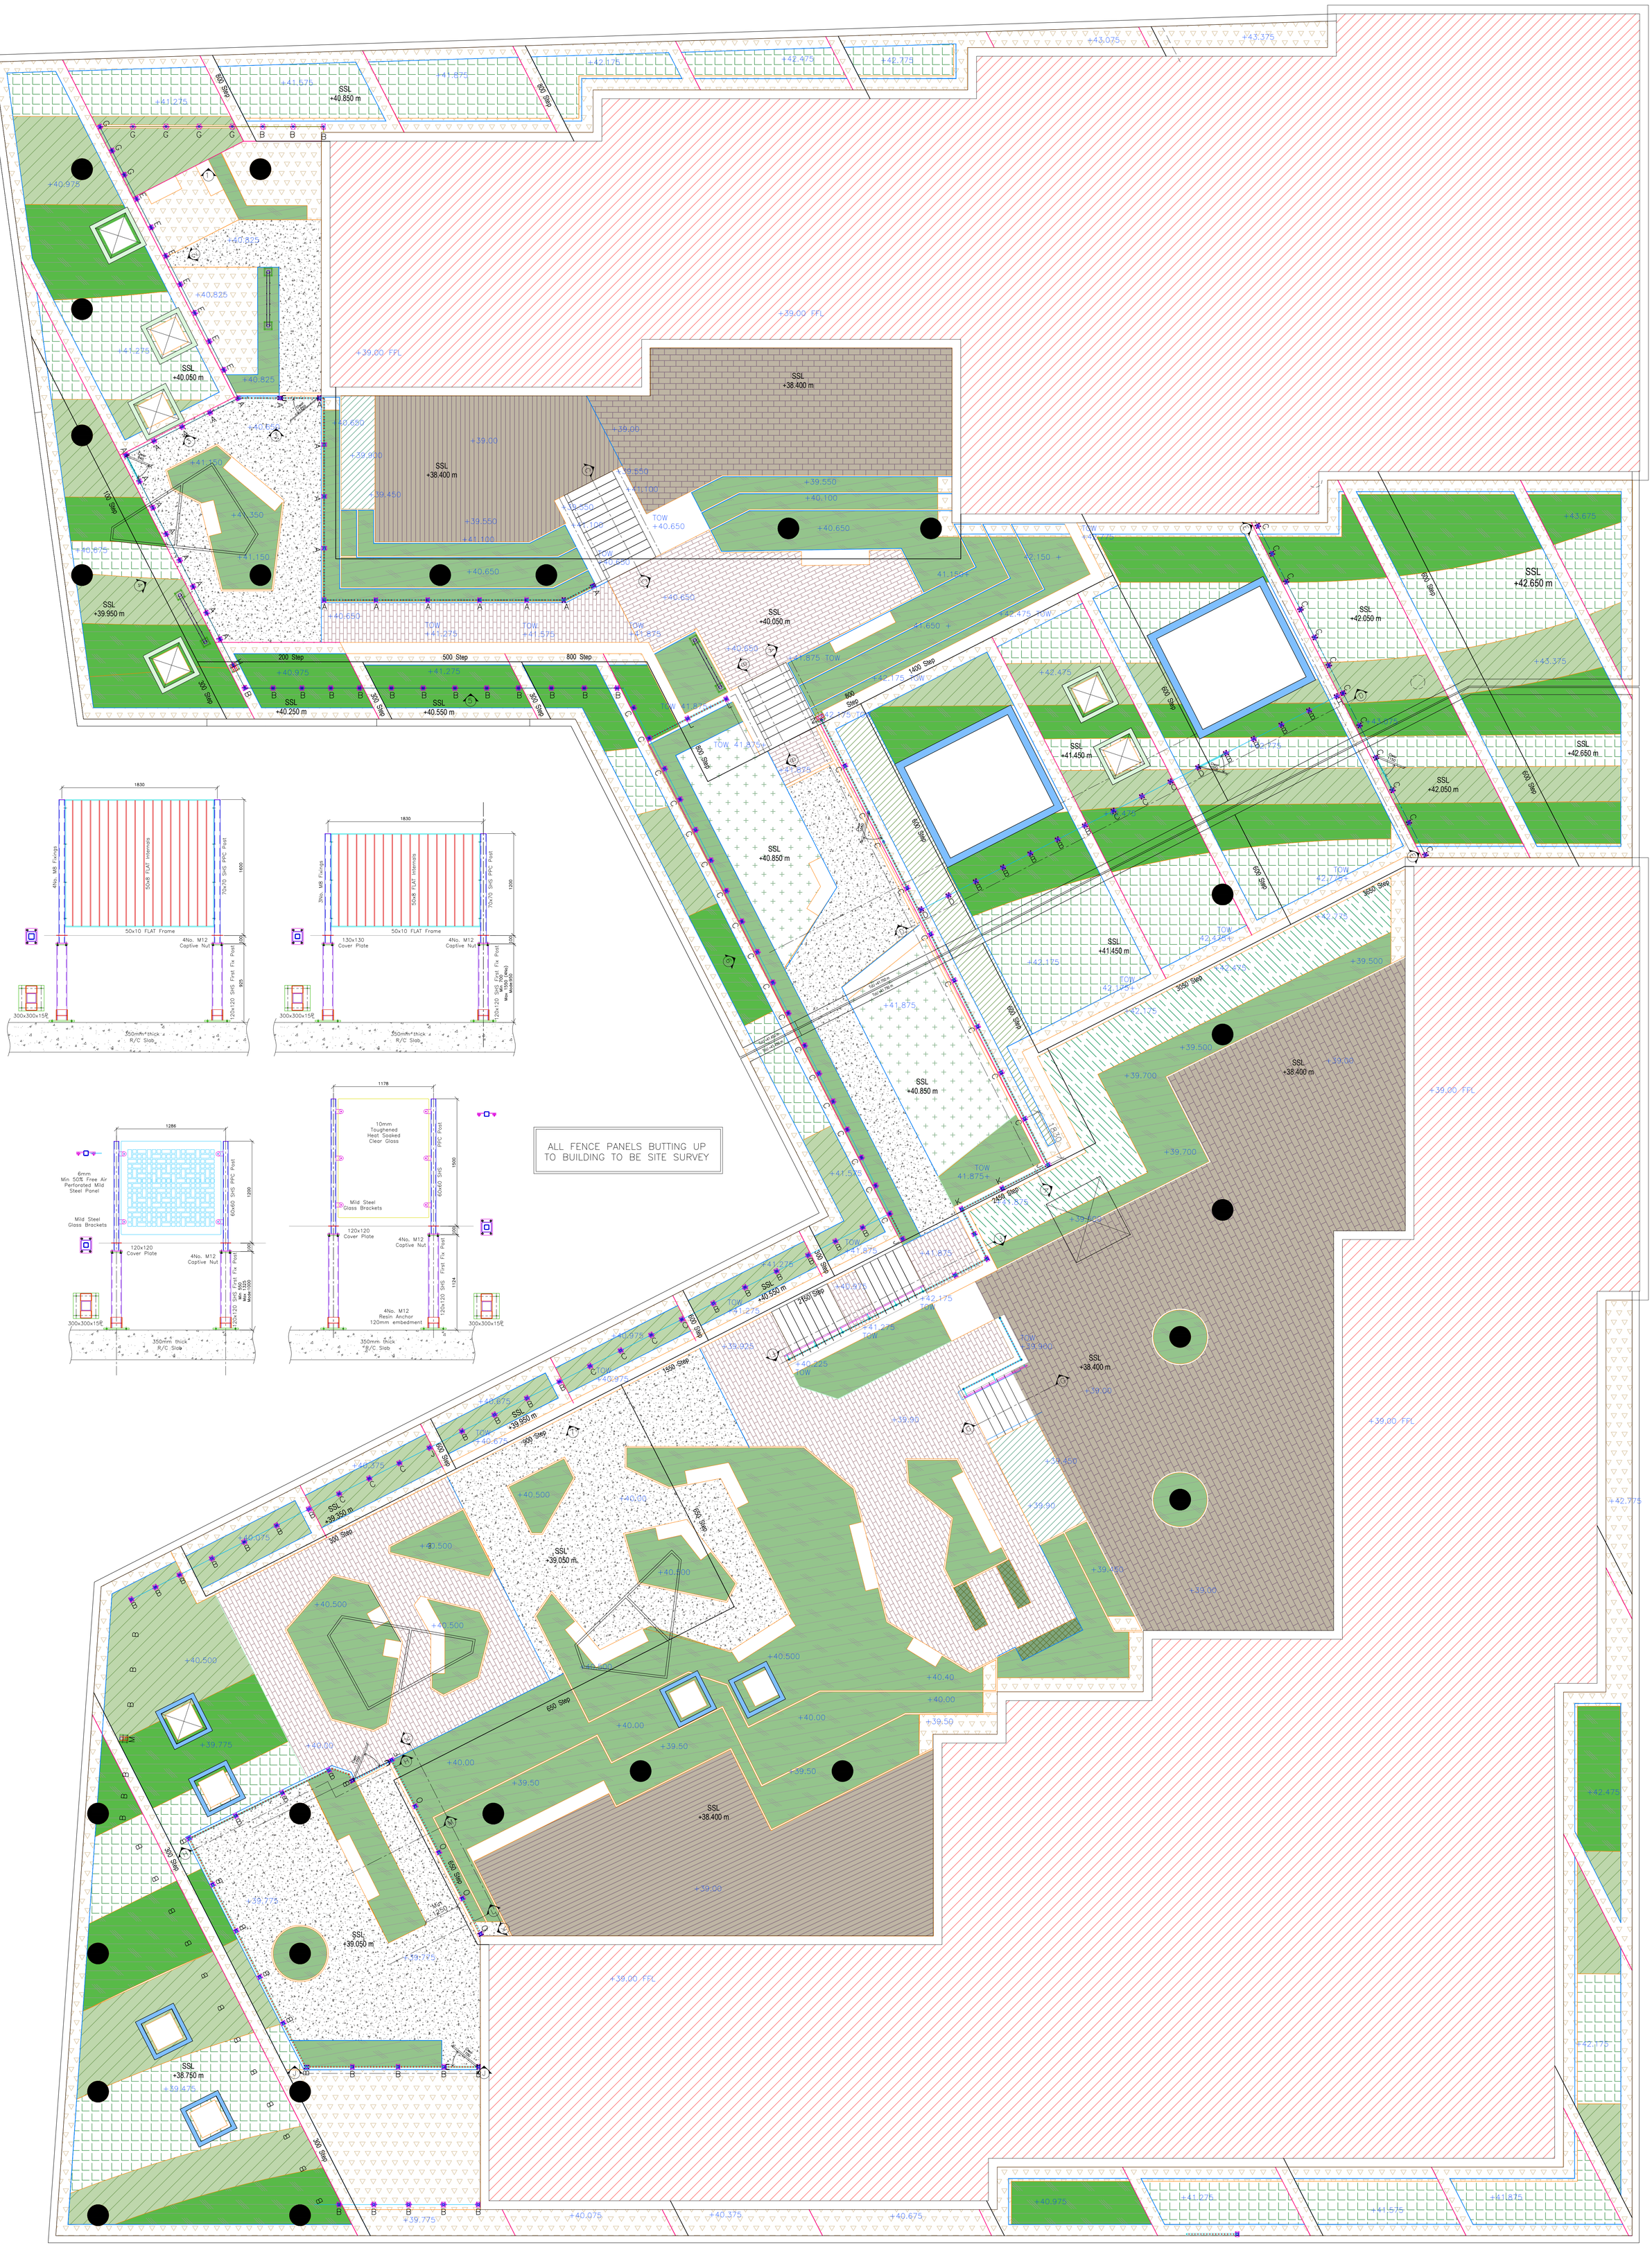

REV	DESCRIPTION	BY	
C01	Issued for Construction	DJR	27/02/24
P03	Post's Changes to Steps, Gates	DJR	14/02/24
P02	Changes as per Structural Engineer	DJR	29/01/24
P01	Original Issue	DJR	13/12/23

STRAFFORD FABRICATIONS LTD
Unit 3 Strafford Industrial Park
Gilroyd Lane
Dodworth
Barnsley
S75 3EJ
Tel/Fax: 01226 296767
Email: info@straffordfabrications.co.uk

CLIENT	Downings Construction Ltd
PROJECT	First Street Block A–B
TITLE	Podium Layout Construction Drawing
DRAWN	DJR
DATE	28-02-24
SCALES	1:25 1:75
CHECKED	BW
SUITABILITY	D4
REV	C01
DWG. No.	FSS-SFL-AB-02-DR-X-00010 Podium