



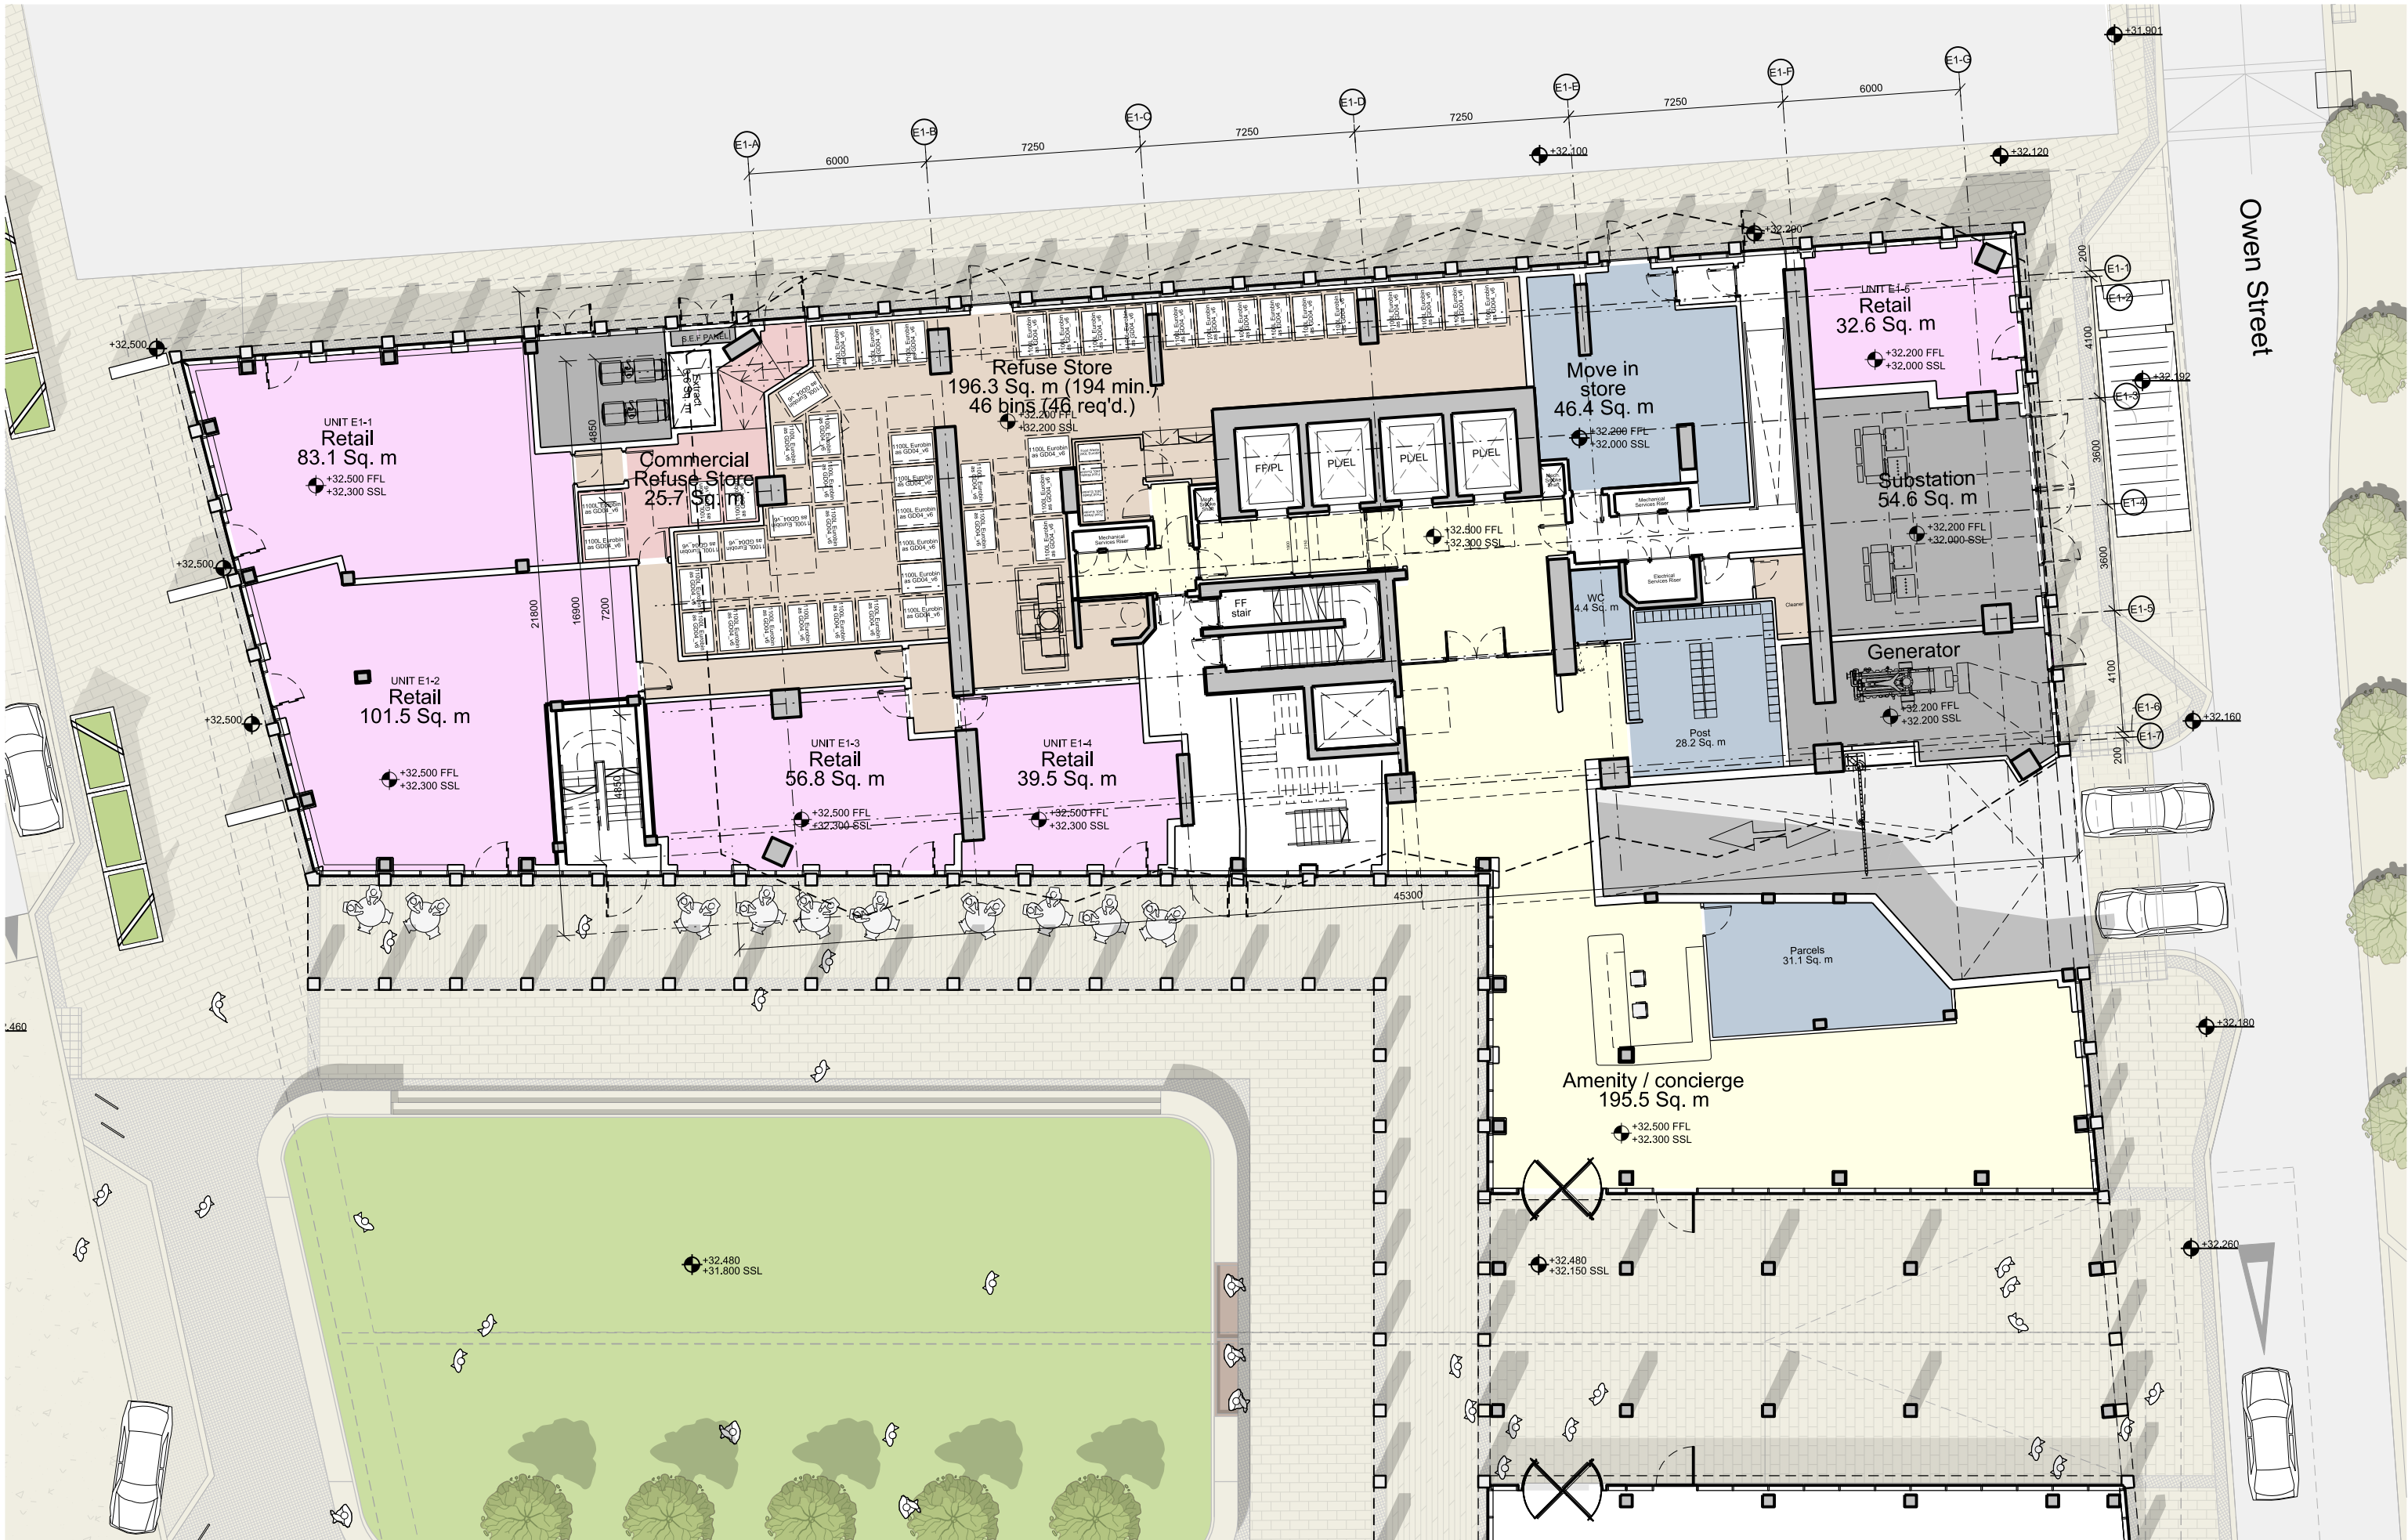

This drawing is copyright
Do not scale off dimensions.
All dimensions to be checked on site by contractor.
Contractor to report any dimensional discrepancies,
errors or omissions prior to commencing on site.


NOTE:

NORTH

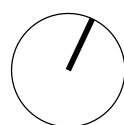

Rev	Date	Description
X01	20.04.2023	Planning Issue
X02	19.02.2024	Revised to respond to HSE comments.

Key Plan

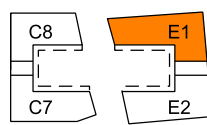

Project Title
Crown Street Phase 3
Manchester

Status
Planning

Drawing Title
Tower E1 - Ground Floor
General Arrangement

Job No
10418

Scale
1:200@A3

Drawing No
E1-SHP-G200-PL-GRD-B5D801

Revision
X02

simpsonhaugh

MANCHESTER
Riverside, 4 Commercial St
Manchester M15 4RD
+44 (0)161 835 2345
www.simpsonhaugh.com

LONDON
5-8 Roberts Place
London EC1R 6BB
+44 (0)20 7549 4000
mail@simpsonhaugh.com