


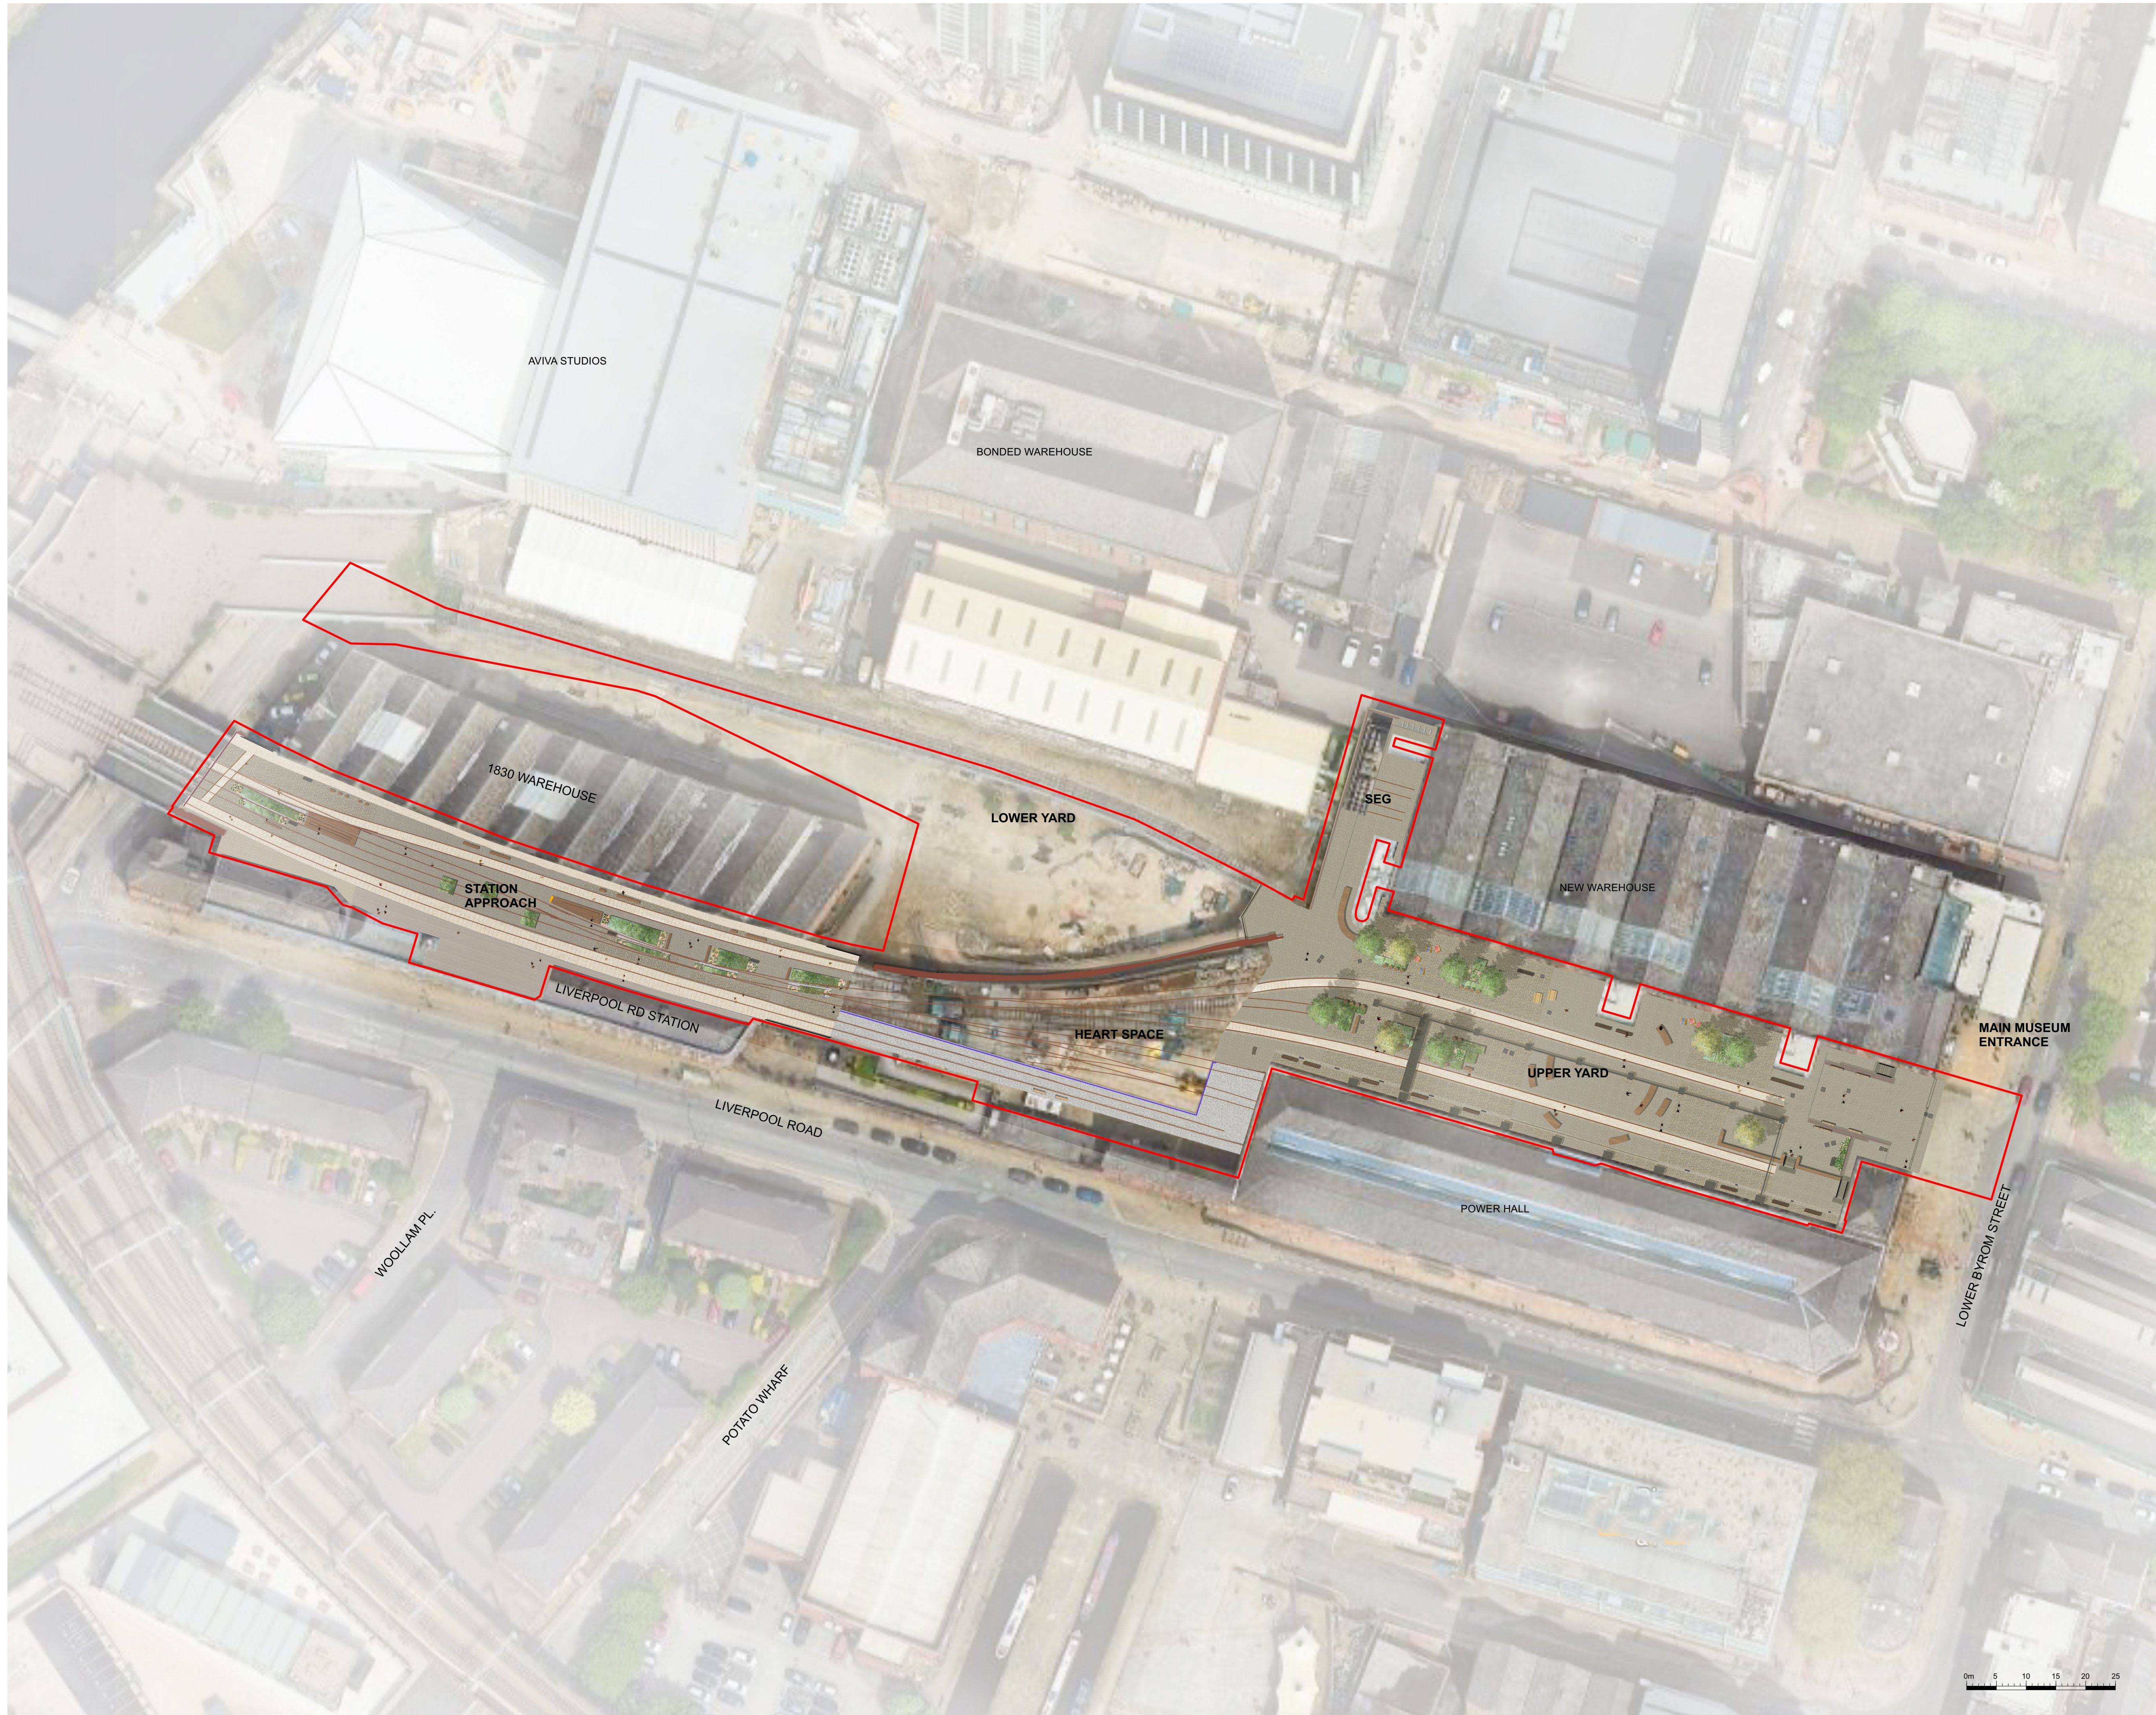

THIS DRAWING IS COPYRIGHT PROTECTED AND MAY NOT BE REPRODUCED IN WHOLE OR PART WITHOUT WRITTEN AUTHORITY FROM THE OWNER.

NOTES:

1. Do not scale from this drawing.

2. Always work to noted dimensions.

3. All dimensions are in millimetres unless otherwise stated.

4. All setting out, levels and dimensions to be agreed on site.

5. The dimensions of all materials must be checked on site before being laid out.

6. This drawing must be read with the relevant specification clauses and detail drawings.

7. Order of construction and setting out to be agreed on site.

BOUNDARIES

Planning Boundary

HARDWORKS & EDGING

Refer to drawing 2013-PLA-XX-XX-DR-L-0004 for further detail.

Existing Railway Tracks, retained.

Existing Timber surface to station building, retained.

Existing Yorkstone Paving, cut and relaid.

Reclaimed Loafed Cobbles

Proposed Natural Stone Sett Paving

Natural Stone Steps with associated tactile paving and handrails

In situ Concrete

Large Format Precast Concrete Slabs

Reclaimed Ballast

Retaining Wall

SOFTWORKS

Refer to drawing 2013-PLA-XX-XX-DR-L-0004 for further detail.

Existing Trees

Proposed Trees

Ornamental Planting

Sedum / Wildflower Planting

SITE FURNITURE

Refer to drawing 2013-PLA-XX-XX-DR-L-0004 for further detail.

Existing Gantry Structure To be retained

Existing Timber Bench, Deck Chairs and Picnick Tables To be retained and relocated

Proposed Bench Seating

Proposed Tiered Timber Bench/Retaining Wall

Proposed Timber Top to Retaining Wall

Proposed Bespoke Bug Hotel

Proposed Recycling Bins

Proposed Bespoke Balustrade

Existing Gate

P05

06/06/24

Planning Issue

1. Yorkstone paving added to Station Approach

RT

AM

P04

09/05/24

Planning Issue

RT

AM

P03

10/04/24

Planning Issue

CS/RT

AM

P02

08/03/24

Planning Issue

AM

AM

P01

19/01/24

Draft Planning Issue

CS

AM

Revision

Date

Description

Drawn

Apprvd.

Planit I.E. Limited

Manchester | London | Liverpool | Leeds | Standish

E: info@planit-ie.com

W: planit-ie.com

MANCHESTER

2 Back Grafton St.,

Altrincham,

WA14 1DY,

T: 0161 928 9281

Client

Science Museum Group

Project

Science Industry Museum

Drg Title

General Arrangement

Proposed Illustrative

Created on

Created by

Approved by

1710.23

LK

AM

Scale

Size

Workstage

Status

1:500

A1

PLANNING

Drg No.

Suitability

Revision

2013-PLA-XX-XX-DR-L-0008

S4

P05

© Planit I.E. Limited