

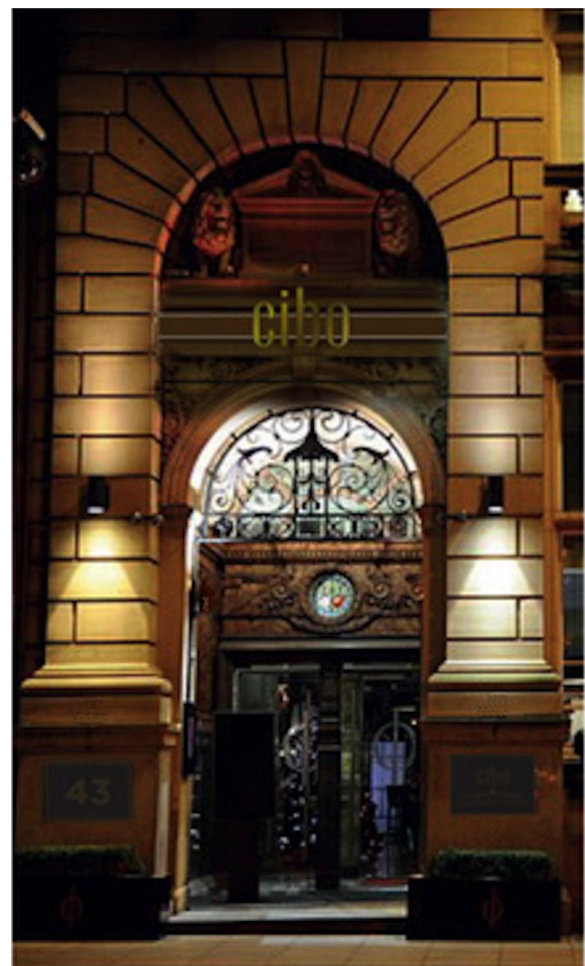


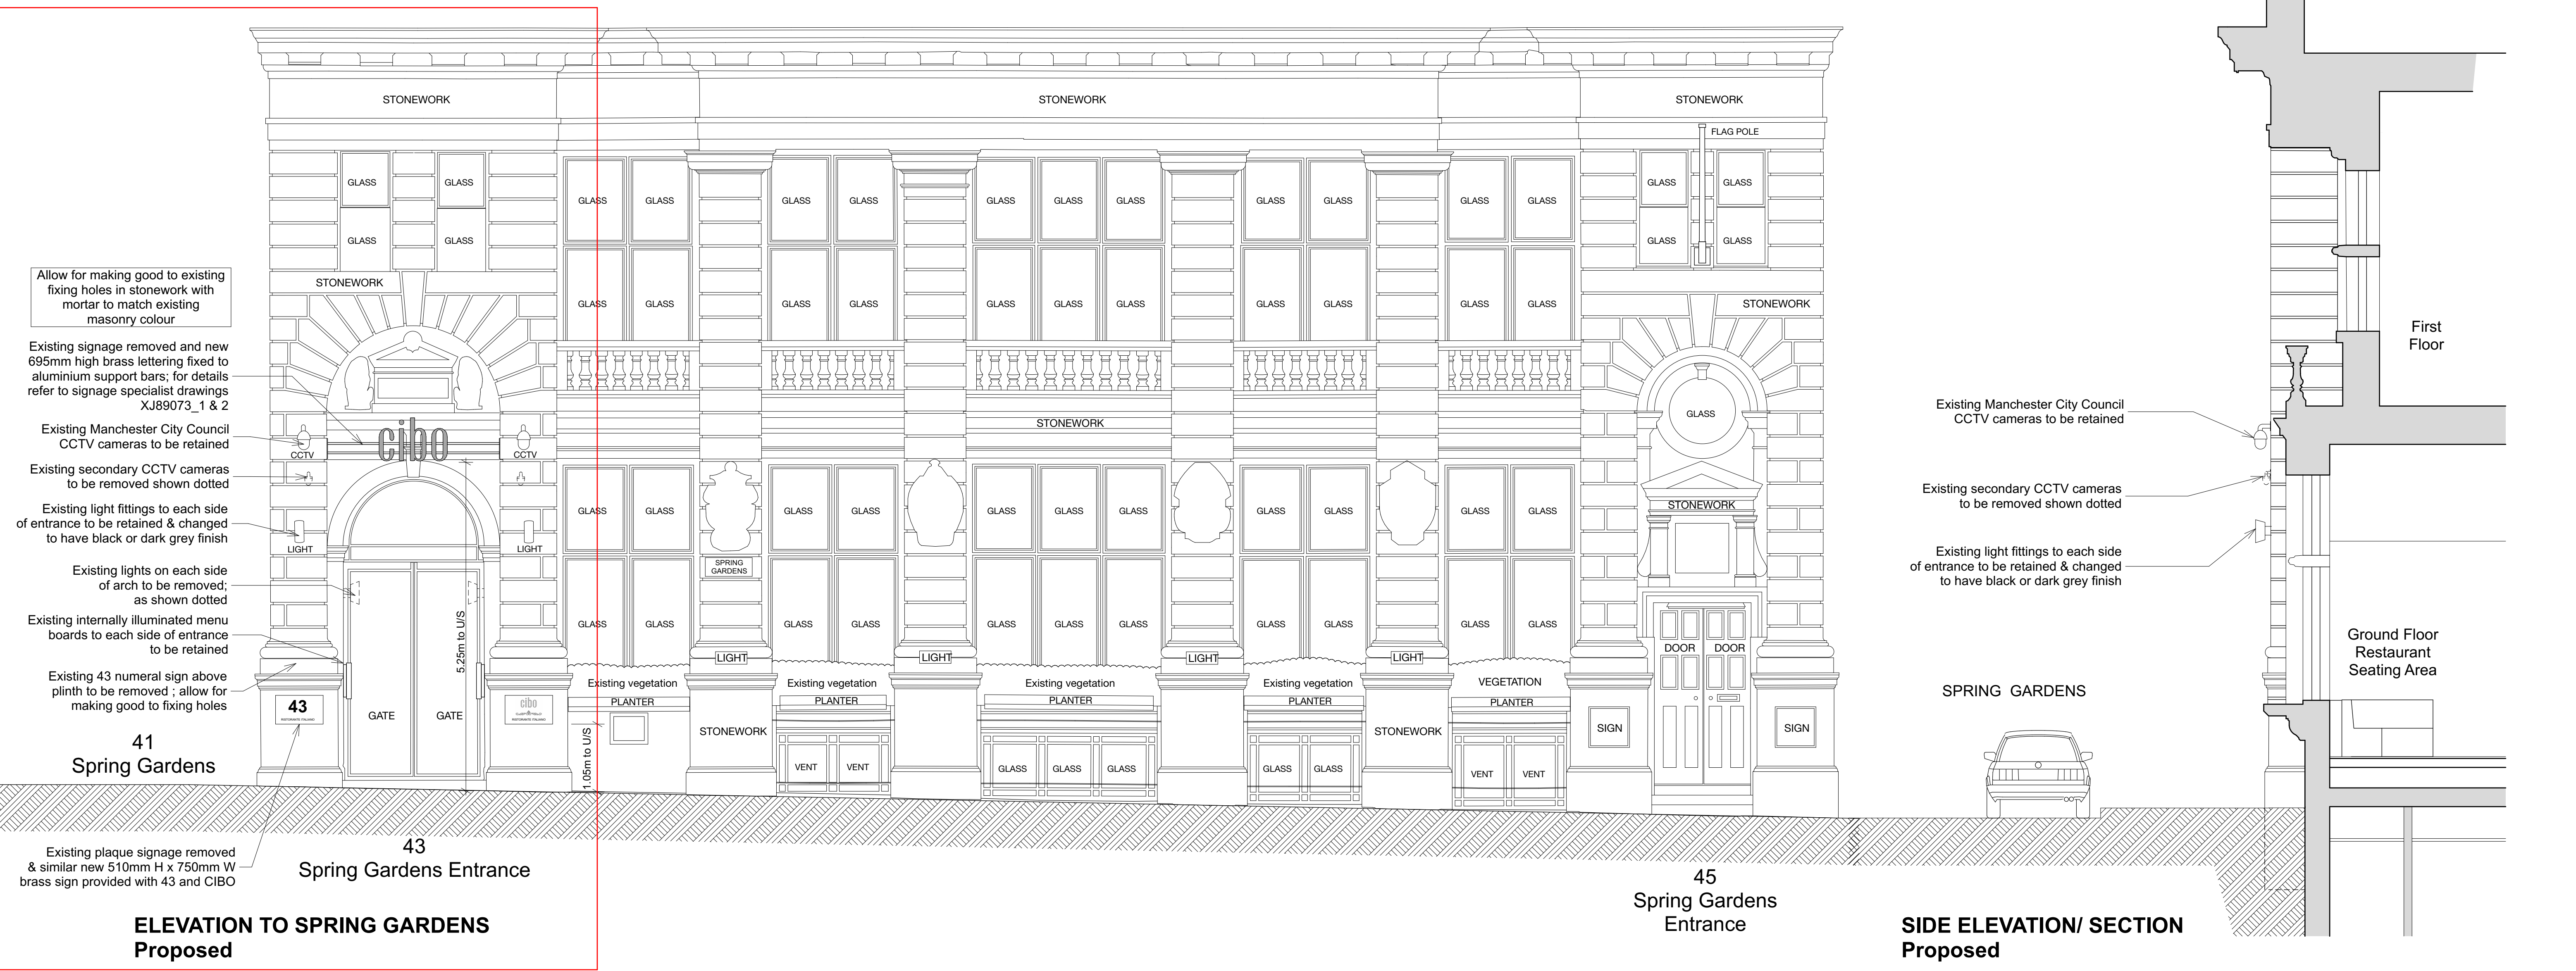

Photorender of proposed external signage above restaurant entrance with day and night views
For further details refer to Astra Group specialist signage drawings J89073-1A, 2A & 3A and P390/34B Schedule of Works for External Signage

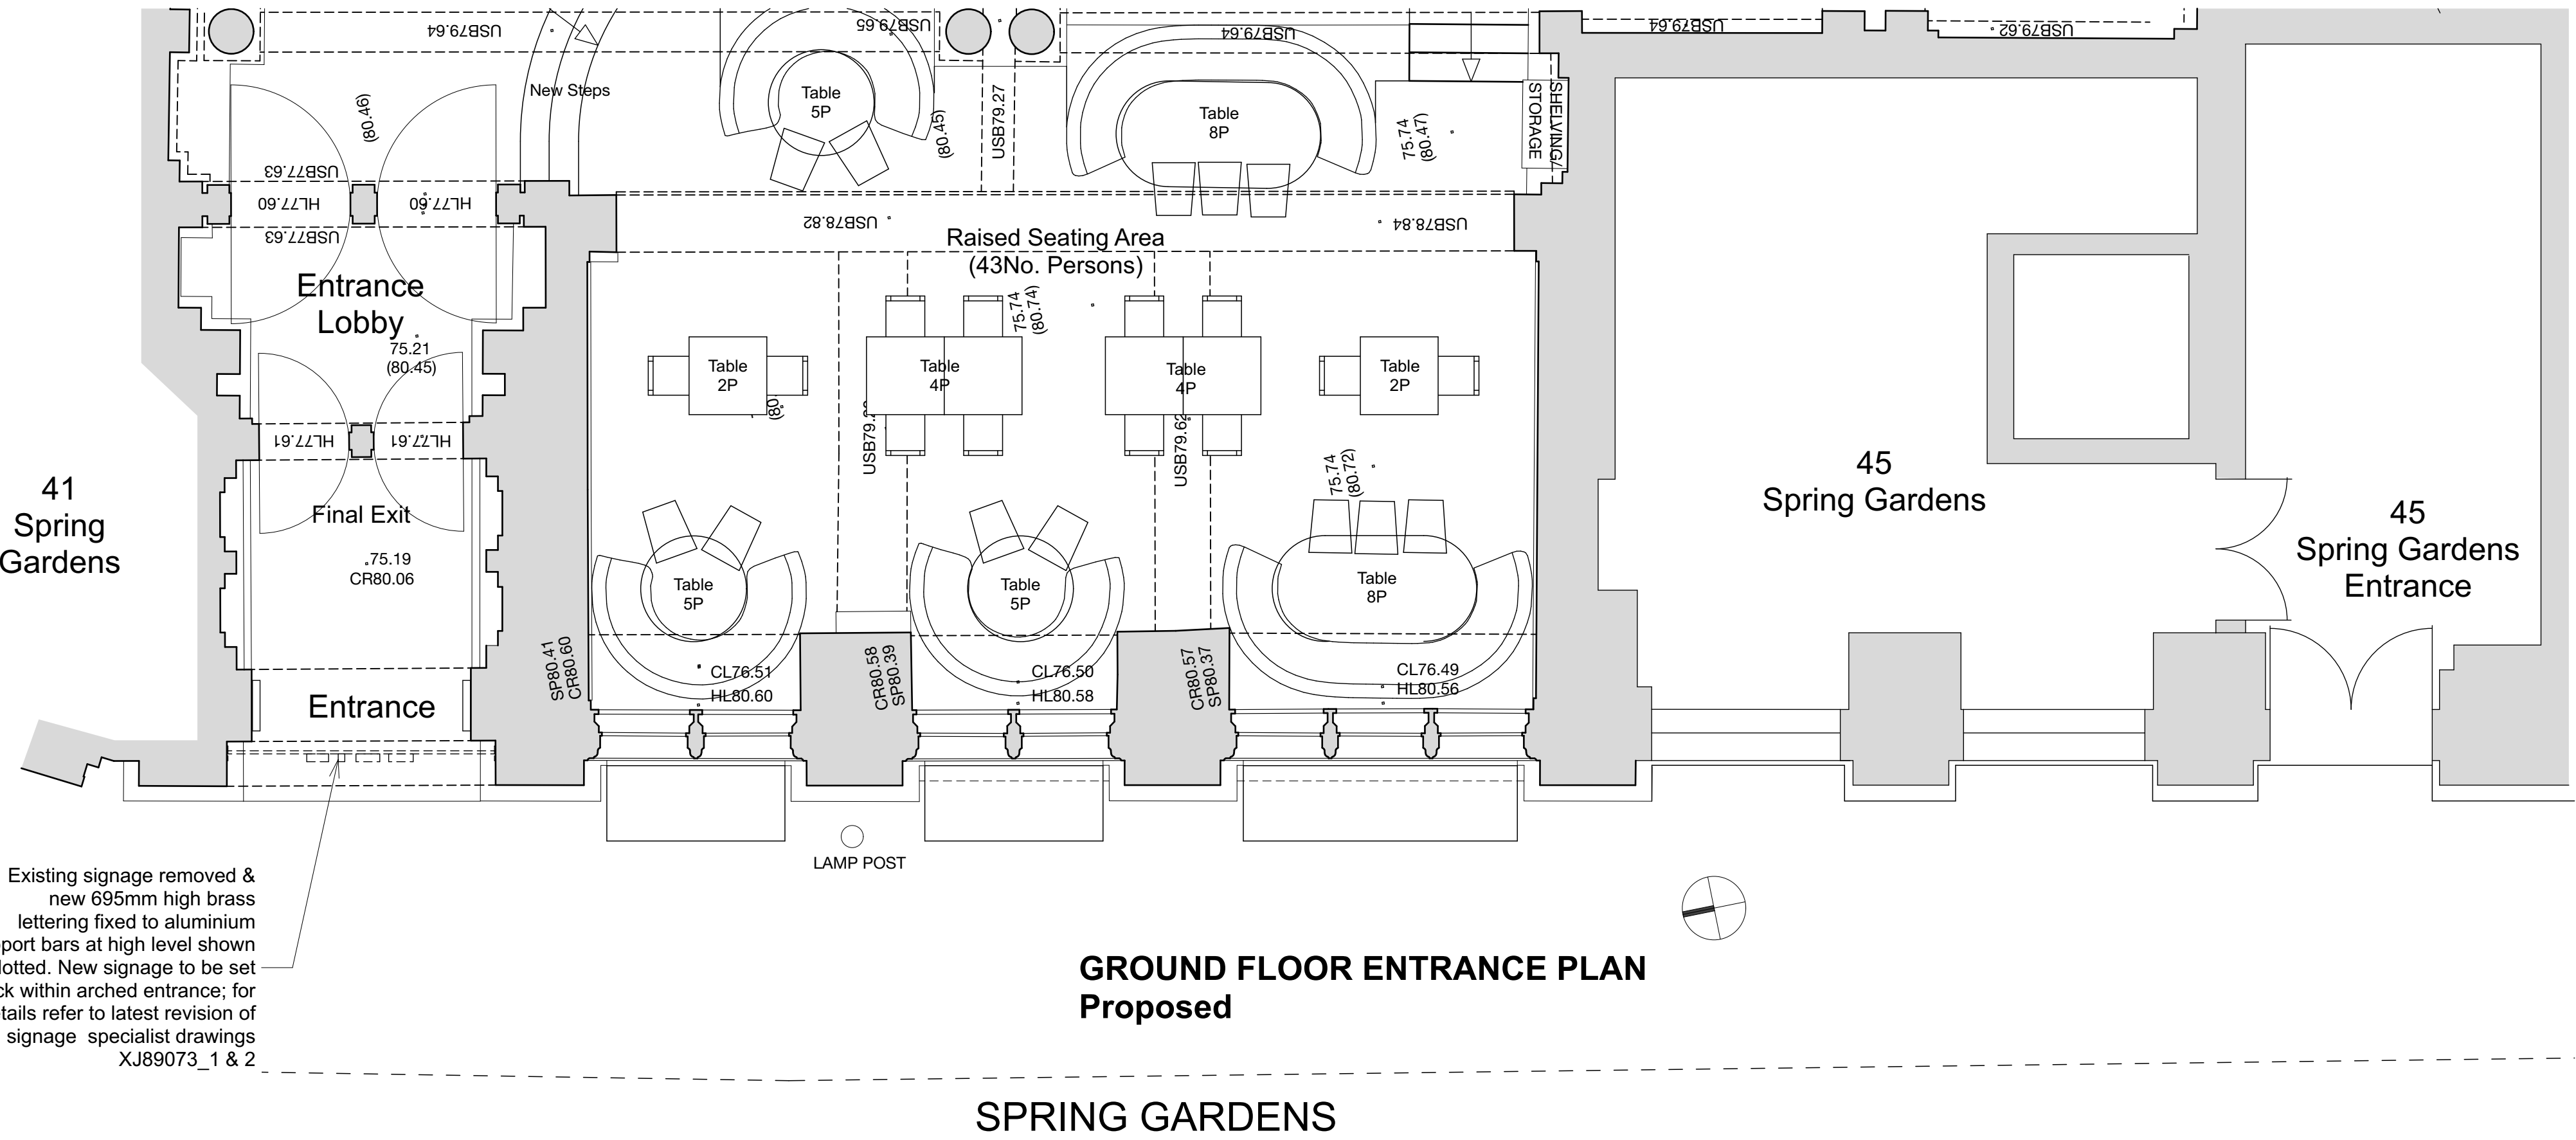

PLANNING ISSUE

B. Flagpole above entrance omitted & 2no. secondary CCTV cameras omitted 8.5.24
A. Smaller high level signage below 'CIBO' omitted; 2no. light fittings recessed within entrance arch omitted & 2no. '43' numeral signs above plinth omitted 27.3.24
REVISIONS

Scheme
External Signage Works
Cibo Restaurant
Basement & Ground Floors
43 Spring Gardens
Manchester M2 2BG
Client
MRV Restaurant Group Ltd

Title
Proposed Plan & Elevation
with New External Signage
Scale 1:50 Date 4.3.24 Drawn MM
Job No P390 Dwg No 33 Rev B