


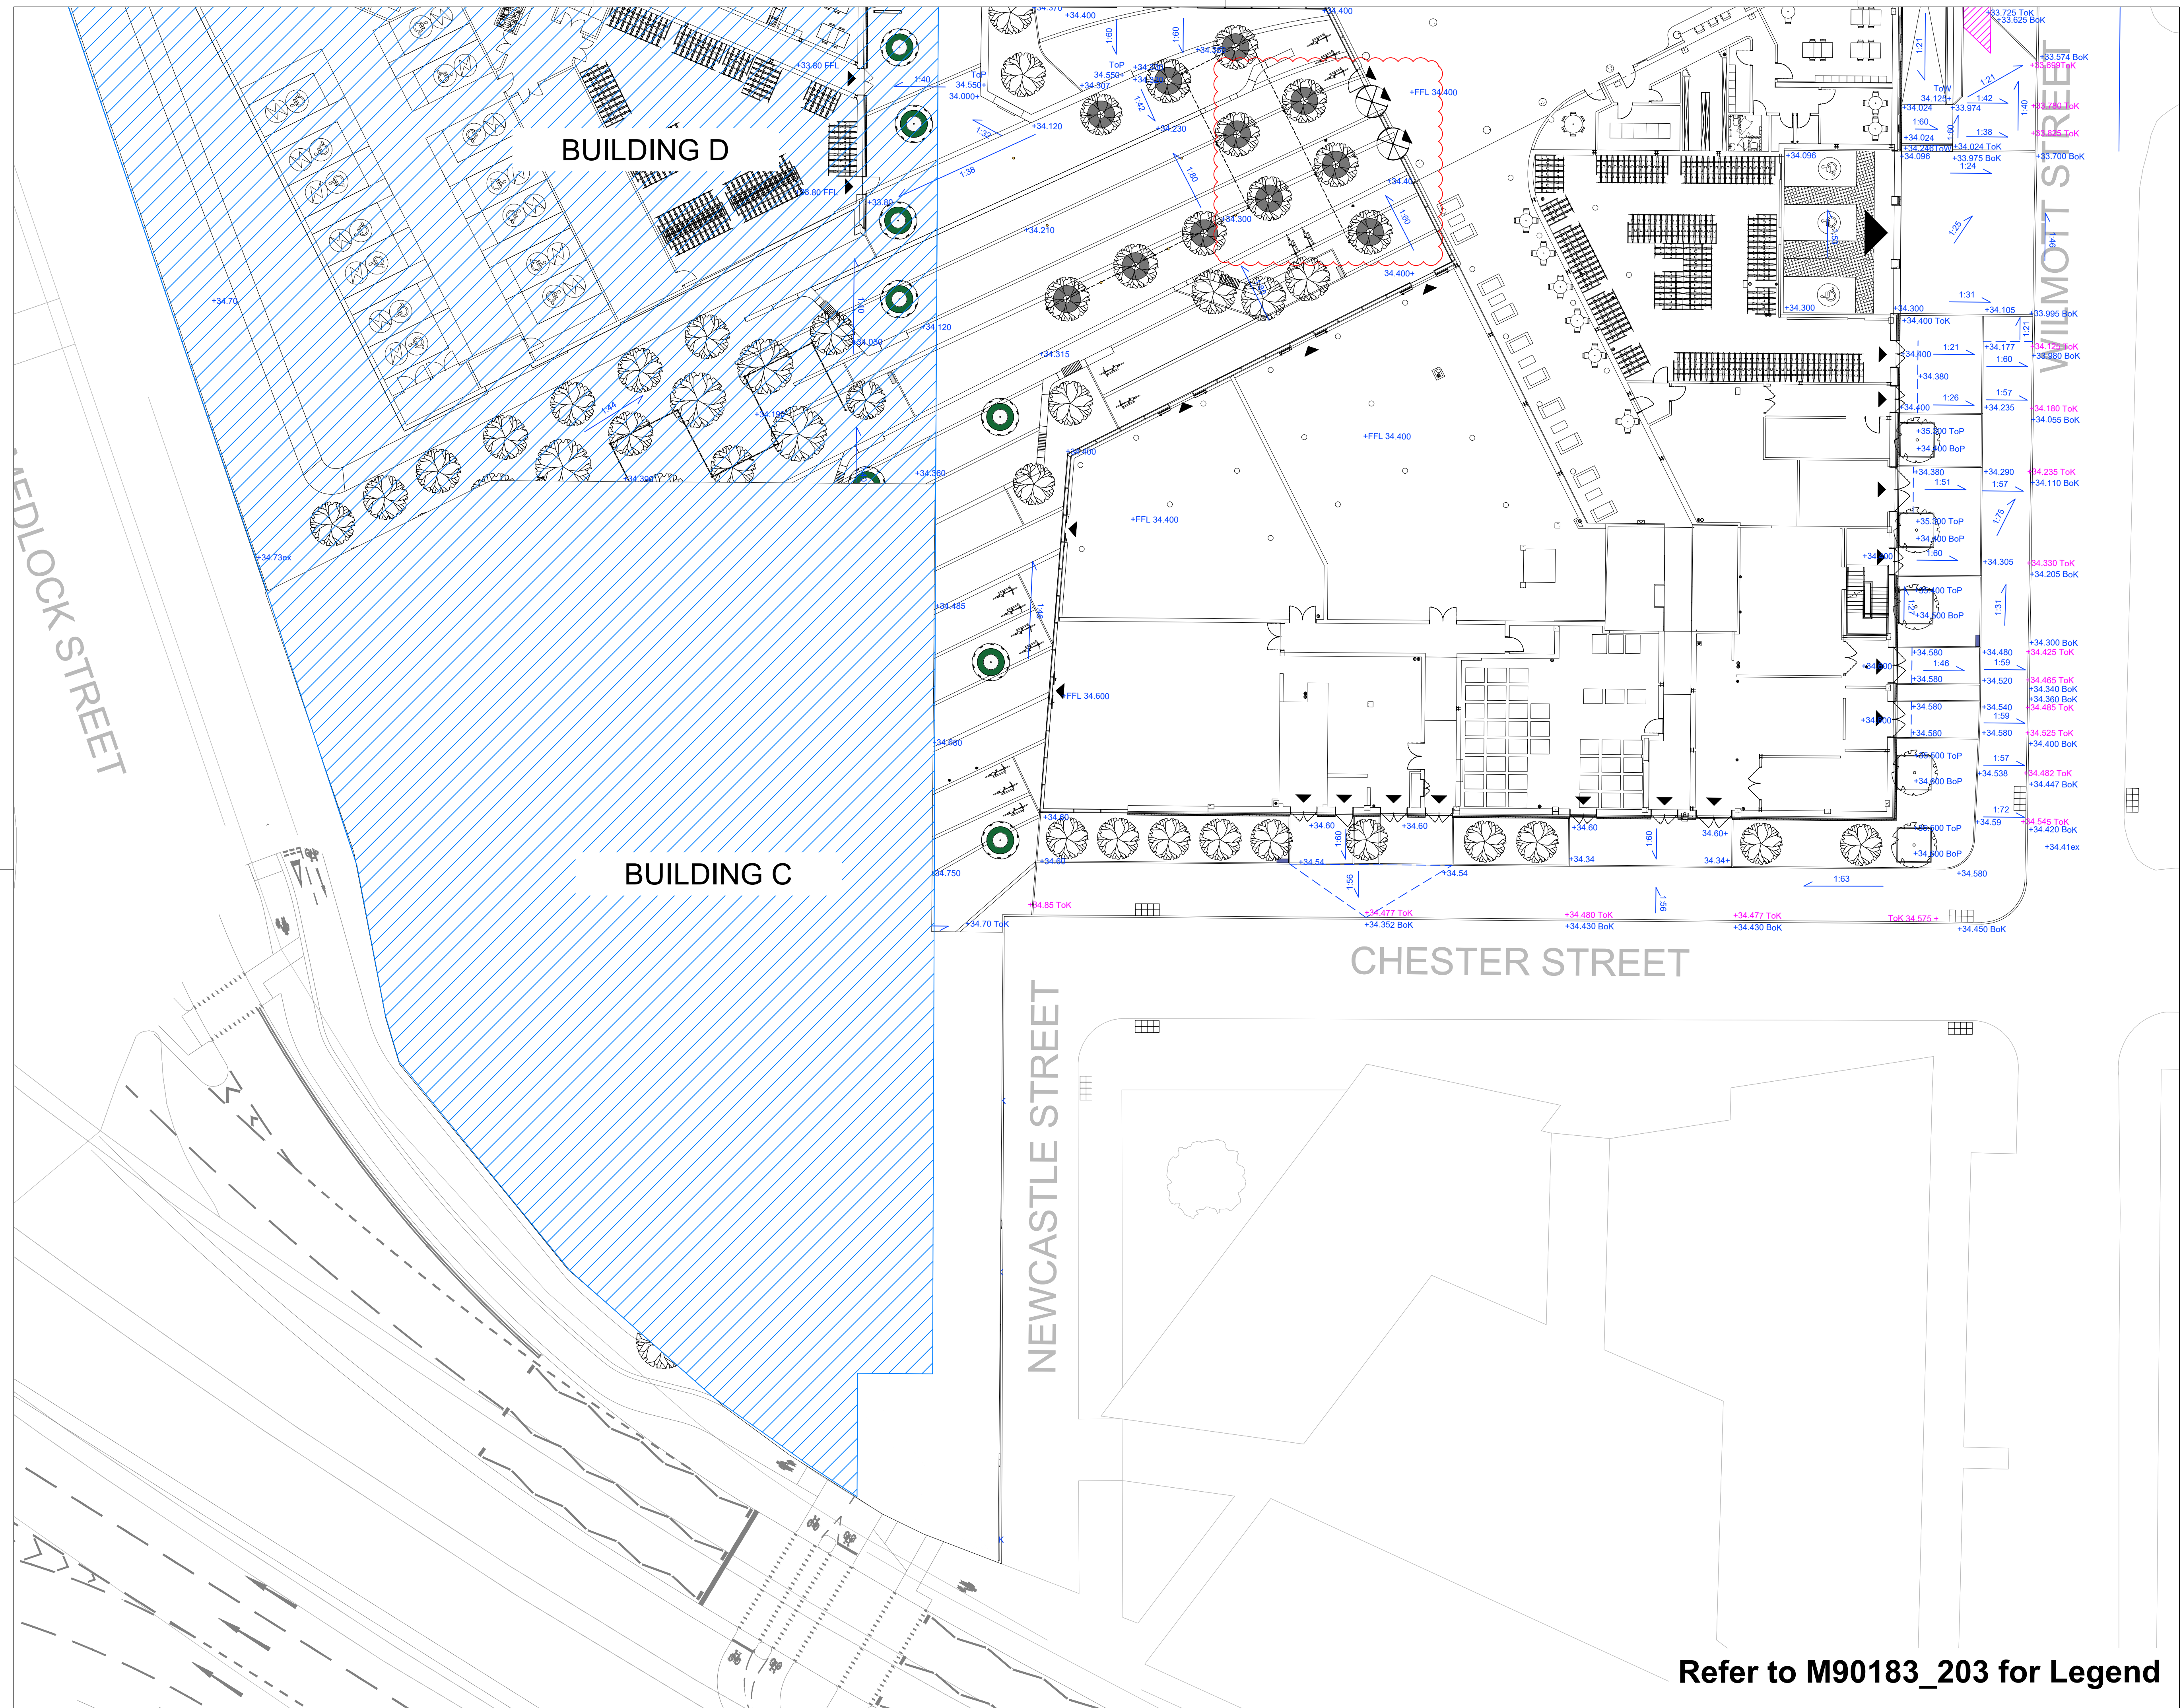


NOTES

1. This drawing is to be read in conjunction with all other drawings and specifications.
2. Do not scale off this drawing. Written dimensions to be taken only.
3. Any discrepancies found between this drawing and other drawings and specifications in the construction documents must be referred to the Landscape Architect prior to work commencing.
4. This drawing must not be copied in whole or in part without prior written consent of Optimised Environments Ltd.
5. Survey information is based upon aspect surveys Topographical as Survey.

CDM INFORMATION

KEY PLAN

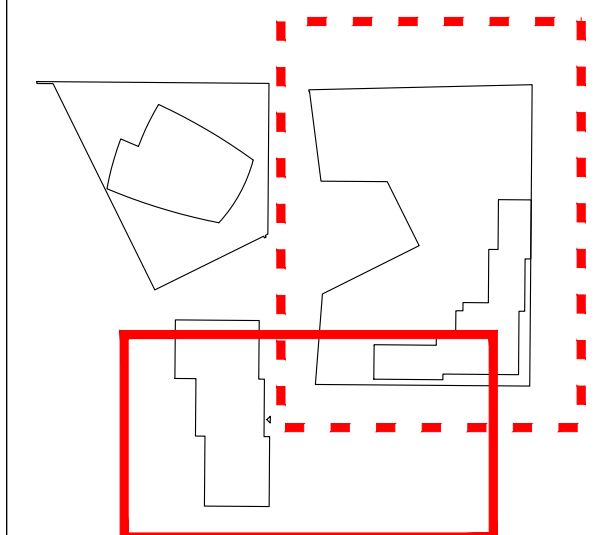

08	BOLLARDS ADDED	SB	17.05.24
07	FULL GF PACK ISSUE	AH	04.03.24
06	REVISED ADOPTED PAVING AND LEVEL	SB	26.02.24
05	REINSTATED TREES	SB	23.08.23
04	REVISED LAYOUT AND LEVELS	SB	03.08.23
03	REVISED ENTRANCES	CO	19.06.23
02	GF Architectural Update	CO	27.04.23
A	STAGE 4	CO	31.10.22
Issue	Revision	Initial	Date

open
optimised environments

optimised environments ltd

EDINBURGH 2nd Floor | Quartermile Two | 2 Lister Square | Edinburgh | EH3 9GJ
t 0131 221 5920 | w optimisedenvironments.com

LONDON Warndon Court | 29 Throgmorton Street | London | EC2N 2AF
t 020 79474062 | w optimisedenvironments.com

MANCHESTER 13 Swan Street | Manchester | M4 5J
t 0161 696 7550 | w optimisedenvironments.com

Client

Downing Living (Manchester) Ltd

Project


PLOT 11 FIRST STREET SOUTH

Manchester

Drawing Title

**BUILDING A-B
PUBLIC REALM LEVELS & GRADES**

Sheet 2 of 2

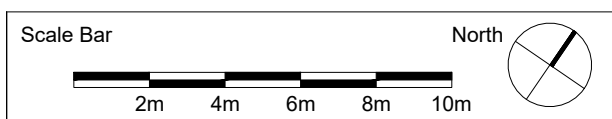

Scale: 1:200@A1 Date: Jan 2023

By: **CO** Status: **CONSTRUCTION**

Checked: AW	Approved: AW
--------------------	---------------------

Drawing Number
M90183_AB_L602

Rev
08

Computer File: R:\Projects\2019\190183_FirstStnCAD\AUTOCAD\SHEETS\PHASE A

Refer to M90183_203 for Legend