


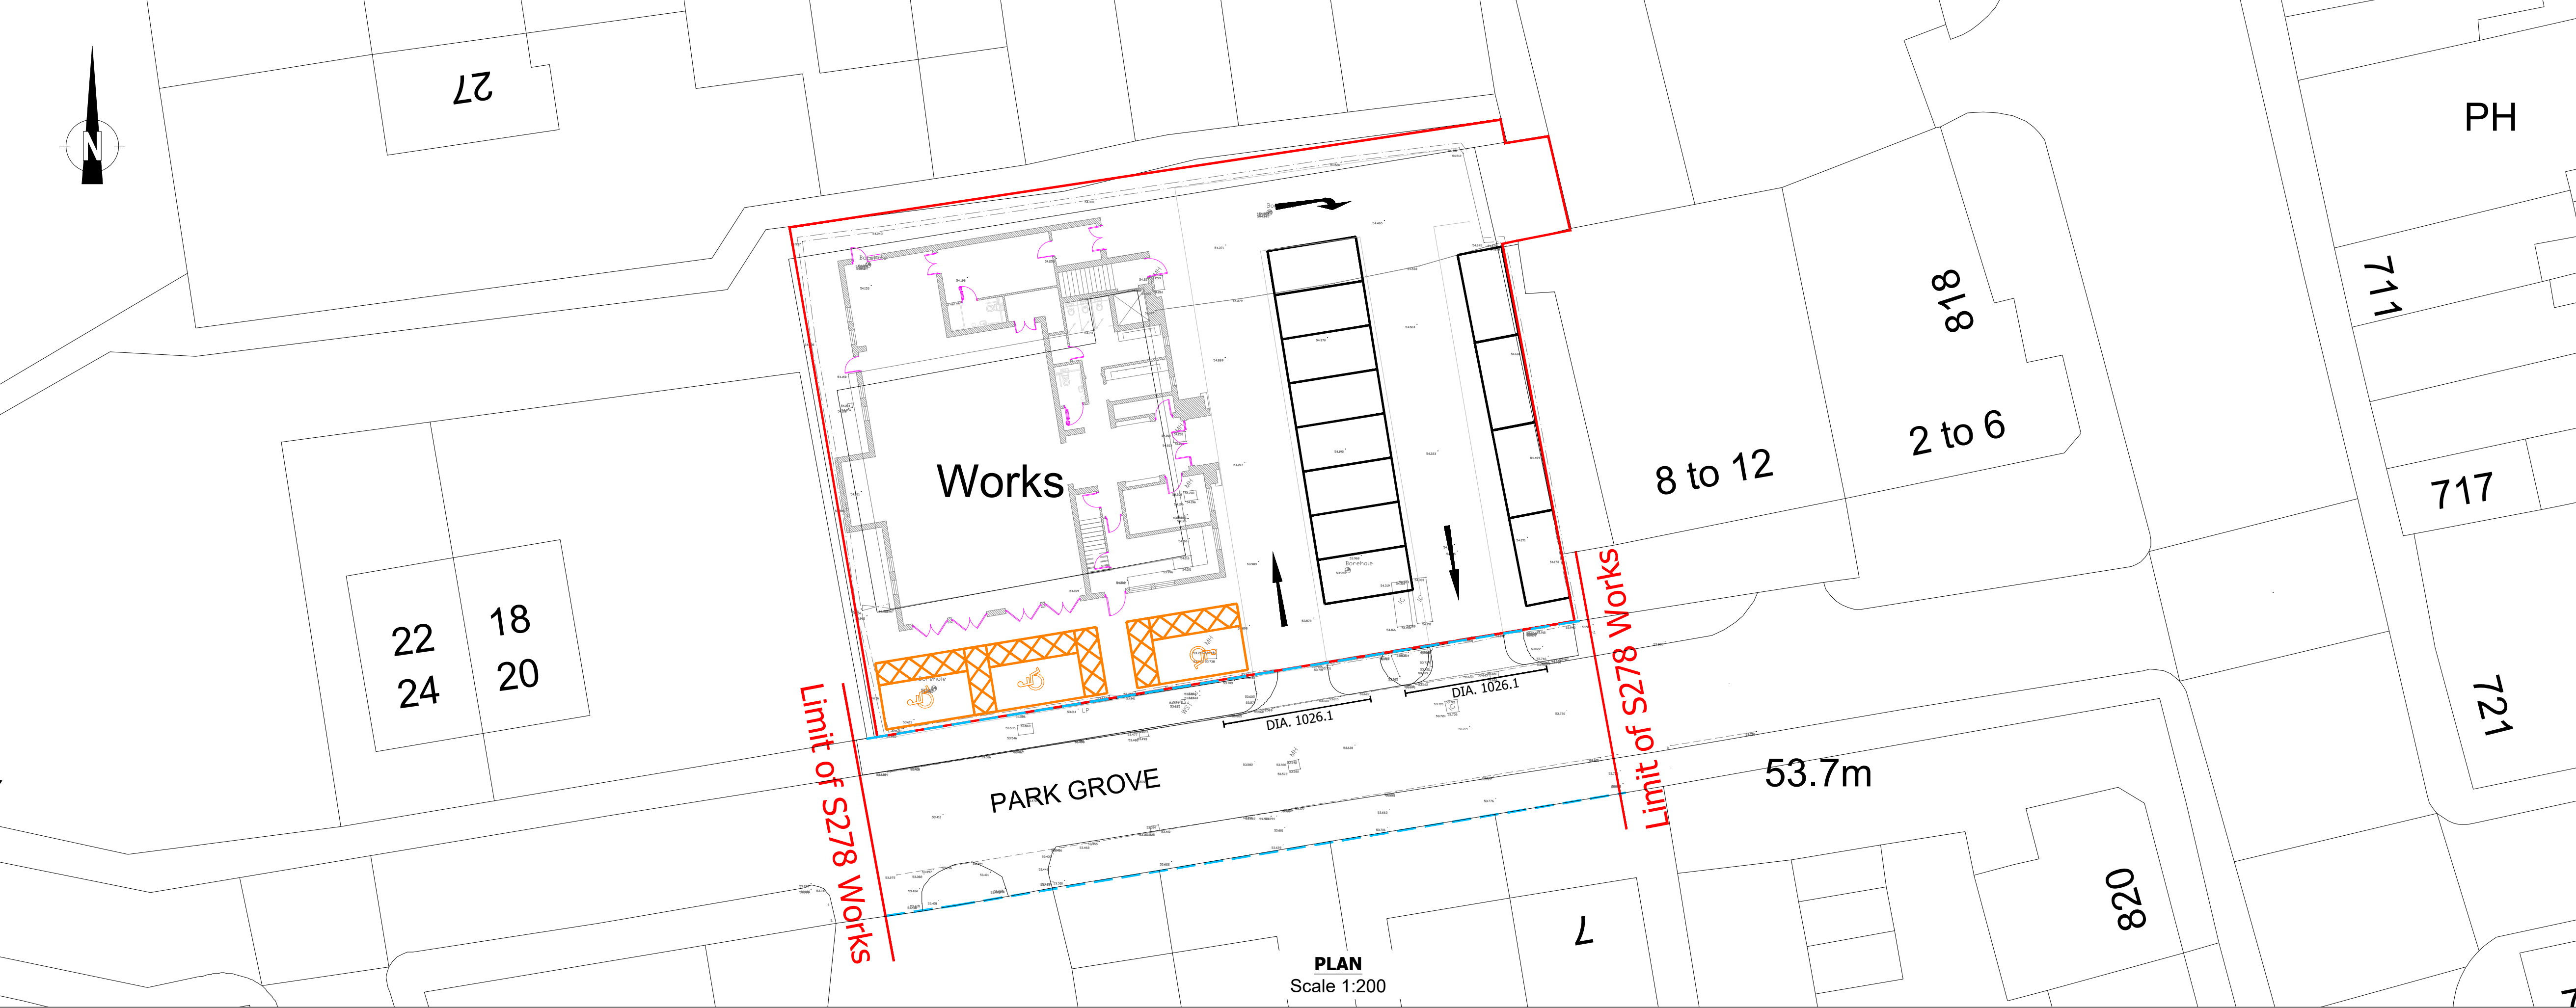

- COPYRIGHT © ENGINEERING SERVICE LIMITED. ALL RIGHTS RESERVED.
REFER TO DIMENSIONS AND DO NOT SCALE.
- NOTES:
1. THIS DRAWING SHOULD NOT BE SCALED AND ONLY USED FOR ITS INTENDED PURPOSE.
 2. THIS DRAWING IS TO BE READ IN CONJUNCTION WITH ALL OTHER RELEVANT DRAWINGS/INFORMATION.
 3. ALL TRAFFIC SIGNS AND ROAD MARKINGS SHALL BE LAID IN ACCORDANCE WITH THE TRAFFIC SIGNS REGULATIONS AND GENERAL DIRECTIONS (TSRGD) 2016, TRAFFIC SIGNS MANUAL AND OLDHAM COUNCIL LOCAL GUIDANCE
 4. ALL EXISTING ROAD MARKINGS TO BE REMOVED IN ACCORDANCE WITH SUB-CLAUSE 1212.18 OF THE SPECIFICATION FOR HIGHWAY WORKS (SHW) ONCE THEY BECOME SUPERFLUOUS OR HAZARDOUS TO ROAD USERS.
 5. THE COLOUR OF PERMANENT ROAD MARKINGS SHALL BE AS IDENTIFIED IN THE ROAD MARKING SCHEDULE SUPPLIED.
 6. ALL PERMANENT WHITE ROAD MARKINGS SHALL BE OF APPLIED THERMOPLASTIC SCREED MATERIAL TO THE SHW AND BS 3262. APPLIED SCREED MARKINGS SHALL BE LAID 3MM THICK AND A MINIMUM OF 2MM. THIS THICKNESS IS EXCLUSIVE OF SURFACE APPLIED TO SOLID GLASS BEADS. THE METHOD OF THICKNESS MEASUREMENTS SHALL BE IN ACCORDANCE WITH BS EN 1436. MARKINGS SHOULD BE REFLECTORISED AS REQUIRED IN ACCORDANCE WITH TSRGD.

ROAD MARKING SCHEDULE						
LINEAR MARKING SCHEDULE						
LINE TYPE	WIDTH OF LINE	LENGTH OF MARKING	LENGTH OF GAP	APPROXIMATE QUANTITY	COLOUR	REMARK
1026.1	0.1m	8m	1.8	2no.	WHITE	DIAGRAM 1026.1 PART OF THE CARRIAGEWAY OUTSIDE A VEHICULAR ENTRANCE TO ADJACENT PREMISES OR A PRIVATE DRIVE, OR WHERE THE KERB IS DROPPED TO PROVIDE A CONVENIENT CROSSING PLACE FOR PEDESTRIANS, WHICH SHOULD BE KEPT CLEAR OF WAITING VEHICLES

C.D.M. REGULATIONS 2015
Please refer to General Arrangement Plan for general CDM notes

FOR APPROVAL

P03	MCC COMMENTS INCORPORATED	MK	MK	SI	13.07.23
P02	MCC COMMENTS INCORPORATED	MK	MK	SI	02.07.23
P01	FIRST ISSUE	MK	MK	SI	31.05.23
Description: PLANNING SUBMISSION		AI-RAZA FOUNDATION			
Date: 31/05/2023		Drawing Title:			
Drawn by: M KHAN		TRAFFIC SIGNS AND ROAD MARKINGS			
Checked by: S IQBAL					
Drawing number: ARF_MK_PARKGROVE_1200_01		Scale: (@ A1): 1:200		REV: P03	



PROJECT :
AL-RAZA FOUNDATION - CONSTRUCTION OF COMMUNITY CENTRE

ADDRESS :
AL-RAZA FOUNDATION 8-16 PARK GROVE,
LEVENSHULME, MANCHESTER, M19

CLIENT:
AI-RAZA FOUNDATION