


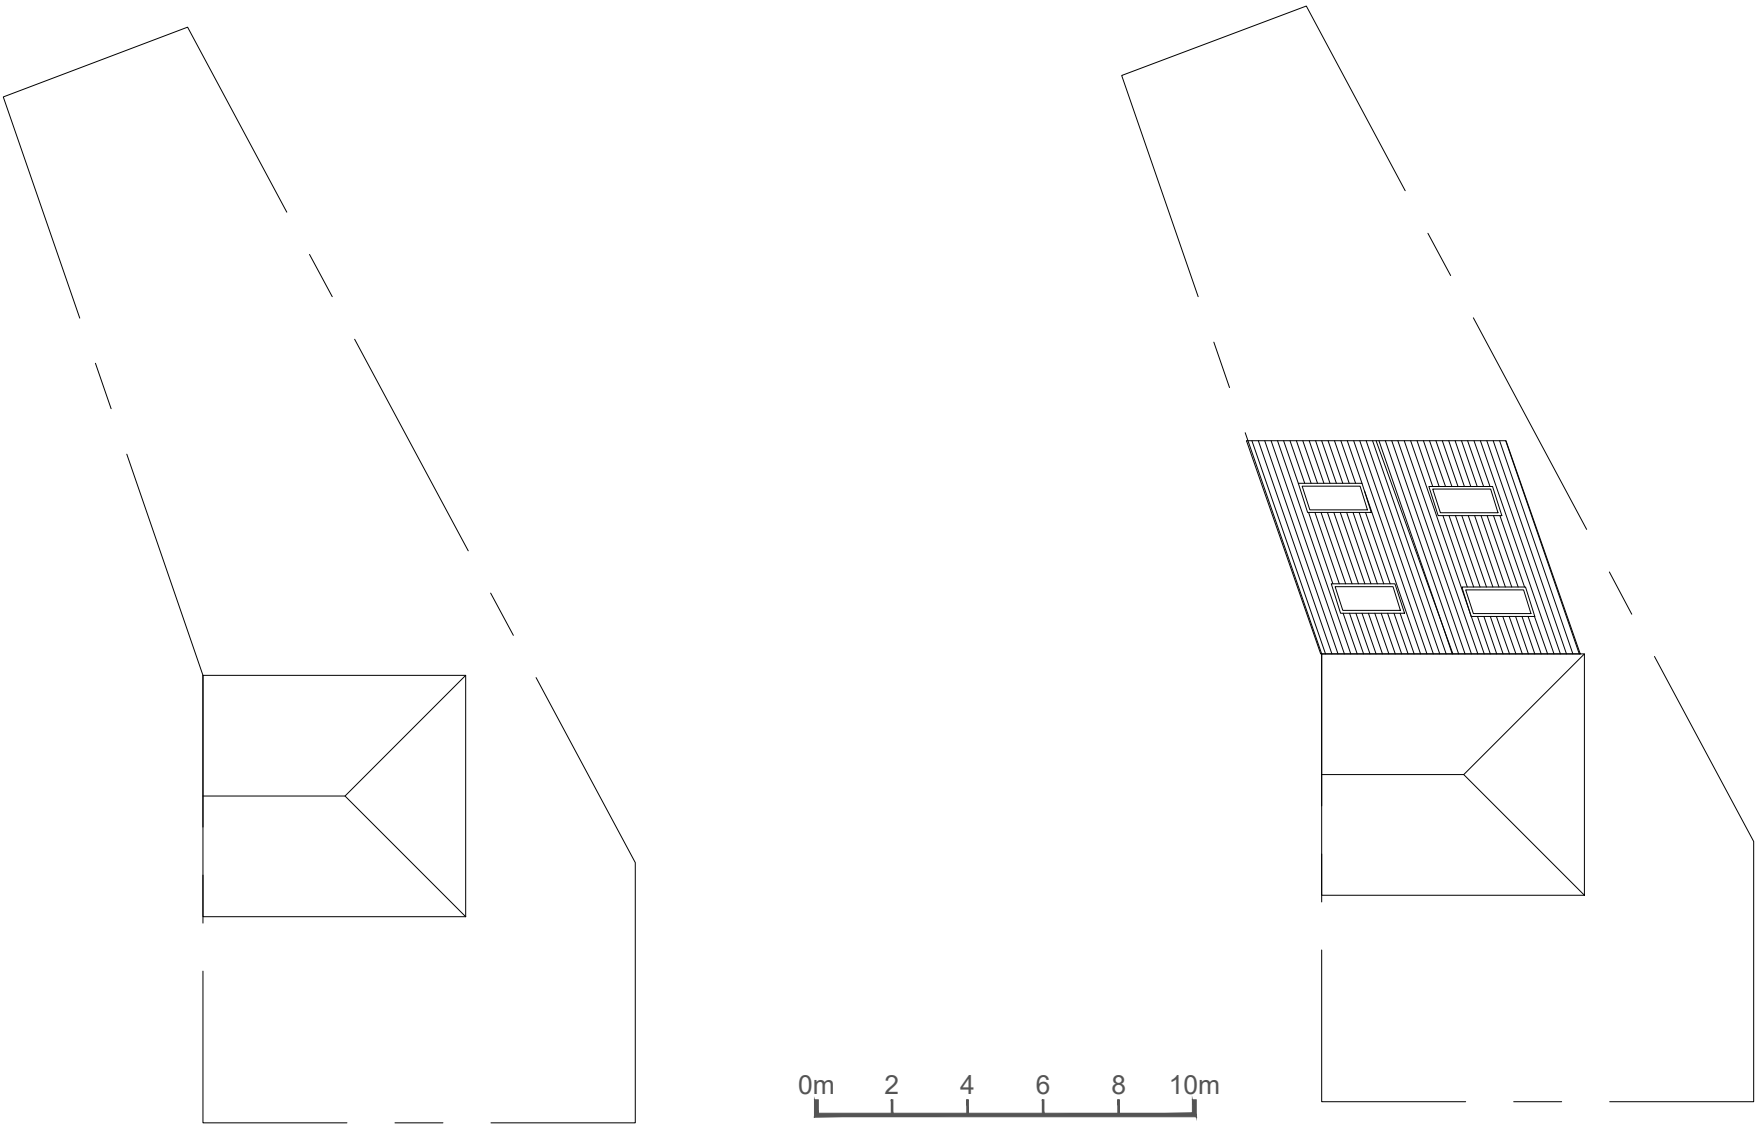

ARCHITECTURE

New York Street, Manchester, M1 4BT.
www.m1architecture.co.uk
Telephone: 0330 311 9695

House Extension

52 Waverton Road M14 7AQ


2411

01.

Site Plan 1:200@A3
Existing and Proposed




Front Elevation

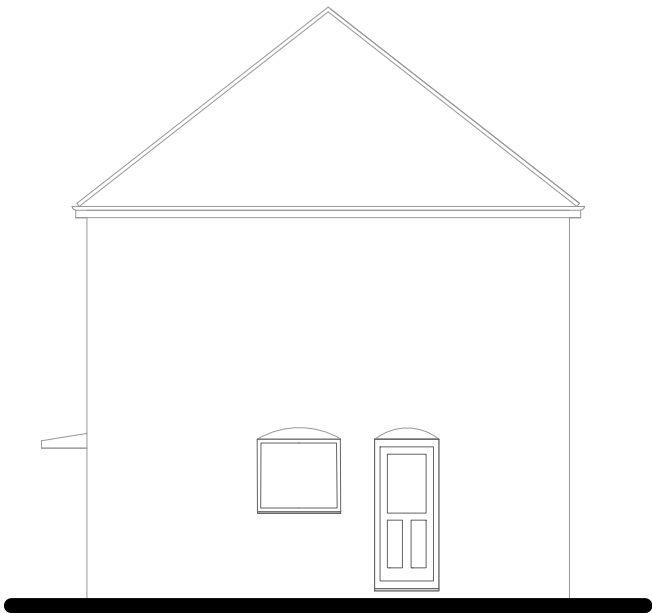

Side Elevation



Rear Elevation

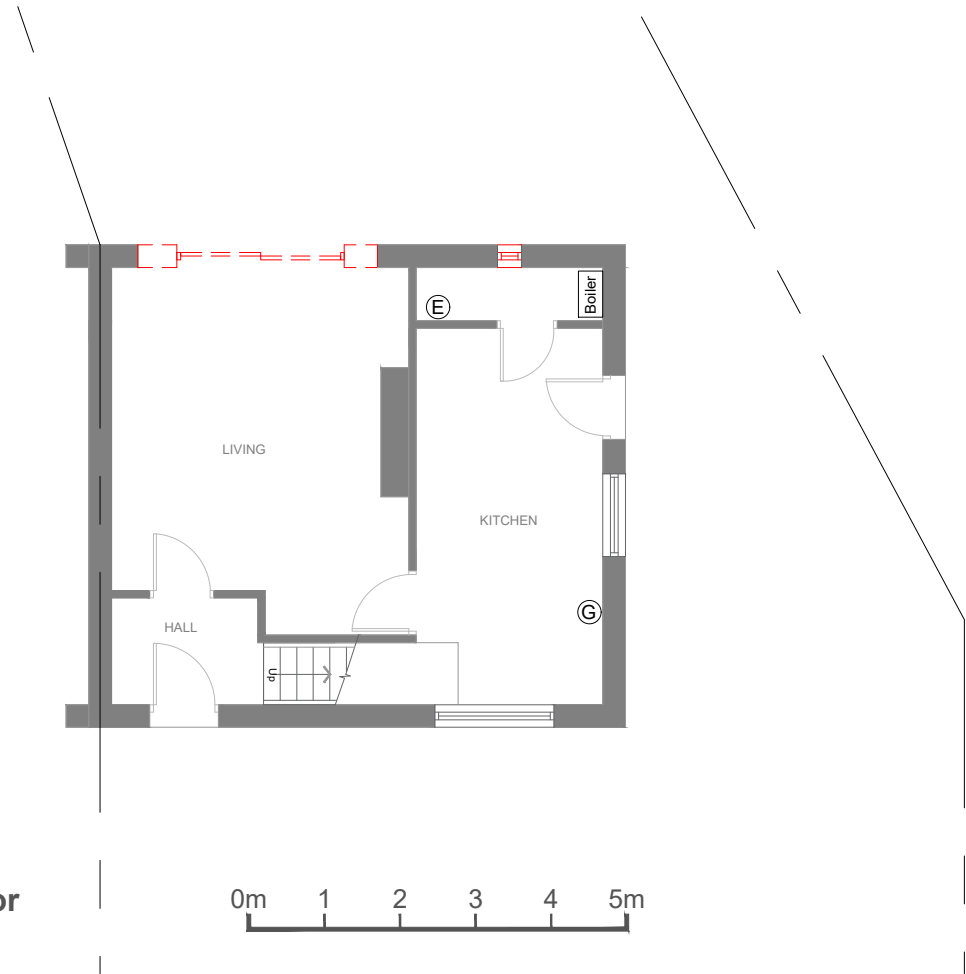

Ground floor



ARCHITECTURE

New York Street, Manchester, M1 4BT.
www.m1architecture.co.uk
Telephone: 0330 311 9695

House Extension

52 Waverton Road M14 7AQ

2411

02.


Floor Plans & Elevations

1:100@A3


Existing




Front Elevation (no changes)

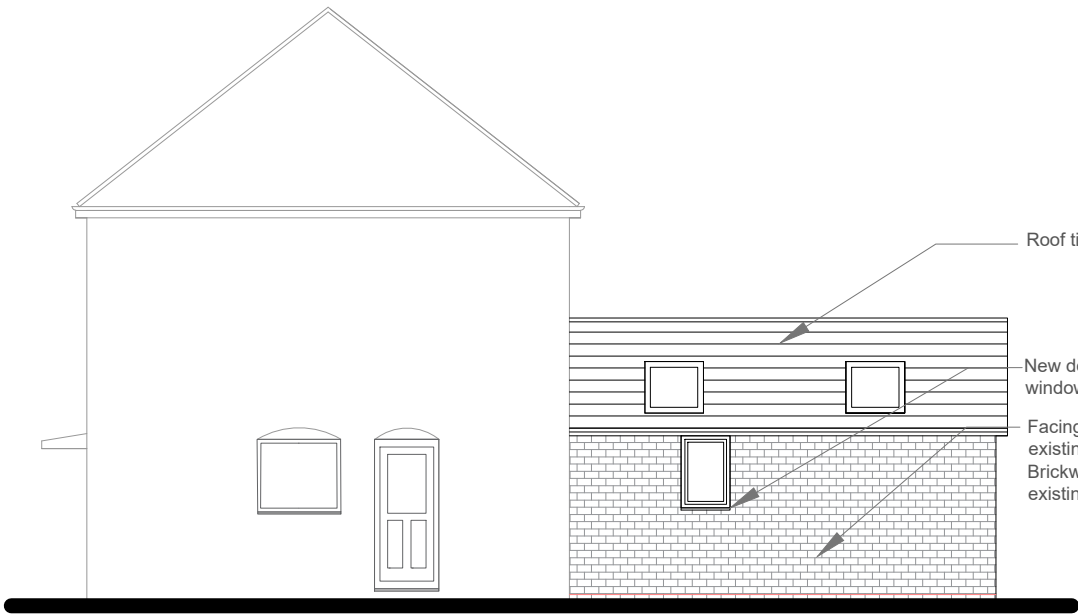


Side Elevation

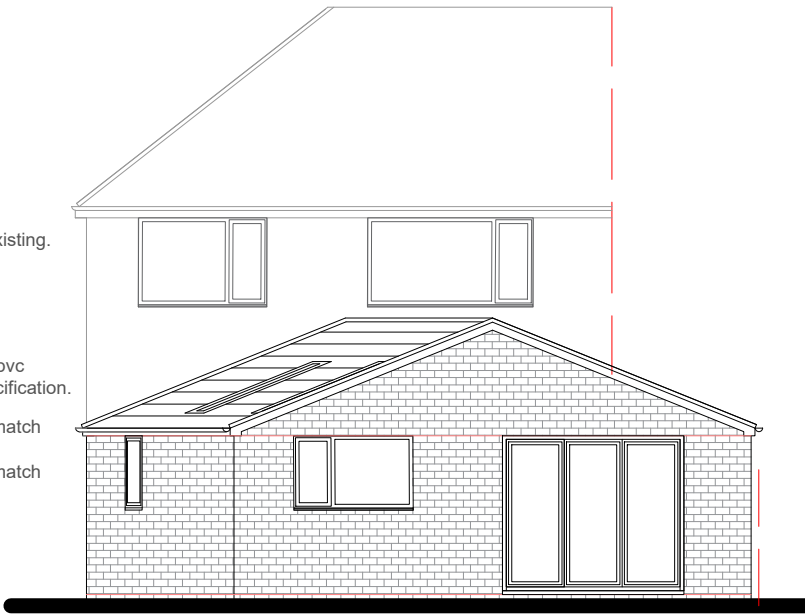

Rear Elevation

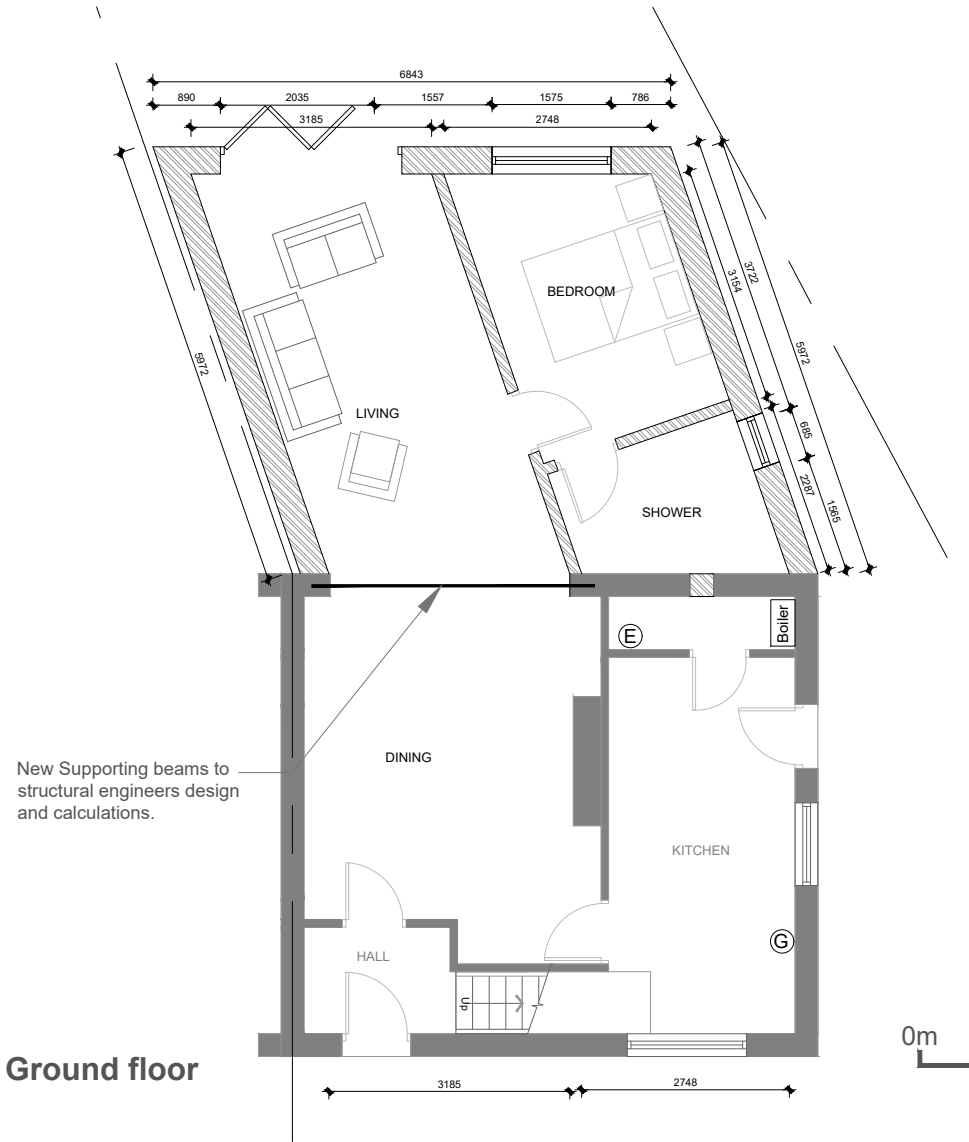

Sectional side elevation

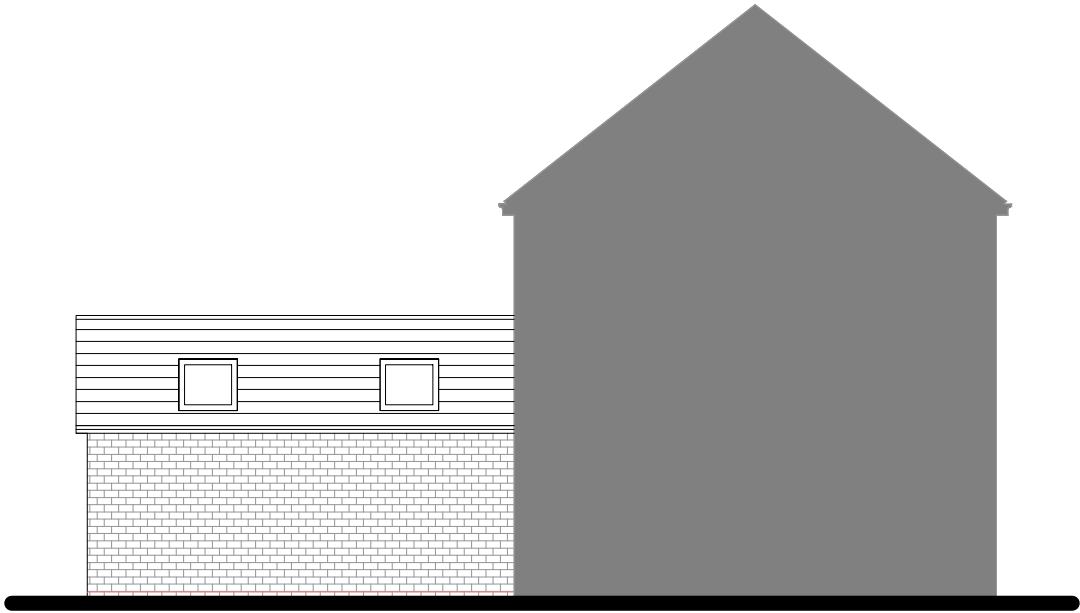

ARCHITECTURE

New York Street, Manchester, M1 4BT.
www.m1architecture.co.uk
Telephone: 0330 311 9695

House Extension

2411
03.

Floor Plans & Elevations 1:100@A3
Proposed