


- STRIP/NOTES:
1. LIVE DRAINAGE TO BE RETAINED PENDING REVIEW WITH THE PROJECT DELIVERY TEAM AT EARLY STAGE IN THE PROJECT TO DETERMINE REQUIRED MODIFICATIONS OF EXISTING DRAINAGE SYSTEM.
 2. THERE IS A LACK OF EXISTING ME / AS FITTED INFORMATION. UPON REMOVAL OF CEILING THE MECHANICAL CONTRACTOR SHALL NOTIFY THE CONSULTANTS TO SATISFACTION OF THE REQUIRED ISOLATION AND EXTENT OF EXISTING STRIPTUP.
 3. WORKS ARE REQUIRED IN THE BASEMENT BELOW. PRIOR TO WORKS COMMENCING, A STRATEGY OF CEILING REMOVAL SHALL BE DEVELOPED BY THE CONTRACTOR WITHIN THE BASEMENT WHERE WORKS ARE REQUIRED FOR ROUTING OF NEW SERVICES AND REMOVAL OF EXISTING REDUNDANT SERVICES.

LEGEND:

 TO BE STRIPPED OUT

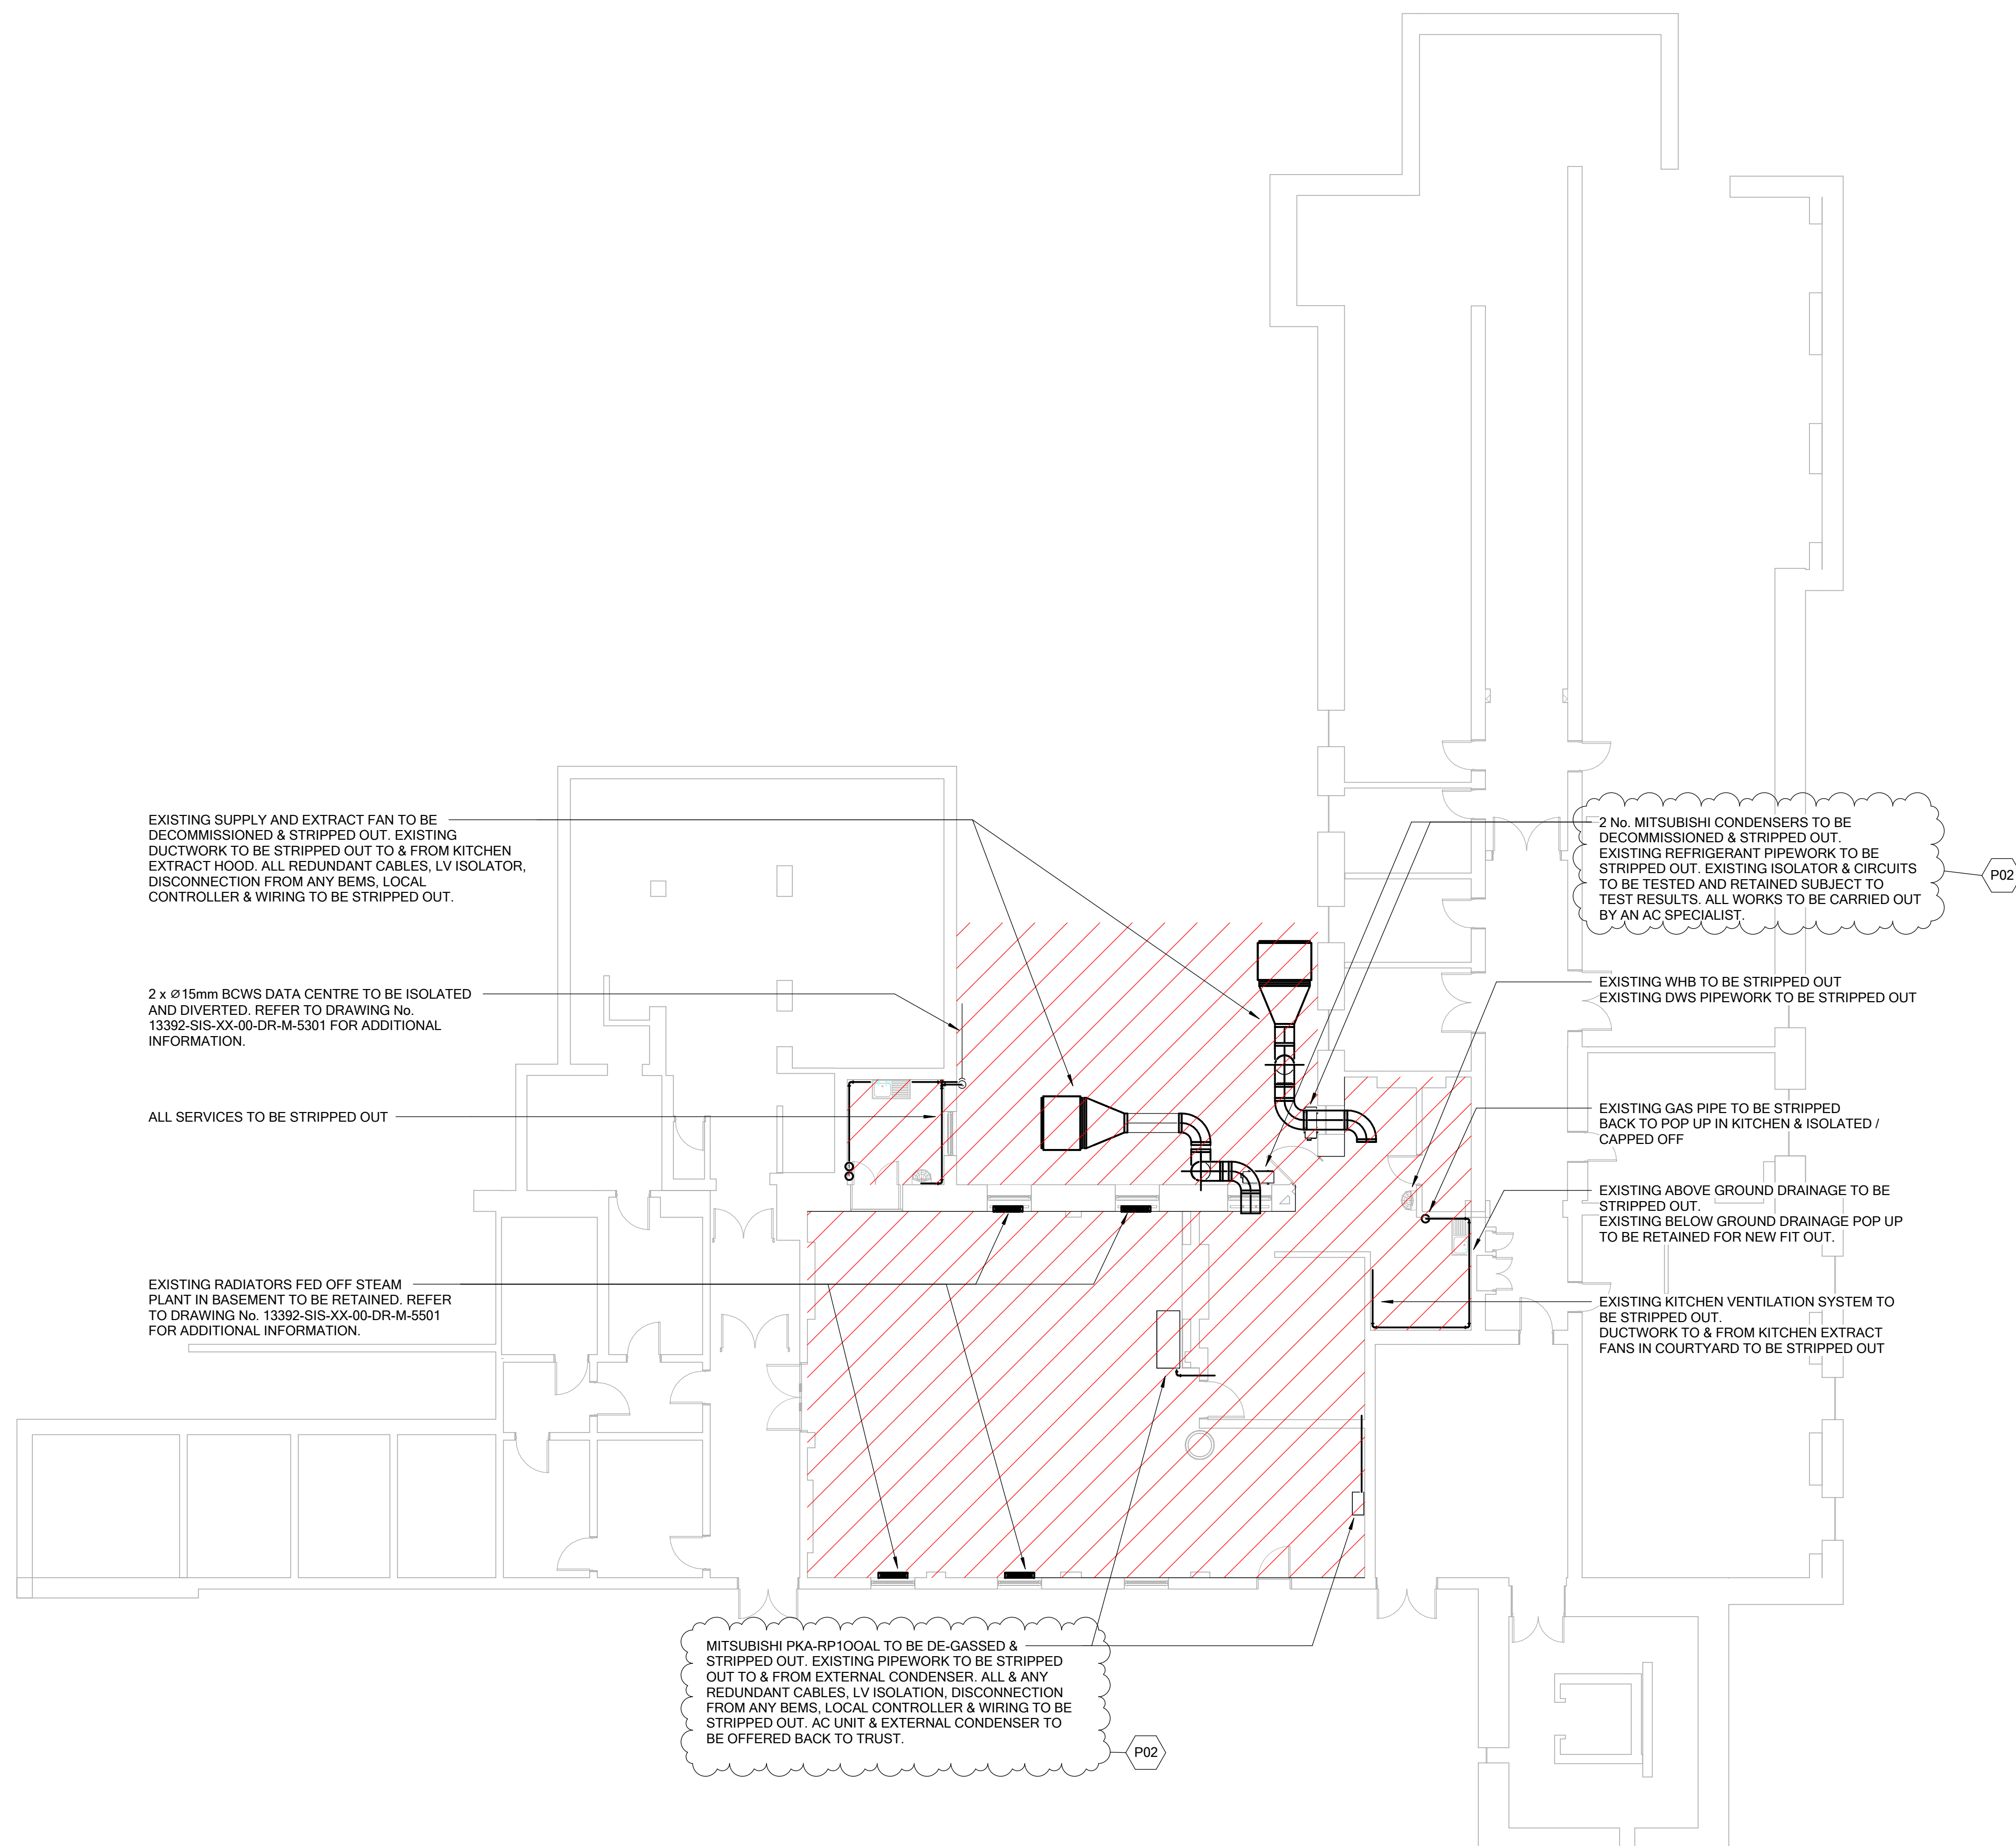

P02	REVISED SCOPE FOLLOWING VE	18/12/23	LP	DM
P01	ISSUE FOR COMMENT	18/08/23	LP	DM
REV.	DESCRIPTION	DATE	DRW.	CHK.

PROJECT

Everett's Cafe to Office Refurbishment

TITLE	PROPOSED MECHANICAL SERVICES LEVEL 00 STRIPOUT WORKS
-------	--

STATUS	PURPOSE OF ISSUE
60	WORK IN PROGRESS

DRAWN BY J.P.	CHECKED BY DM	DATE 12/09/2023
------------------	------------------	--------------------

SCALE (@A0)	PROJECT NUMBER
As	13392

FILE DRAWING NUMBER	REV.
13392-SIS-XX-00-DR-M-5001	P02