


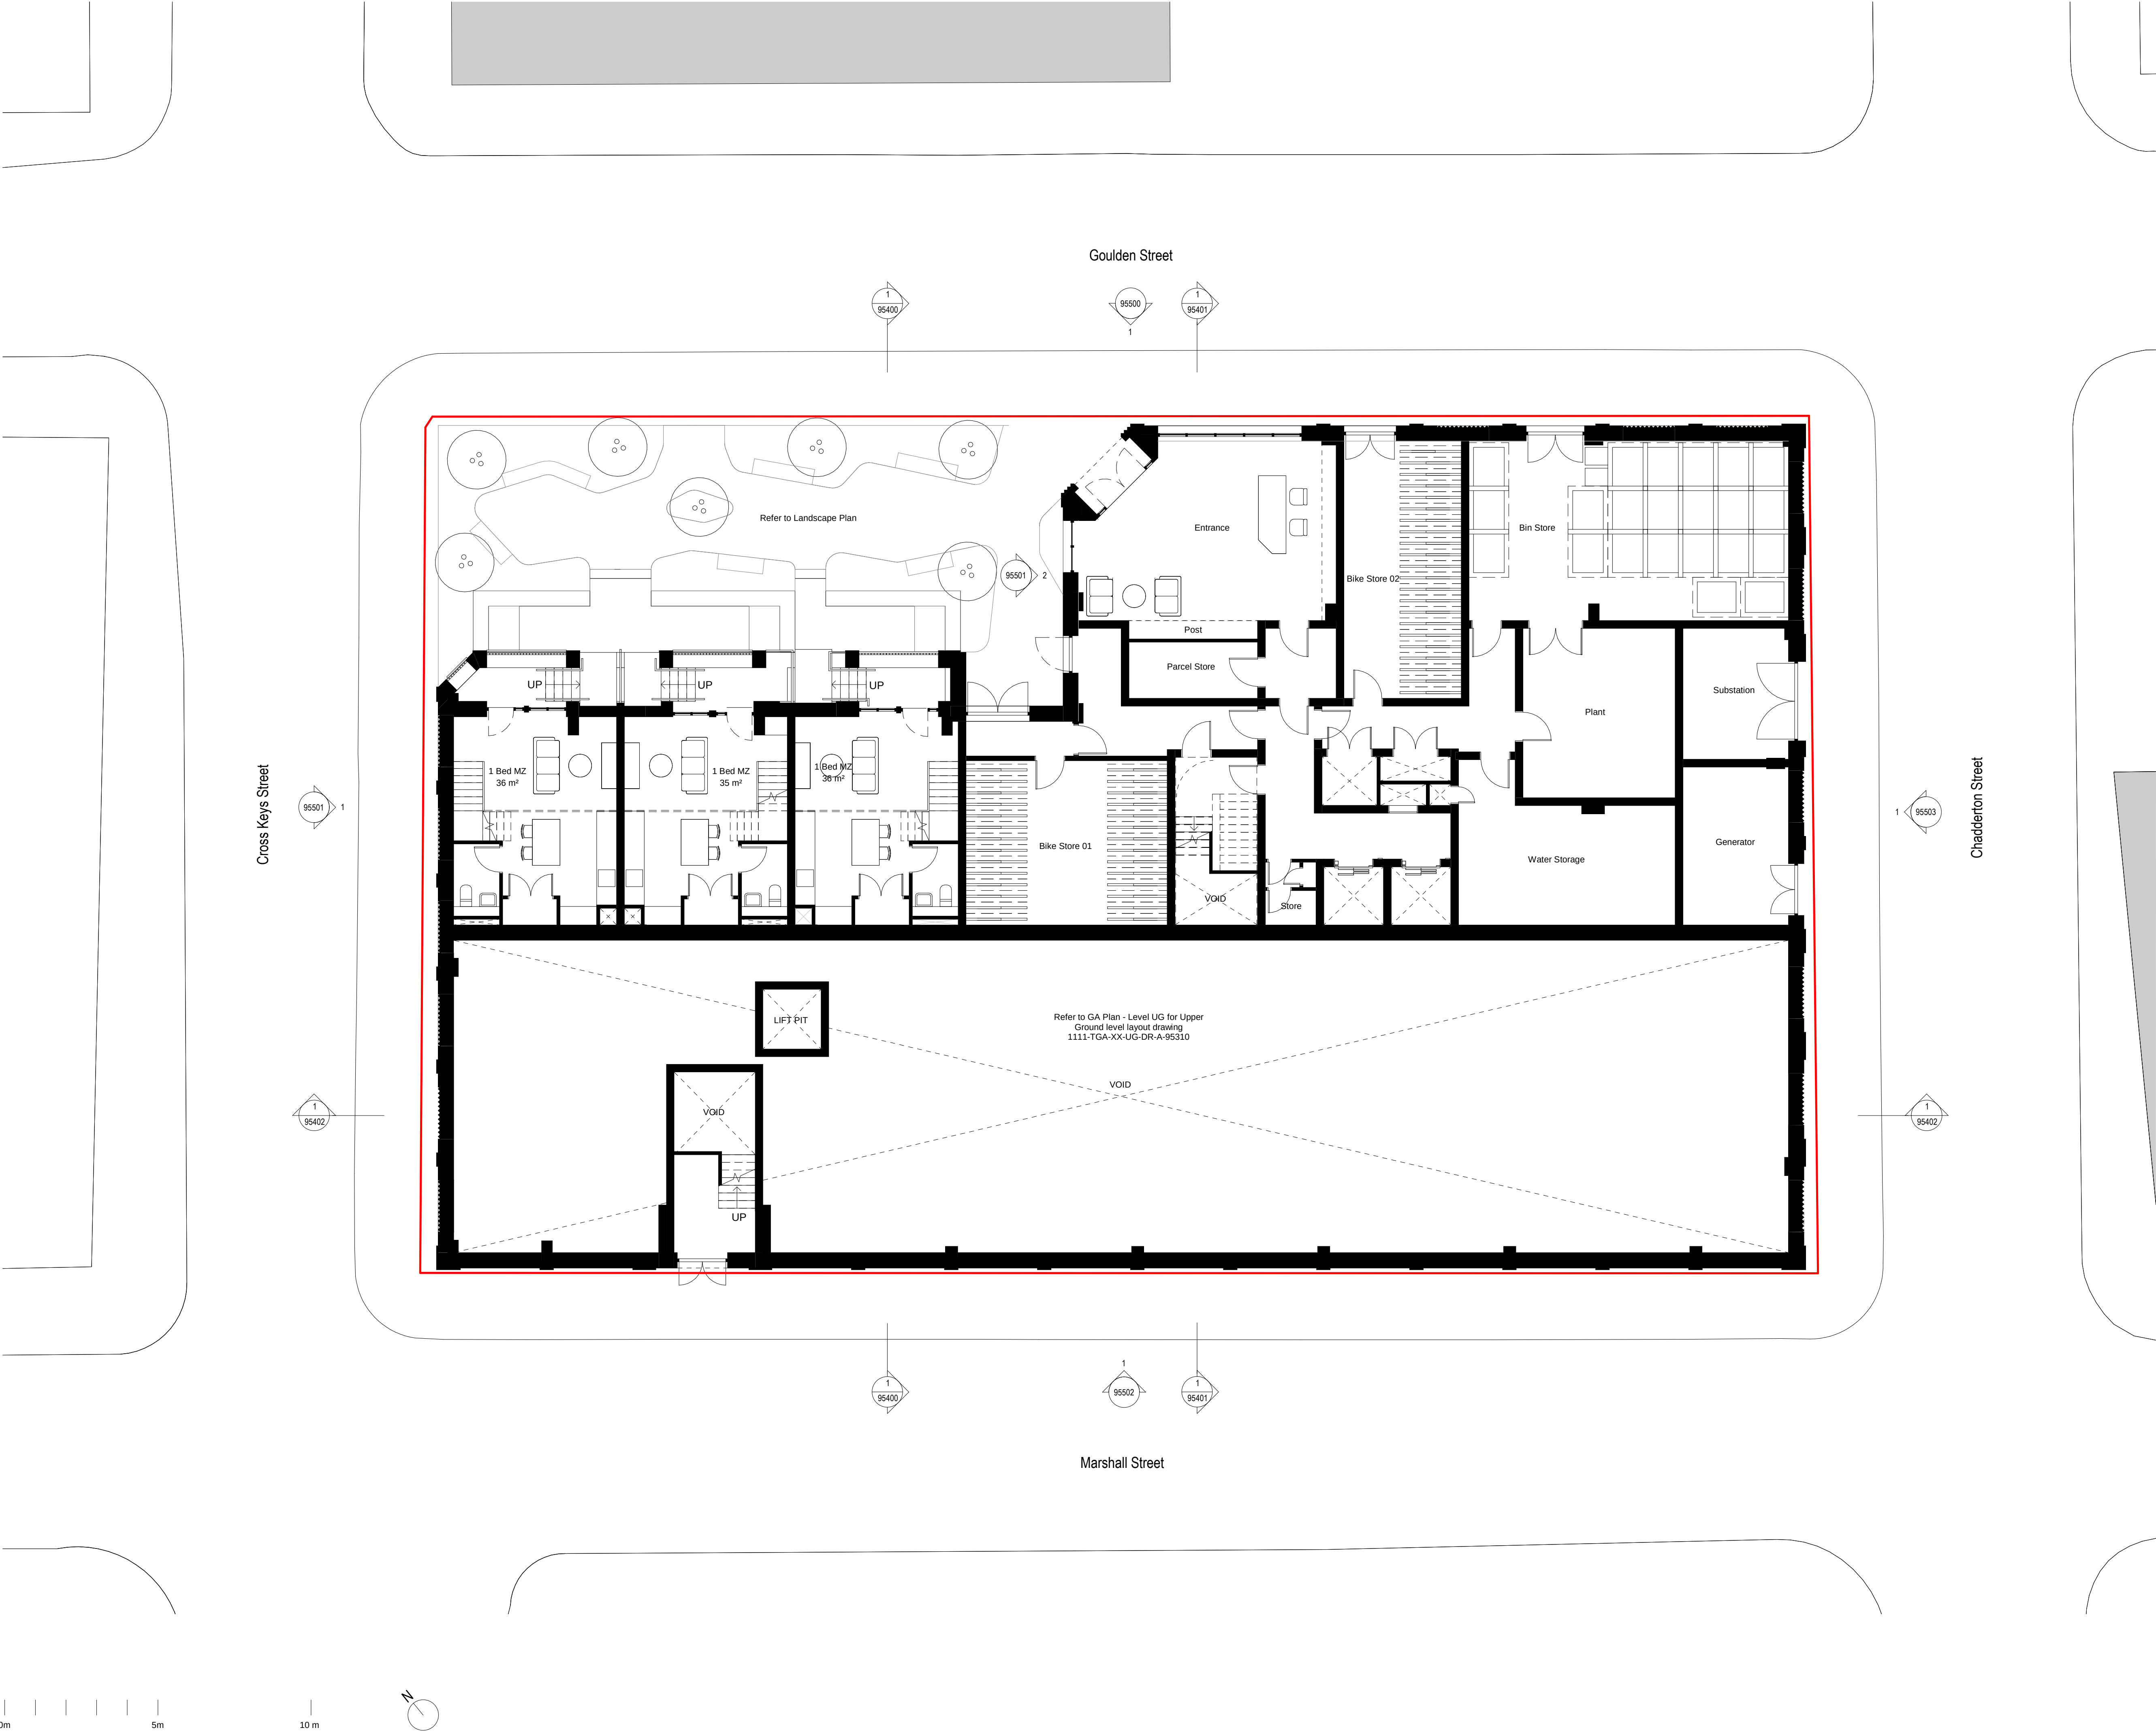

General Notes

Use figured dimensions only. Do not scale off this drawing. All dimensions must be set out and checked by the contractor on site prior to commencement of construction. Any variations between drawings and site must be reported to TGA before work proceeds.

Drawings to be read in conjunction with Architectural Specification, Structural Engineer's Drawings and Specifications, Mechanical & Electrical Engineer's Drawings and Specifications, all Supplemental Information, including but not limited to; Detailed Fire Strategy, Acoustic Report, Thermal Report & Overheating Report.

No portion of the Works to commence without acceptance of the required submittals by the Employer.

Main Contractor to submit relevant documents to building regulation and legislation approval authorities as required to comply with the Specification.

Bin Store Schedule			
Type	Quantity	Bin Litres	Total Bin Litres
240l - Food	2	240	480
1100l - General Waste Black	7	1100	7,700
1100l - Mixed	7	1100	7,700
1100l - Pulpable Blue	8	1100	8,800
Total: 24			24,680

Bike Store Schedule		
Description	No. of Bike Racks	No. of Bike Spaces
Double Stacked	50	100
Bike Store Total: 50		100

Rev	Description	Date	By
P01	Planning Issue	07.05.24	BG
P02	Internal layouts revised	17.05.24	BG

Title
General Arrangement - Level 00

Drawing No.
1111-TGA-XX-00-DR-A-95300

Revision
P02

Status
Planning

Scale
1 : 100@A1

Project
Cross Keys Street

Client
CERT Property

TIM GROOM ARCHITECTS

Eastgate, 2 Castle Street, Manchester, M3 4LZ

0161 870 1152

Copyright © Tim Groom Architects Ltd (TGA). All rights reserved. No part of these drawings or designs may be copied, reproduced or stored in any form without written consent. No works of construction relying on these drawings or designs are permitted without the express written consent of TGA.