



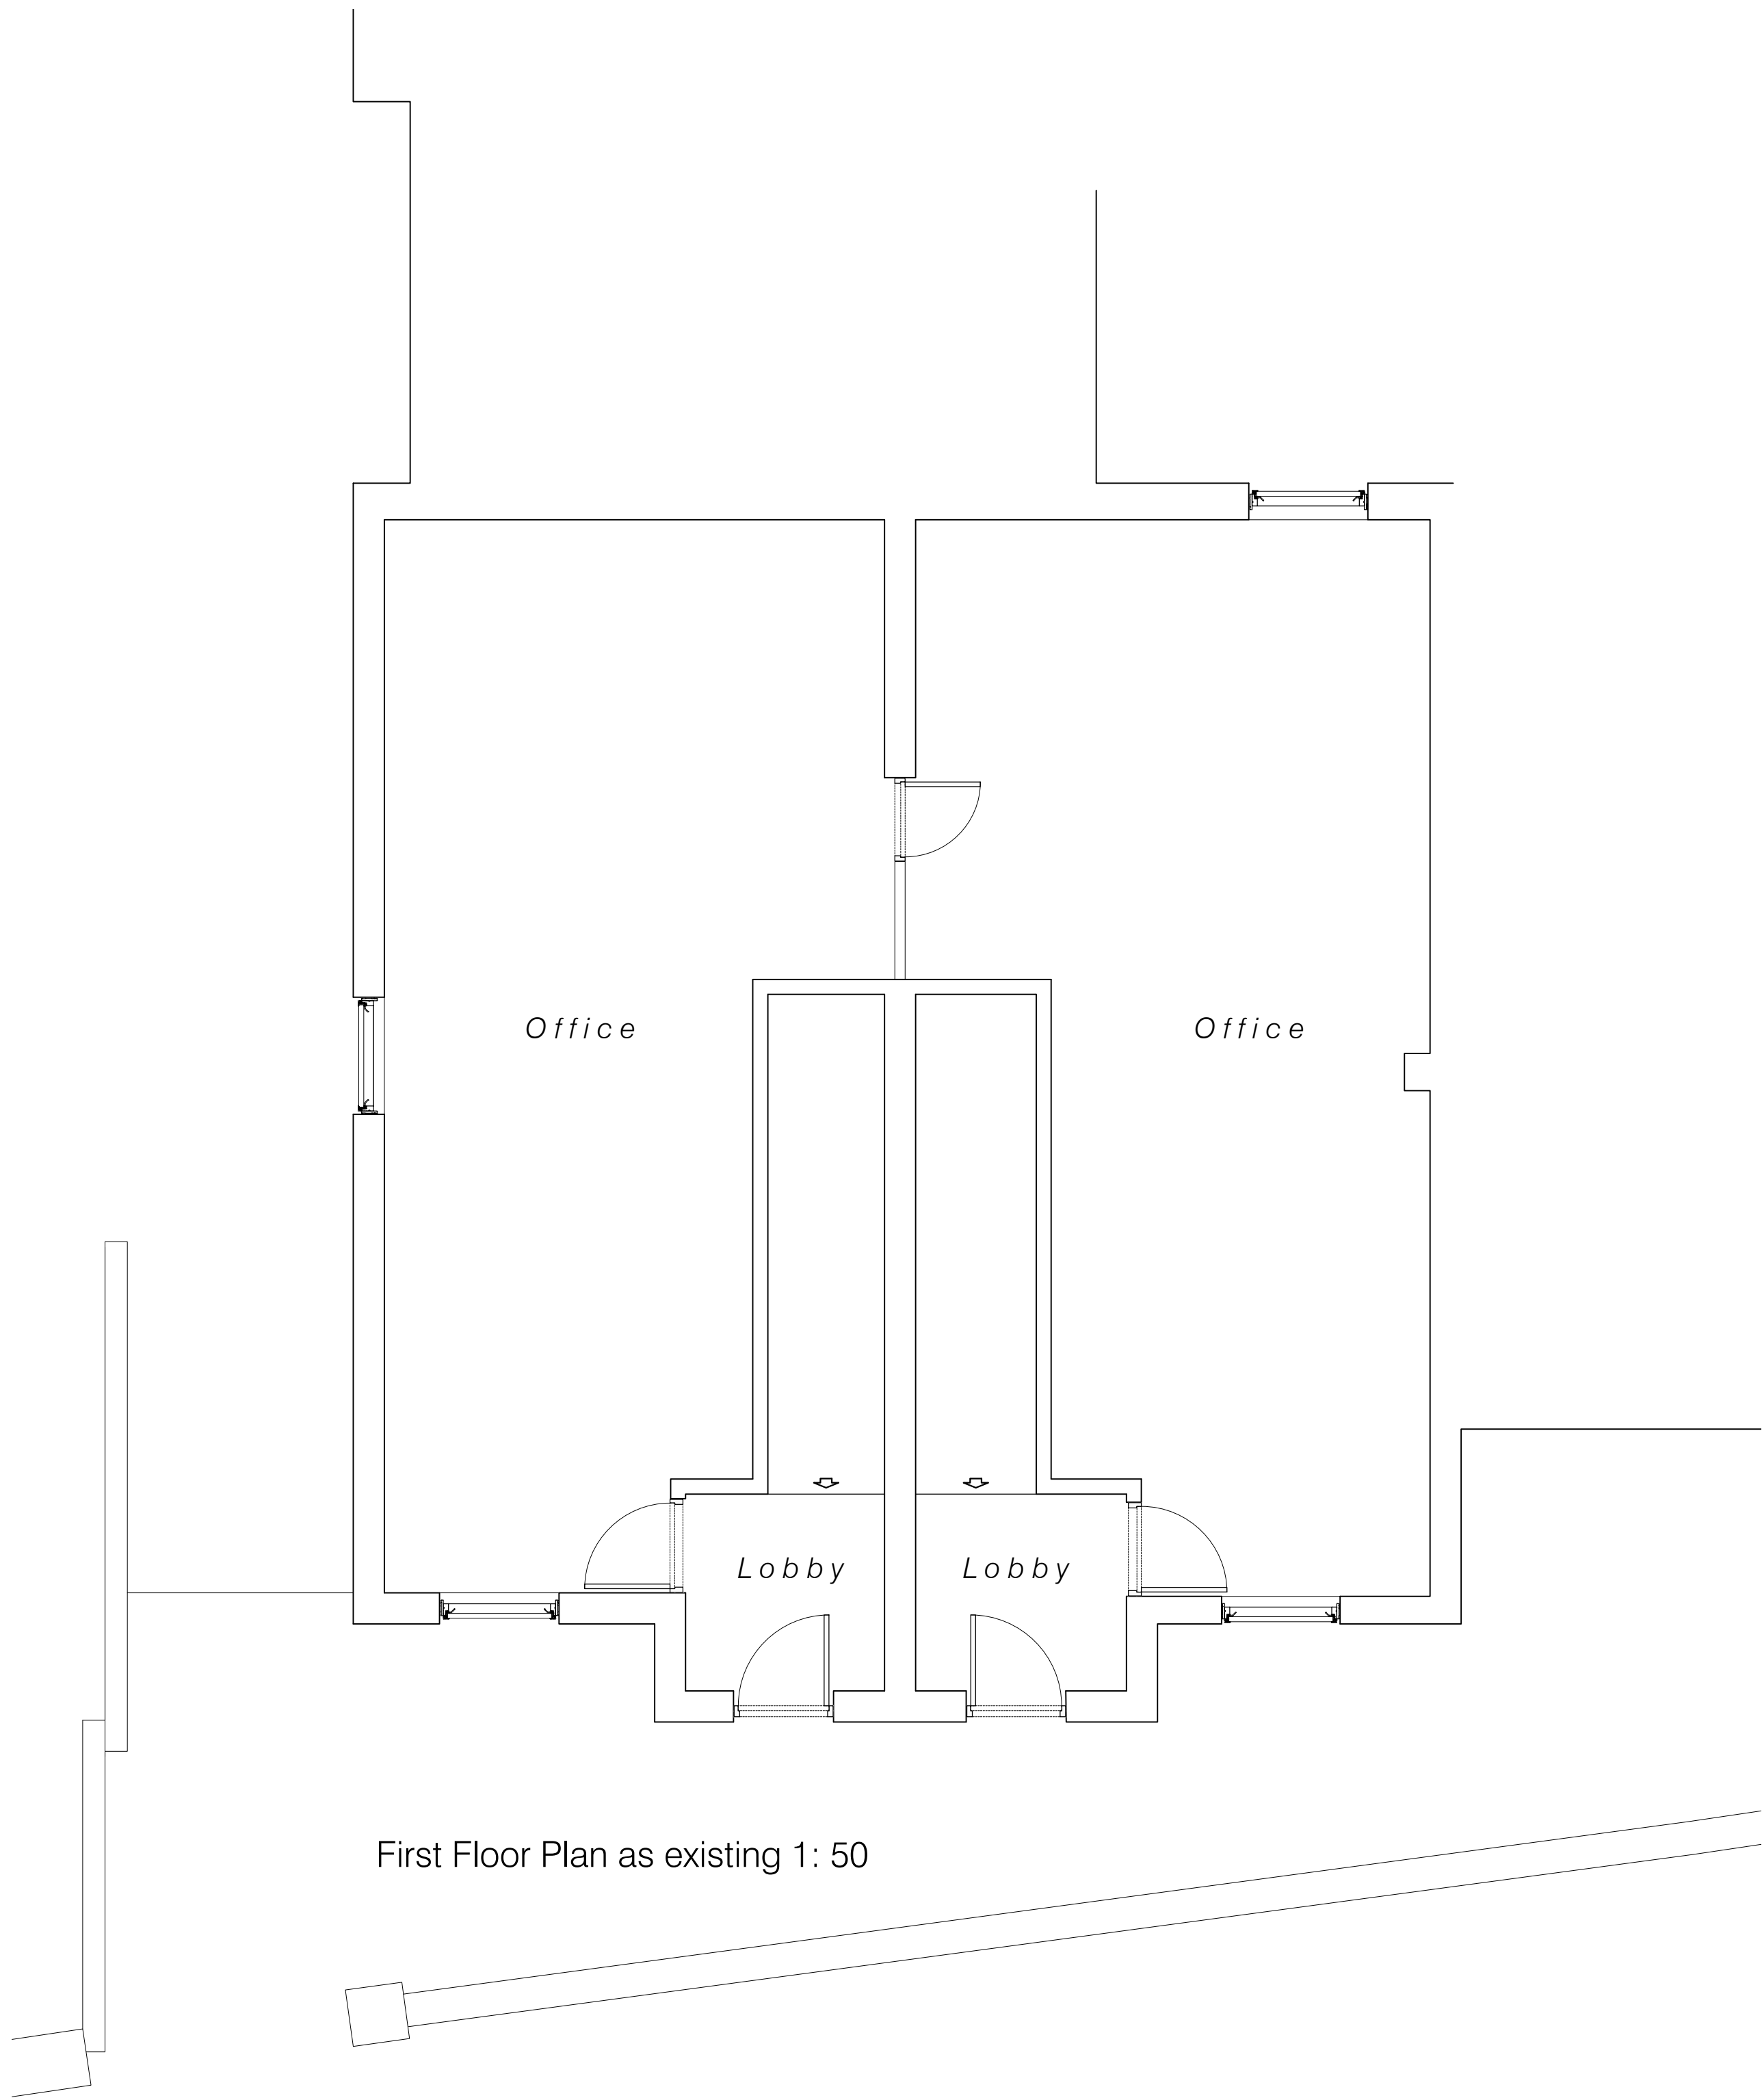

First Floor Plan as existing 1: 50

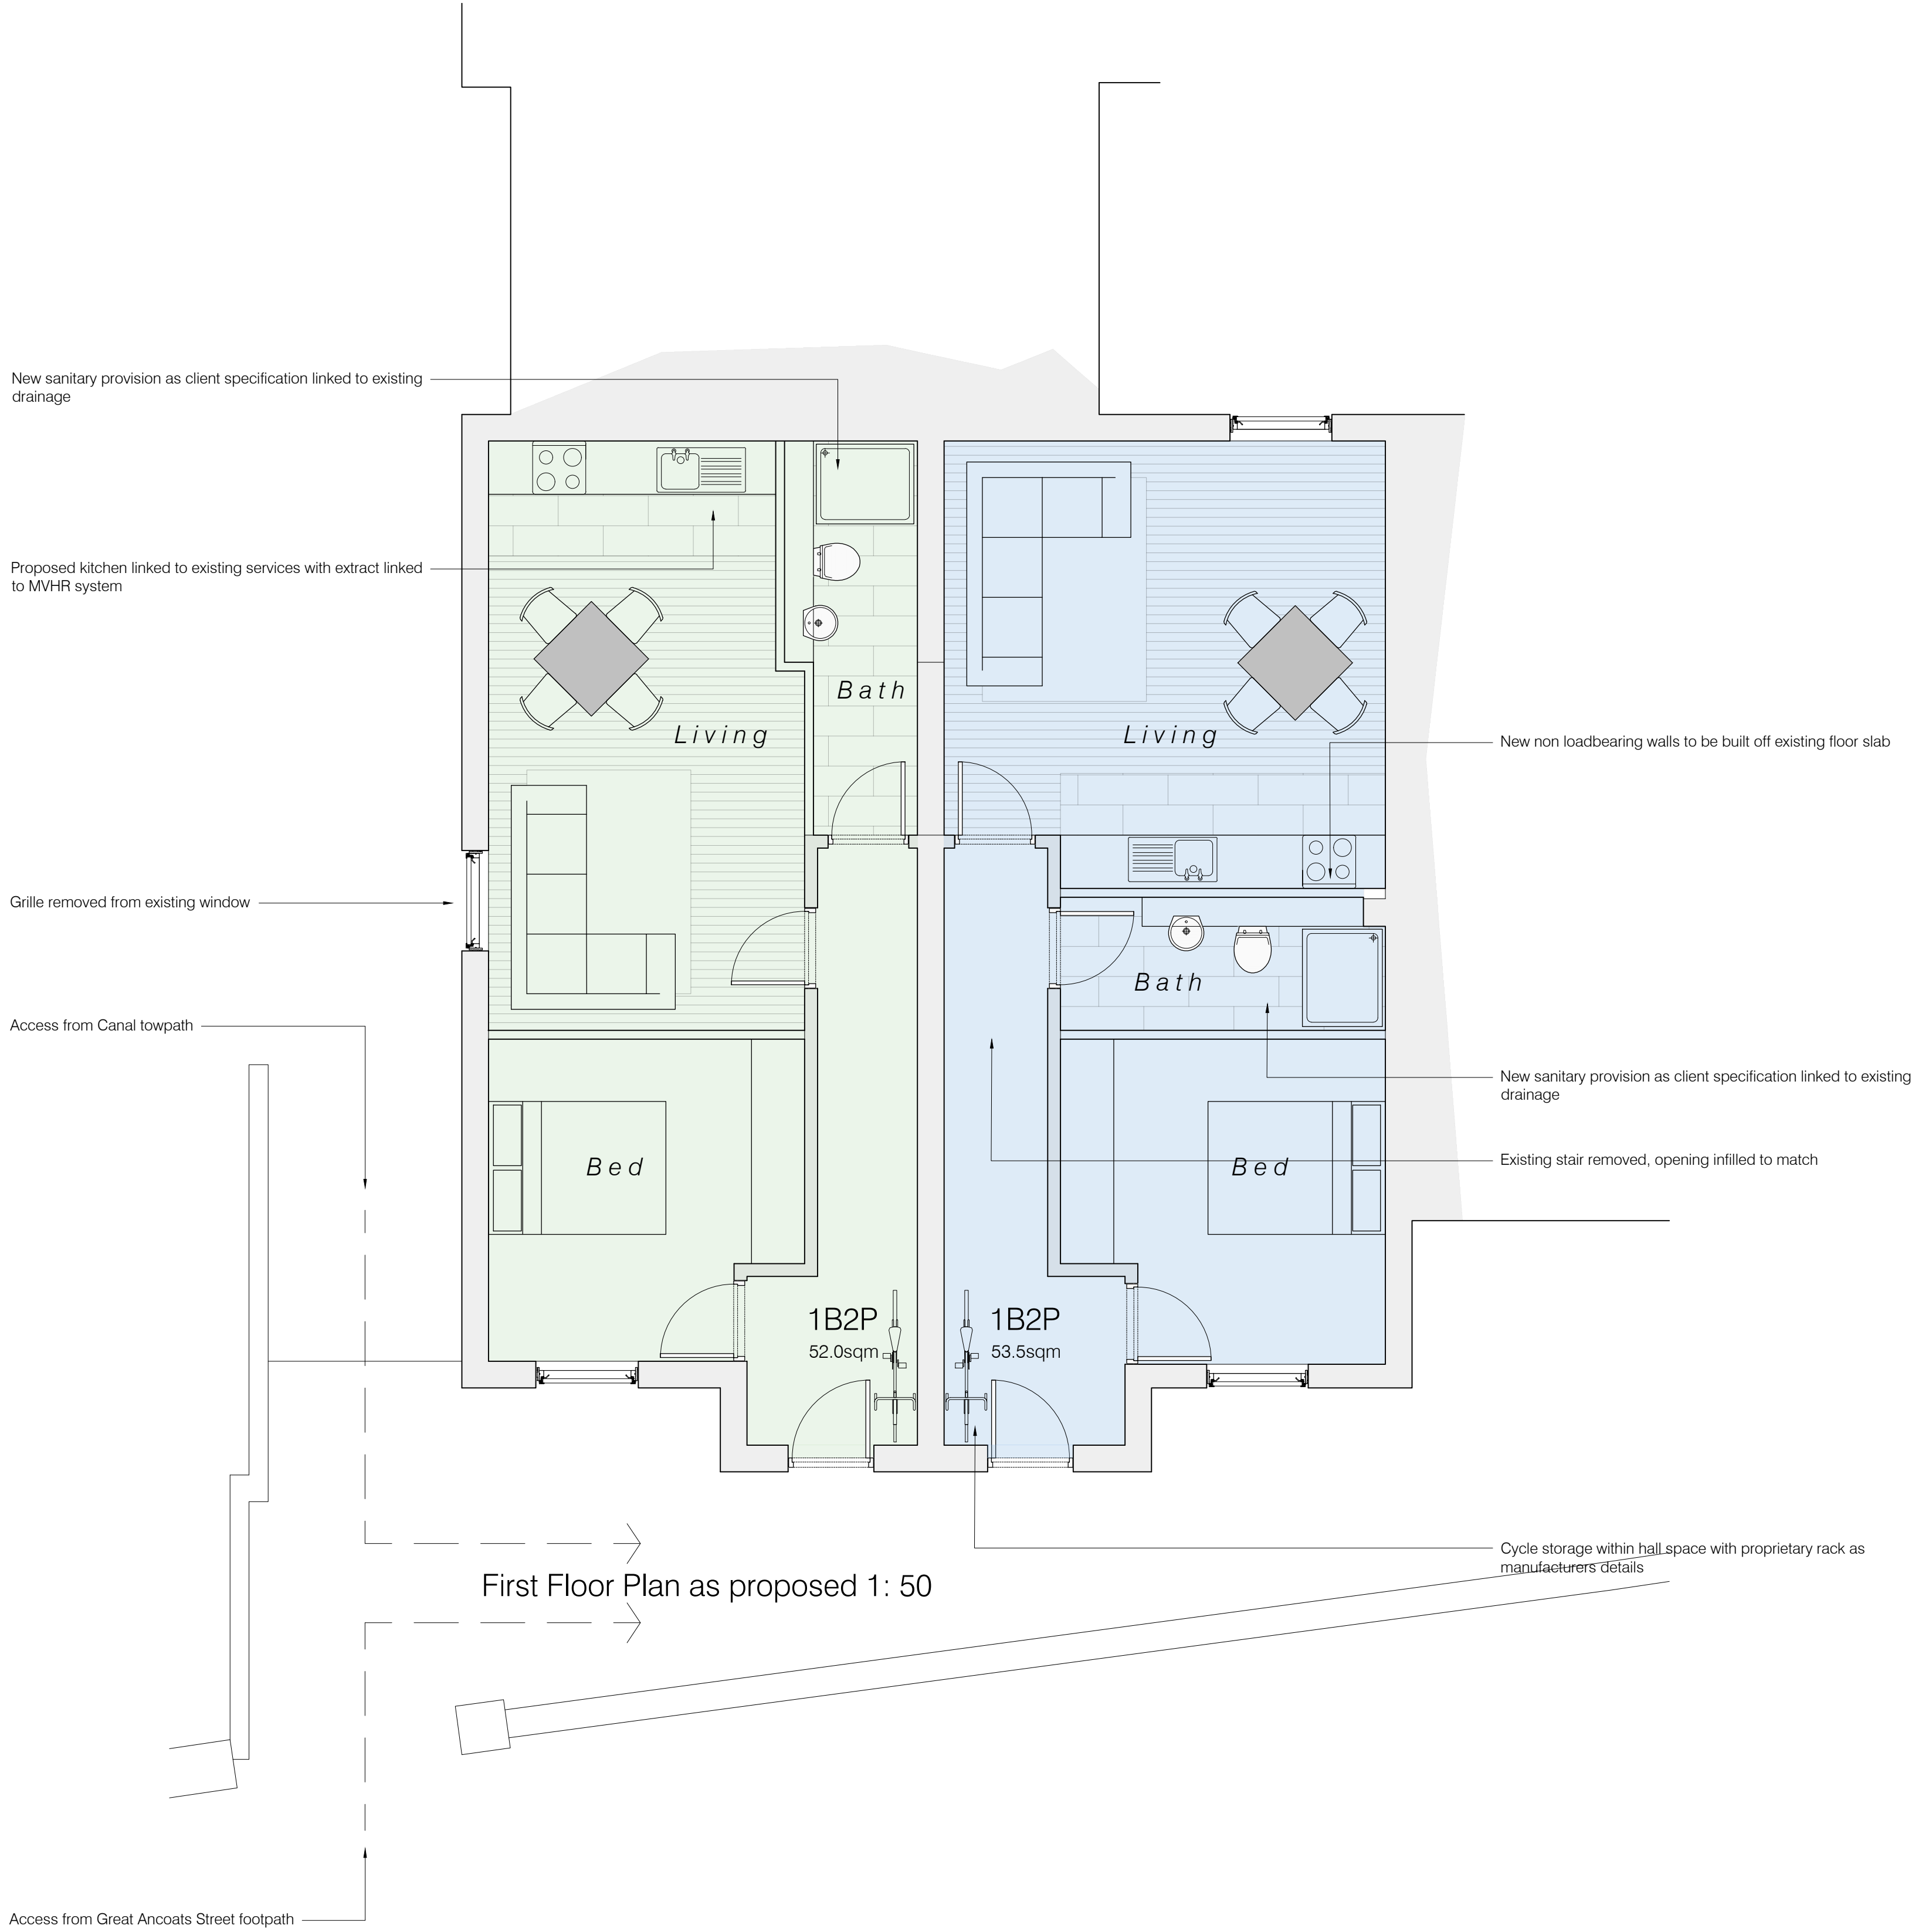

First Floor Plan as proposed 1: 50