


Existing Location Plan

General Notes

No.	Revision/Issue	Date

Firm Name and Address

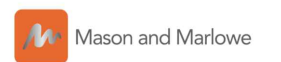


Mason and Marlowe Ltd.
Project Managers and Quantity Surveyors

5 Picadilly Place
Manchester, M1 3BR

Project Name and Address

153 Victoria Ave, East
Manchester, M9 6HL

Project 153 Victoria Ave	Sheet A3
Date 20/05/2024	
Scale 1/1000	

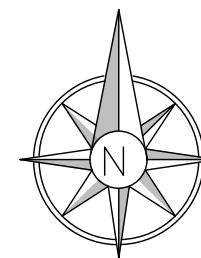

General Notes

No.	Revision/Issue	Date

Firm Name and Address



Mason and Marlowe Ltd.
Project Managers and Quantity Surveyors

5 Picadilly Place
Manchester, M1 3BR

Project Name and Address

153 Victoria Ave, East
Manchester, M9 6HL

Project
153 Victoria Ave


Date
20/05/2024

Scale
1/1000

Sheet

A3

Proposed Location Plan

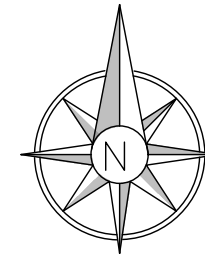

KIRKWAY

99.3



Existing Site Plan

General Notes

No.	Revision/Issue	Date

Firm Name and Address

 Mason and Marlowe


Mason and Marlowe Ltd.
Project Managers and Quantity Surveyors

5 Picadilly Place
Manchester, M1 3BR

Project Name and Address

153 Victoria Ave, East
Manchester, M9 6HL

Project 153 Victoria Ave	Sheet A3
Date 20/05/2024	
Scale 1/500	

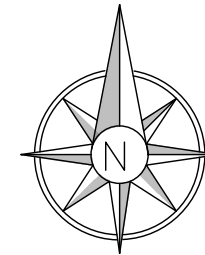

Proposed Site Plan

General Notes

No.	Revision/Issue	Date

Firm Name and Address



Mason and Marlowe Ltd.
Project Managers and Quantity Surveyors

5 Picadilly Place
Manchester, M1 3BR

Project Name and Address

153 Victoria Ave, East
Manchester, M9 6HL

Project 153 Victoria Ave	Sheet A3
Date 20/05/2024	
Scale 1/500	



General Notes

No.	Revision/Issue	Date

Firm Name and Address

 Mason and Marlowe


Mason and Marlowe Ltd.
Project Managers and Quantity Surveyors

5 Picadilly Place
Manchester, M1 3BR


Project Name and Address

153 Victoria Ave, East
Manchester, M9 6HL

Project 153 Victoria Ave	Sheet A3
Date 20/05/2024	
Scale 1/100	

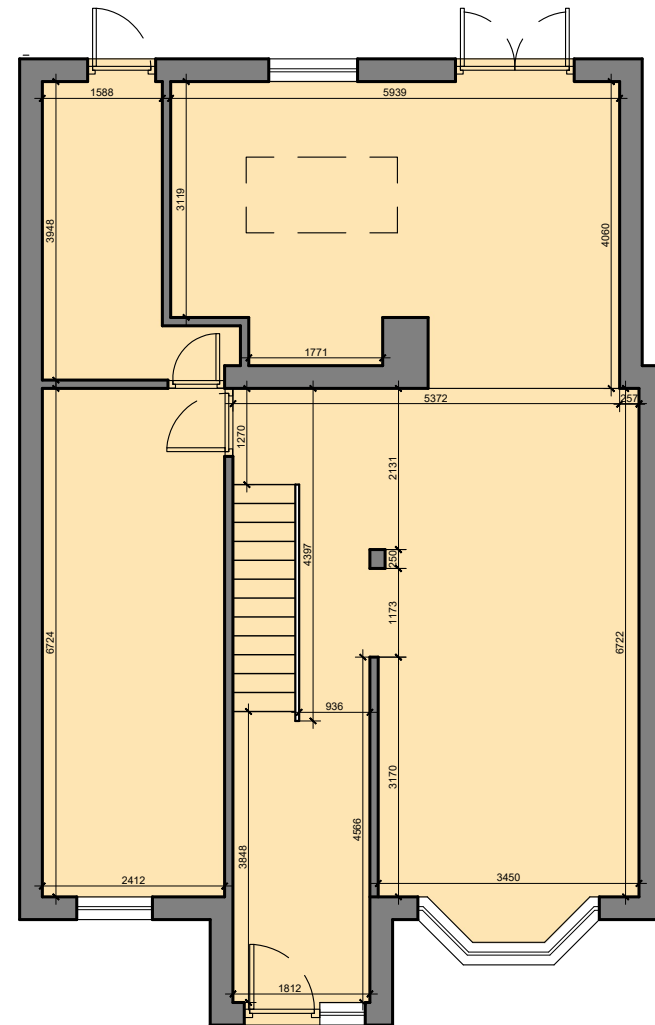

EXISTING GROUND FLOOR PLAN

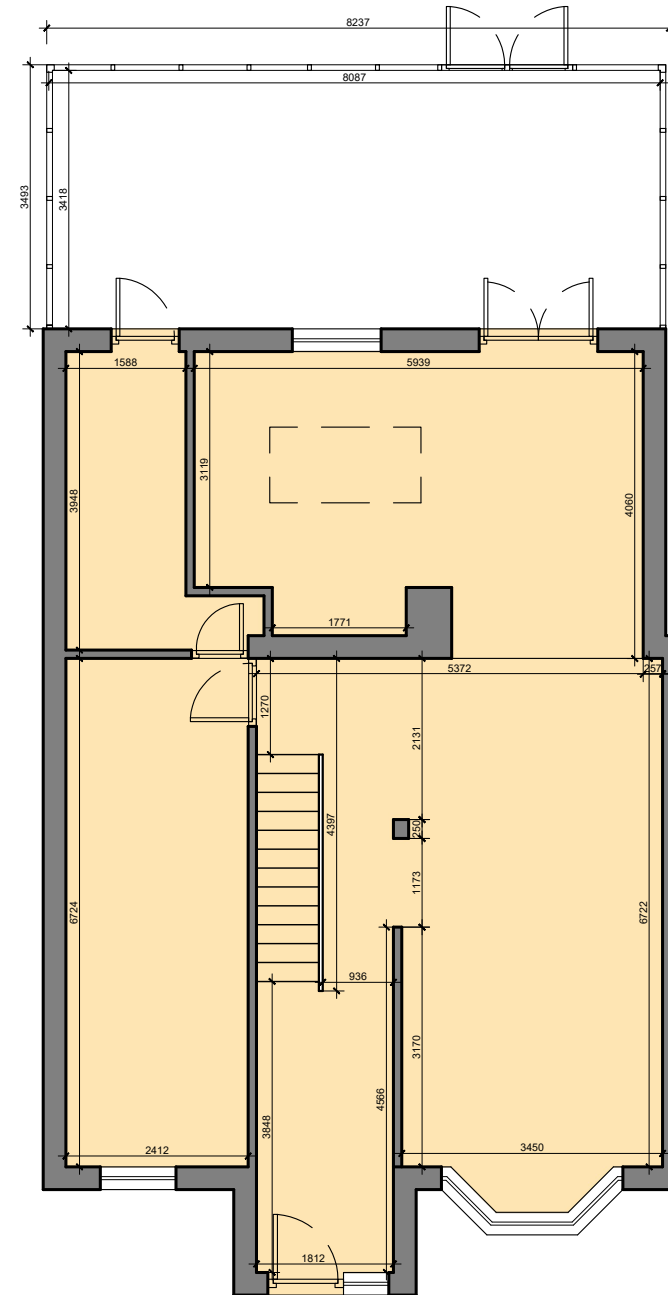

PROPOSED GROUND FLOOR PLAN

General Notes

No.	Revision/Issue	Date

Firm Name and Address



Mason and Marlowe Ltd.
Project Managers and Quantity Surveyors

5 Picadilly Place
Manchester, M1 3BR

Project Name and Address

153 Victoria Ave, East
Manchester, M9 6HL


Project
153 Victoria Ave

Date
20/05/2024

Scale
1/100

Sheet

A3

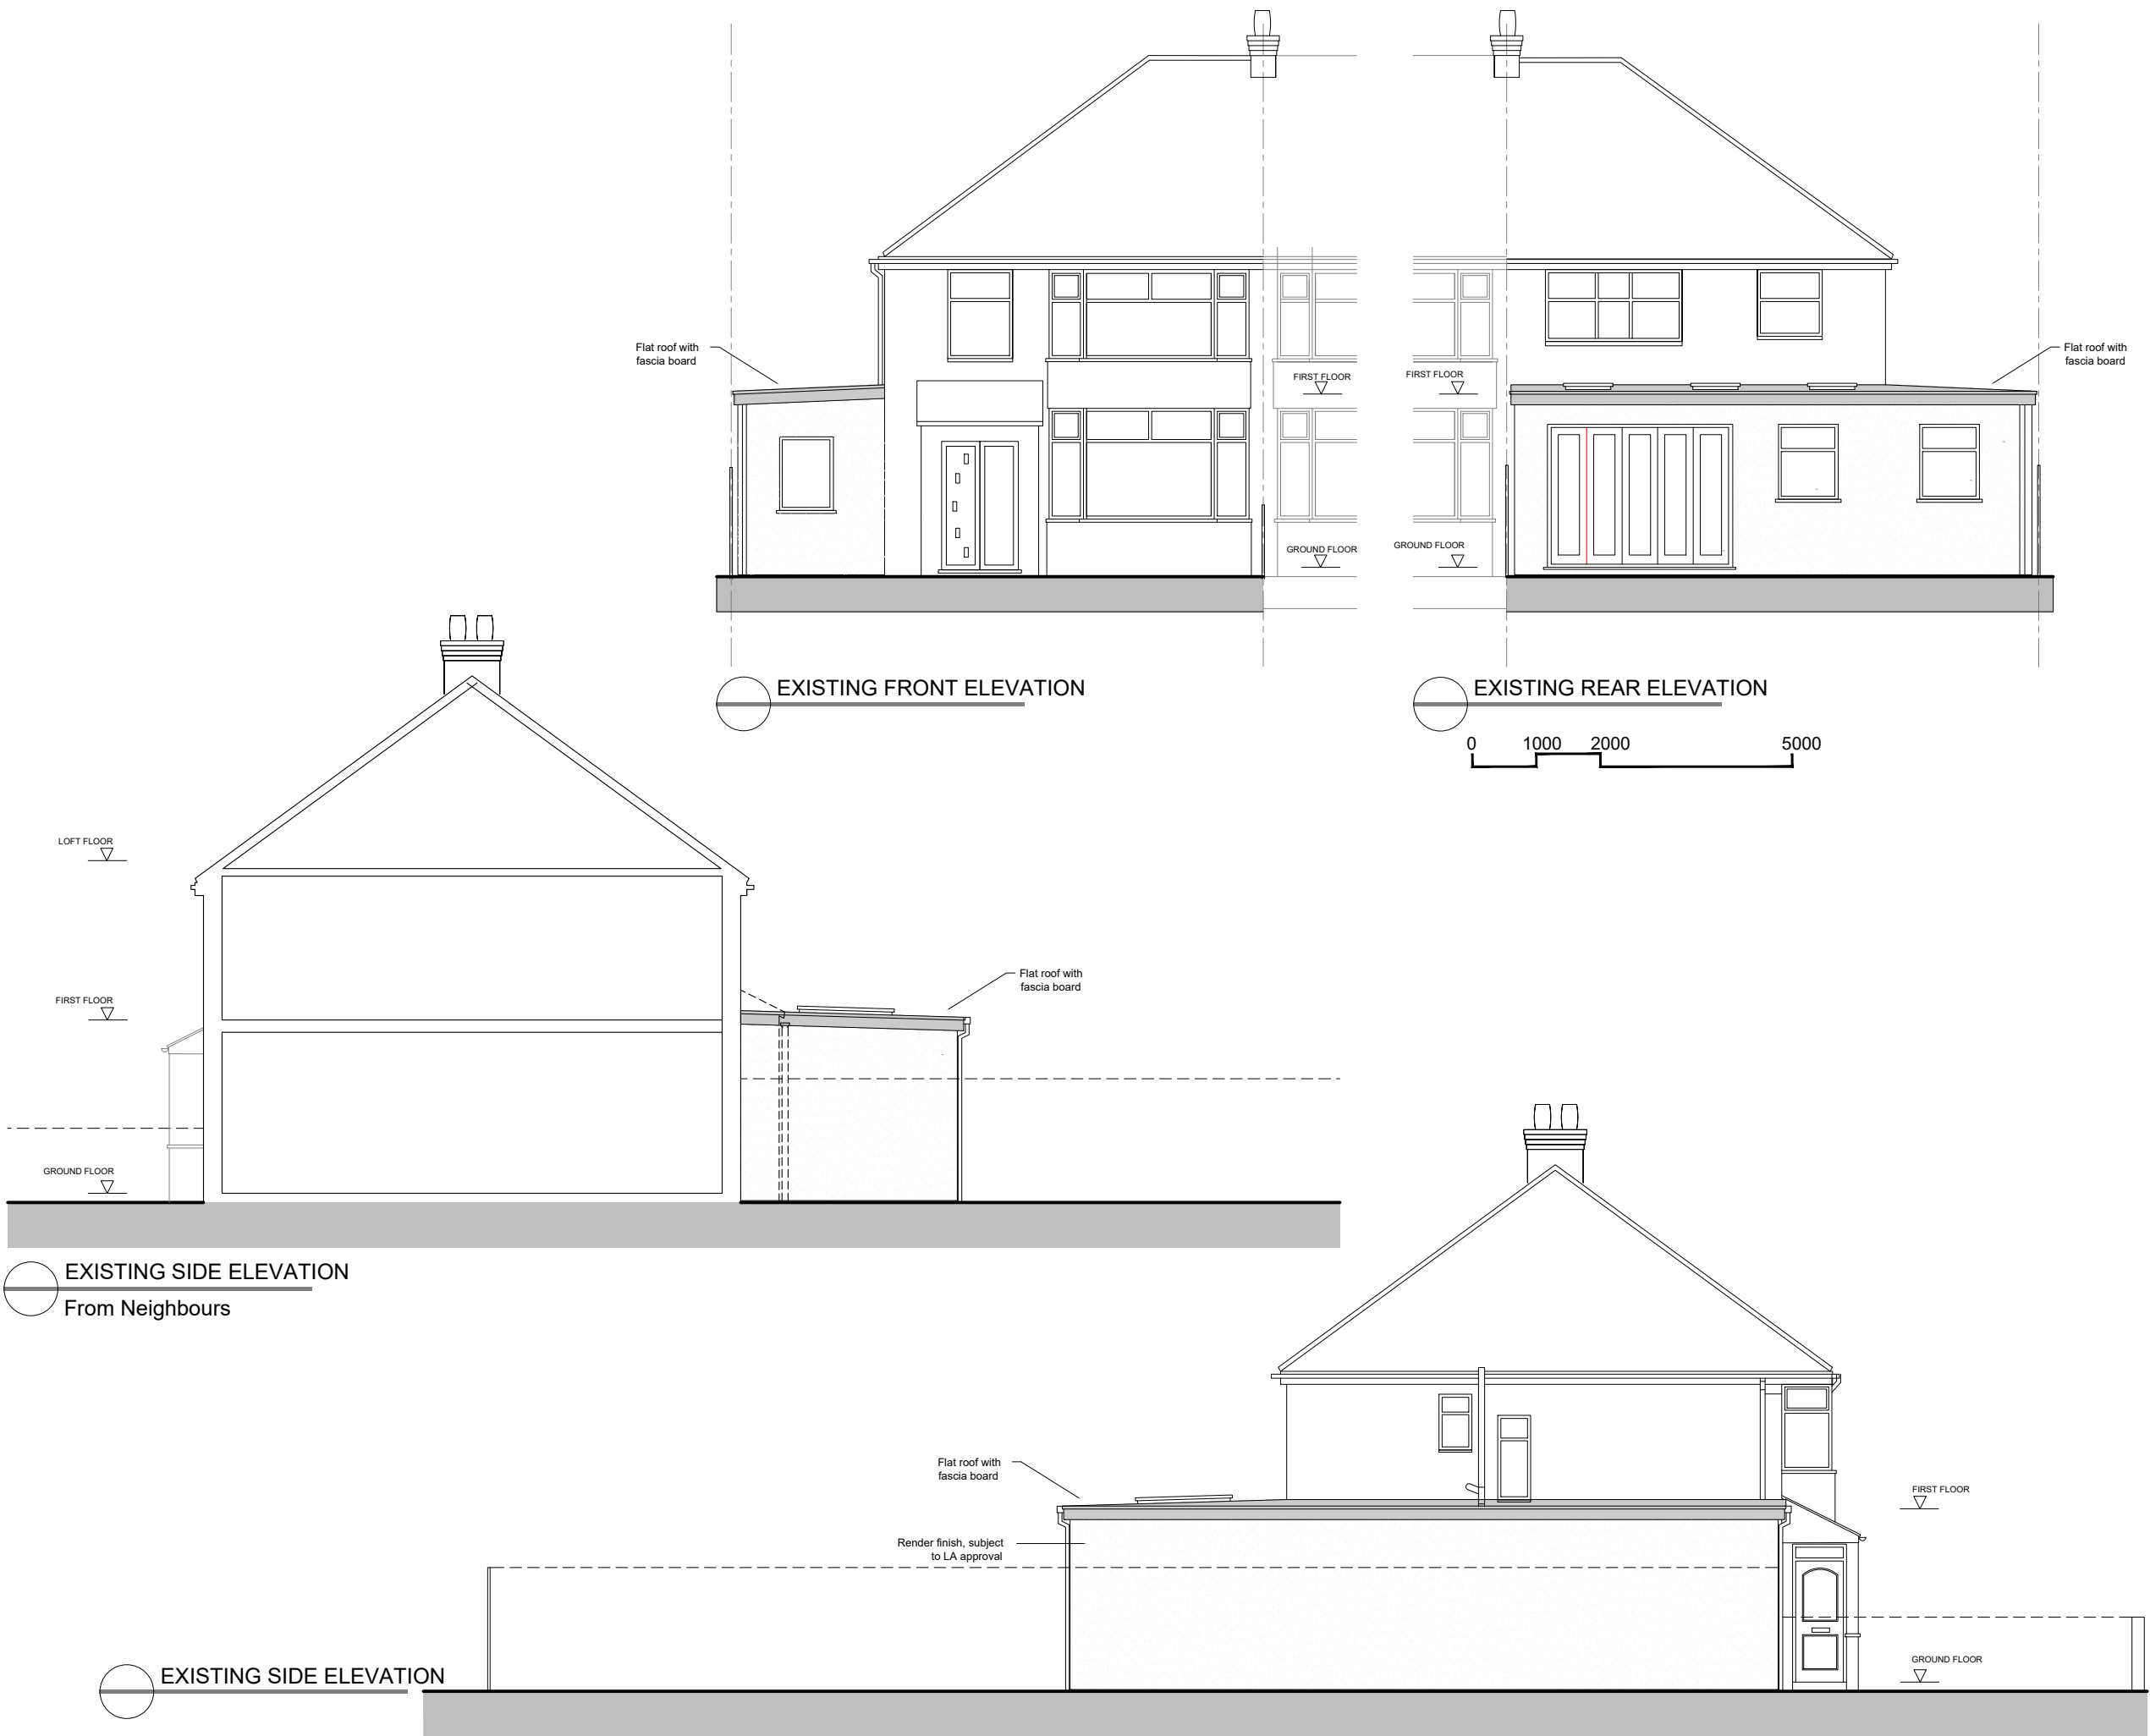

General Notes

No.	Revision/Issue	Date

Firm Name and Address



Mason and Marlowe Ltd.
Project Managers and Quantity Surveyors

5 Picadilly Place
Manchester, M1 3BR

Project Name and Address

153 Victoria Ave, East
Manchester, M9 6HL


Project
153 Victoria Ave,

Date
20/05/2024

Scale
1/50

Sheet

A3

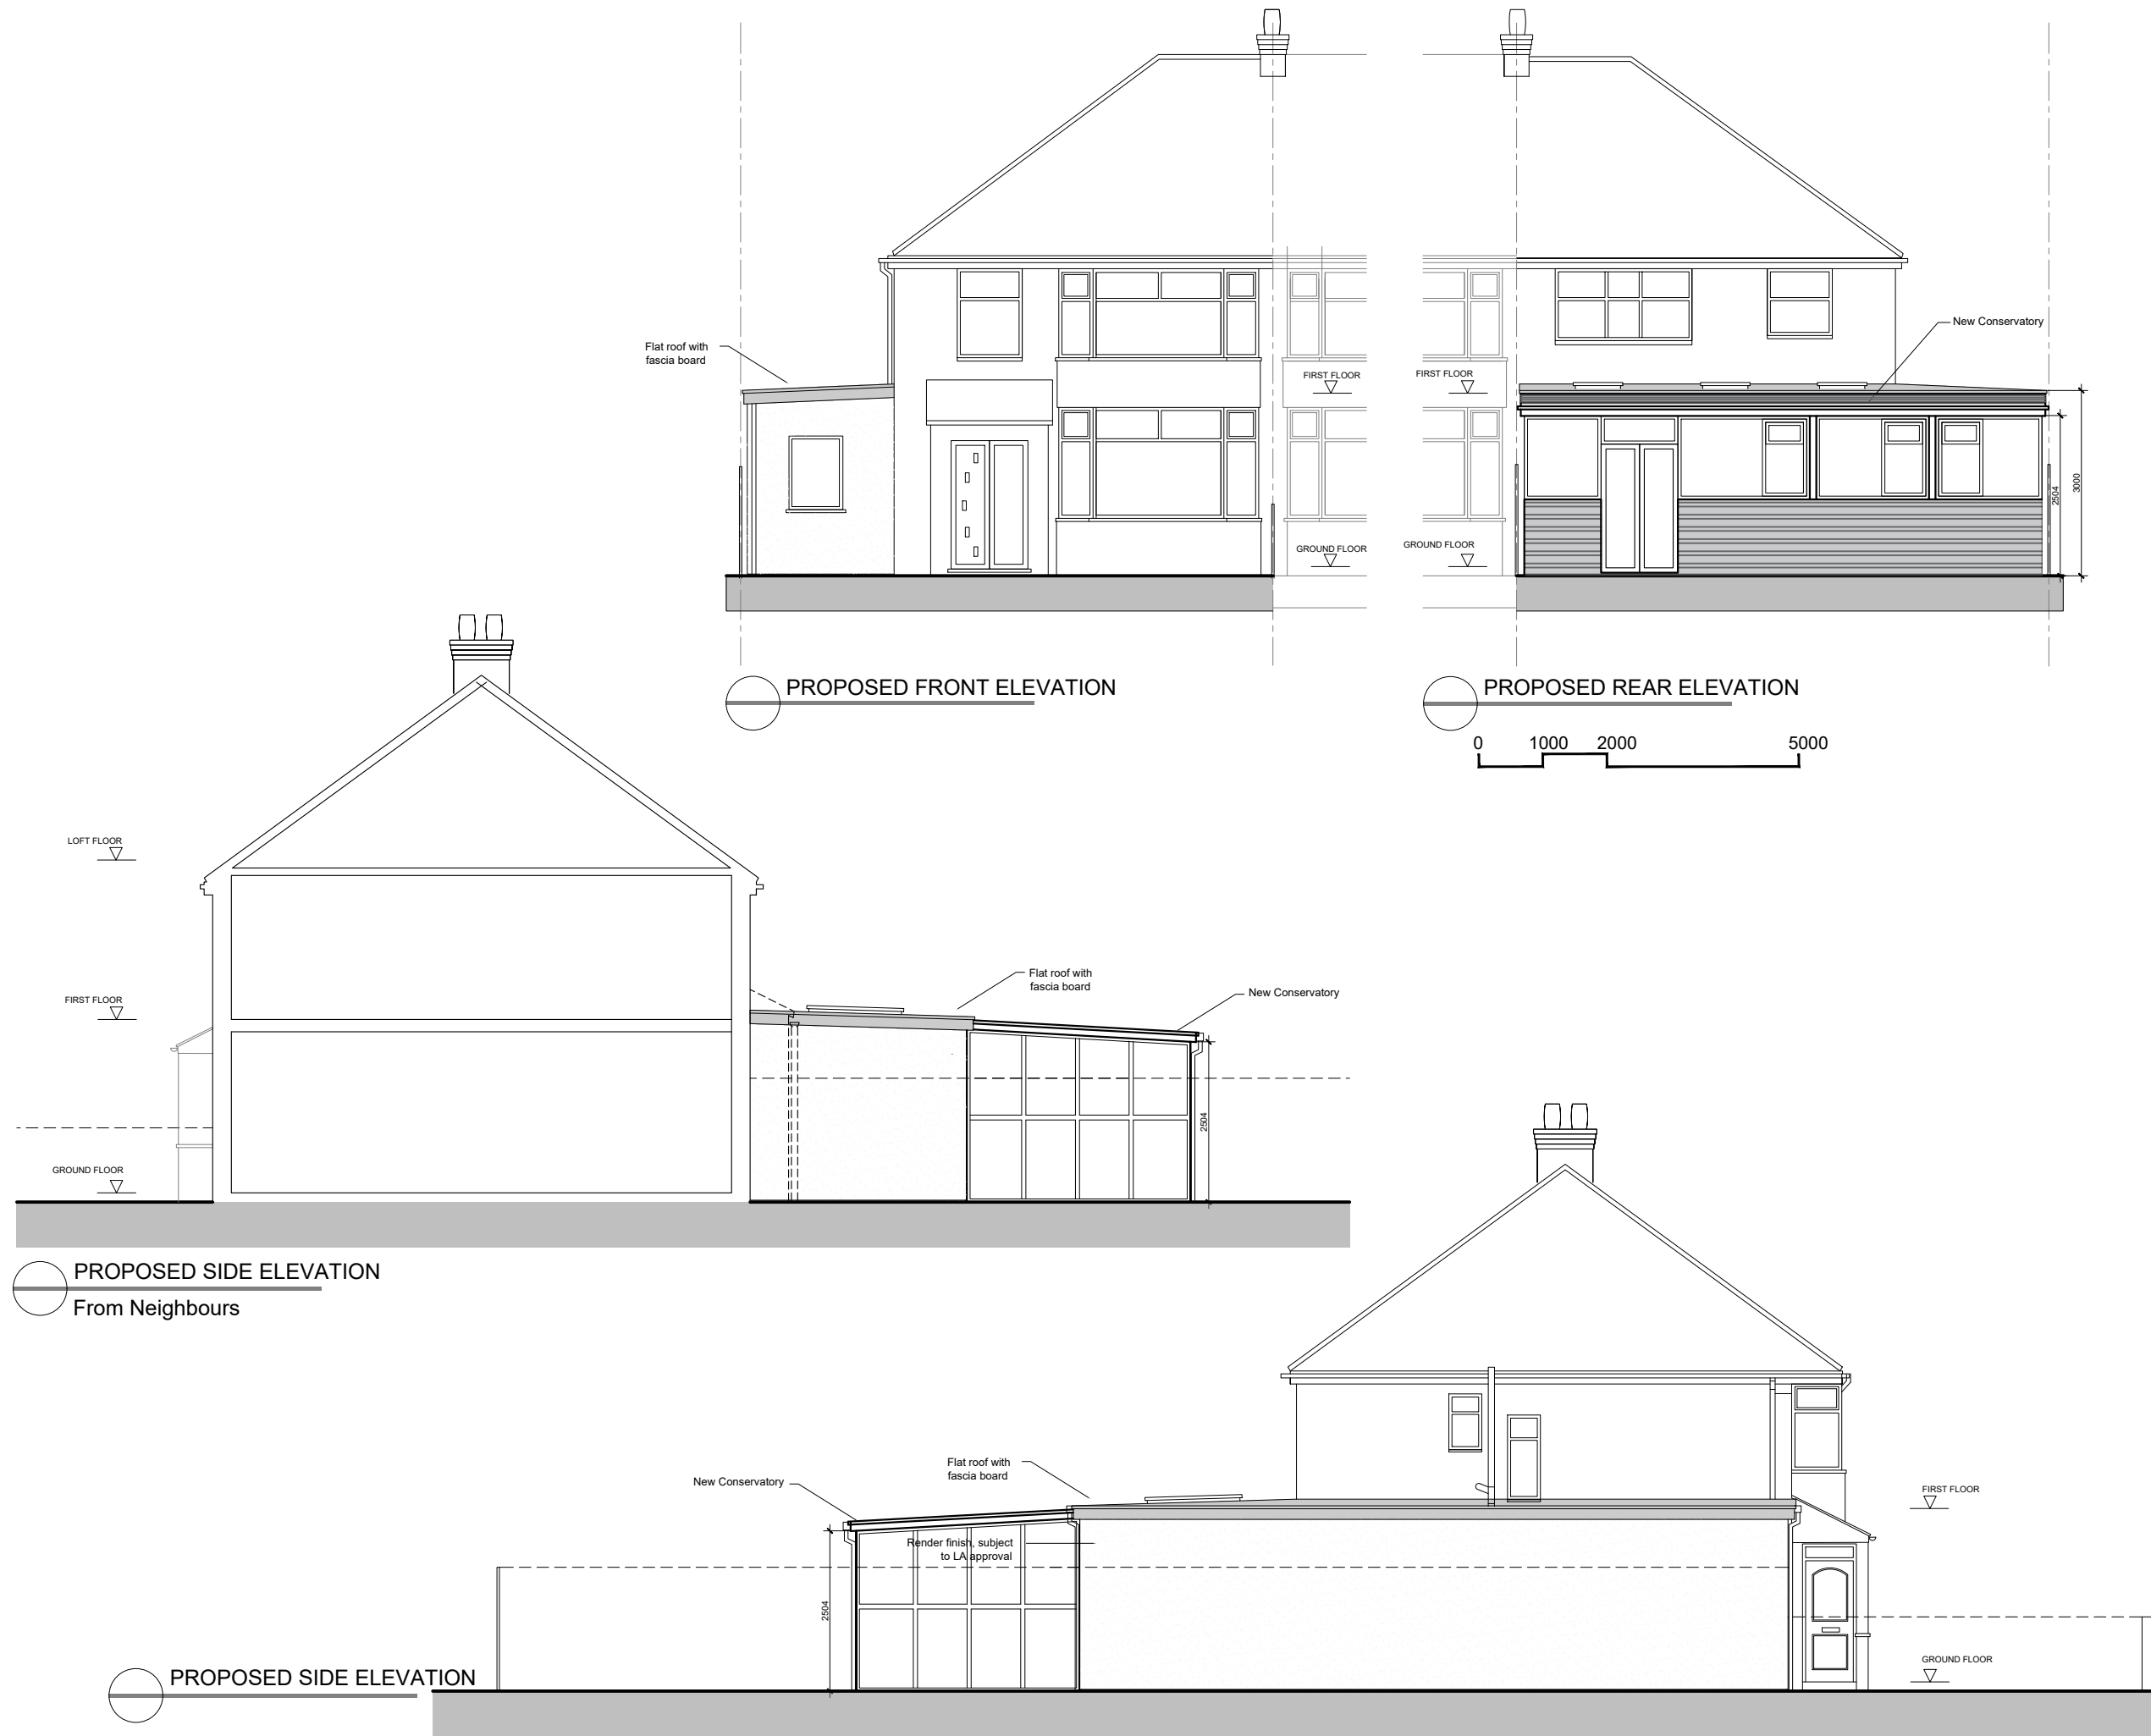

General Notes

No.	Revision/Issue	Date
-----	----------------	------

Firm Name and Address

 Mason and Marlowe

Mason and Marlowe Ltd.
Project Managers and Quantity Surveyors

5 Picadilly Place
Manchester, M1 3BR

Project Name and Address

153 Victoria Ave, East
Manchester, M9 6HL

Project 153 Victoria Ave	Sheet A3
Date 20/05/2024	
Scale 1/50	