


LIVING WALL
PLANTING DESIGN

LW FRONT VIEW

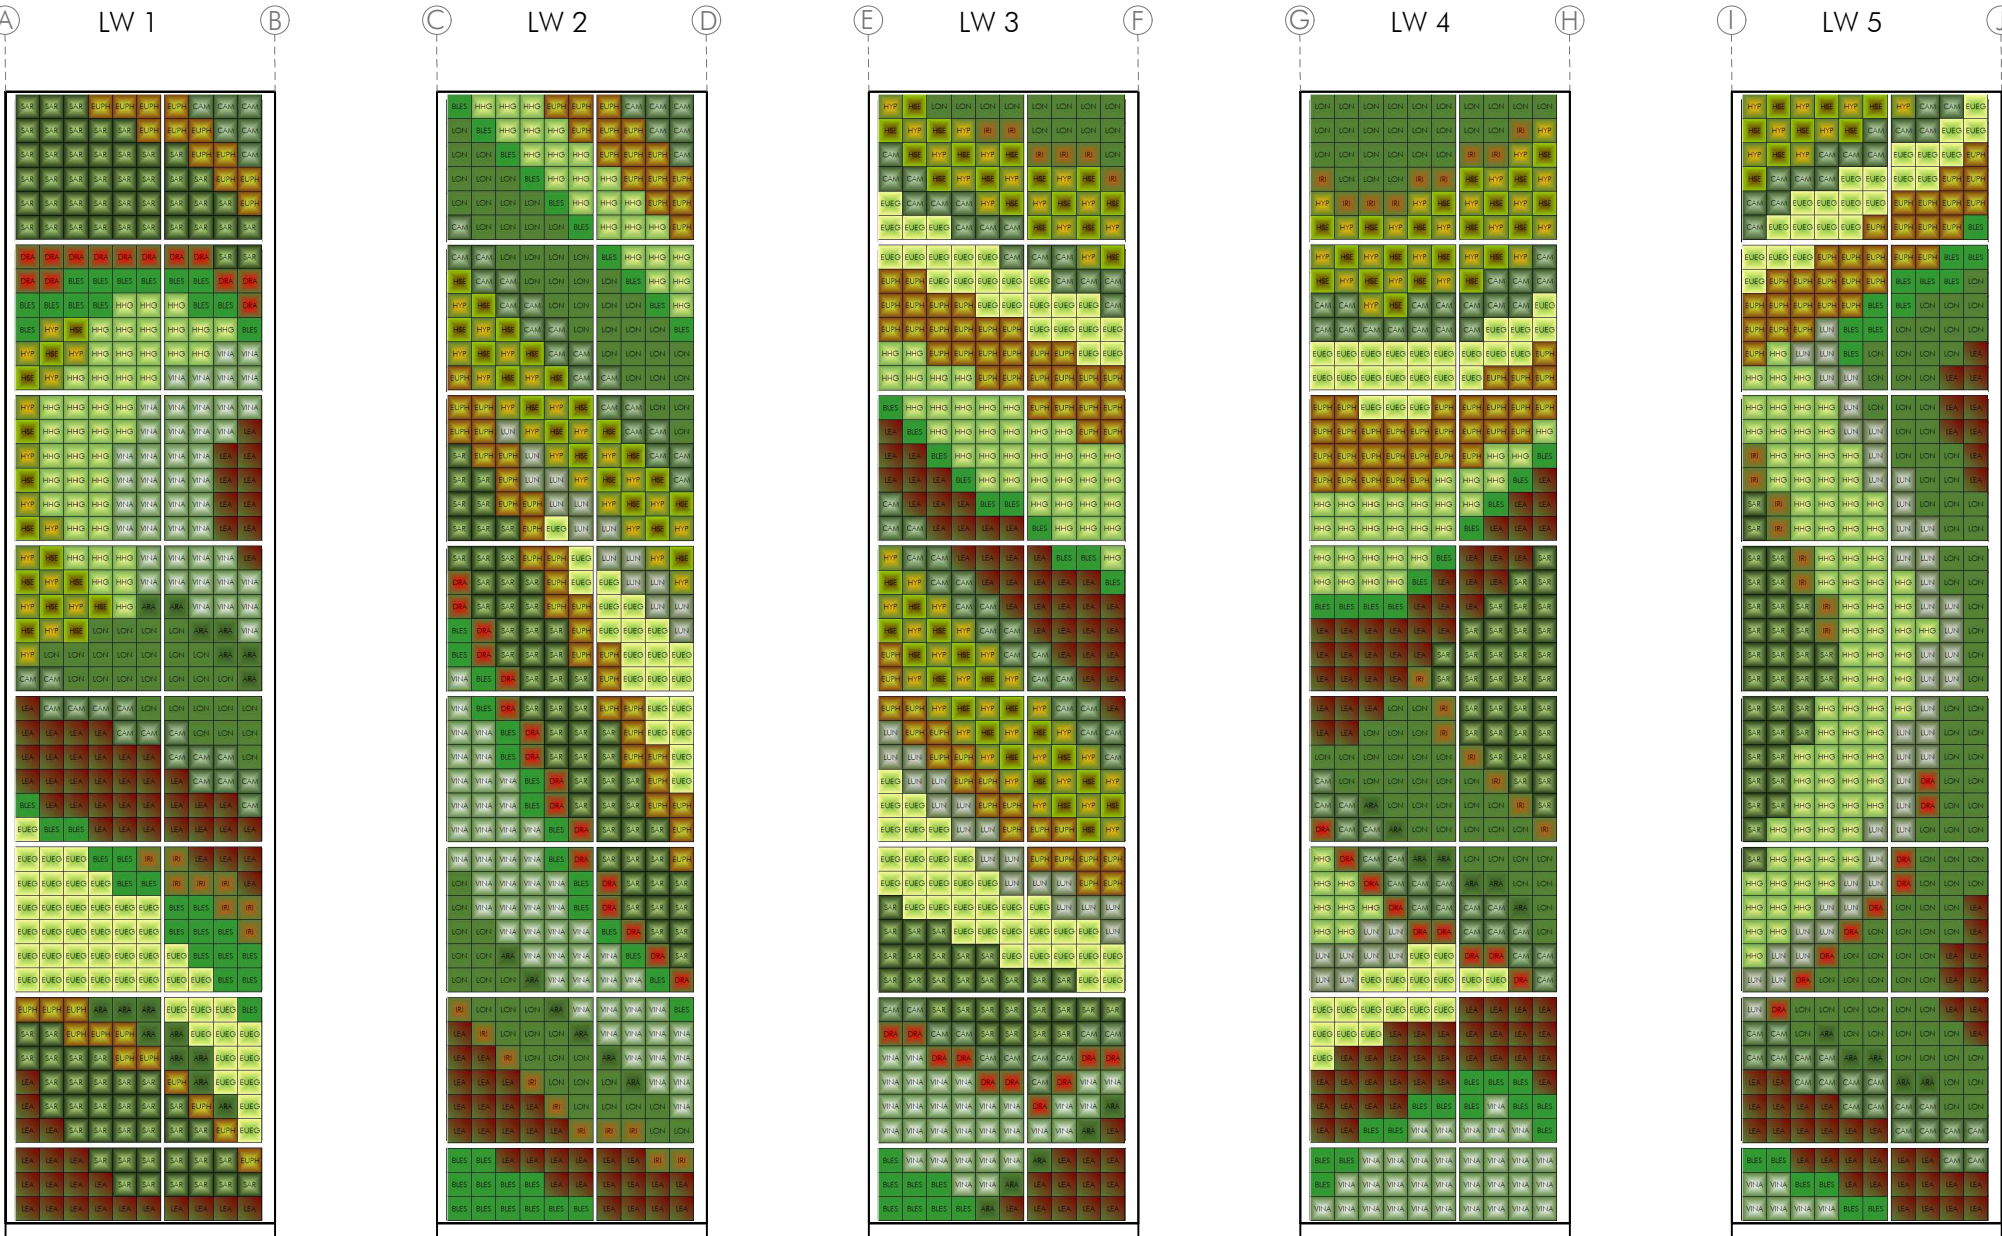

No scale

Planting palette



4. Fatsia japonica



6. Begonia 'Dragon Wing Red'



27. Euphorbia amygdaloides 'Purpurea'



44. Hypericum calycinum



46. Iris foetidissima



110. Leucothoe axillaris 'Scarletta'



112. Blechnum spicant



114. Carex morrowii 'Ice dance'



126. Lonicera nitida 'Maigrün'



136. Sarcococca confusa



137. Vinca minor f. alba



174. Heucherella 'Solar Eclipse'



176. Euonymus fortunei 'Emerald n' Gold'



210. Hedera helix 'Goldchild'



289. Luzula nivea

List of plants

Code	Num	ABBREV	BOTANICAL NAME
4	39	ARA	Fatsia japonica
6	58	DRA	Begonia 'Dragon Wing Red'
27	182	EUPH	Euphorbia amygdaloides 'Purpurea'
44	104	HYP	Hypericum calycinum
46	48	IRI	Iris foetidissima
110	263	LEA	Leucothoe axillaris 'Scarletta'
112	129	BLES	Blechnum spicant
114	167	CAM	Carex morrowii 'Ice dance'
126	262	LON	Lonicera nitida 'Maigrün'
136	232	SAR	Sarcococca confusa
137	168	VINA	Vinca minor f. alba
174	96	HSE	Heucherella 'Solar Eclipse'
176	190	EUEG	Euonymus fortunei 'Emerald n' Gold'
210	226	HHG	Hedera helix 'Goldchild'
289	86	LUN	Luzula nivea
2250			

LIVING WALL SYSTEM



TERAPIA URBANA S.L.
C/ Factores Acc 12-14, local 4D.
CP 41015. Sevilla.
+34 955 229 666
info@terapiaurbana.es



PROJECT
LW SWAN HOUSE
INSTALLER
SCOTSCAPE

DRAWING
PLANTING DESIGN

CODE
INT23095

DATE: 21-02-2024

FORMAT A3 / NO SCALE

VERSION
V1

DRAWING NUMBER

14.01