


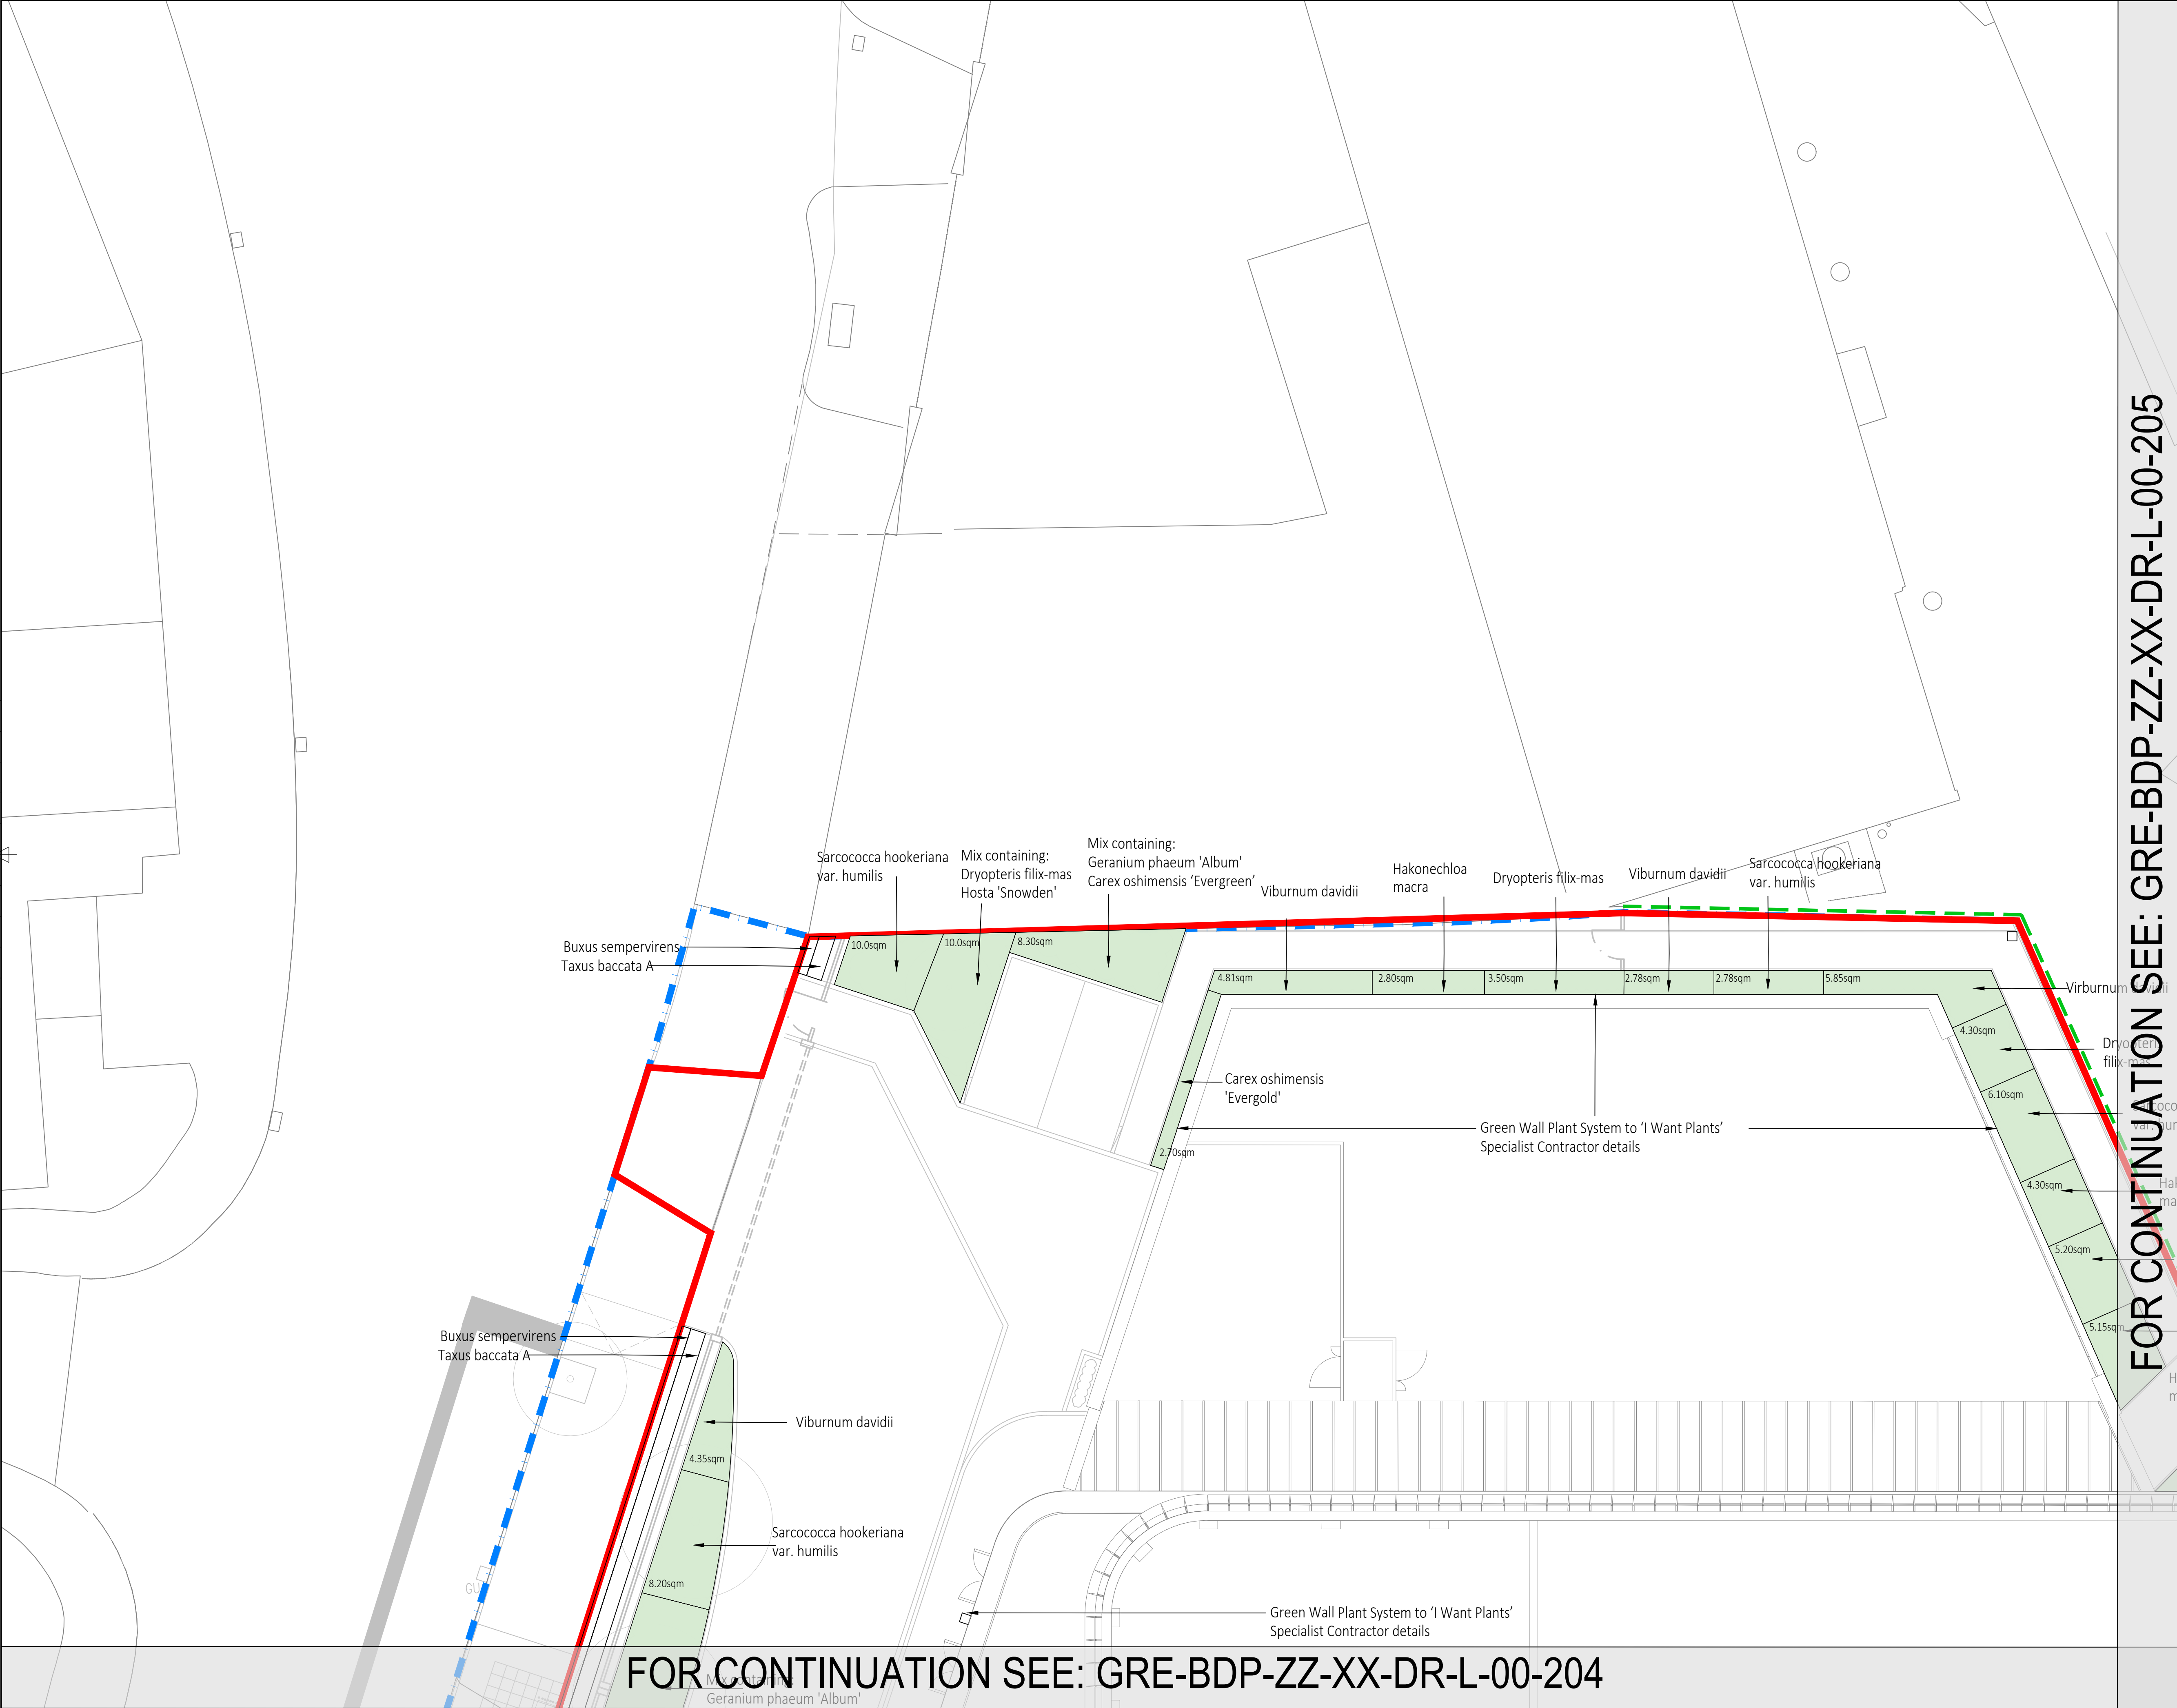

BUILDING DESIGN PARTNERSHIP SHALL HAVE NO RESPONSIBILITY FOR ANY USE MADE OF THIS DOCUMENT OTHER THAN FOR THAT WHICH IT WAS PREPARED AND ISSUED.
ALL DIMENSIONS SHOULD BE CHECKED ON SITE.
DO NOT SCALE FROM THIS DRAWING.
ANY DRAWING ERRORS OR DIVERGENCES SHOULD BE BROUGHT TO THE ATTENTION OF BUILDING DESIGN PARTNERSHIP AT THE ADDRESS SHOWN BELOW.

NOTES

TO BE READ IN CONJUNCTION WITH PLANTING PLANS:

GRE-BDP-ZZ-XX-DR-L-00-202
GRE-BDP-ZZ-XX-DR-L-00-204
GRE-BDP-ZZ-XX-DR-L-00-205
GRE-BDP-ZZ-XX-DR-L-00-206

AND PLANTING SCHEDULE:

GRE-BDP-ZZ-XX-SC-L-00-001


NOTE: PLANT SPECIES ARE INDICATIVE FOR PRICING, AND SUBJECT TO FINAL STAGE 5 DESIGN

FOR CONTINUATION SEE: GRE-BDP-ZZ-XX-DR-L-00-205

P01 ISSUED FOR TENDER AV JF 28.07.23

FIRST ISSUE

REVISION / DESCRIPTION	DRAWN	CHECKED	DATE
------------------------	-------	---------	------

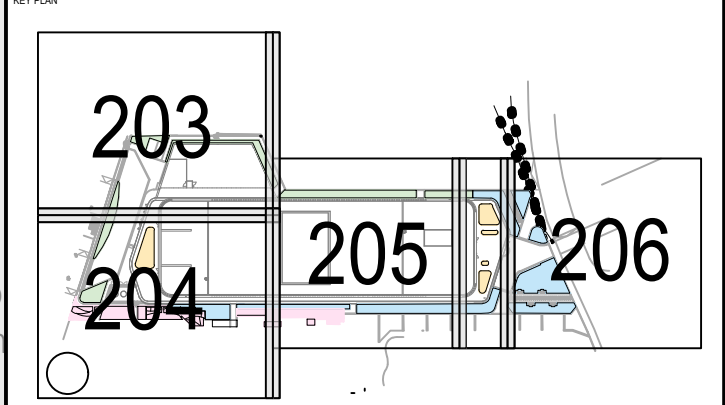

CLIENT

BDP.

11 Ducie Street
P.O. Box 85, Piccadilly Basin
Manchester, M60 3JA
United Kingdom
T +44 (0)161 828 2200
F +44 (0)161 828 2235
www.bdp.com

PROJECT TITLE
Greenheys Development

PROJECT NUMBER
P3001624

LANDSCAPE PLANTING
PLAN SHEET 1 OF 4

DRAWING NO.
GRE-BDP-ZZ-XX-DR-L-00203

SCALE
@ A1
1:100

DATE
JULY '23

REVISION
P01

FOR CONTINUATION SEE: GRE-BDP-ZZ-XX-DR-L-00-204