


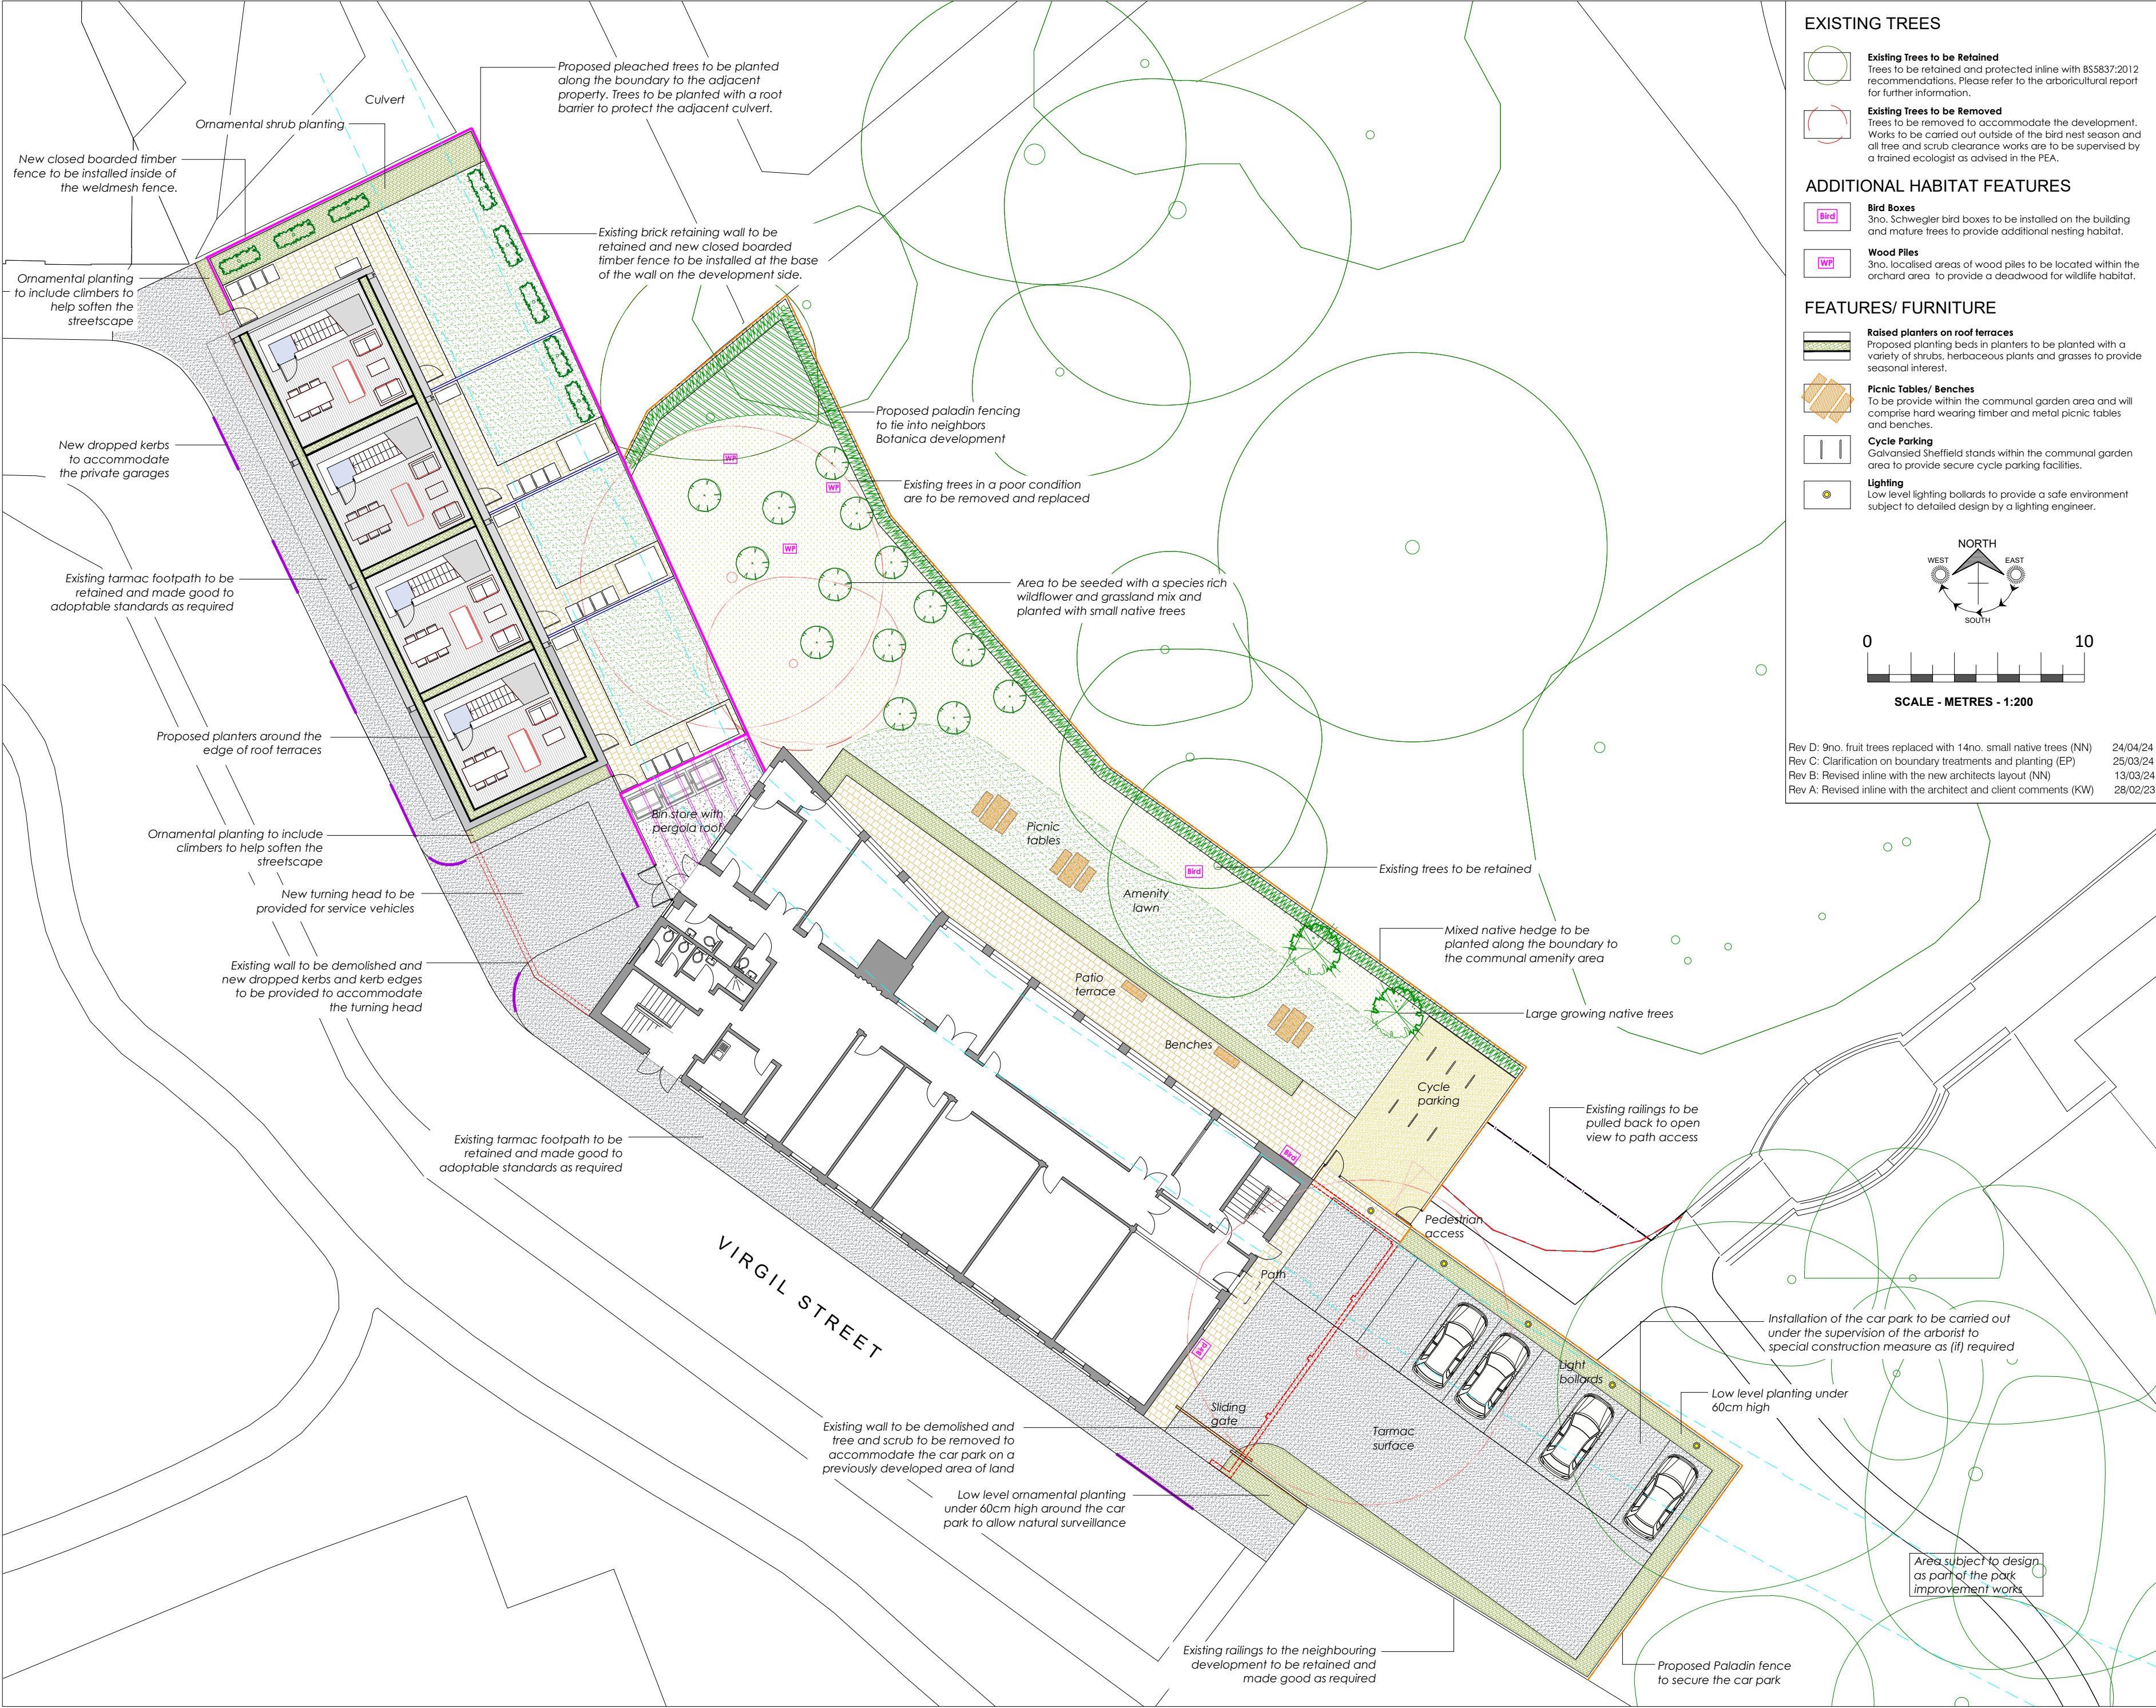

EXISTING TREES


- Existing Trees to be Retained**  
Trees to be retained and protected inline with BS5837:2012 recommendations. Please refer to the arboricultural report for further information.
- Existing Trees to be Removed**  
Trees to be removed to accommodate the development. Works to be carried out outside of the bird nest season and all tree and scrub clearance works are to be supervised by a trained ecologist as advised in the PEA.

ADDITIONAL HABITAT FEATURES

- Bird Boxes**  
3no. Schwieger bird boxes to be installed on the building and mature trees to provide additional nesting habitat.
- Wood Piles**  
3no. localised areas of wood piles to be located within the orchard area to provide a deadwood for wildlife habitat.

FEATURES/ FURNITURE

- Raised planters on roof terraces**  
Proposed planting beds in planters to be planted with a variety of shrubs, herbaceous plants and grasses to provide seasonal interest.
- Picnic Tables/ Benches**  
To be provided within the communal garden area and will comprise hard wearing timber and metal picnic tables and benches.
- Cycle Parking**  
Galvanised Sheffield stands within the communal garden area to provide secure cycle parking facilities.
- Lighting**  
Low level lighting bollards to provide a safe environment subject to detailed design by a lighting engineer.

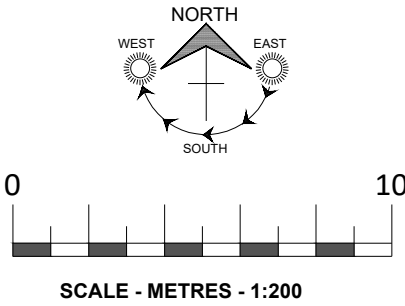

Rev D: 9no. fruit trees replaced with 14no. small native trees (NN) 24/04/24  
Rev C: Clarification on boundary treatments and planting (EP) 25/03/24  
Rev B: Revised inline with the new architects layout (NN) 13/03/24  
Rev A: Revised inline with the architect and client comments (KW) 28/02/23

KEY

SURFACE TREATMENTS

- Compacted Breddon Gravel**  
Area for cycle storage and park access.
- Paving Units**  
Textured square paving units in light buff to the private patio areas as shown.
- Concrete Base**  
Area for bin store
- Tarmac**  
Adopted highway and car park to be surfaced in black tarmac as shown. Kerbs to comprise concrete pink kerb and 125mm upstand kerbs and dropped kerbs as required.

BOUNDARY TREATMENTS

- 2.1m high Timber Fence**  
Fence around the private residential dwelling to include 1.8m high closed boarded timber fence panels with 300mm timber trellis panels on top to provide a secure boundary.
- 1.8m high Timber Fence**  
Fence between plots to comprise 1.8m high closed boarded timber fence.
- Paladin fence**  
Paladin fence to the communal amenity area and car park to provide a secure boundary around the development. To include key fob operated lockable metal gates and a sliding gate to provide secure controlled access.
- Existing walls to be removed**  
Walls as indicated to be removed to accommodate the development proposals.
- Existing Railings**  
Existing railings to be pulled back to open up views to the new path access to the park.

SOFT LANDSCAPE

- Large Native Trees**  
Proposed large growing native trees along the site boundary to be planted as 12-14cm girth specimens and will include British native species such as Oak and Alder for the benefit of wildlife.
- Small Native Trees**  
Proposed small native trees to be supplied as 10-12cm girth BR trees. To include British native species such as Silver Birch, Alder and Lime.
- Pleached Trees**  
Proposed pleached trees to be planted along the neighbouring boundary to provide screening to the listed building. To be planted as 14-16cm girth clipped specimens such as Carpinus betulus. To be planted with a roof barrier.
- Native Hedge**  
Proposed mixed native hedge to be planted as 100-120BR stock in a double staggered row at 6 per lin.m to provide a thick hedgerow boundary. Species to include Hawthorn, Hazel, Rose, Elder, Holly and Honeysuckle for the benefit of wildlife.
- Native Scrub**  
Proposed mixed native scrub to be planted as 100-120BR stock at 1m centres and allowed to grow as a wild habitat area. Species to include Hawthorn, Hazel, Rose, Elder, Holly and Honeysuckle for the benefit of wildlife. To be seeded with a shade tolerant wildflower mix to provide a herbaceous understorey.
- Ornamental Shrub Beds**  
Proposed planting beds to be planted with a variety of shrubs, herbaceous plants and grasses to provide seasonal interest and habitat and food source for local wildlife.
- Wildflower and Grassland Mix**  
Areas to be seeded with a species rich wildflower and grassland seed mix and allowed to grow long for the benefit of wildlife.
- Amenity Grass**  
Areas to be seeded or laid as turf with a hard wearing amenity grass mix.



DEP LANDSCAPE ARCHITECTURE LTD  
2, COMMERCIAL STREET, MANCHESTER  
M14 4RQ  
T: 0161 2419878  
W: www.dep.co.uk

Client  
Generation  
Project  
Virgil Street, Cornbrook

Description  
Landscape Plan

Status  
For Planning

Scale  
1:200(A2)  
Job number  
5145 02  
Drawing number  
EP  
Date  
Feb 24  
Revision  
D

Copyright DEP Landscape Architecture Ltd

All levels and dimensions to be checked on site by contractor prior to commencement. Any variations to be reported to the client. This drawing is to be read in conjunction with all others relating to the project and all information derived accordingly. Any anomalies to be reported to the client. Do not scale from this drawing. Use figure dimensions only. Work shown on this drawing to be carried out in accordance with current British Standards and Codes of Practice.  
© Copyright to DEP Landscape Architecture Limited. The information shown on this drawing shall not be reproduced or copied in any form without prior written consent from DEP Landscape Architecture Limited.