

NOTES:

THE CONTRACTOR IS RESPONSIBLE FOR CHECKING DIMENSIONS, TOLERANCES AND REFERENCES. ANY DISCREPANCIES ARE TO BE VERIFIED WITH THE ARCHITECT BEFORE PROCEEDING WITH THE WORKS ON SITE OR OFF SITE FABRICATION.

WHERE AN ITEM OR DETAIL IS COVERED OR DESCRIBED ON DRAWINGS OF DIFFERENT SCALES THE LARGER SCALE DRAWING IS TO BE WORKED TO.

DO NOT SCALE FROM THIS DRAWING. FIGURED DIMENSIONS TO BE WORKED TO IN ALL CASES.

THIS IS A COPYRIGHT (C) DRAWING AND IS NOT TO BE REPRODUCED WITHOUT THE WRITTEN PERMISSION OF THE ARCHITECT.

- LEGEND
- EXISTING WALLS
 - OUTSIDE DENSE
 - OUTSIDE ARCHITECTURAL SCOPE
 - CONCRETE SLAB
 - DENSE LINE


NOTE 1:

- DRAWINGS TO BE READ IN ACCORDANCE WITH THE HERITAGE PLANNING AND DESIGN AND ACCESS STATEMENTS.
- WORKS SUBJECT TO THE LANDLORD'S APPROVAL.
- EXISTING CORBELS TO BE RETAINED AND RESTORED.
- EXISTING COLUMNS TO BE RETAINED AND RESTORED.


NOTE 2:

THE SECTIONS REPRESENT THE CONCRETE SLAB FOUND AS A RESULT OF THE OPENING UP WORKS. LOCATION OF THE SLAB IS INDICATIVE FOR THE PURPOSES OF THE PLANNING APPLICATION SUBMISSION.

PLEASE REFER TO DESIGN AND ACCESS STATEMENT FOR DETAIL.

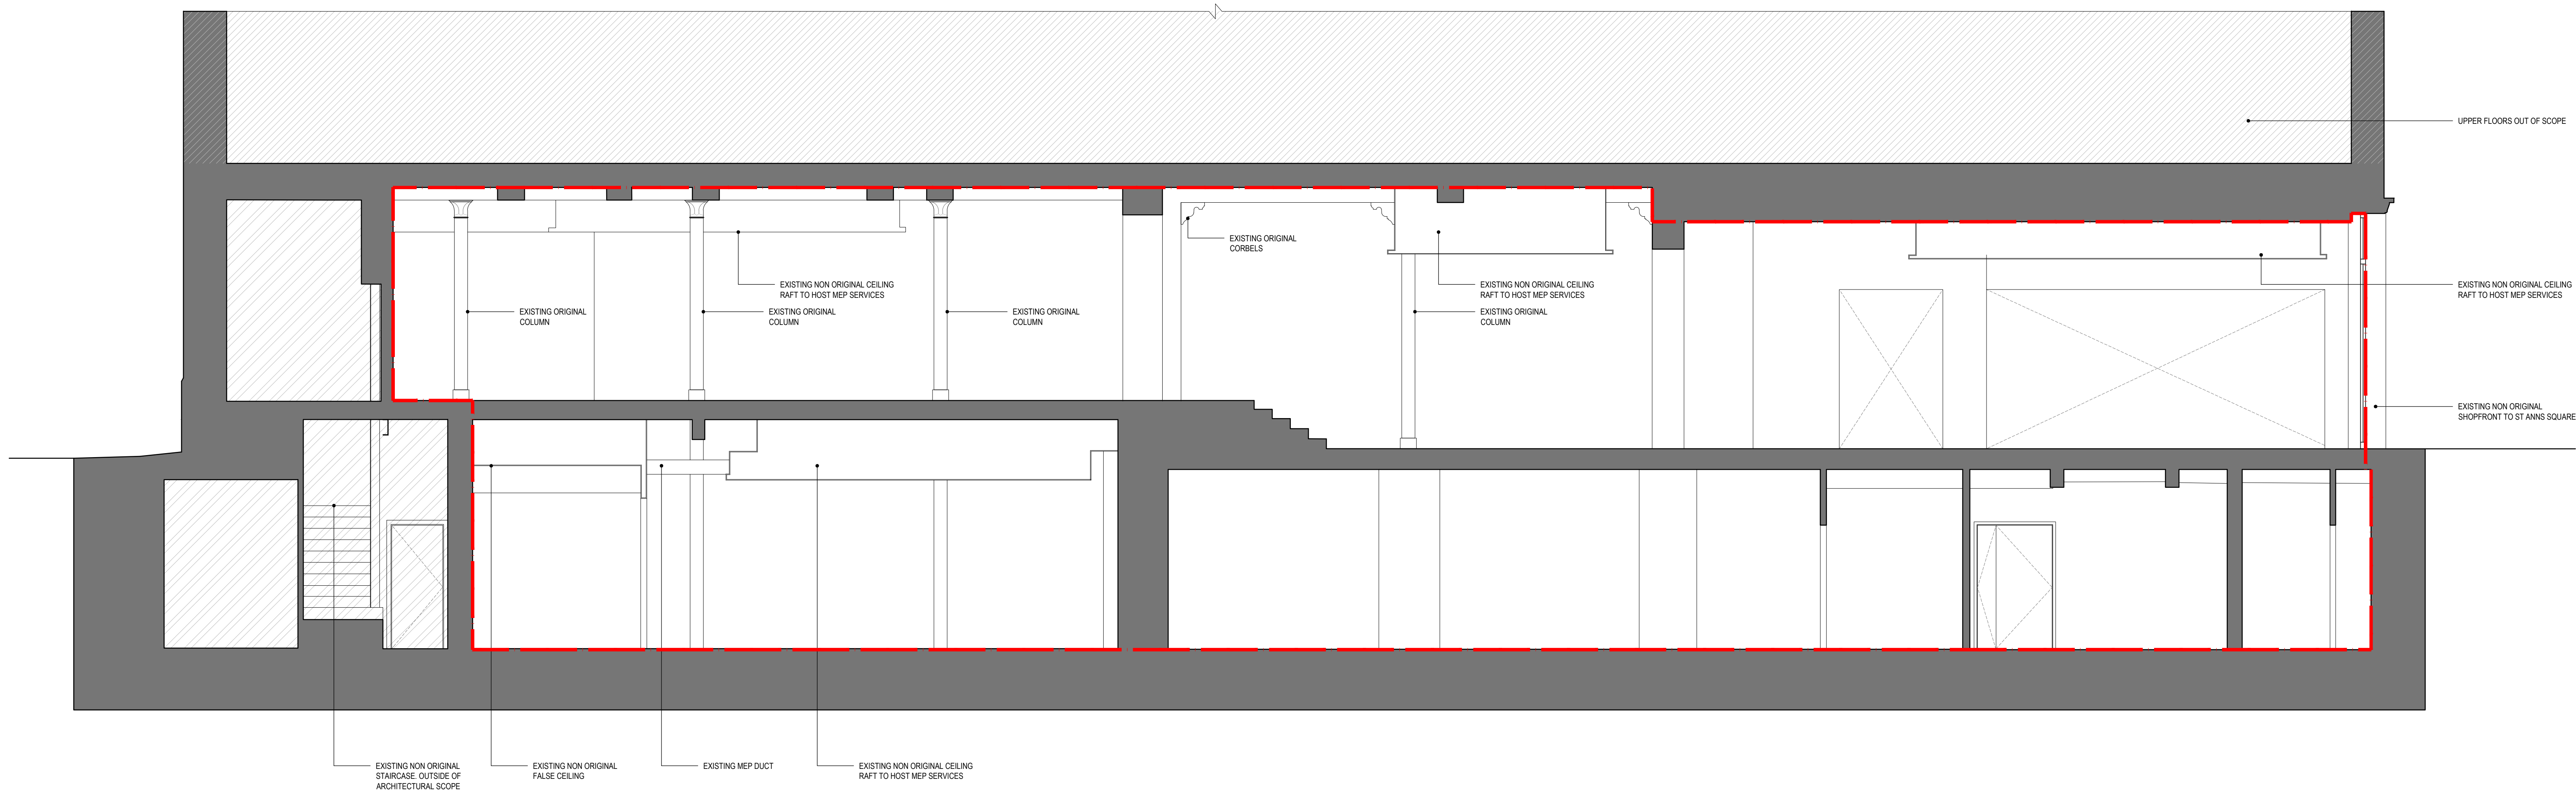

1 EXISTING GENERAL SECTION
SCALE: 1:50@A0; 1:100@A1

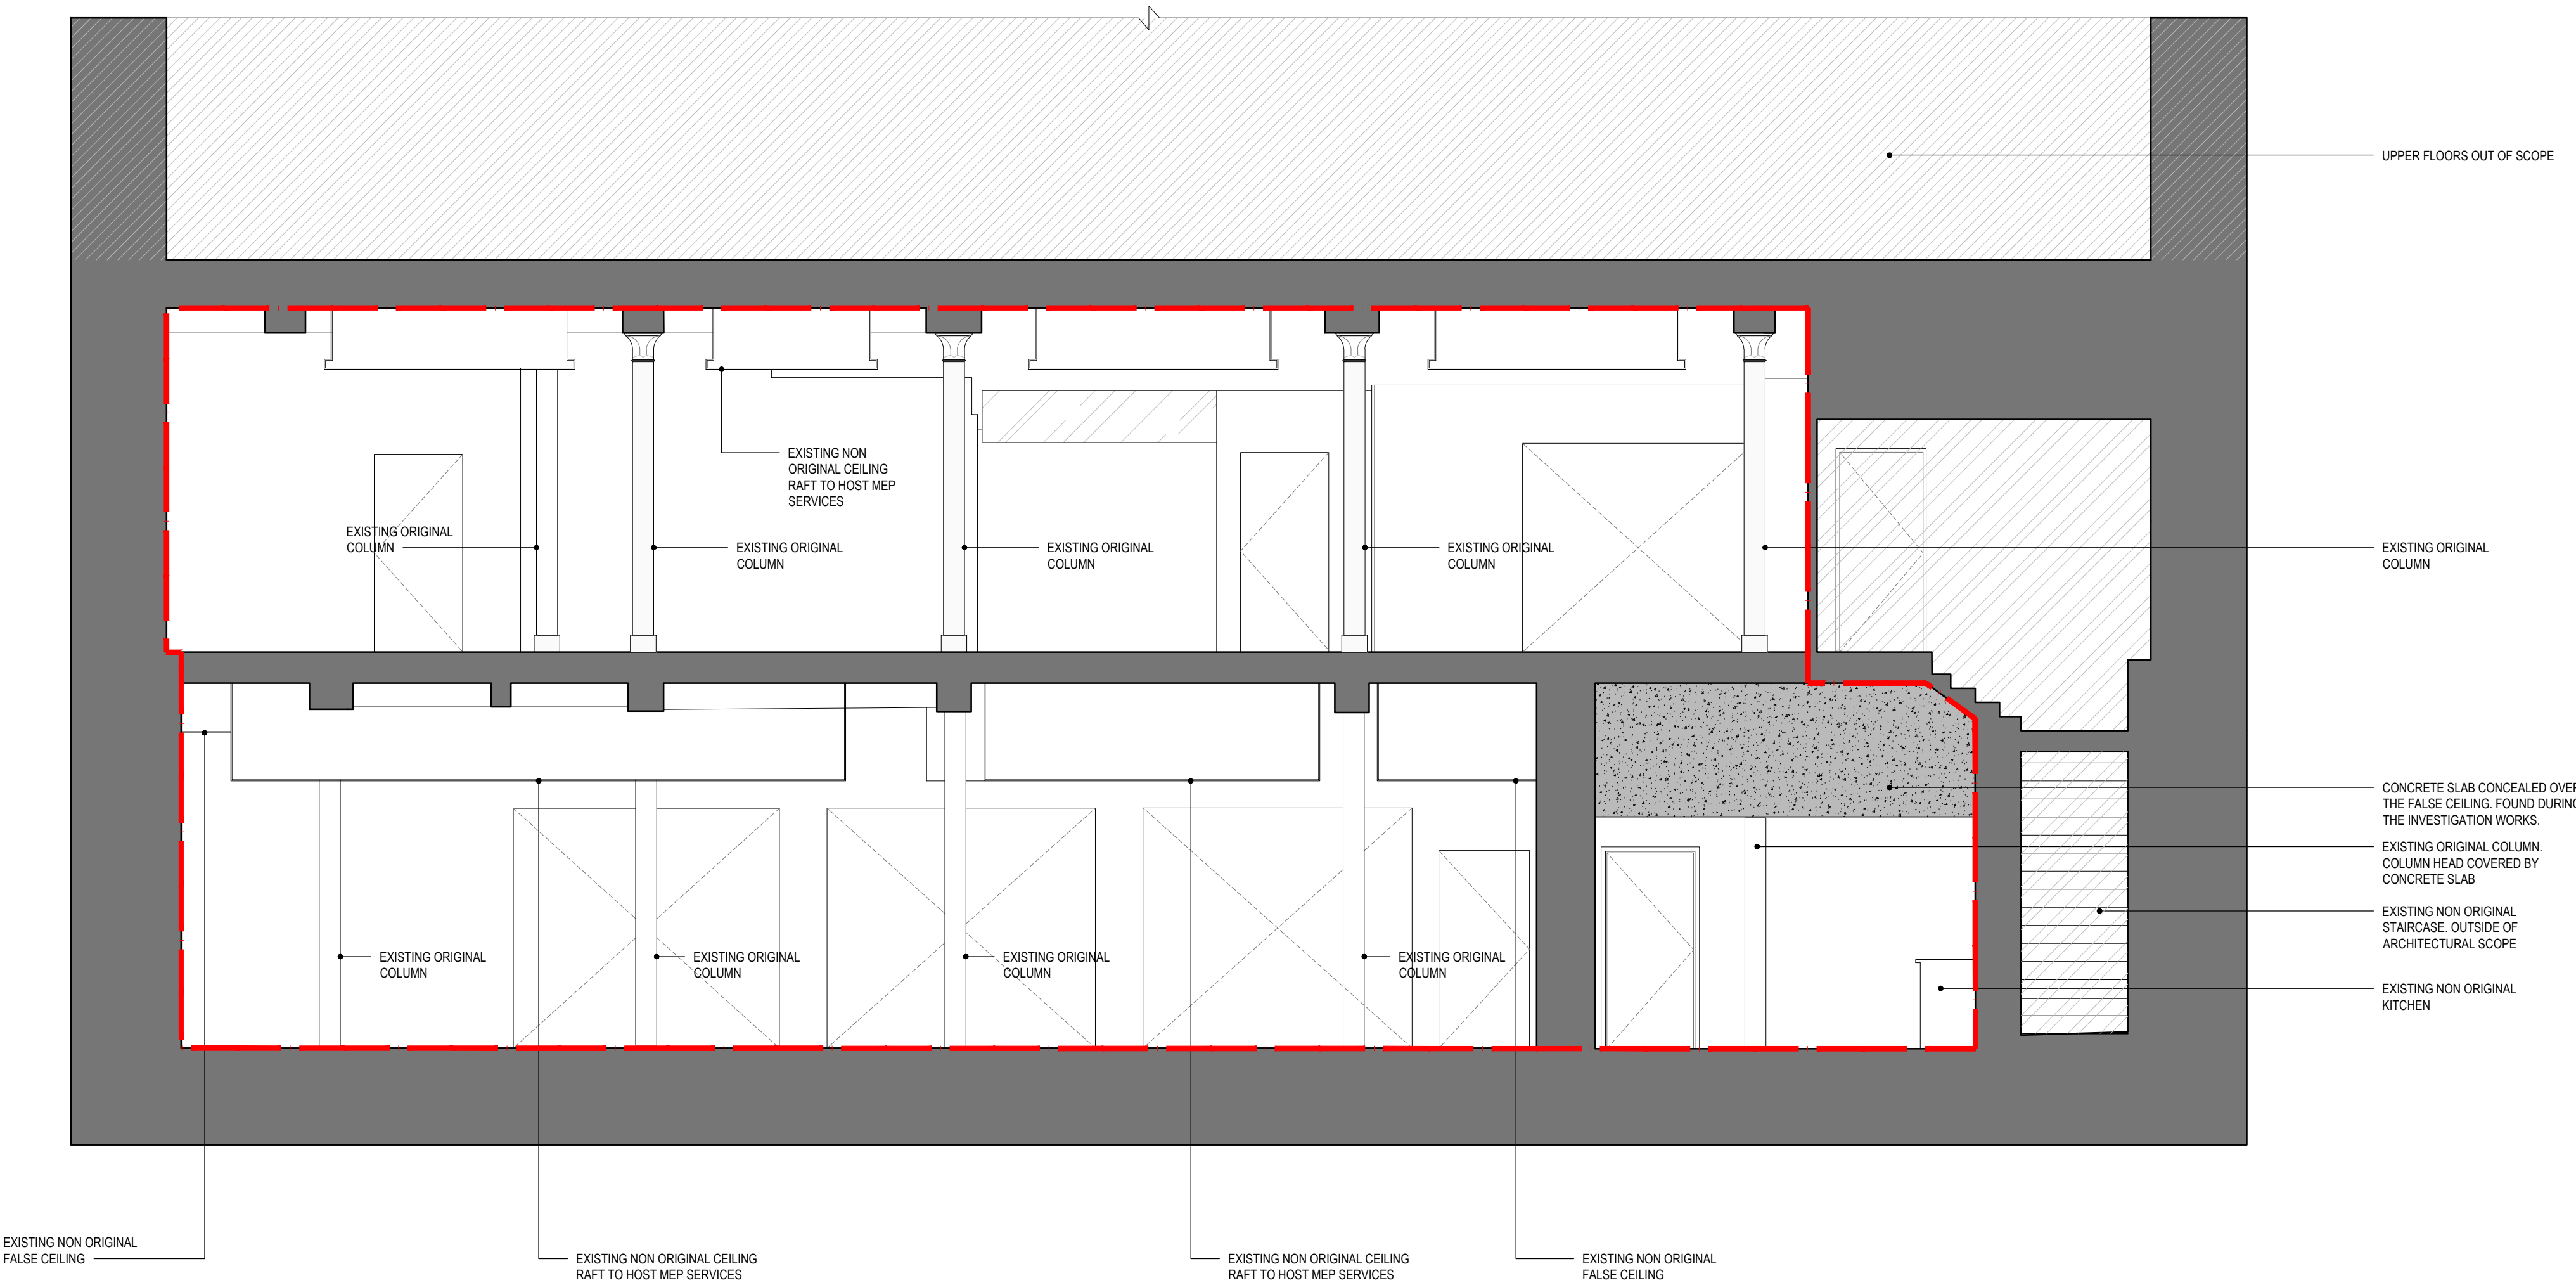


2 EXISTING GENERAL SECTION
SCALE: 1:50@A0; 1:100@A1

EXISTING SECTIONS

M&W MANCHESTER
17-21 ST ANNS SQUARE, MANCHESTER

JOB NUMBER: 1357
CREATED DATE: 22.04.24
DRAWN BY: PG
SCALE: 1:50@A0; 1:100@A2

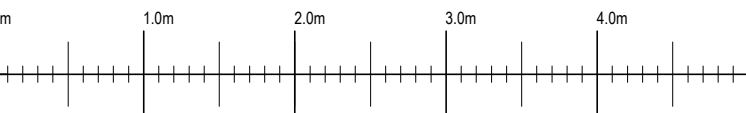

REV: DATE: DESCRIPTION: BY:
A 26.06.24 REV PLANNING APPLICATION PG