

GEOMETRY - FURNITURE		2019_V1
SYMBOLS	REFERENCES	
	CHAIRS LAMINATE OR GRAPHIC PRINTED ON PLYWOOD LAMINATED	
	AVAILABLE IN 3 NO. FINISHES: RED - ABET LAMINATI - ROSSO TANGO - 823 WHITE GRAPHIC - WHITE GEOMETRY GRAPHIC PATTERN BLACK GRAPHIC - BLACK GEOMETRY GRAPHIC PATTERN	
	STOOLS & POUFS (H) COMMUNAL HIGH PEDESTALS - FLOOR FIXED (L) COMMUNAL LOW PEDESTALS - FLOOR FIXED (P) LOW POUFS - LOOSE	
	AVAILABLE IN 1 NO. FINISH: PEDESTAL - BLACK POWDER COATED STEEL RAL 9005 (BLACK GLOSS LEVEL: 15-20% MATT FINISH) WITH WHITE GEOMETRICAL GRAPHIC PATTERN SEAT PAD - BLACK HILLS VINYL F416	
	BENCH SEATS 750MM/1050MM/1300MM - TBC BENCH ON WALL OR PARTITION (spaced 50mm off)	
	AVAILABLE IN 1 NO. FINISH: LIGHT GREY - FORMICA - MOUSE 928	
	BENCH SEATS WITH SEAT PAD (750MM/1050MM/1300MM) BENCH ON WALL ONLY	
	AVAILABLE IN 2 NO. FINISHES: LIGHT GREY - FORMICA - MOUSE 928 SEAT PAD - ATN - 238x219 - 250x124/990/720mm TBC	
	BENCH SEAT 1100MM BACK TO BACK GAP TO BENCHES - MIN 120MM	
	AVAILABLE IN 2 NO. FINISHES: BLACK GRAPHIC - PRINTED GEOMETRY PATTERN RED - ABET LAMINATI - ROSSO TANGO - 823 SEAT PAD - ATN - 238x219, SIZE 240x1540mm TBC	
	T1 TABLE 600x500MM / TOP HEIGHT - 750MM AVAILABLE IN 1 NO. FINISH: TOP LAMINATED FORMICA AGED ASH NATURALLE F884NT LAMINATE ON PLYWOOD EXPOSED / STEEL LEG WITH GRAPHIC	
	T2 TABLE 1100x600MM / TOP HEIGHT - 750MM AVAILABLE IN 1 NO. FINISH: TOP LAMINATED FORMICA AGED ASH NATURALLE F884NT LAMINATE ON PLYWOOD EXPOSED / STEEL LEG WITH GRAPHIC	
	PARTITION STANDUP 4 TOP LAMINATED FORMICA AGED ASH NATURALLE LAMINATE ON PLYWOOD EXPOSED / STEEL LEG WITH GRAPHIC FIN WALLS TBC	
	PARTITION STANDUP 2 TOP LAMINATED FORMICA AGED ASH NATURALLE LAMINATE ON PLYWOOD EXPOSED / STEEL LEG WITH GRAPHIC FIN WALLS TBC	
	MAGIC TABLE AVAILABLE IN 1 NO. FINISH: TOP LAMINATED WHITE - RESOPAL 0105-40 Pearl White LAMINATE ON PLYWOOD - EDGE PLYWOOD EXPOSED / STEEL LEG WITH GRAPHIC	
	MAGIC TABLE AVAILABLE IN 1 NO. FINISH: TOP LAMINATED WHITE - RESOPAL 0105-40 Pearl White LAMINATE ON PLYWOOD - EDGE PLYWOOD EXPOSED / STEEL LEG WITH GRAPHIC	
	COMMUNAL TABLE (850x550x1200/1800x2400x3000MM) AVAILABLE IN 1 NO. FINISH: TOP LAMINATED FORMICA AGED ASH NATURALLE F884NT LAMINATE ON PLYWOOD EXPOSED / STEEL LEG WITH GRAPHIC	
	SIT UP (LOW 750mm HIGH 1100mm) AVAILABLE IN 1 NO. FINISH: TOP LAMINATED FORMICA AGED ASH NATURALLE F884NT LAMINATE ON PLYWOOD - TBC EXPOSED / STEEL LEG WITH GRAPHIC	
	FEATURE MM'S SIT UP TABLE (1100mm HIGH) WITH SOLID PLYWOOD EDGES IN SNO. SIZES: 1800x500mm (SNO. STOOLS) 1400x500mm (H&O. STOOLS) 3000x500mm (SNO. STOOLS) **POWER REQUIRED FOR FEATURE LIGHTING**	
	AVAILABLE IN 1 NO. FINISH: TBC	
	PARTITIONS: FRAME PARTITION (1350mmx1100mm) LOW WALL/ PICTURE FRAME ABOVE	
	ROOM DIVIDER 50x50 (1500mmx1100mm) LOW WALL/ GLASS ABOVE WITH DECALS	
	ROOM DIVIDER 750mm: FULL HEIGHT GLASS WITH DECALS	

2021 CREW ROOM - N.J. GREEN

FURNITURE SCHEDULE	
	STAFF CHAIR CHROME FRAME WITH WHITE POLYPROPYLENE SEAT SUPPLIED BY DISPLAY WORLD
	HIGH STOOL CHROME FRAME WITH WHITE POLYPROPYLENE SEAT SUPPLIED BY DISPLAY WORLD
	TABLE 1200 x 600mm POWDER COATED BLACK PEDESTAL CT1 TABLE TOP FINISHED IN FORMICA LAMINATE NEVADA OAK F658 SUPPLIED BY DISPLAY WORLD
	TABLE 600 x 600mm POWDER COATED BLACK PEDESTAL CT2 TABLE TOP FINISHED IN FORMICA LAMINATE NEVADA OAK F658 SUPPLIED BY DISPLAY WORLD
	NO CUT BLACK FRAME WITH M10 CONTER/SINK HOLES. WHITE LAMINATE WORK TOP WITH DOZEN EDGING 485 L x 485 D x 1000 H SUPPLIED BY DISPLAY WORLD
	HERMESMAN LOCKERS BANK OF 4 STANDARD OR 10 WALLET LOCKETS AVAILABLE WITH OR WITHOUT USB CHARGING DOOR FINISH IN FORMICA COMPACT - RANDOM PATTERN TO MATCH VISUAL 1. FORMICA - F2255 JADE 2. FORMICA - F2255 POLAR WHITE


MARKETING ELEMENTS		2022_V6
	DIGITAL PRICE BOARD - 32" DPB-P32	
	DIGITAL WINDOW POSTER (INSTORE) - 40" EXTERIOR FACING - DWP-EX-P46 INTERIOR FACING - DWP-INT-P46	
	ORDER READY BOARD - 32" ORB-L	
	PROMO BOARDS 2 x 40" PORTAIT SCREENS	
	DOUBLED SIDE SELF ORDER KIOSK (SOK) SINGLE SIDED SELF ORDER KIOSK (SOK)	
	AIRCHARGE MOBILE PHONE CHARGING SOLUTION	
	TABLET TABLE 700mm SCREEN IN SCHEME SPECIFIC LAMINATE IF POWERSOURCE CANT BE ACCESSSED THROUGH FLOOR	

STORAGE STOOL	
TOP OF STOOL UPHOLSTERED SEAT PAD - JEMO 7044-04 - VESCOM	
STOOL BASE FORMICA LAMINATE NEVADA OAK F658	
SUPPLIED BY DISPLAY WORLD	

SIMPLE BENCH	
TOP OF STOOL UPHOLSTERED SEAT PAD - JEMO 7044-04 - VESCOM	
BENCH LEGS IN FORMICA LAMINATE NEVADA OAK F658	
SUPPLIED BY DISPLAY WORLD - TO BE SIGNED OFF BY MW	

MCDONALD'S CREW UNIT	
MODULE A: 4x6 LOCKERS & 1x6 HIGH LEVEL CUPBOARD	
MODULE B: 6x6 LOCKERS, 1x6 OPEN SHELF & 1x6 LARGE HIGH LEVEL CUPBOARD	
MODULE C: 1x6 LARGE HIGH LEVEL CUPBOARD, 1x6 DRINKING BOARD STORAGE, 4x6 OPEN SHELVES WITH USB SOCKETS	
MODULE D: CONCEALED RECYCLING UNIT & OPEN LEVEL SHELF	
MODULE E: 6x6 TOWEL IN A CUPBOARD, UNDER COUNTER FRIDGE SUPPLIED BY H&K, WORKTOP FOR MICROWAVE AND 1x6 HIGH LEVEL CUPBOARD PLUS SOCKETS REQUIRED	
SURROUND FINISHED IN FORMICA LAMINATE MILL LINUM OAK WITH FORMICA SPRING WHITE BACK PANELS. DOORS TO BE A MAX OF FORMICA F7879 JADEY JADE & F202 SPRING WHITE	
SUPPLIED BY DISPLAY WORLD	

COLOUR REFERENCE	
	NEW EQUIPMENT/FURNITURE OR INDICATED BY COLOURED HATCH
	EXISTING FURNITURE/EQUIPMENT
	RELOCATED FURNITURE/EQUIPMENT
	FUTURE OPTIONAL EQUIPMENT
	NEW CONSTRUCTION
	EXISTING STRUCTURE TO BE REMOVED
	EXISTING 30 MINUTE FIRE RATE WALL
	EXISTING 60 MINUTE FIRE RATE WALL
	PROPOSED 30 MINUTE FIRE RATE WALL
	PROPOSED 60 MINUTE FIRE RATE WALL

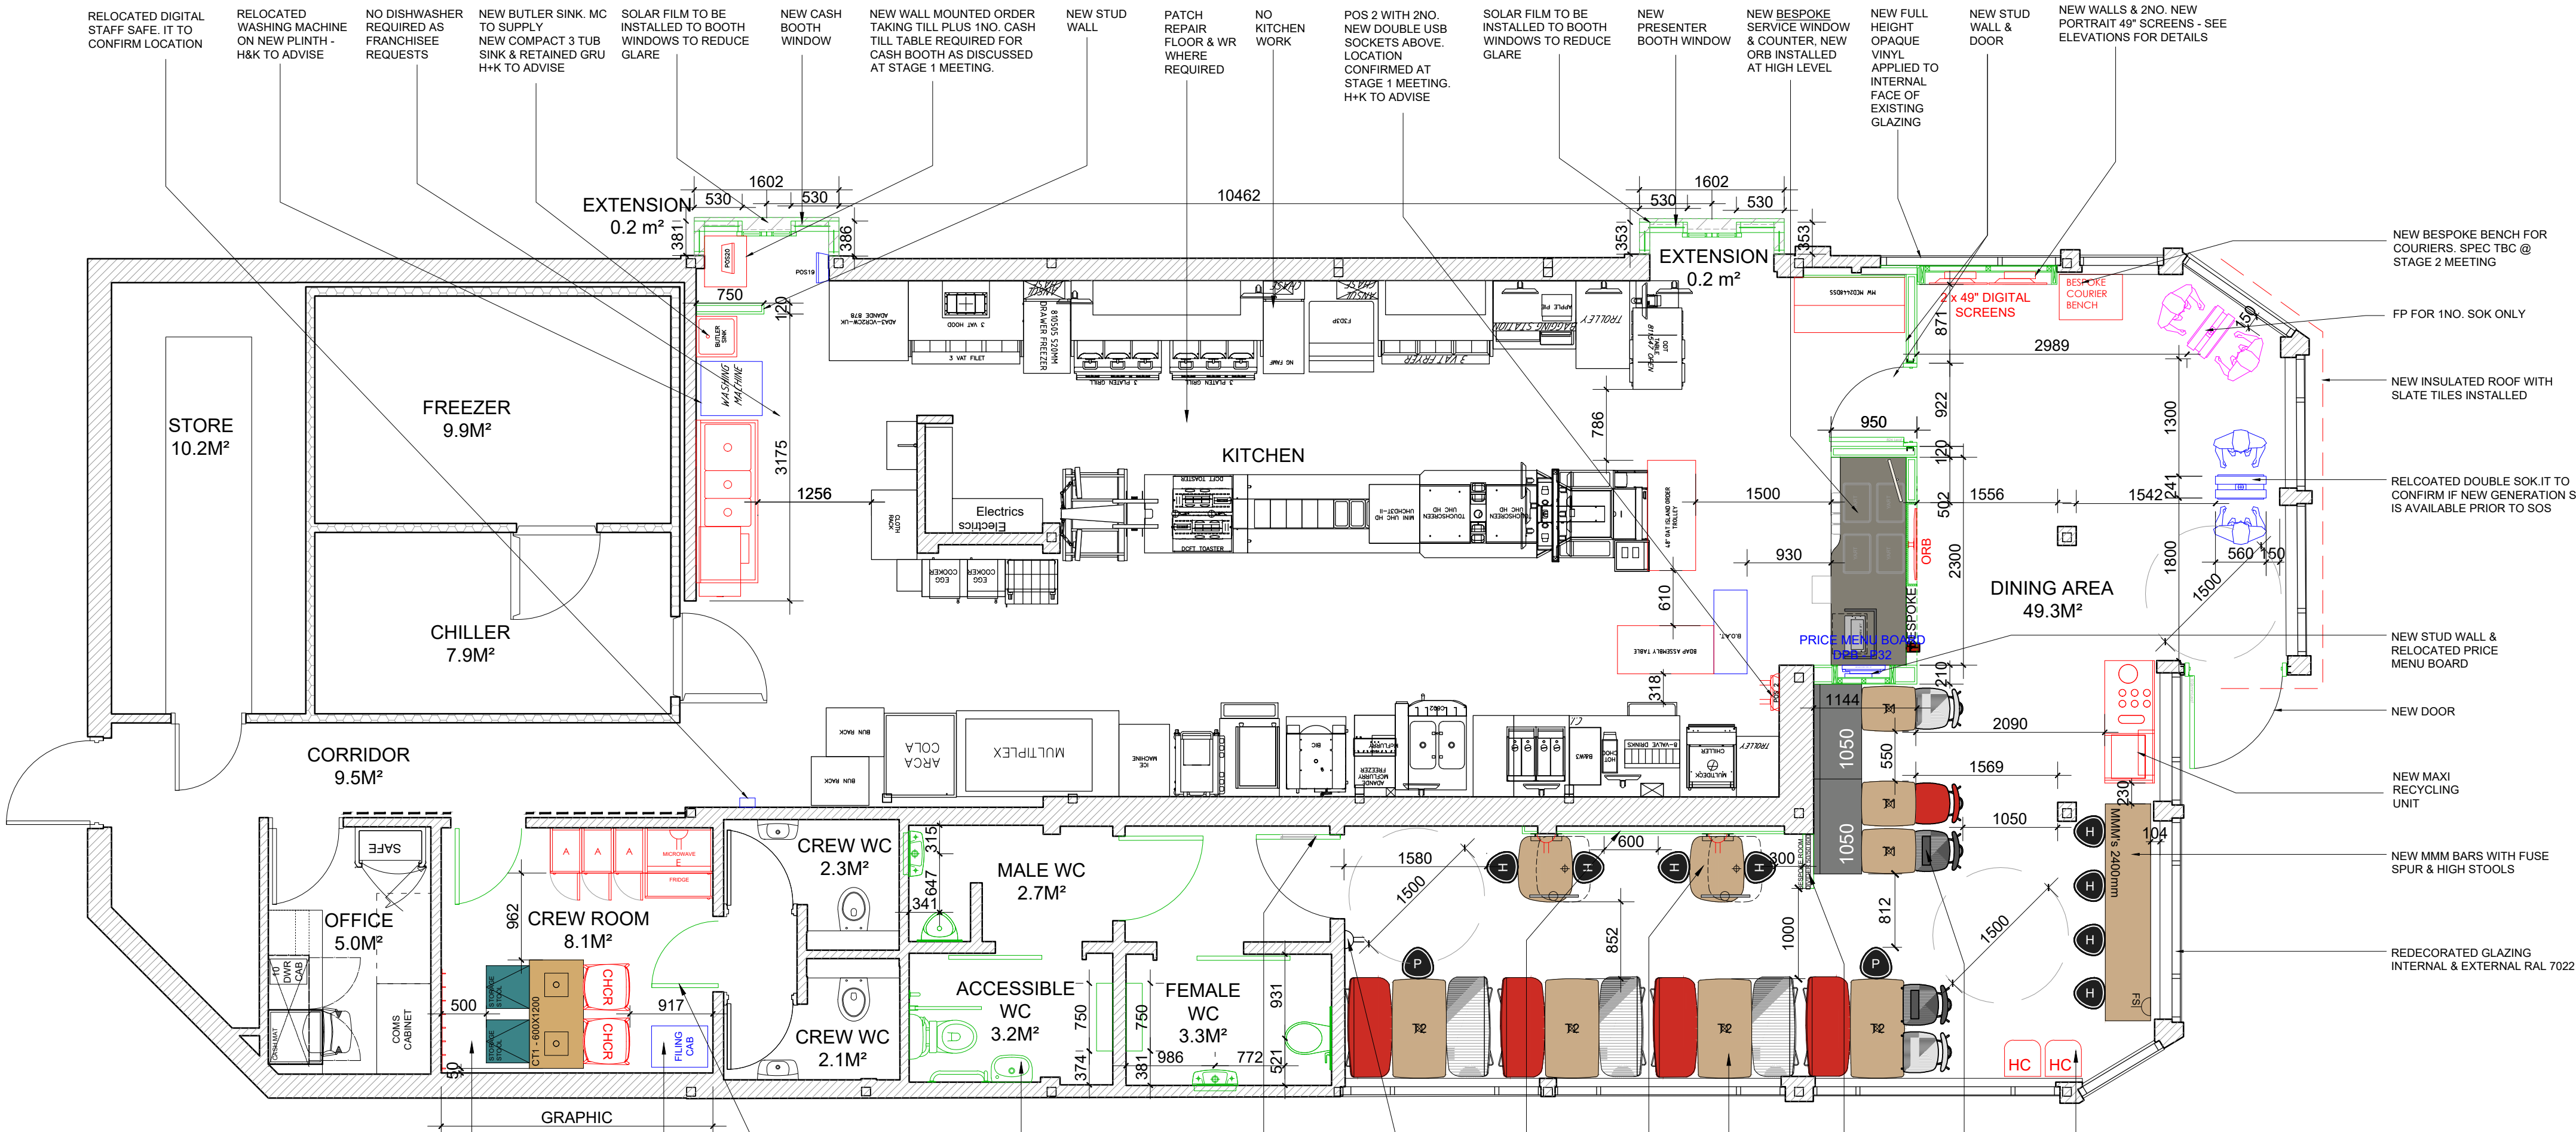

- CREW ROOM N.J. GREEN:
- RETAINED FLOOR
 - NEW FURNITURE
 - 2NO. NEW LOCKERS WITH STORAGE ABOVE. MC TO MANUFACTURE/SUPPLY
 - KITCHEN IN A CUPBOARD
 - NEW CREW ROOM GRAPHIC TO BE THE SAME AS SUPPLIED & INSTALLED AT OXFORD STREET MCDONALD'S DESIGNED BY LEADING EDGE
 - NEW DOOR WITH VP TO EXISTING FRAME
 - NO TV REQUIREMENT. CONFIRMED AT STAGE 1 MEETING
 - NEW BNO. CREW HOOKS
 - RETAINED MUSIC SYSTEM/SPEAKERS

RELOCATED FILING CABINET

NEW LOCKABLE DOOR TO EXISTING FRAME

FULL REFURB TO CUSTOMER WCS & WC LOBBY

- NEW DOORS TO EXISTING FRAMES
- NEW FLOOR & WALL TILES
- NEW SANITARYWARE

NEW CUSTOMER FACING DOOR WITH VISION PANEL TO EXISTING FRAME

NEW COVER TO EXISTING PLUG SOCKET

NEW BOXING OUT TO WALL

NEW HIGH SIT UPS WITH PRIVACY SCREENS. CONFIRMED @ STAGE 1 MEETING WITH USB-C SOCKETS AT TABLE TOP HEIGHT

NEW BOOTH SEATS & POUFS

NEW BESPOKE ROOM DIVIDER SCREEN

NEW BENCHES, TABLES & CHAIRS

NEW STACK OF 3NO. HIGH CHAIRS

- NOTES:
- DUE TO SECURITY OLD STYLE SERVICE WINDOW & SECURE DOOR TO BE INSTALLED AS PER FRANCHISEE REQUEST
 - DRAINAGE ISSUES TO BE REVIEWED & RESOLVED
 - EARTH TO BE REINSTALLED TO THE GAS
 - NO TABLETS AS FRANCHISEE REQUESTS
 - NO TV REQUIRED TO CREW ROOM

AREAS SCHEDULE	EXISTING	PROPOSED
TOTAL COVERS	39	32
DINING AREA INTERNAL AREA (m²)	51.3M²	49.3M²
WC INTERNAL AREA (m²)	9.2M²	9.2M²
CREW ROOM INTERNAL AREA (m²)	8.1M²	8.1M²

DRAWINGS BASED ON:
SURVEY - GLANVILLE, M08141083/179
EXISTING H&K, DIN-108987 UK690 GBR - IRLX - REV A

- NOTES
- All dimensions and levels are to be checked on site.
 - Any discrepancies are to be reported to the architect before any work commences.
 - This drawing shall not be scaled to ascertain any dimensions. Work to figured dims only.
 - This drawing shall not be reproduced without express written permission from AEW.
 - Title overlay drawings and ownership boundaries are produced using all reasonable endeavours. AEW cannot be responsible for the accuracy or scale discrepancy of base plans supplied to them.
 - All works are to be undertaken in accordance with Building Regulations and the latest British Standards.
 - All proprietary materials and products are to be used strictly in accordance with the manufacturers recommendations.

CDM 2015

Client notified of duties: **At Design Workshops**

Principal Designer: **CSS**

Unless noted below, all known hazards have been highlighted on the drawing:

DESIGN WORKING GROUP APPROVED

-	02/05/2024	AL	MW
INITIAL ISSUE			
REV	Date	Drawn by -	Checked by -
Status	Purpose of Issue		
S2	For Information		
drawing stage	STAGE 1		
client	McDonald's Restaurants Ltd		

project	store
MERSEY LIGHTS PRINCESS PARK WAY 0650	
drawing title	PROPOSED GA PLAN IRLX
date	02.05.2024
scale@A1	1:50
drawn	AL
checked	MW

PROPOSED GENERAL ARRANGEMENT PLAN 1:50

Job No 13770_AEW_0650_1050