


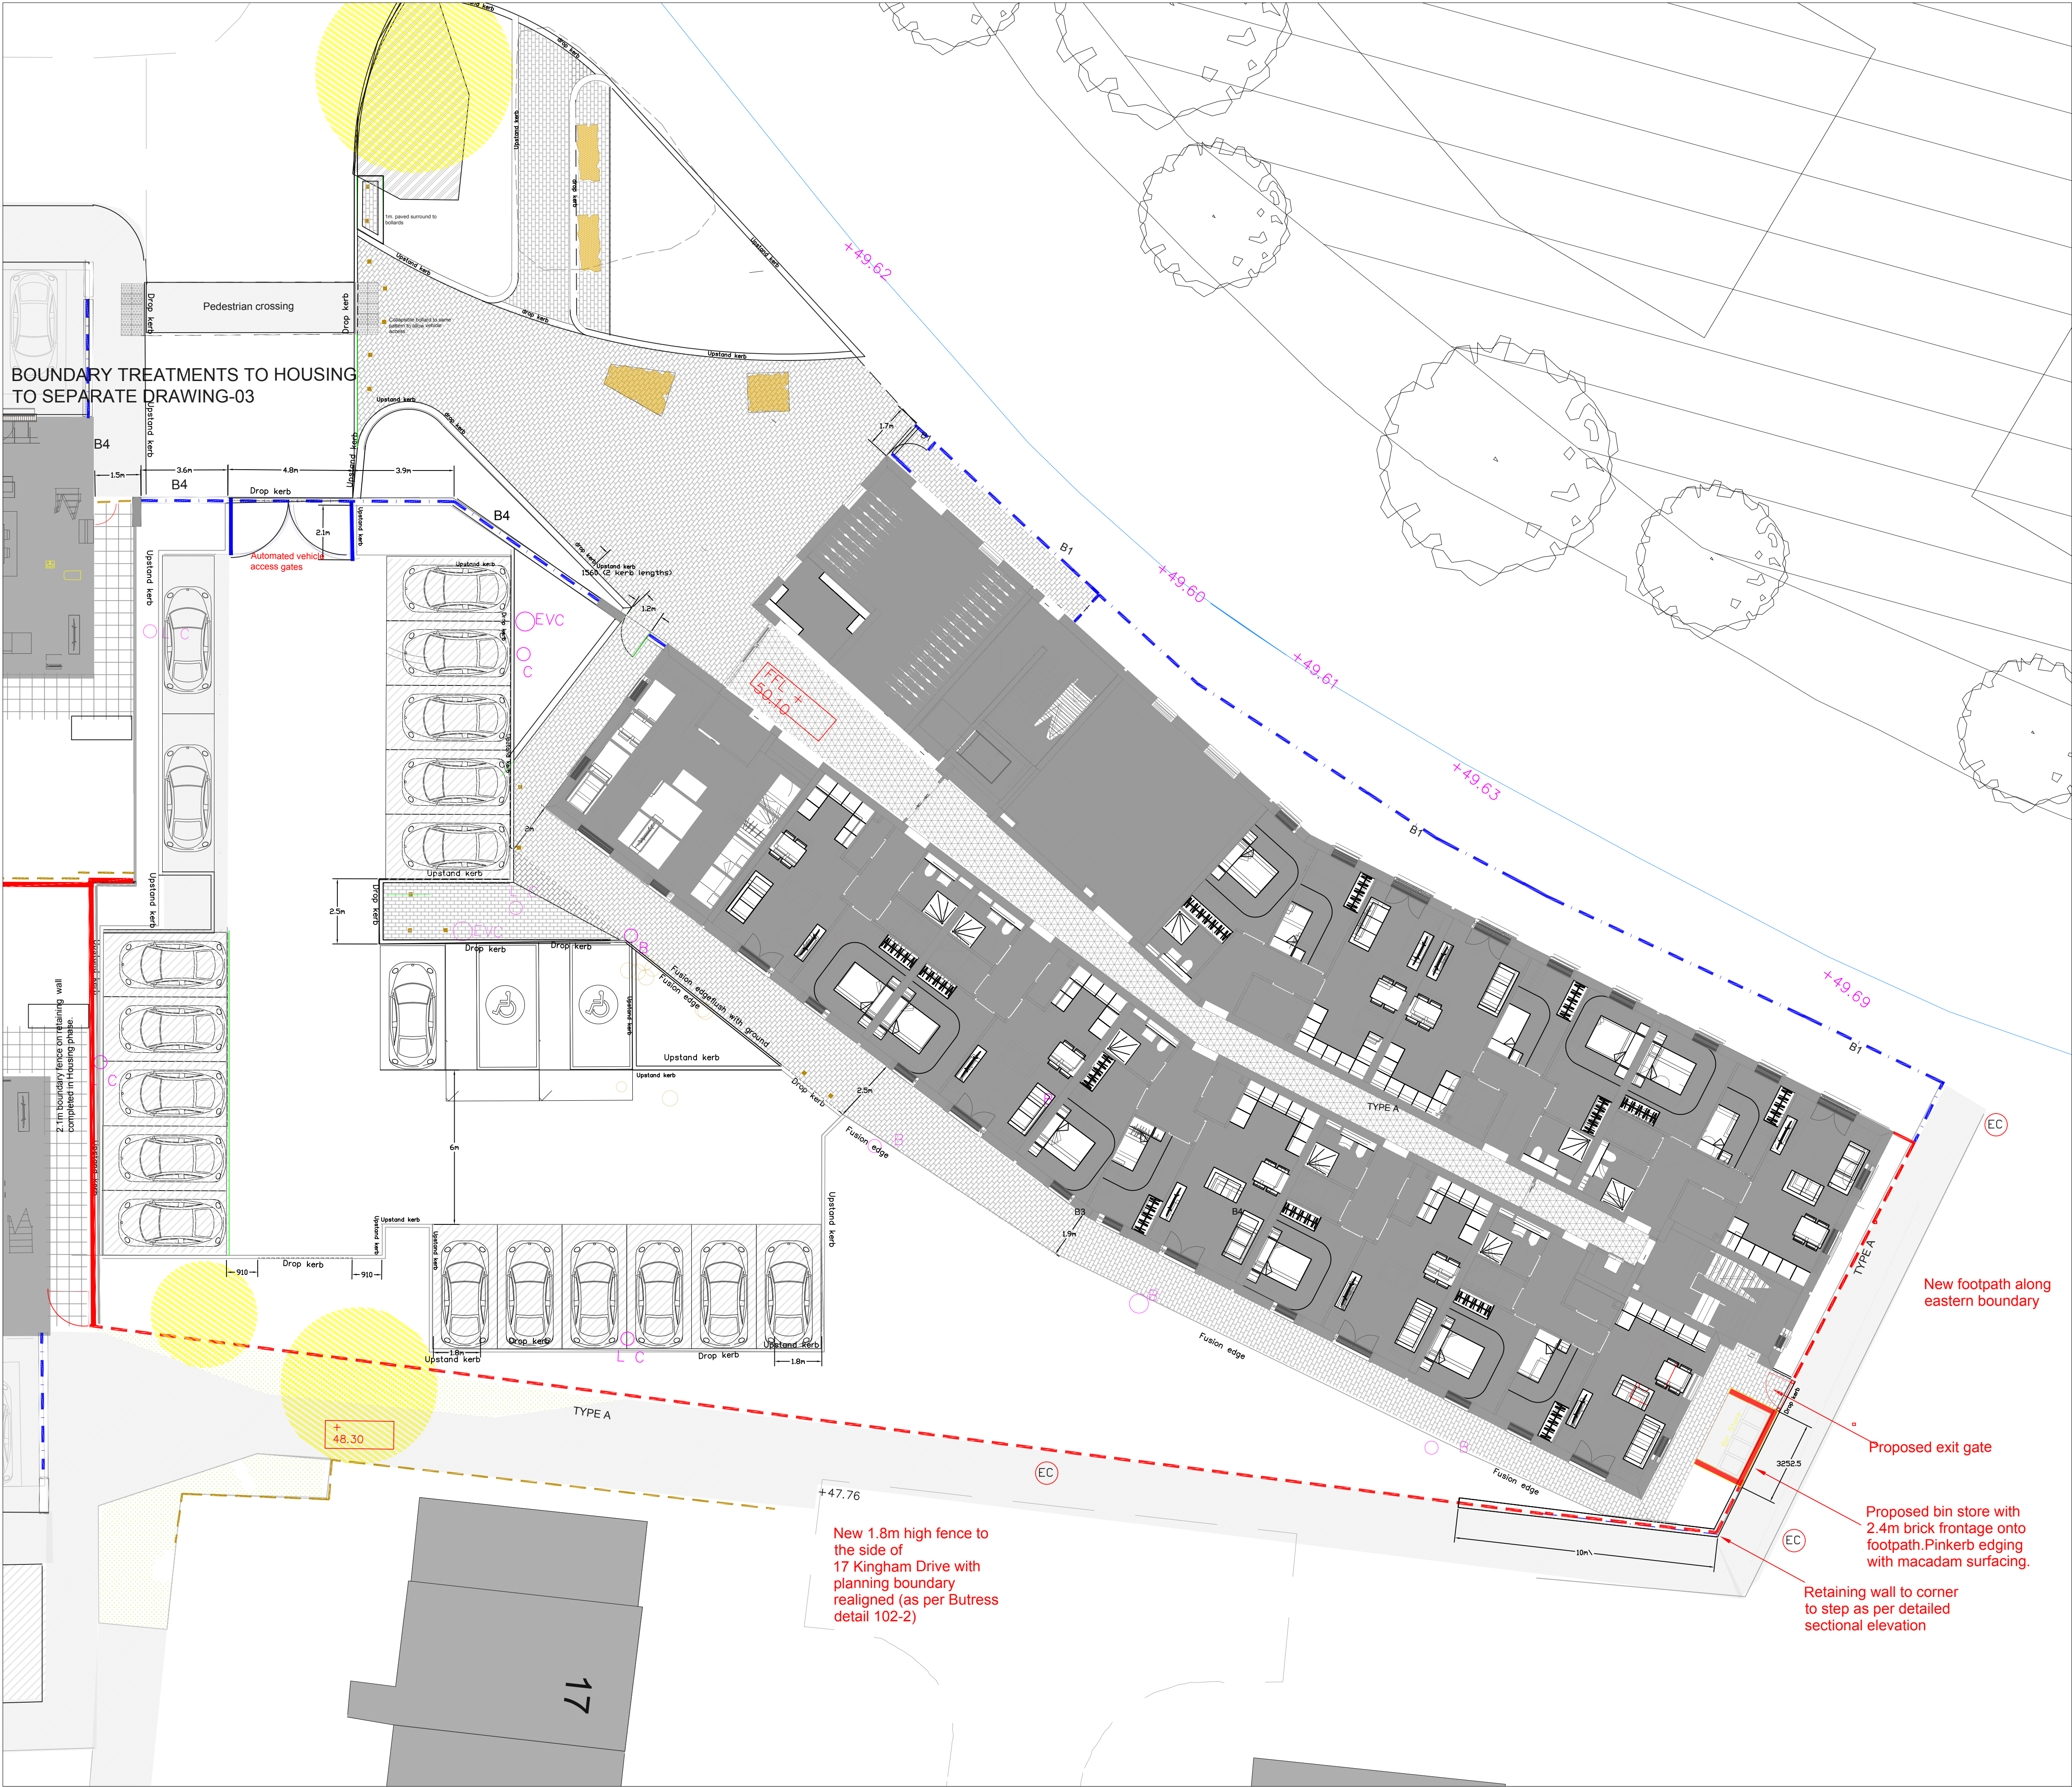

STEEL RAILINGS AND FENCING

TYPE A
2.1 m.Steel Grating with textured kerb plinth.
1992 mm panel height Southern and South East boundaries.
(Detail 107)

TYPE B1
Railings 1450 mm height textured Kerb Plinth 100mm
high.(Canal Frontage).(Detail 107)

TYPE B2
Railings 1450mm high with 500mm brick plinth.
2.1 m. overall height. (Frontage Entrance)(Detail 106)

TYPE B4
Steel railings on brick plinth up to 2.4m. height.

Automated steel gates to parking area.Steel pedestrian gates
with suited keys or fob access, single steel pedestrian gates to
match fencing height. Infill to match type B1 fence.

CONSTRUCTION ISSUE

REVISIONS

A Boundary along car park and Woodward Place
changed to 2.1 m. high timber fence 06/12/21
B Frontage gate piers and railing divider added to
house frontages 14/07/2021
C Corner of Woodward Place -tree removed and
boundary realigned to accomodate sight line. Revised
turning head arrangement to St Vincent Street
19/07/2021
D modifications to side boundary of no 17 Kingham
Drive.Trees removed included. 23/02/2022
E Background layers frozen. 16/03/2022
F Railing and brickwork categories B3/B4 indicated on
house frontages.Retaining walls indicated 23/08/2022
G notation clarified 08/08/23
H separate drawing issued for apartments with revised
binstore 19/02/24

Stephen Martlew Landscape Architecture

Unit 2 8a Loom Street Manchester M4 6AN
TELEPHONE 0161 907 3226

DRAWING	TITLE	BOUNDARY TREATMENTS KEY PLAN
DRAWING No	1907/c/03 A	
PROJECT	DOWNLEY DRIVE	
CLIENT	Great Places /Buttress/Rowlinson	
SCALE	1:125 @ A 1	REVISION H
DATE	March 2021	REVISED
DRAWN	PG	CHECKED SM