


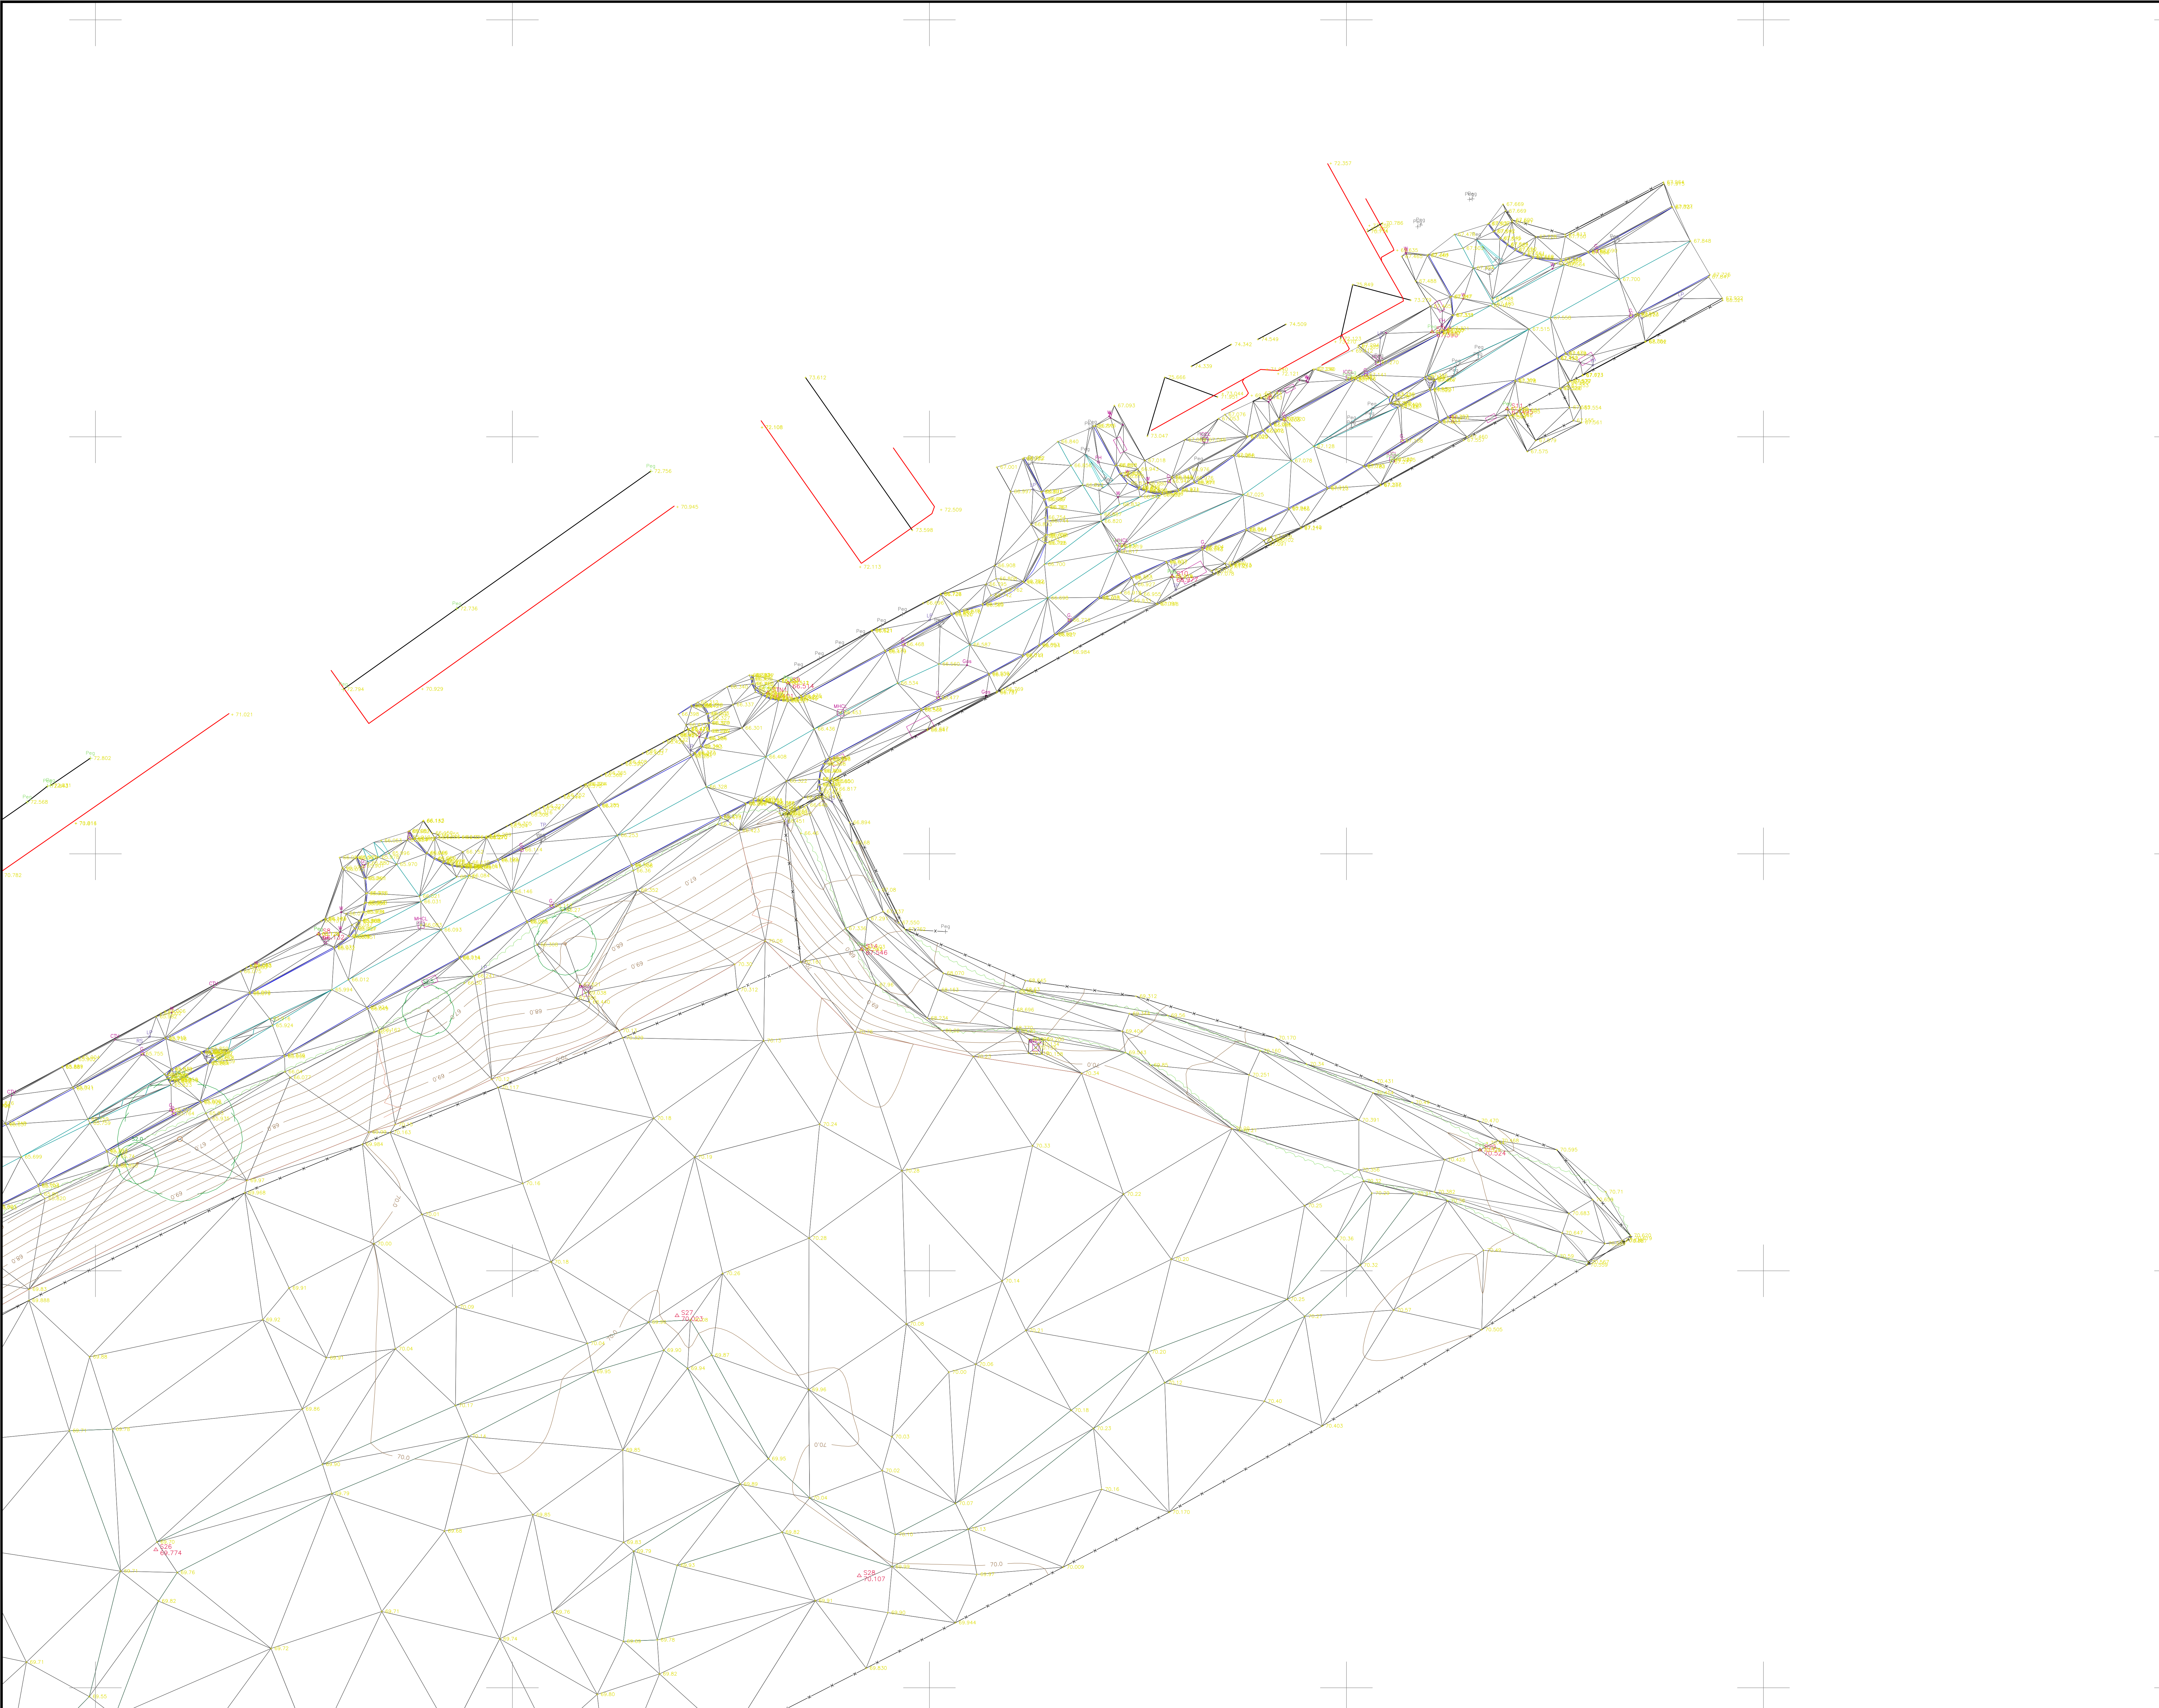

NOTES

1. No dimensions are to be measured from this drawing.

Bellway
(Manchester)

(a member of Bellway Plc Group of Companies)

Bellway Homes Ltd
304 Bridgewater Place, Brighthelm Park
Warrington, WA3 6XX
Tel 01925 846700 Fax 01925 846718

Project
PITSFORD ROAD

Subject
TOPOGRAPHICAL
SURVEY
SHEET 3

Scale 1:200	Date 19.01.23	Drawn -	Checked -
Drawing No. BHM200/PITSFORDROAD-TOPO			Revision -

Note
All specifications, materials and workmanship to be in accordance with current NHBC and Building Regulations. Main drainage to comply with Sewers for Adoption current edition. Highways to be in accordance with Local Authority specification. Do not scale from this drawing. All dimensions to be verified with the drawing office.
Original Sheet Size A3. Do Not Scale From This Drawing