


APPROVAL

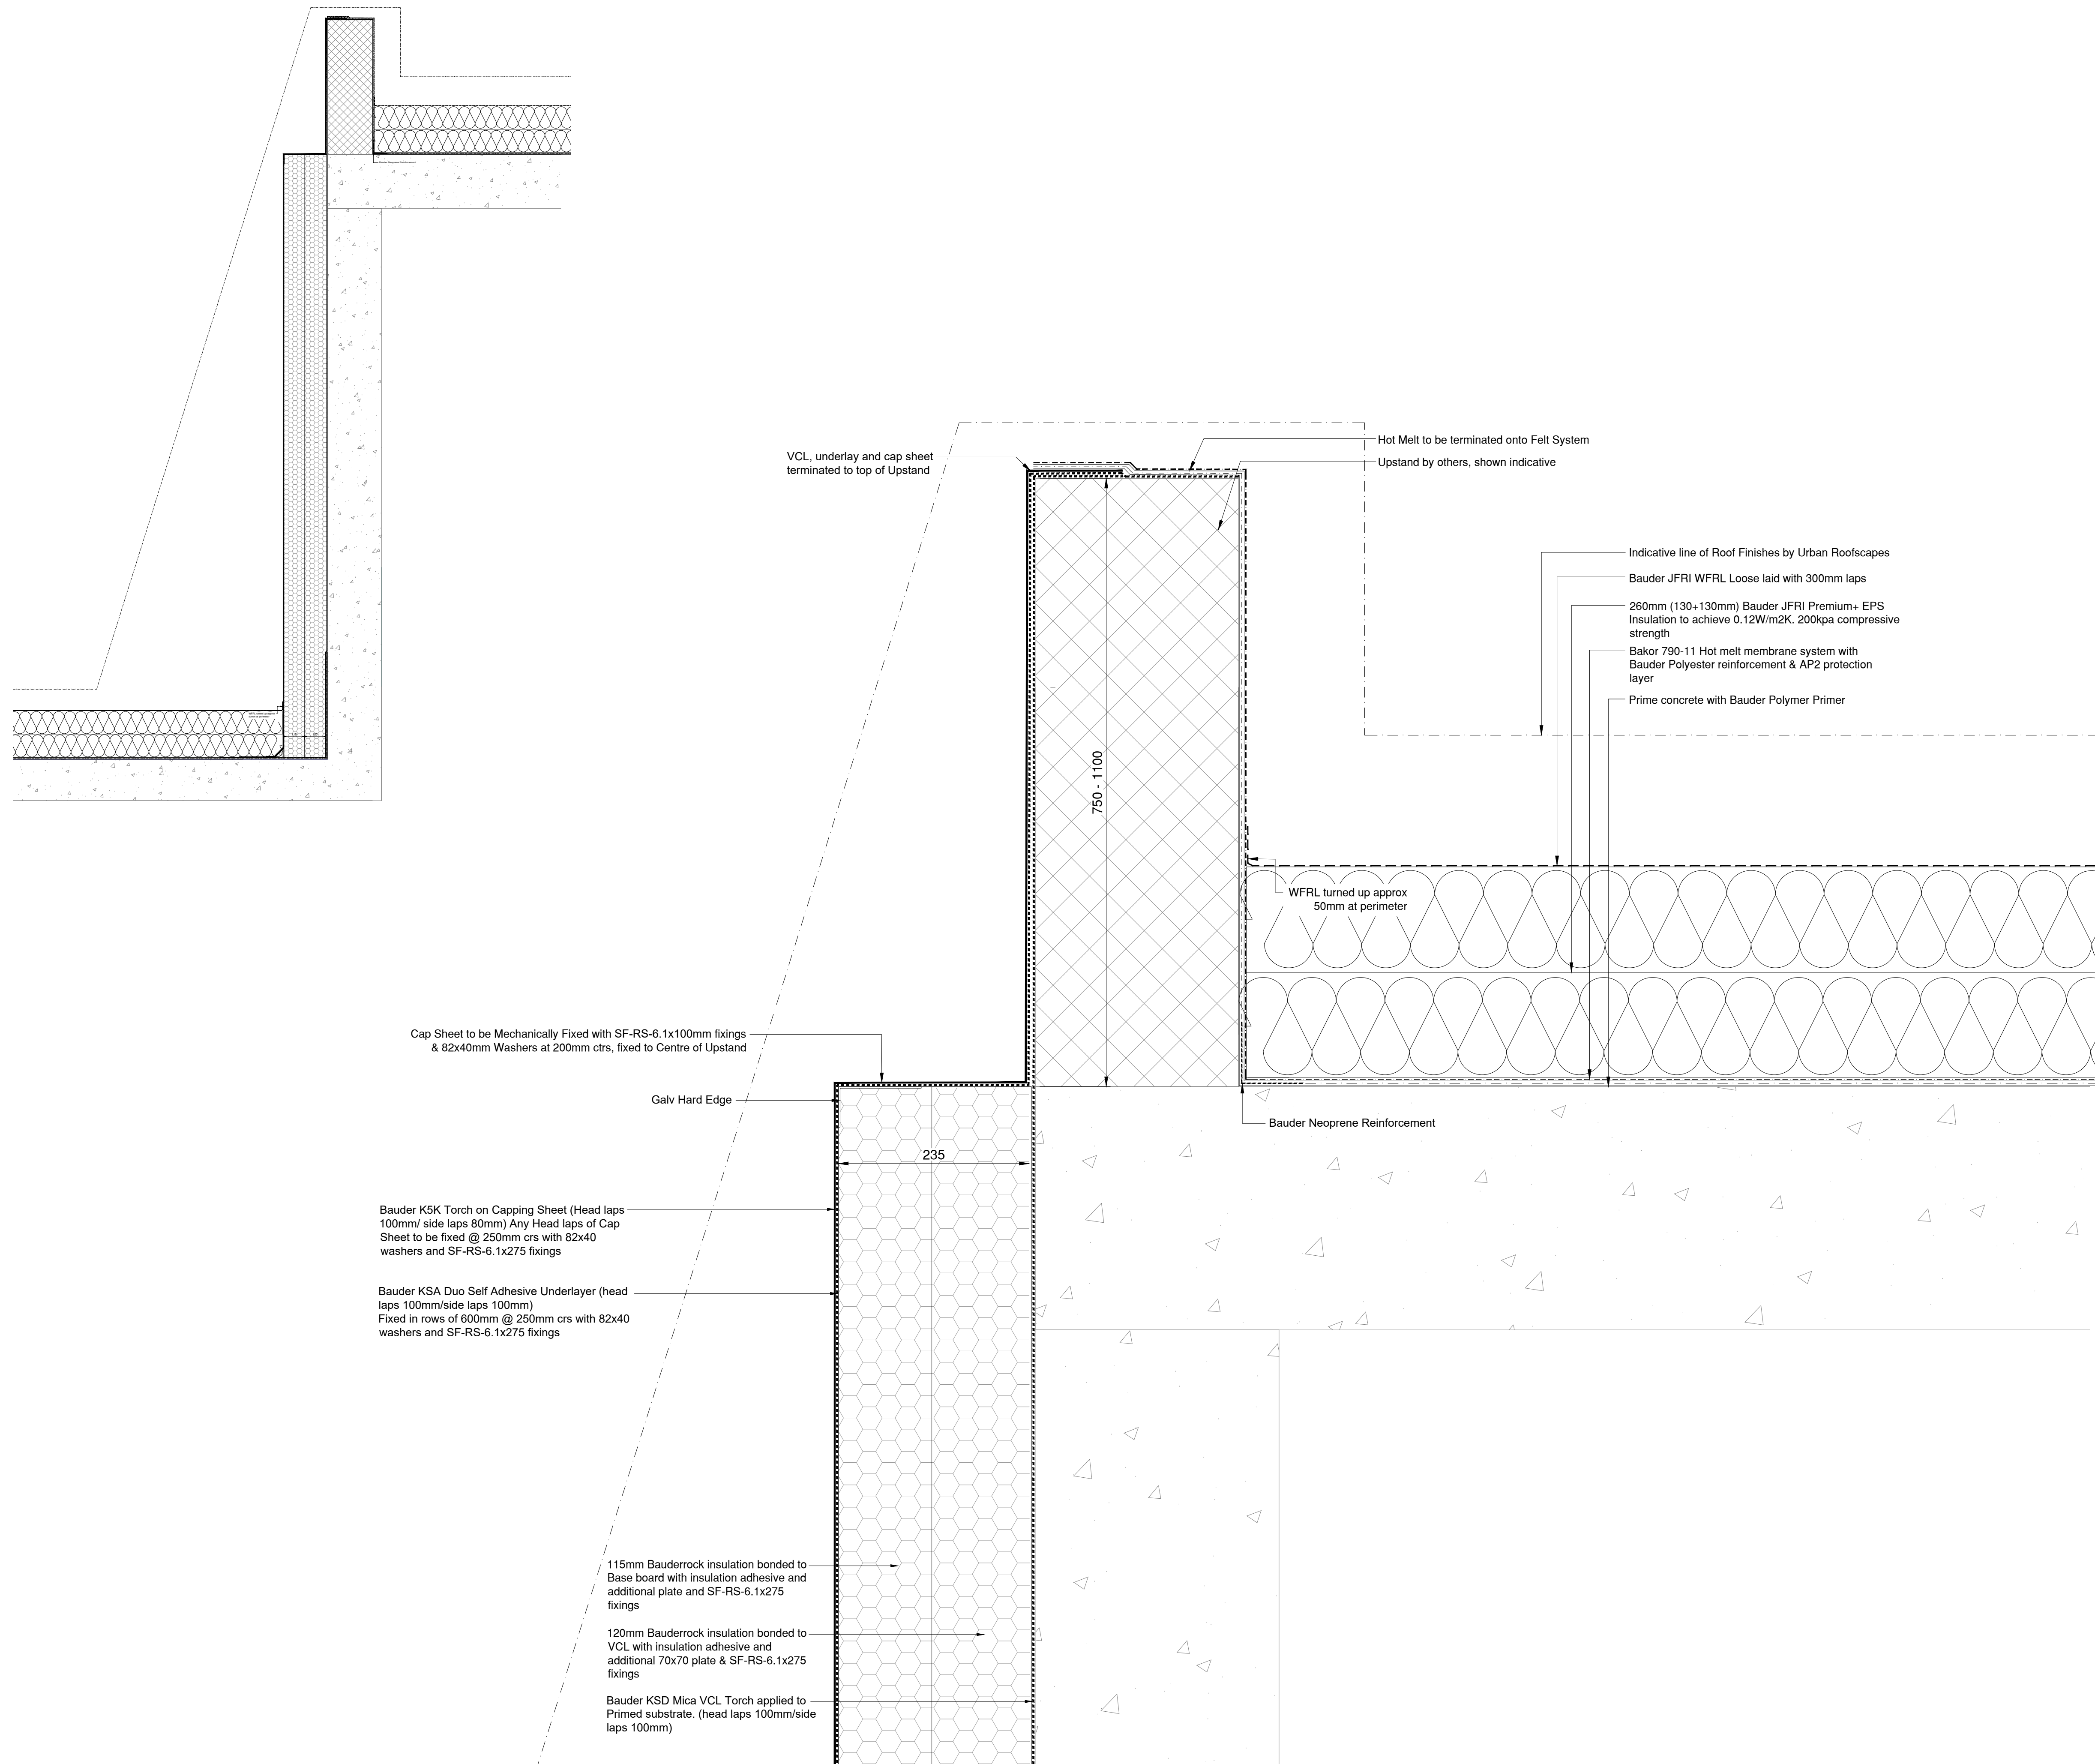

No.	Description	Date
DRAWING REVISIONS		



Project Name

First Street

Client

Downing

Architect

SimpsonHaugh

Drawing Title

Block A/B Podium

Large Upstand Felt/Hot Melt Detail at Head

Project Number P214	Drawing Number FSS-PRI-X-02-011	
First Issue Date 05.04.24	Drawn CM	Revision
Scale d.n.s	Checked -	P01