
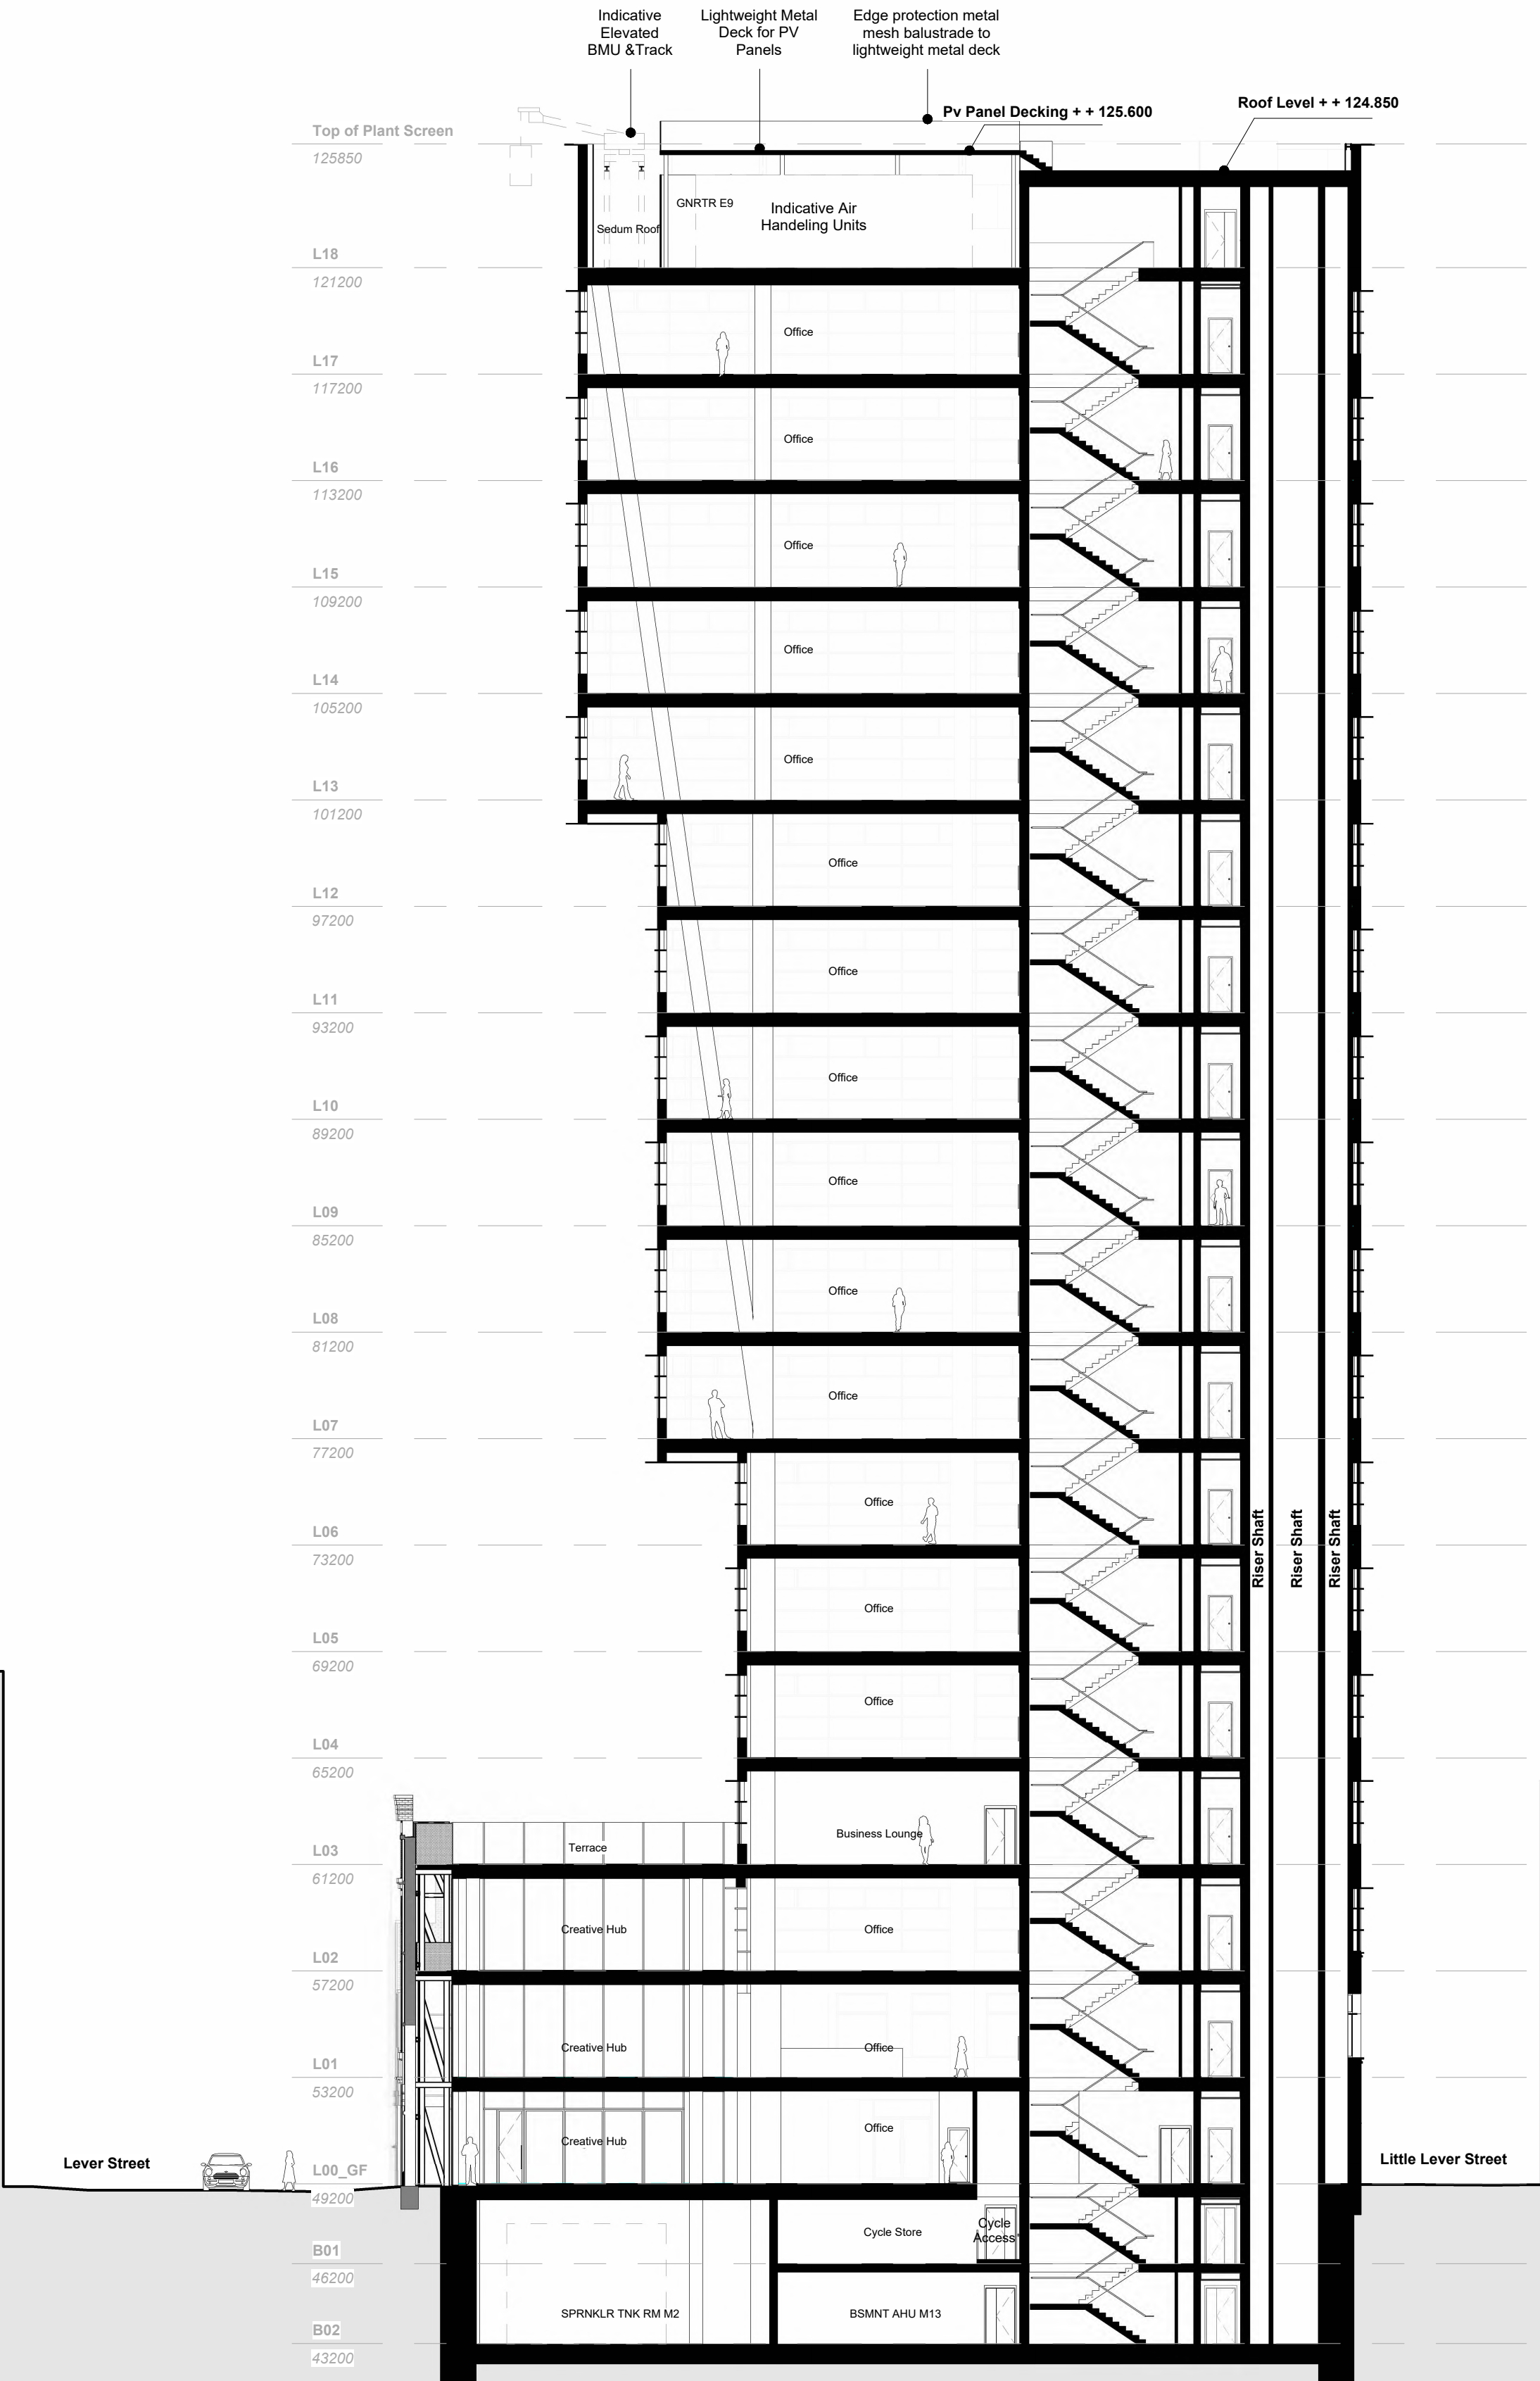


LEGEND

Existing wall to be retained, cleaned and made good

Proposed new wall

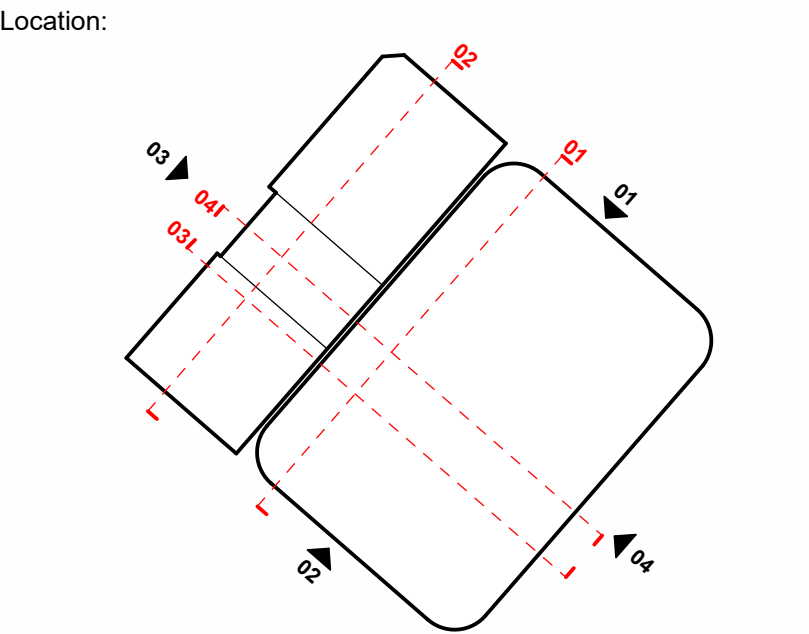

Status:

PLANNING

Revision History:

Checked: AD

P01 Planning First Issue

24/04/2024

DJ

Project & Client:

Lever Street Manchester working with Soller Group

File Title:

Scale: As indicated @A1

Proposed - Section 03 - East-West

File ID:

2510-HWS-XXX-ZZ-D-A-05303

Revision:

P01