


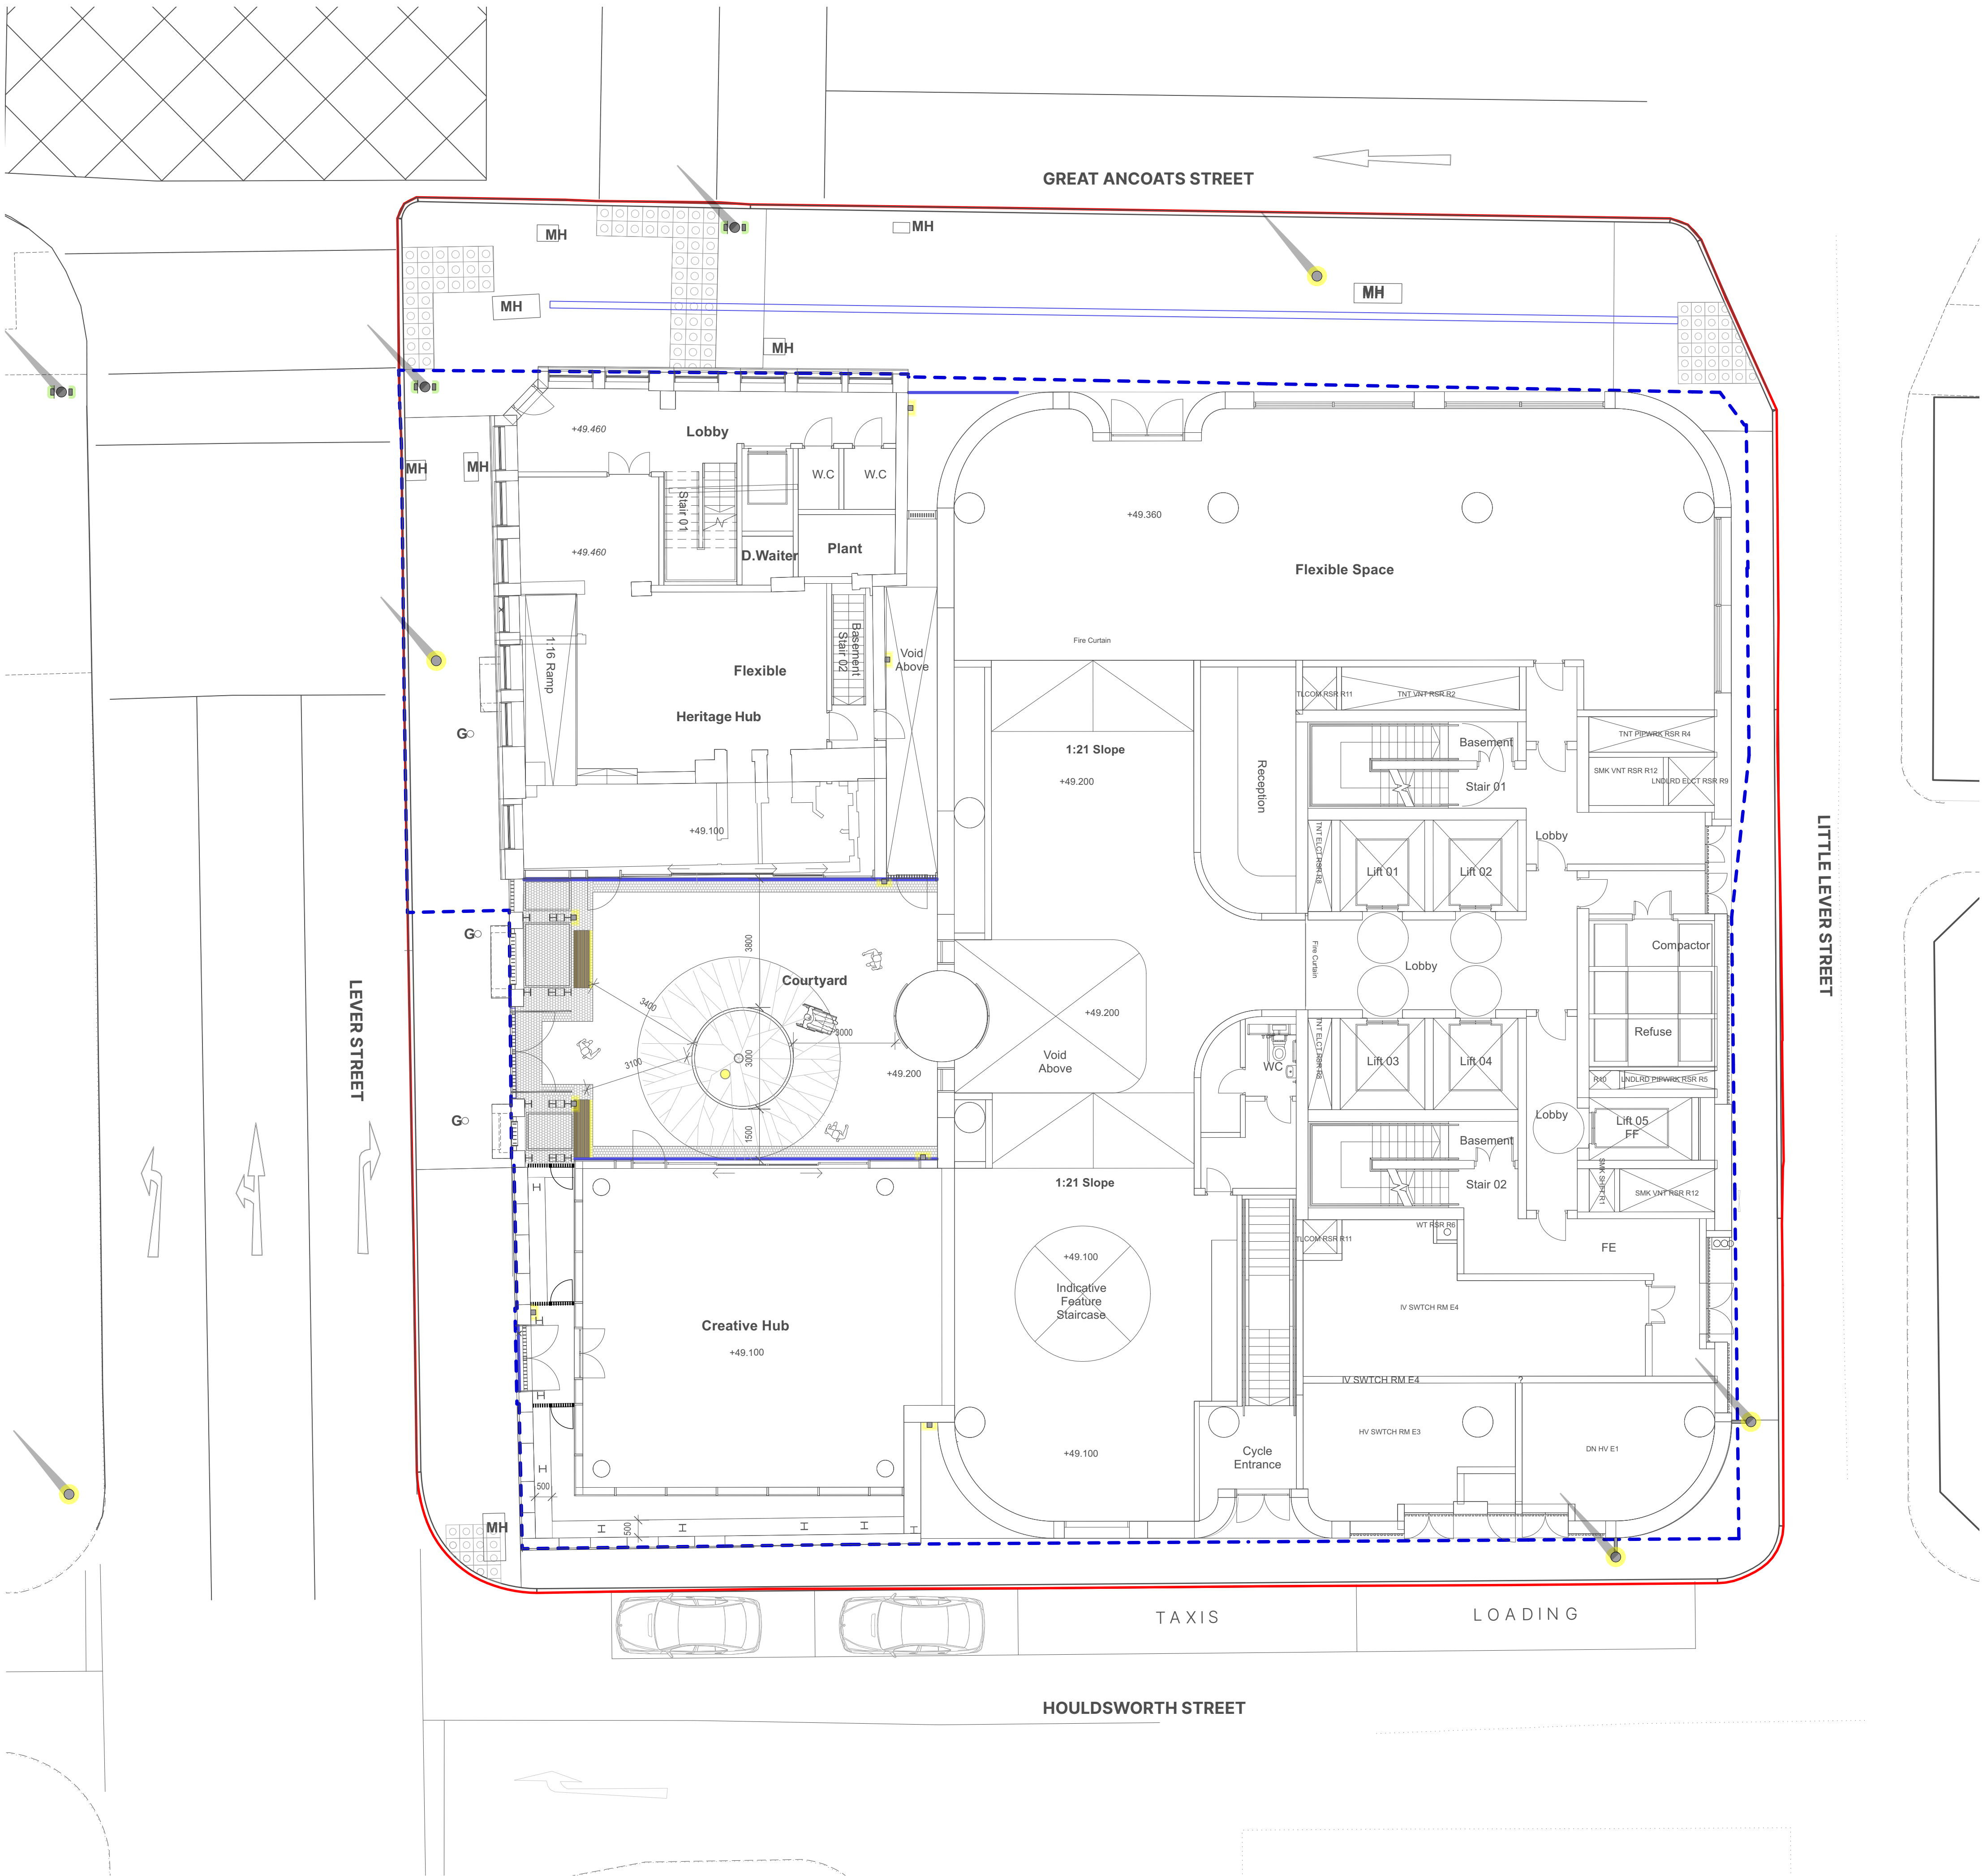

This drawing is copyright protected and may not be reproduced in whole or part without written authority from the owner.

- NOTES:**
1. Do not scale from this drawing.
 2. Always work to noted dimensions.
 3. All dimensions are in millimetres unless otherwise stated.
 4. All setting out, levels and dimensions to be agreed on site.
 5. The dimensions of all materials must be checked on site before being laid out.
 6. This drawing must be read with the relevant specification clauses and detail drawings.
 7. Order of construction and setting out to be agreed on site.

LOCATION PLAN

FURNITURE & LIGHTING

- F1 BENCH WITH BACKREST**
Product: timber bench with integrated lighting (tbc)
Material: steel and timber tbc
- F2 Existing Street Lighting Columns**
- F3 Proposed Street Lighting**
Wall-mounted lighter to match existing luminaires (existing luminaires to be removed and replaced) tbc
- F4 Proposed Wall-mounted Lighting**
Location: in the courtyard and step-backs of the building (tbc)
- F5 Proposed Tree Uplighter**
- F6 Existing Traffic Lights**

BOUNDARY TREATMENT

- B1 FENCE**
Material: steel
Finish: powder-coated
Colour: metallic black-dark grey colour tbc
- B2 GATE**
Material: steel
Finish: powder-coated
Colour: metallic black-dark grey colour tbc

P02	07/03/24	S4 - GF plan update, lighter amends	VS	RM
P01	27/02/24	S4 - Key amends, GF plan update	VS	RM
P00	20/02/24	S4 - First issue	VS	RM

Revision	Date	Description	Drawn	Apprvd.
----------	------	-------------	-------	---------

PLANIT

Manchester | London | Liverpool | Leeds | Standish

Manchester
2 Back Crafston Street,
Altrincham,
Cheshire,
WA14 1DY,

W: plant-ie.com
E: info@plant-ie.com
T: 0151 363 1230

Client Soller Group

Project NXQ, Lever Street
Manchester

Drg Title Furniture & Lighting GA
A1 Landscape

Created on 02-02-24
Created by VS
Approved by RM

Scale 1:100
Size A1
Workstage Stage 2
Status Stage Appr.

Drg No. 3217-PLA-00-GF-DR-L-4000
Suitability S4
Revision P02
© Plantit I.E. Limited