
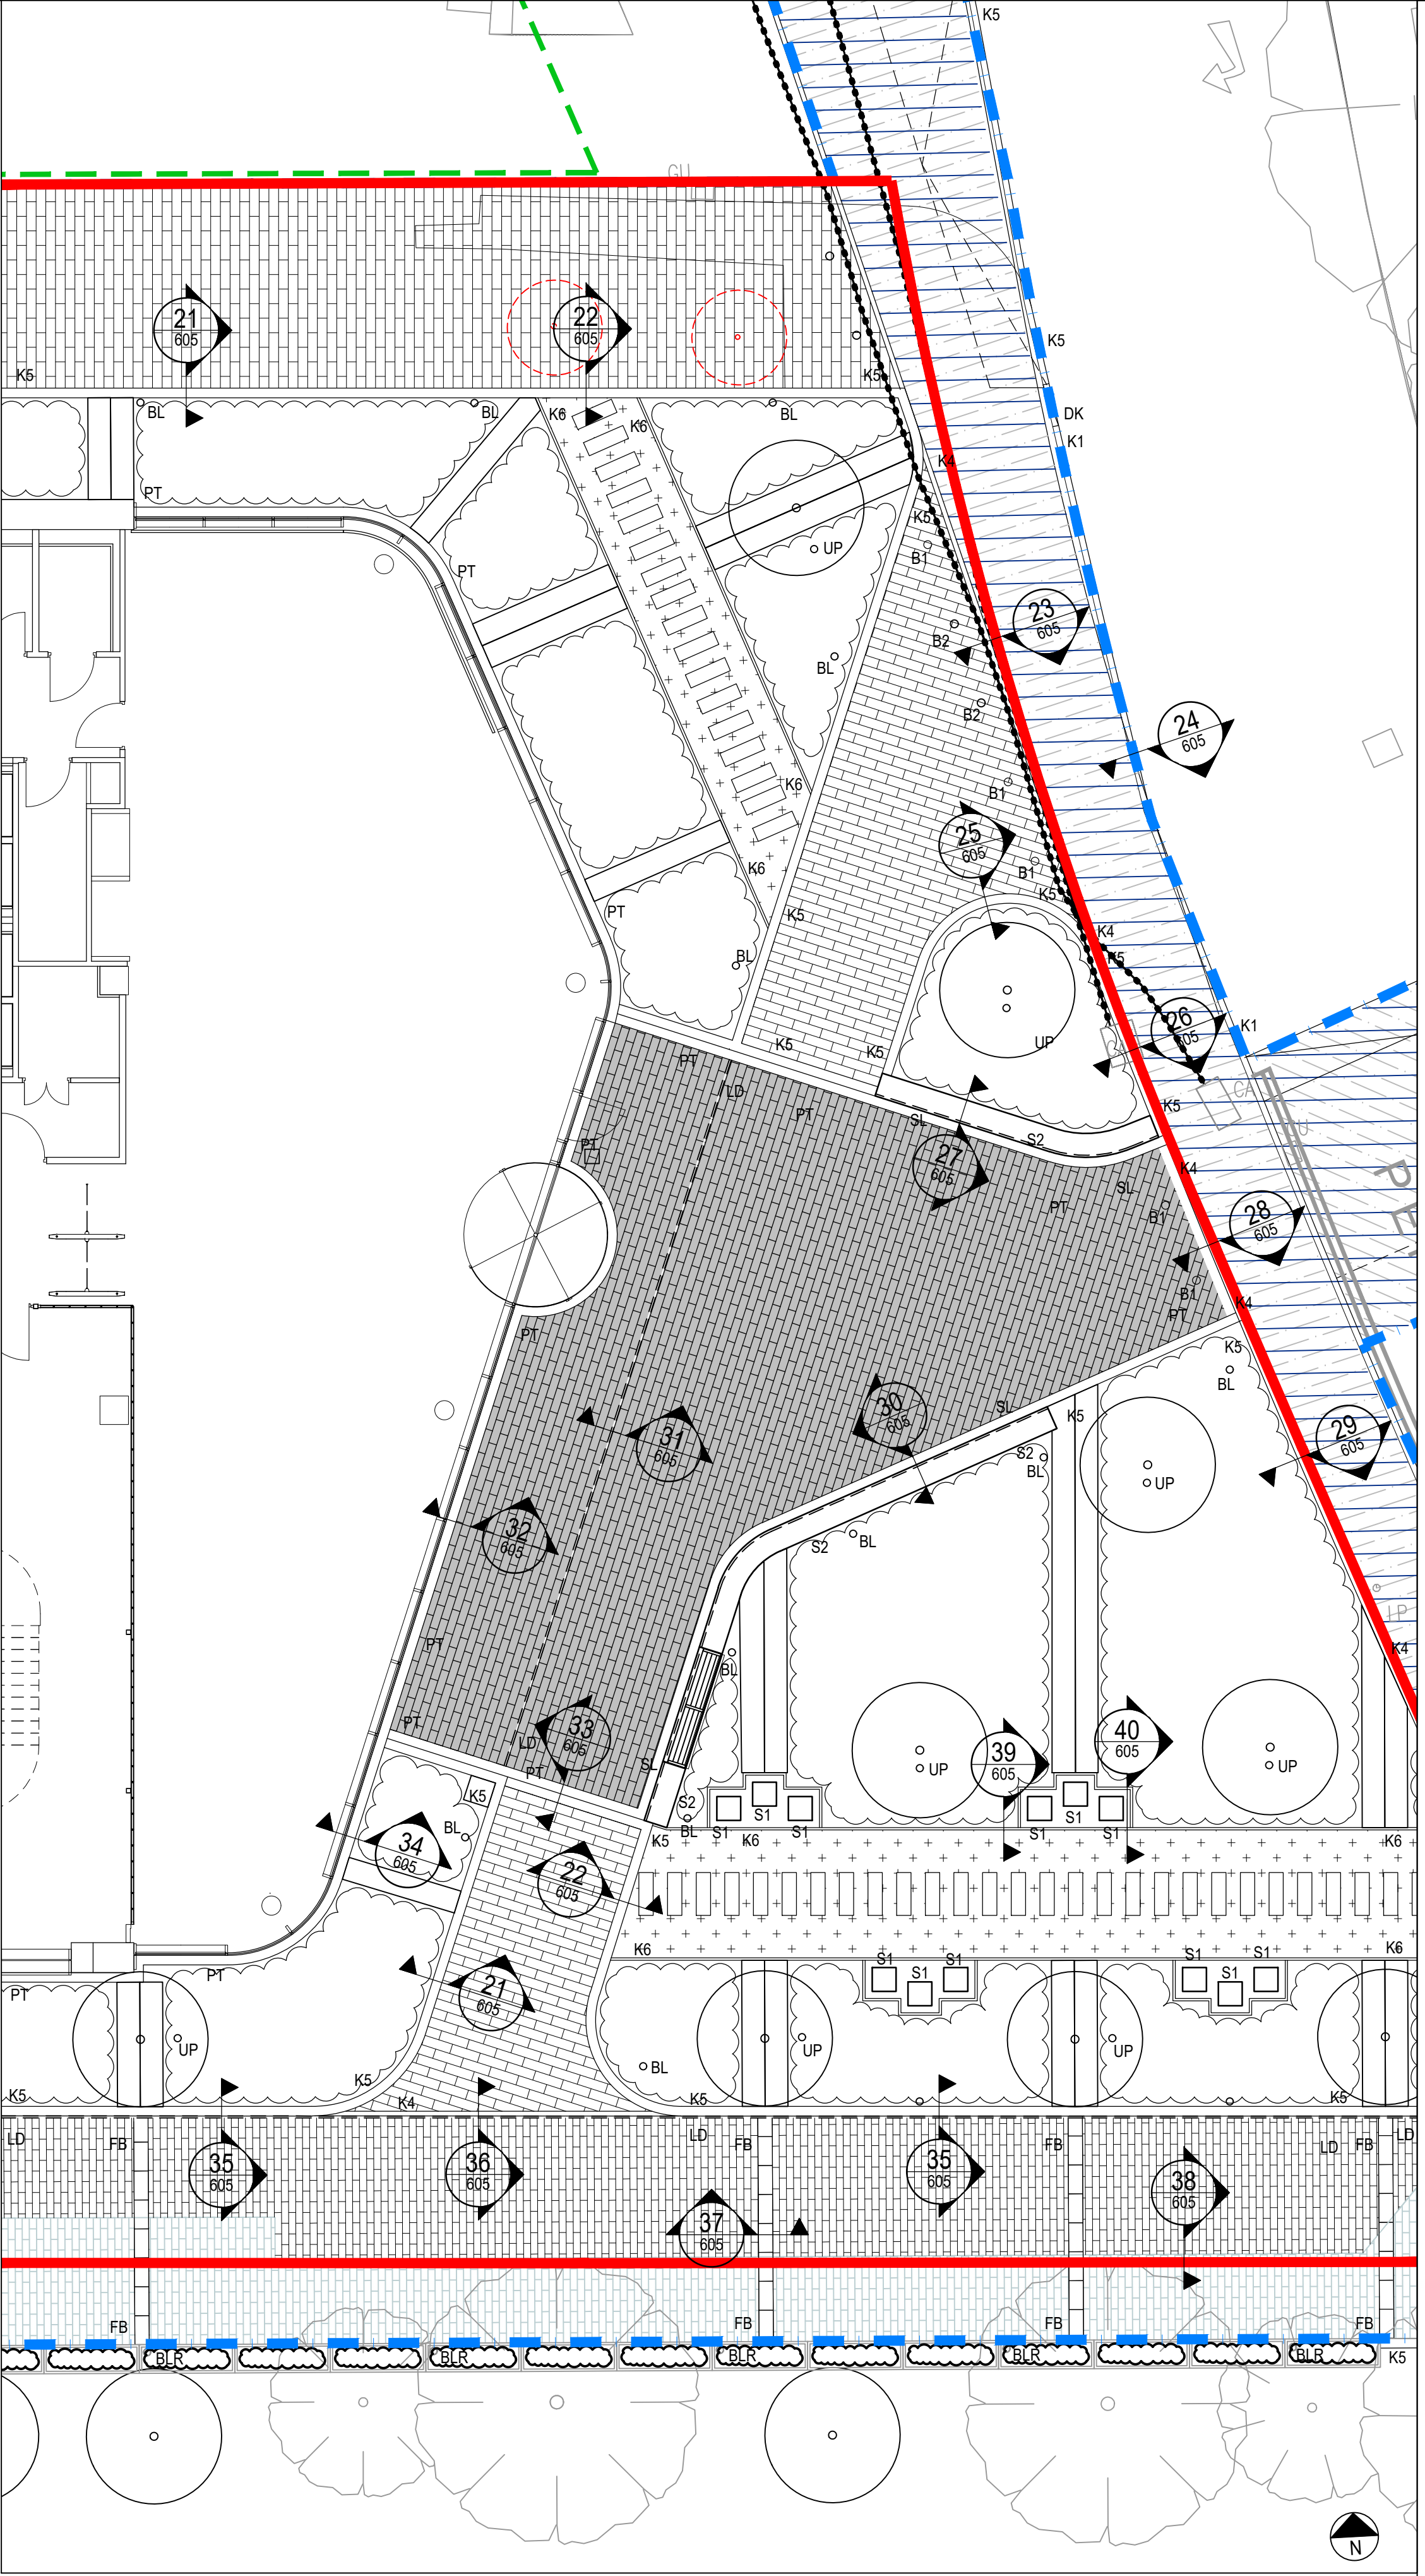


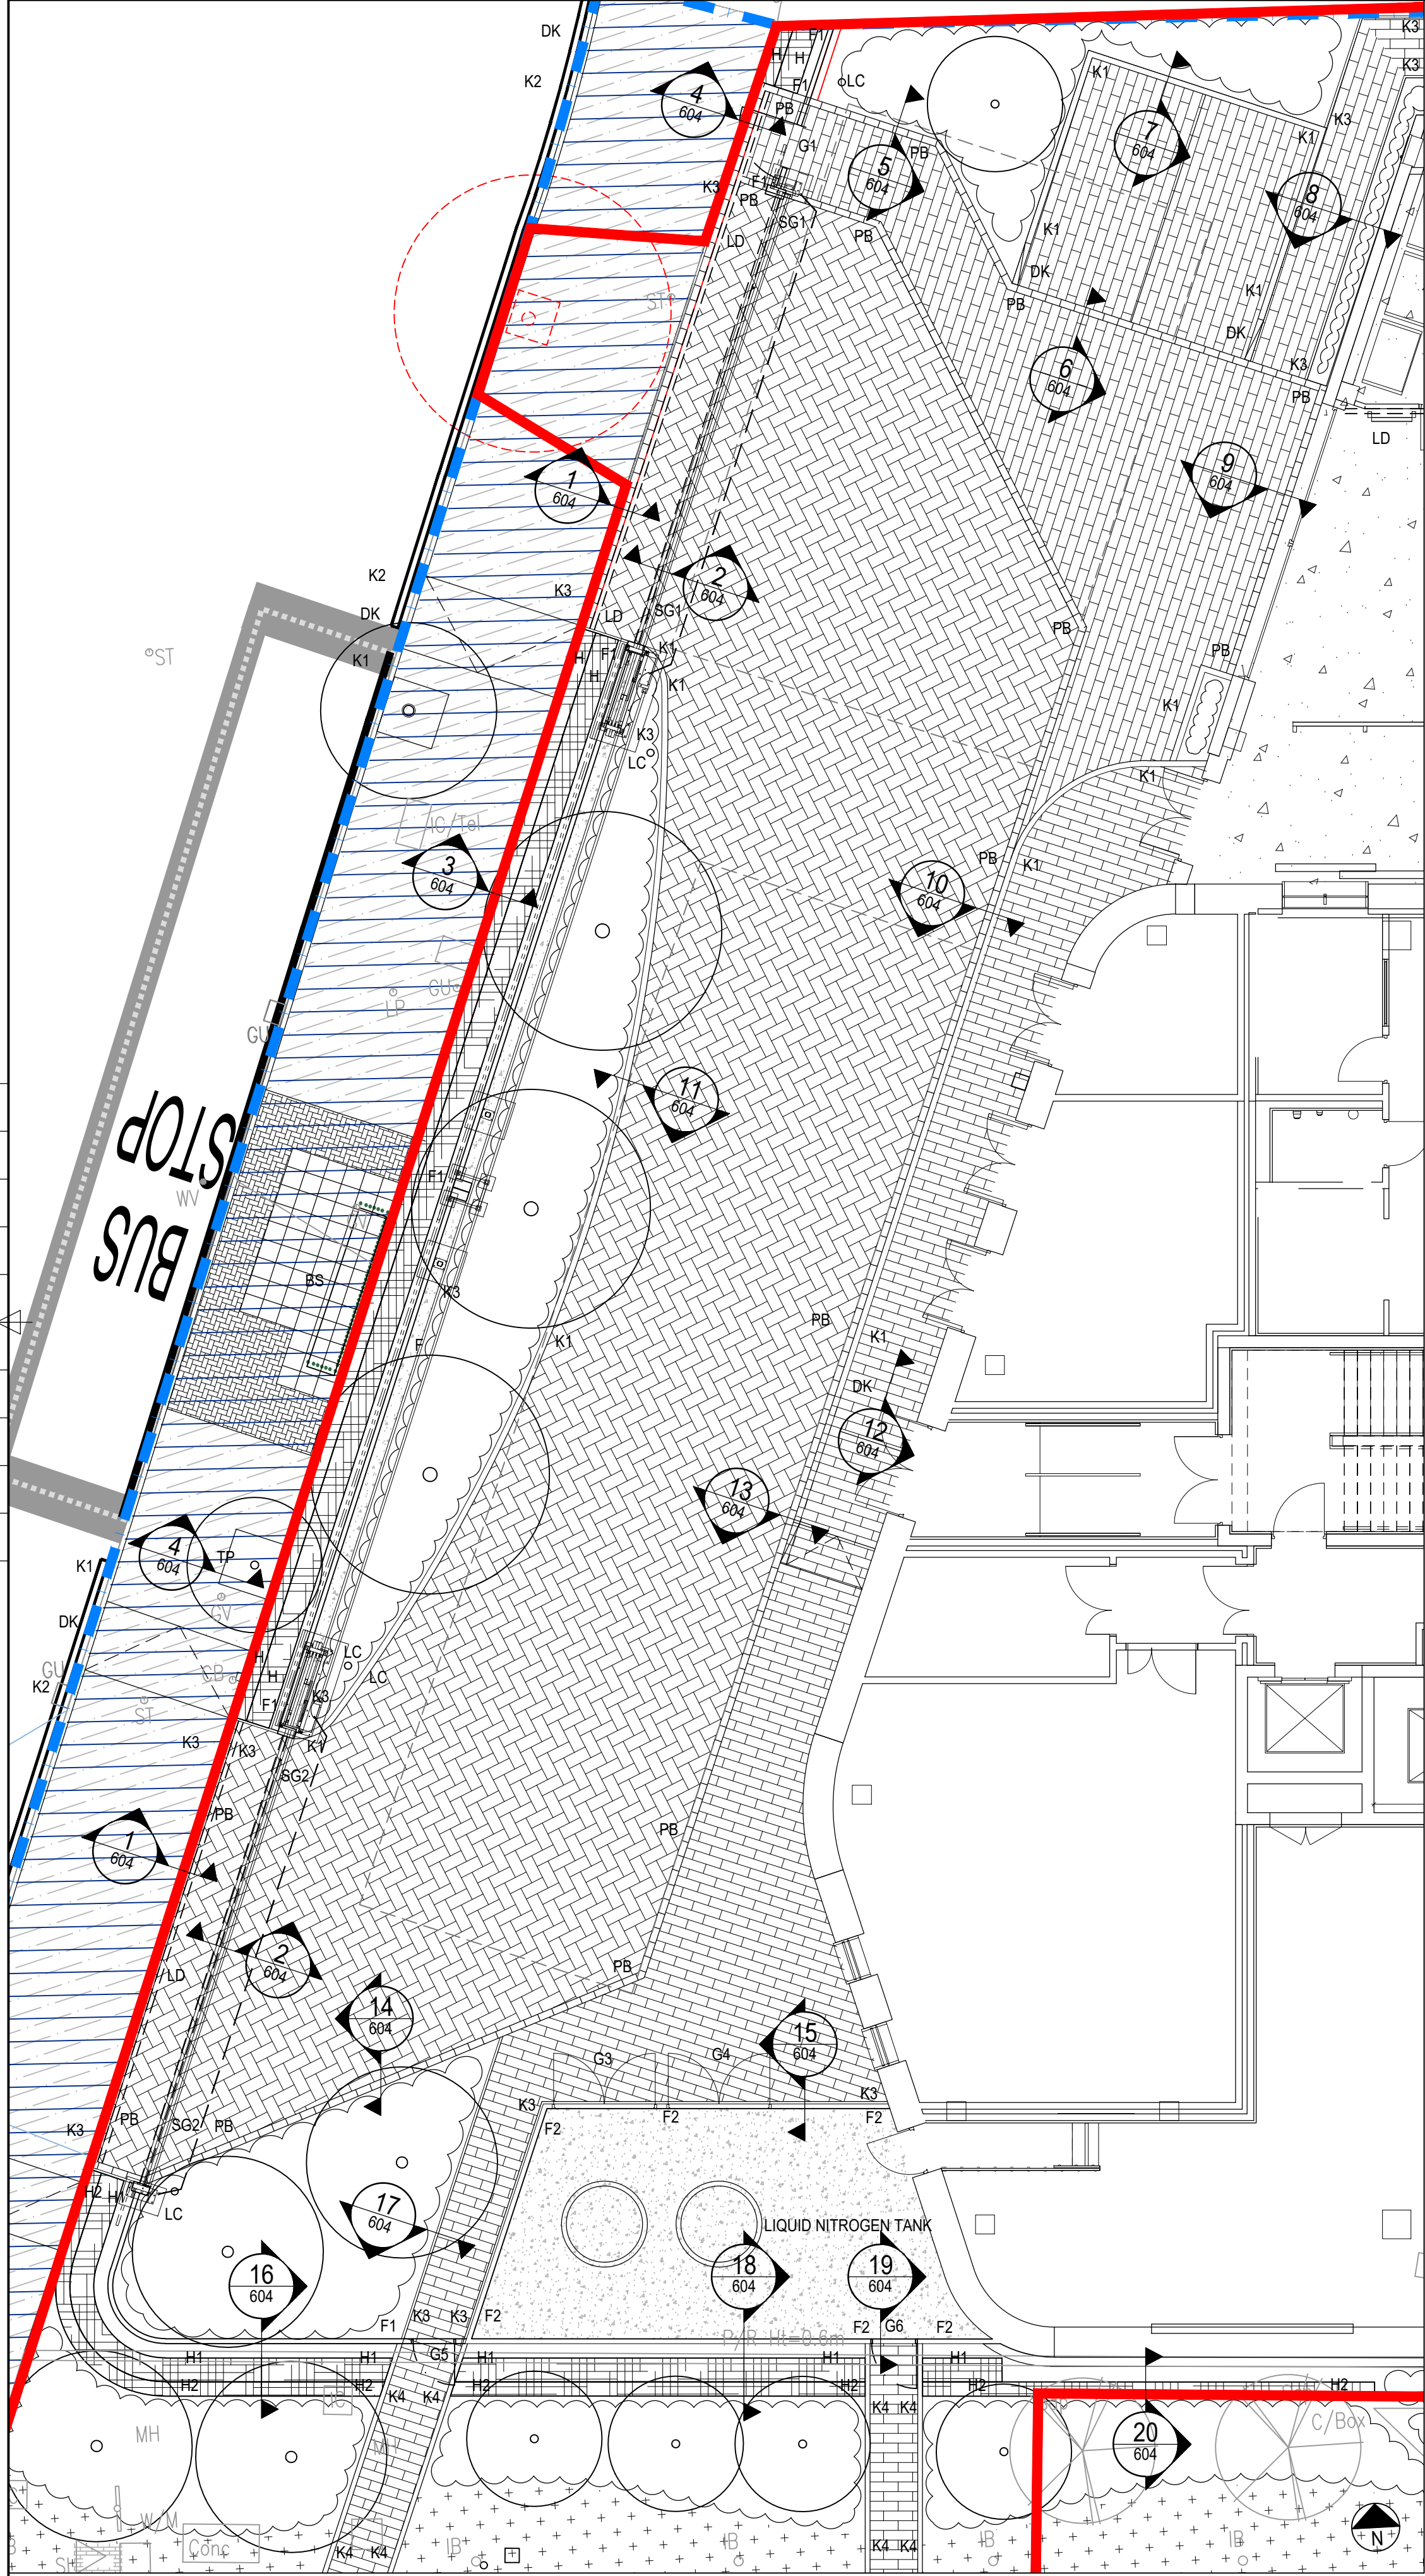

KEY	
	LANDSCAPE SCOPE BOUNDARY / REDLINE BOUNDARY
	CONSTRUCTION WORKS BOUNDARY
	LINE OF HOARDING TO BE INCLUDED UPON COMPLETION OF GREENHEYS REDEVELOPMENT
	K1' UPSTAND KERB TO EHL-100
	K2' FLUSH KERB TO EHL-100
	DK' DROP KERB TO EHL-100
	K3' CONCRETE PIN KERB EDGING TO EHL-101
	K4' GRANITE FLUSH CHANNEL TO EHL-102
	K5' GRANITE FLUSH CHANNEL TO EHL-103
	FB' GRANITE FEATURE BAND TO EHL-104
	PT' GRANITE PAVING TRIM TO EHL-105
	PB' CONCRETE PAVING BAND TO EHL-106
	GRANITE PAVING 'PLANKS' TO EHS-121
	MACADAM SURFACE TO EHS-200
	INSITU CONCRETE TO EHS-210
	EXTENT OF EXISTING PAVING
	SECTION 278 WORKS
	GRANITE PAVING TYPE 1 TO EHS-120
	'KELLEN' PAVING TYPE 2 TO EHS 110
	'KELLEN' PAVING TYPE 3 TO EHS-111
	CONCRETE BLOCK PAVING TYPE 4 EHS-100
	'KELLEN' PAVING PAVING TYPE 5 TO EHS-112
	'S1' GRANITE SEAT CUBES TO ESF-200
	'S2' GRANITE SEAT WALL TO ESF-210
	AMENITY GRASS TO ESL-100
	ORNAMENTAL PLANTING TO ESL-200 + ESL-201
	'H1' HEDGE TYPE 1 TO ESL-300
	'H2' HEDGE TYPE 2 TO ESL-301
	EXISTING TREE RETAINED AS PART OF BASE BUILDING LANDSCAPE SCHEME
	PROPOSED TREE
	'BS' PROPOSED BUS STOP FINAL LOCATION AND TYPE OF SHELTER TO BE AGREED WITH TFGM
	'F1' PROPOSED FENCE TO EFG-100
	'F2' PROPOSED FENCE TO EFG-101
	'SG1' + 'SG2' SLIDING GATE TO SERVICE YARD TO EFG-200
	'G1' 'G2' & 'G5' GATE TO EFG-201
	'G2' & 'G4' GATE TO EFG-202
	'BL' PROPOSED BOLLARD LIGHT TO ESF-401
	'B1' STATIC BOLLARD TO ESF-120
	'B2' REMOVABLE BOLLARD TO ESF-120
	'UP' PROPOSED TREE UPLIGHT TO ESF-402
	'LC' PROPOSED LIGHTING COLUMN TO ESF-400
	'SL' LED STRIP LIGHTING WITHIN STREET FURNITURE TO ESF-403
	'BLR' RETAINED / REPLACED BOLLARD LIGHT AS PART OF BASE BUILDING LANDSCAPE SCHEME
	'UPR' RETAINED / REPLACED TREE UPLIGHT AS PART OF BASE BUILDING LANDSCAPE SCHEME
	LINEAR DRAIN TO ESF-500
	CCTV - FINAL POSITION TO BE CONFIRMED
	RSG - REINSTATED SEAT 'GRANITE'
	RSC - REINSTATED SEAT 'CONCRETE'
	RSGC - REINSTATED SEAT 'GRANITE CUBE'
	LITTER BIN TO ESF-110

BUILDING DESIGN PARTNERSHIP SHALL HAVE NO RESPONSIBILITY FOR ANY USE MADE OF THIS DOCUMENT OTHER THAN FOR THAT WHICH IT WAS PREPARED AND ISSUED.

ALL DIMENSIONS SHOULD BE CHECKED ON SITE.

DO NOT SCALE FROM THIS DRAWING.

ANY DRAWING ERRORS OR DIVERGENCES SHOULD BE BROUGHT TO THE ATTENTION OF BUILDING DESIGN PARTNERSHIP AT THE ADDRESS SHOWN BELOW.

NOTES

- Area of landscape indicating minor amendments to BASE Building Landscape scheme. Amendments will include: Temporary removal / permanent removal and replacement of benches, trees and soft landscape will be required during construction of Greenheys
- Pedestrian link paving to be lifted and re-laid to suit widened route as part of Greenheys works. Feature granite banding to be incorporated
- Drainage to be determined in coordination with DW Civil Engineers

C02	S2 BENCH UPDATED AND LITTER BIN ADDED	IF	JF	02.02.24
C01	ISSUED FOR STAGE 5	IF	JF	04.12.23
P01	ISSUED FOR TENDER	IF	JF	28.07.23

FIRST ISSUE

REVISION / DESCRIPTION	ISSUED	DATE
REV PLAN		
CURT		

BDP.

11 Ducie Street
P.O. Box 85, Piccadilly Basin
Manchester M60 3JA
United Kingdom
T +44 (0)161 828 2200
F +44 (0)161 828 2235
www.bdp.com

PROJECT TITLE
Greenheys Development

PROJECT NUMBER
P3001624

DRAWING TITLE
LANDSCAPE DETAIL AREAS

SCALE
**@ A1
1:100**

DATE
JULY '23

DRAWING NO.
GRE-BDP-ZZ-XX-DR-L-00301

REVISION
C02