All Rights reserved. Buro Happold and its group companies assert (unless otherwise agreed in writing) their rights under s.77 ii 78 of the Copyright, Designs and Patents Act 1988.

DO NOT SCALE THIS DRAWING.

Suitability Code (as defined in ISO 19650-2:2018)

Work in Progress (WIP)
S0 - Initial Status

Shared (Non- Contractual)
S1 - Suitable for co-ordination
S2 - Suitable for information
S3 - Suitable for review & comment
S4 - Suitable for stage approval
S5 - Withdrawn
S6 - Suitable for PIM authorisation
S7 - Suitable for AIM authorisation

Published (Contractual)
A1, A2, A3, Etc - Authorised and accepted
B1,B2,B3, Etc, - Partial sign-off (with comments)

Published (AIM Acceptance)
CR - As constructed record document

SAFETY HEALTH AND ENVIRONMENTAL INFORMATION

IN ADDITION TO THE HAZARDS/RISKS NORMALLY ASSOCIATED WITH THE TYPES OF WORK DETAILED ON THIS DRAWING, NOTE THE FOLLOWING

CONSTRUCTION


- EXISTING BURIED UTILITIES
- EXISTING LIVE HIGHWAY AND CAR PARK

MAINTENANCE/CLEANING/OPERATION

- NO UNUSUAL RISKS

DECOMMISSIONING/DEMOLITION

- NO UNUSUAL RISKS

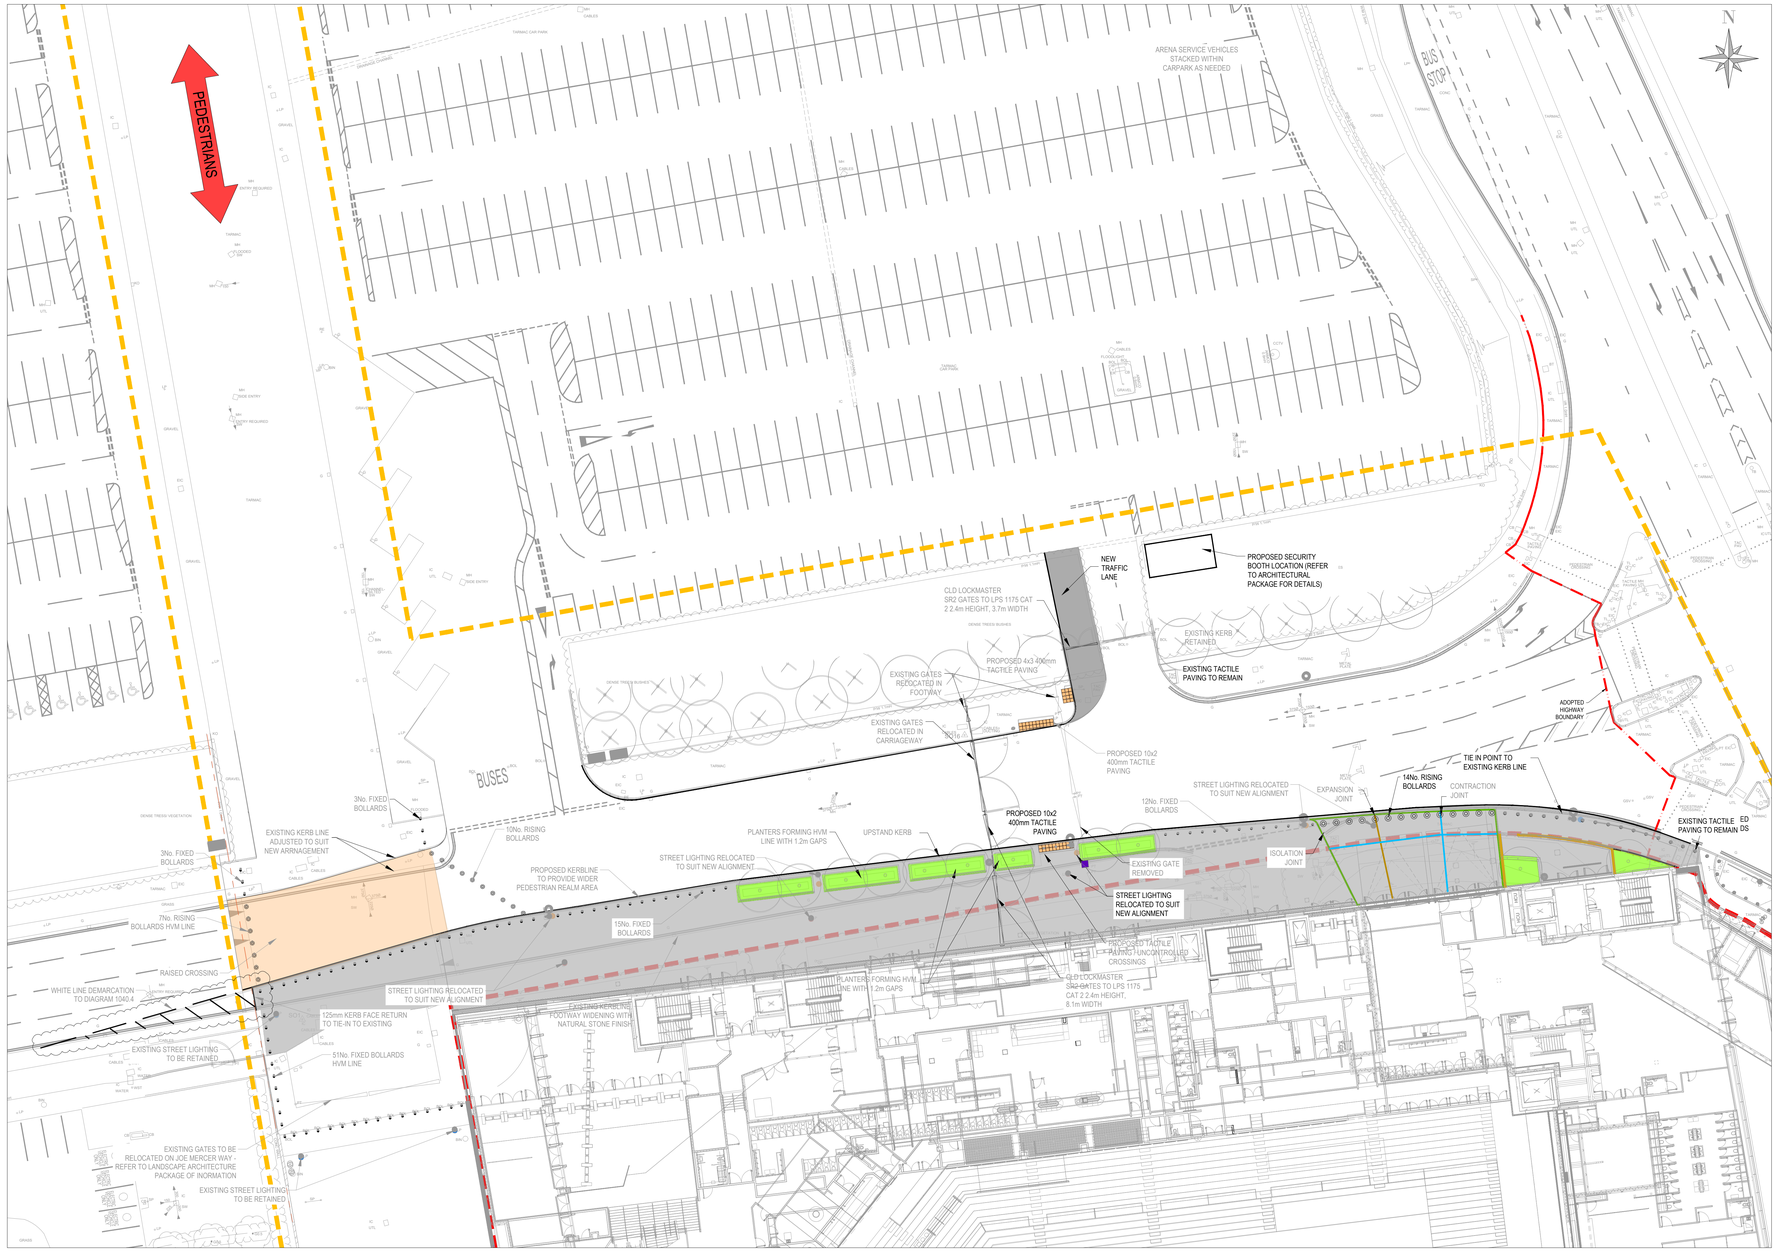

LEGEND

- PROPOSED FOOTWAY
- PROPOSED ROAD (MIX OF OVERLAY AND NEW FULL DEPTH CONSTRUCTION
- PROPOSED RAISED TABLE OVER EXISTING CARRIAGEWAY
- PROPOSED LANDSCAPING
- PROPOSED KERB
- PROPOSED RISING BOLLARDS HVM LINE
- PROPOSED FIXED BOLLARDS HVM LINE
- LAND OWNERSHIP BOUNDARY
- PLANNING BOUNDARY
- ISOLATION JOINT
- EXPANSION JOINT
- CONTRACTION JOINT

Notes

1. ALL DIMENSIONS ARE IN METRES UNLESS OTHERWISE STATED

2. THIS DRAWING SHOULD BE READ IN CONJUNCTION WITH OTHER RELEVANT ENGINEER AND ARCHITECTS DRAWINGS AND SPECIFICATIONS
   BRA-BHE-XX-XX-DR-C-0210 GENERAL ARRANGEMENT
   BRA-BHE-XX-XX-DR-C-0212 PROPOSED LEVELS + DRAINAGE
   BRA-BHE-XX-XX-DR-C-0217 LONG SECTIONS
   BRA-BHE-XX-XX-DR-C-0218 CROSS SECTIONS
   BRA-BHE-XX-XX-DR-C-0219 SURFACE FINISHES
   BRA-BHE-XX-XX-DR-C-0220 TYPICAL CONSTRUCTION DETAILS
   BRA-BHE-XX-XX-DR-C-0221 TACTILE PAVING LAYOUTS
   BRA-BHE-XX-XX-DR-C-0222 ROAD MARKINGS AND SIGNAGE

3. THIS DRAWING REFERENCES THE FOLLOWING INFORMATION:
   - POPULOUS (ARCHITECT) - LEVEL 00 RECEIVED ON THE 02.11.2021
   - TOPO SURVEY FROM SURVEY OPERATIONS REFERENCE 180068.A RECEIVED ON THE 12.09.2019

4. FOR JOINTING DETAILS REFER TO DRAWING BRA-BHE-XX-XX-DR-C-0220

Rev	Appr/Drn	Date	Description
C02	CR AJH	13.11.23	A4 AUTHORISED AND ACCEPTED
C01	GM AJH	22.12.21	A4 AUTHORISED AND ACCEPTED
P08	SBH TH	03.07.20	STAGE 4a TENDER
P07	SBH NJH	28.05.20	STAGE 4a DRAFT
P06	SBH NJH	27.04.20	STAGE 4a DRAFT
P05	SBH NJH	09.04.20	STAGE 4a DRAFT
P04	SBH NJH	13.02.20	STAGE 3
P03	SBH NJH	27.01.20	INFORMATION
P02	SBH NJH	14.01.20	DRAFT STAGE 3
P01	SBH JB	29.11.19	DRAFT STAGE 3

OVG INTERNATIONAL

BURO HAPPOLD

Camden Mill
Lower Bristol Road
Bath BA2 3DQ
UK

Tel: +44 (0)1225 320 600
Fax: +44 (0)8707 874 148
Email: 0042841@burohappold.com
Web: www.burohappold.com

Co-op Live

title HIGHWAYS
SPORT CITY WAY PUBLIC REALM
GENERAL ARRANGEMENT

purpose of issue
A4 AUTHORISED & ACCEPTED

scale	1:250	drawn	SBH	Job no.	Suitability
date	Apr-20	checked	NJH	0042841	A4

reference: BRA-BHE-XX-XX-DR-C-0210 (project code, originator, volume, level, type, role, number)

rev. C02