



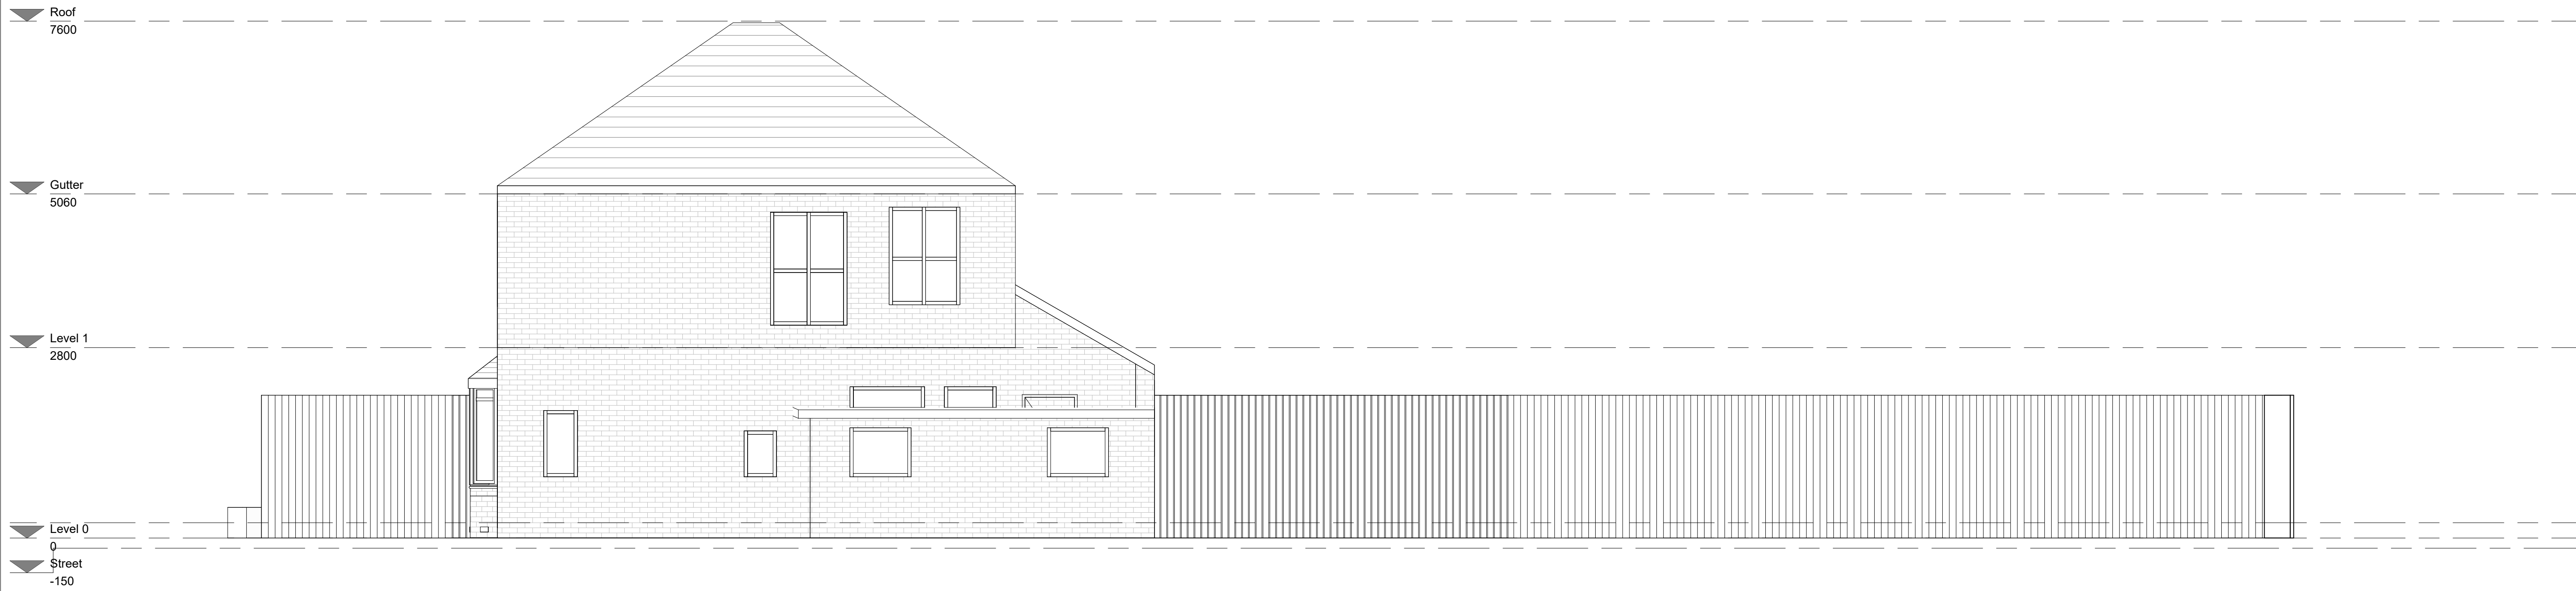


1 Existing Side 1 Elevation
1 : 50

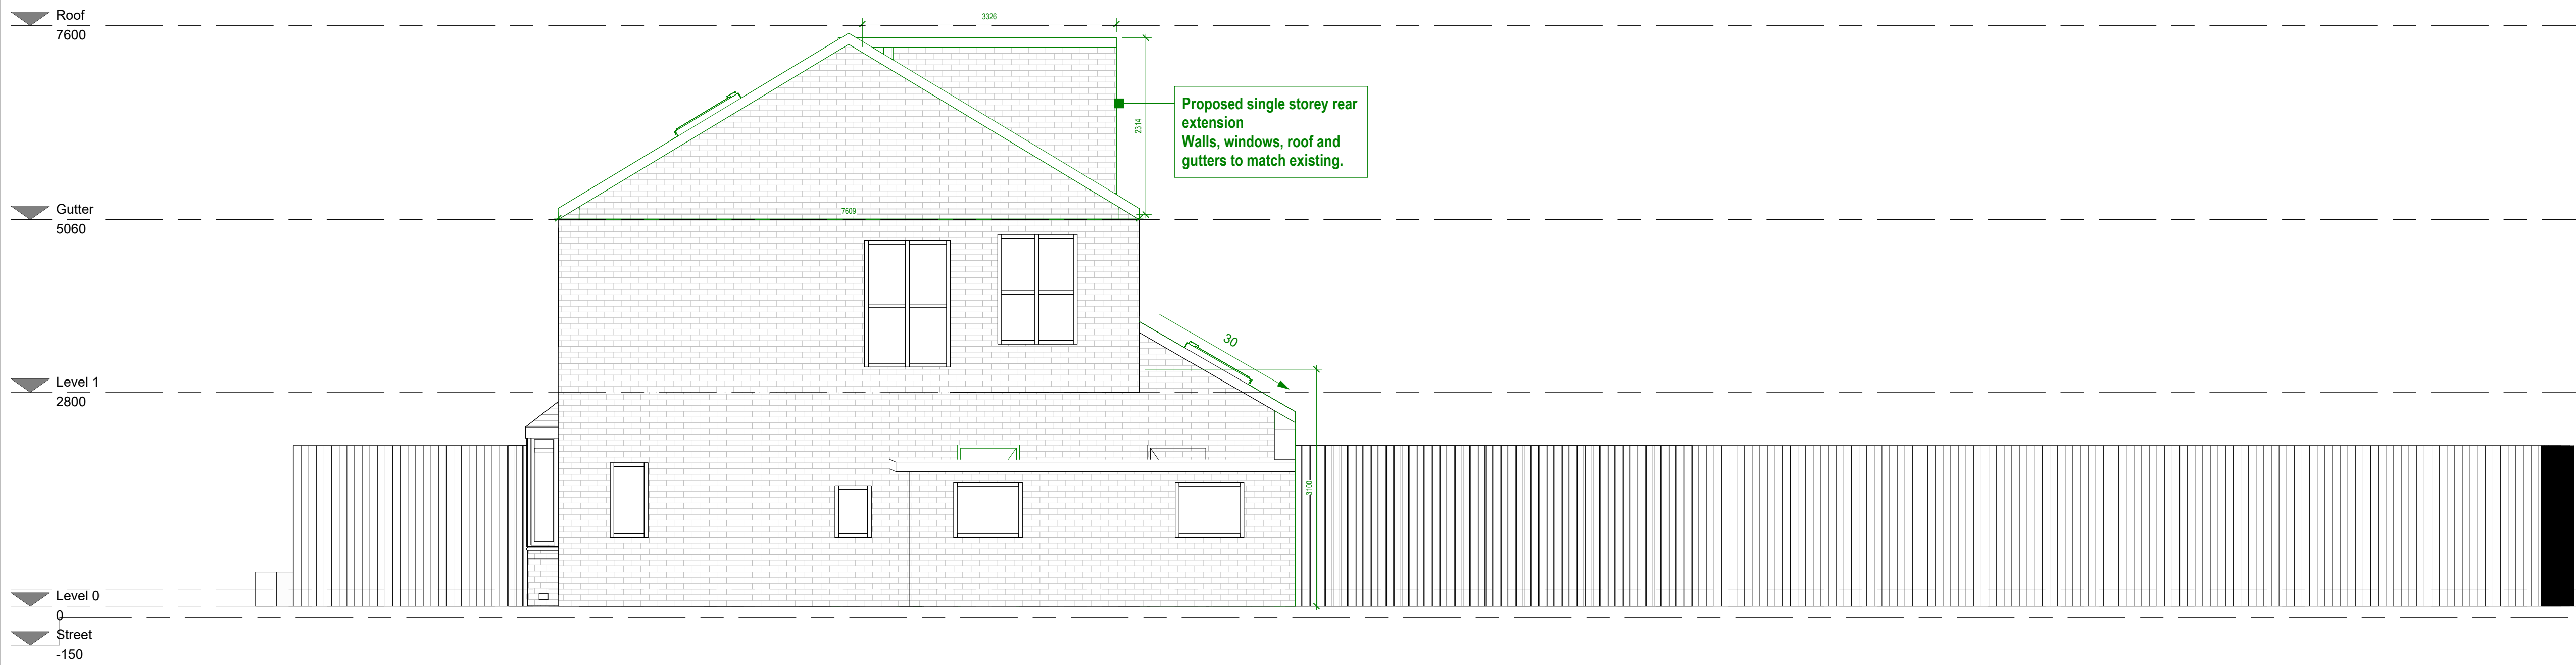

2 Proposed Side 1 Elevation
1 : 50

Status LAWFUL DEVELOPMENT CERTIFICATE	
Client Ghulam Murthaza Ali	
Project Title 6 MOOR ROAD WYTHENSHAW M23 9BG	
Drawing Title Existing and Proposed Side 1 Elevations A1	
Project No. 2023_45	Rev
Drawing No. 002-SI-XX-00-DR-I-P7	Scale at A1 1 : 50
Created By Rakesh M	
m83 Associates Ltd	
187 Water Street, Manchester, M3 4JD Telephone: 07470 671 234 Email: rakesh@m83associates.com	

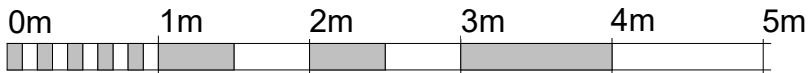

VISUAL SCALE 1:50 @ A1

