



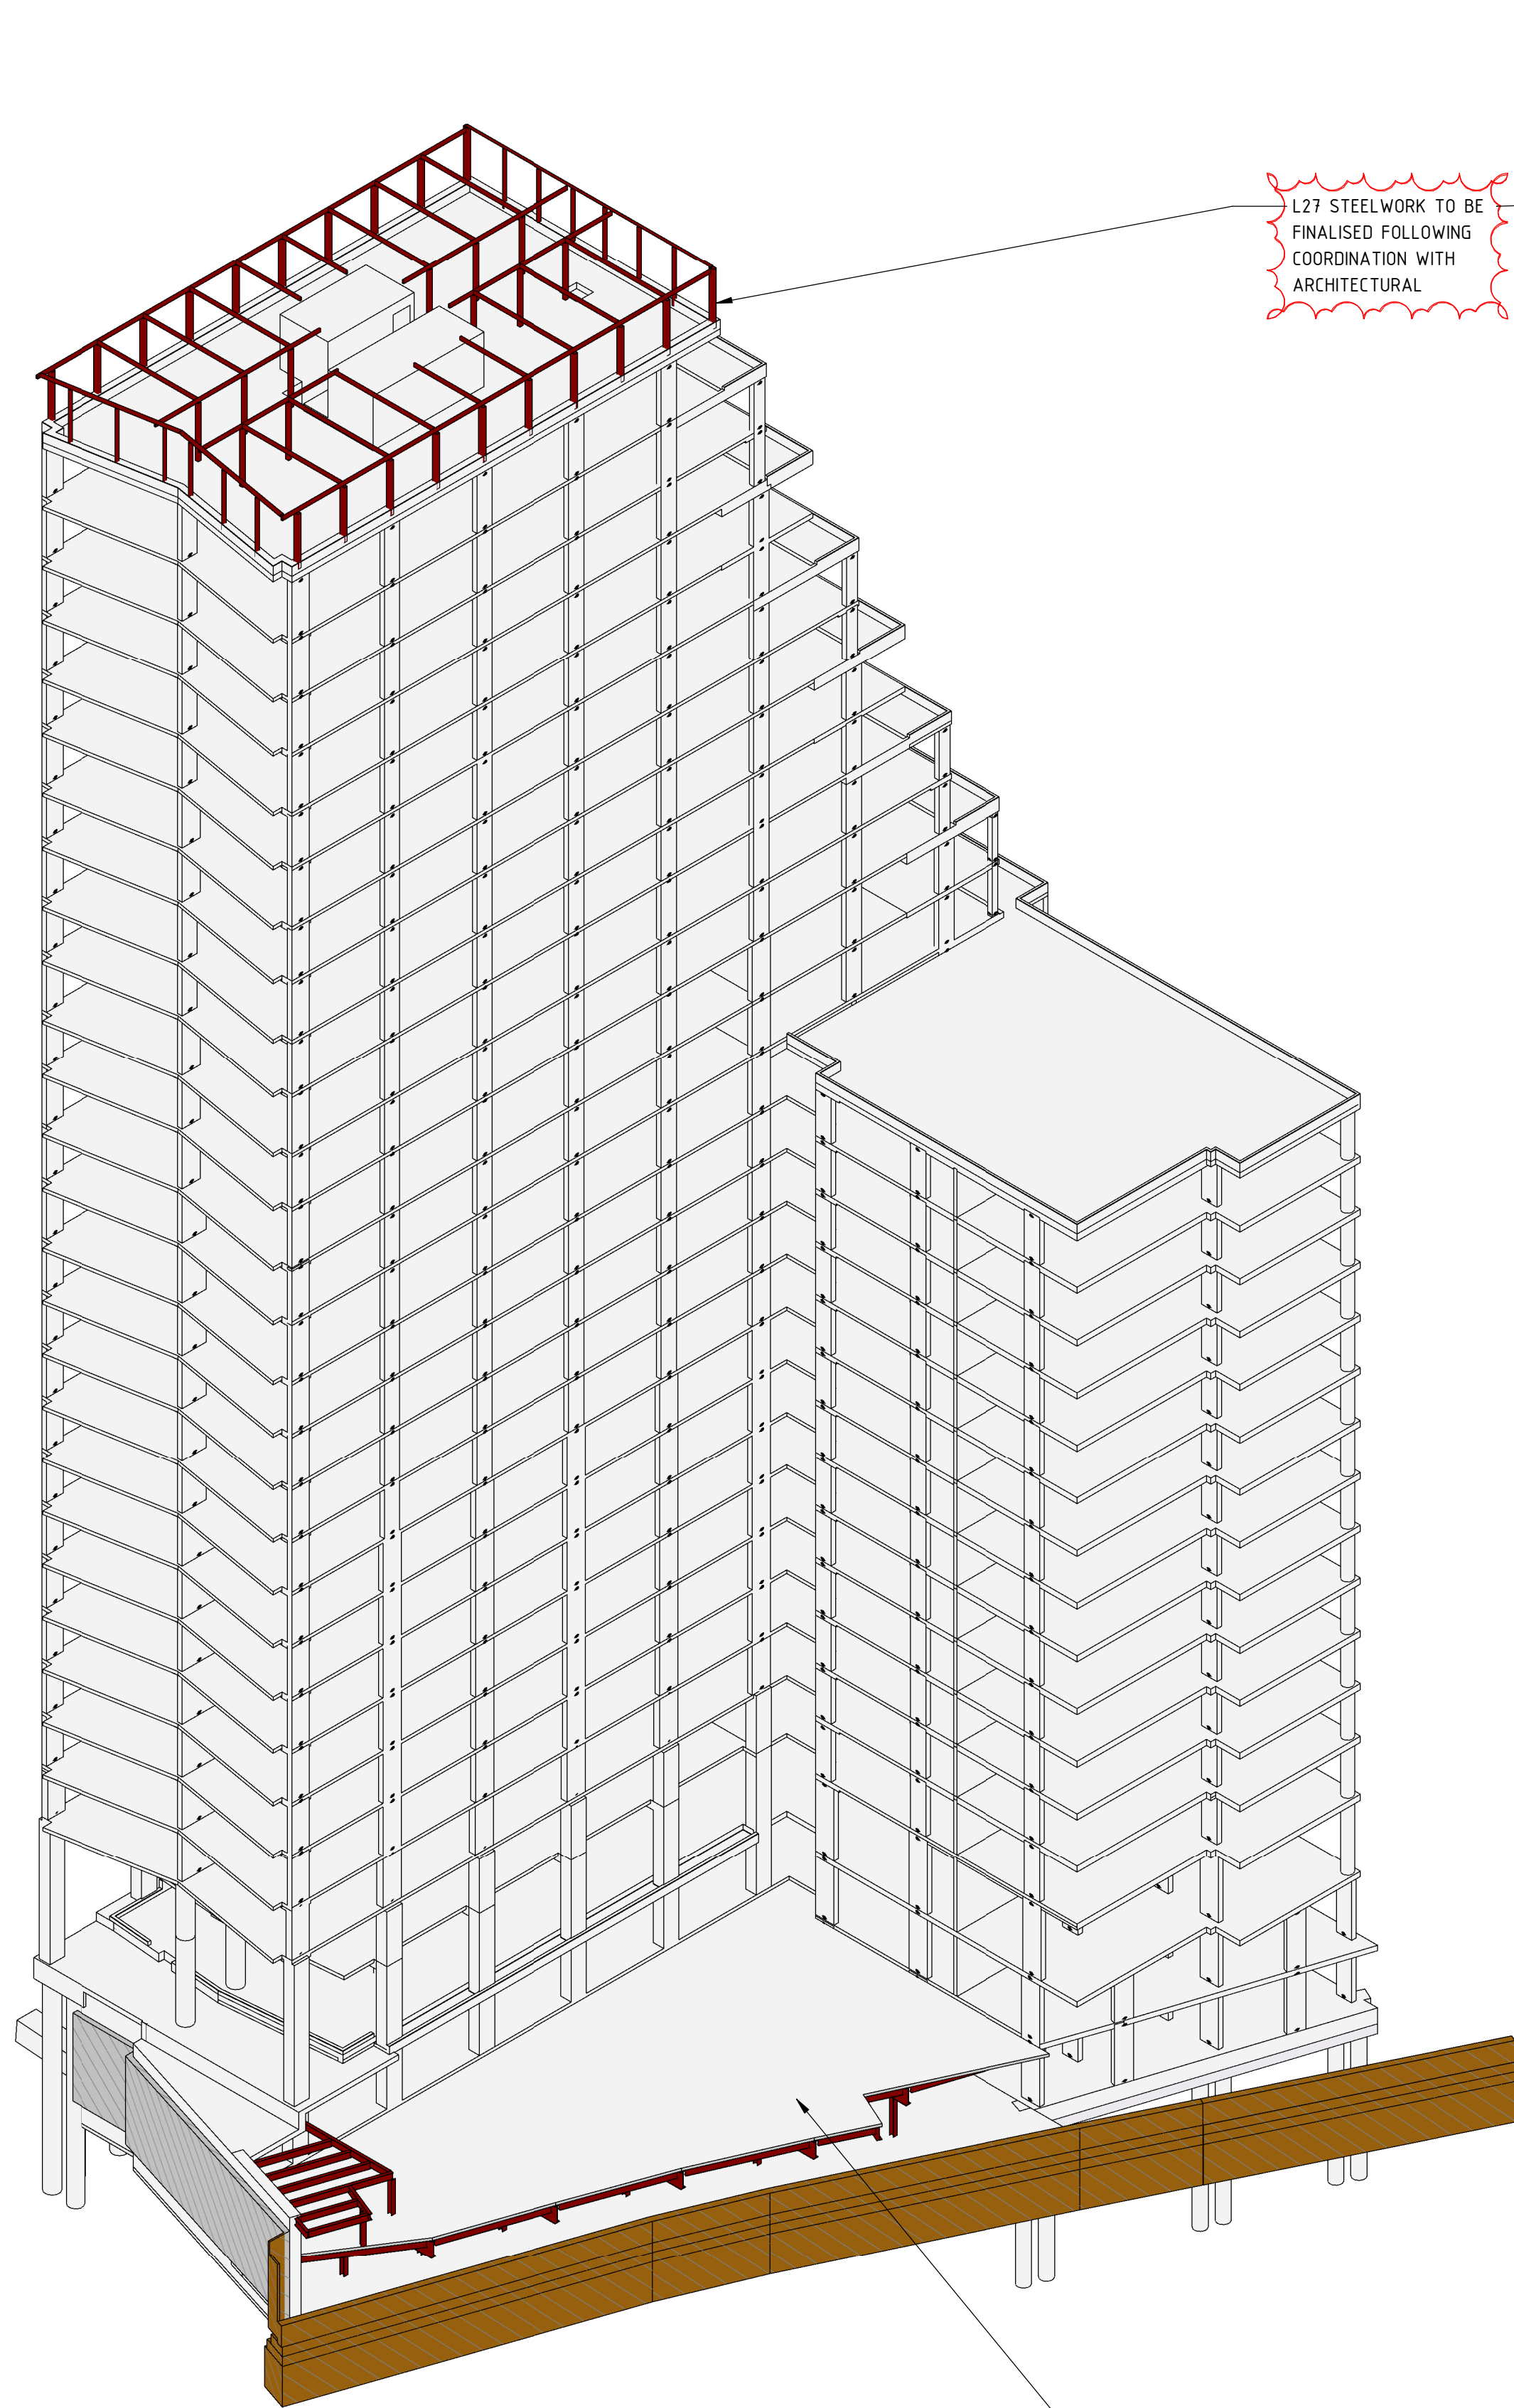

L27 STEELWORK TO BE
FINALISED FOLLOWING
COORDINATION WITH
ARCHITECTURAL

LGF01 RAFT AND RETAINING WALL
INTERFACE WITH VICTORIA BRIDGE TBC
FOLLOWING FURTHER COORDINATION WITH
LANDSCAPE AND ARCHITECTURAL

3D ISOMETRIC VIEW - ANGLE 3 -
RESIDENTIAL TOWER

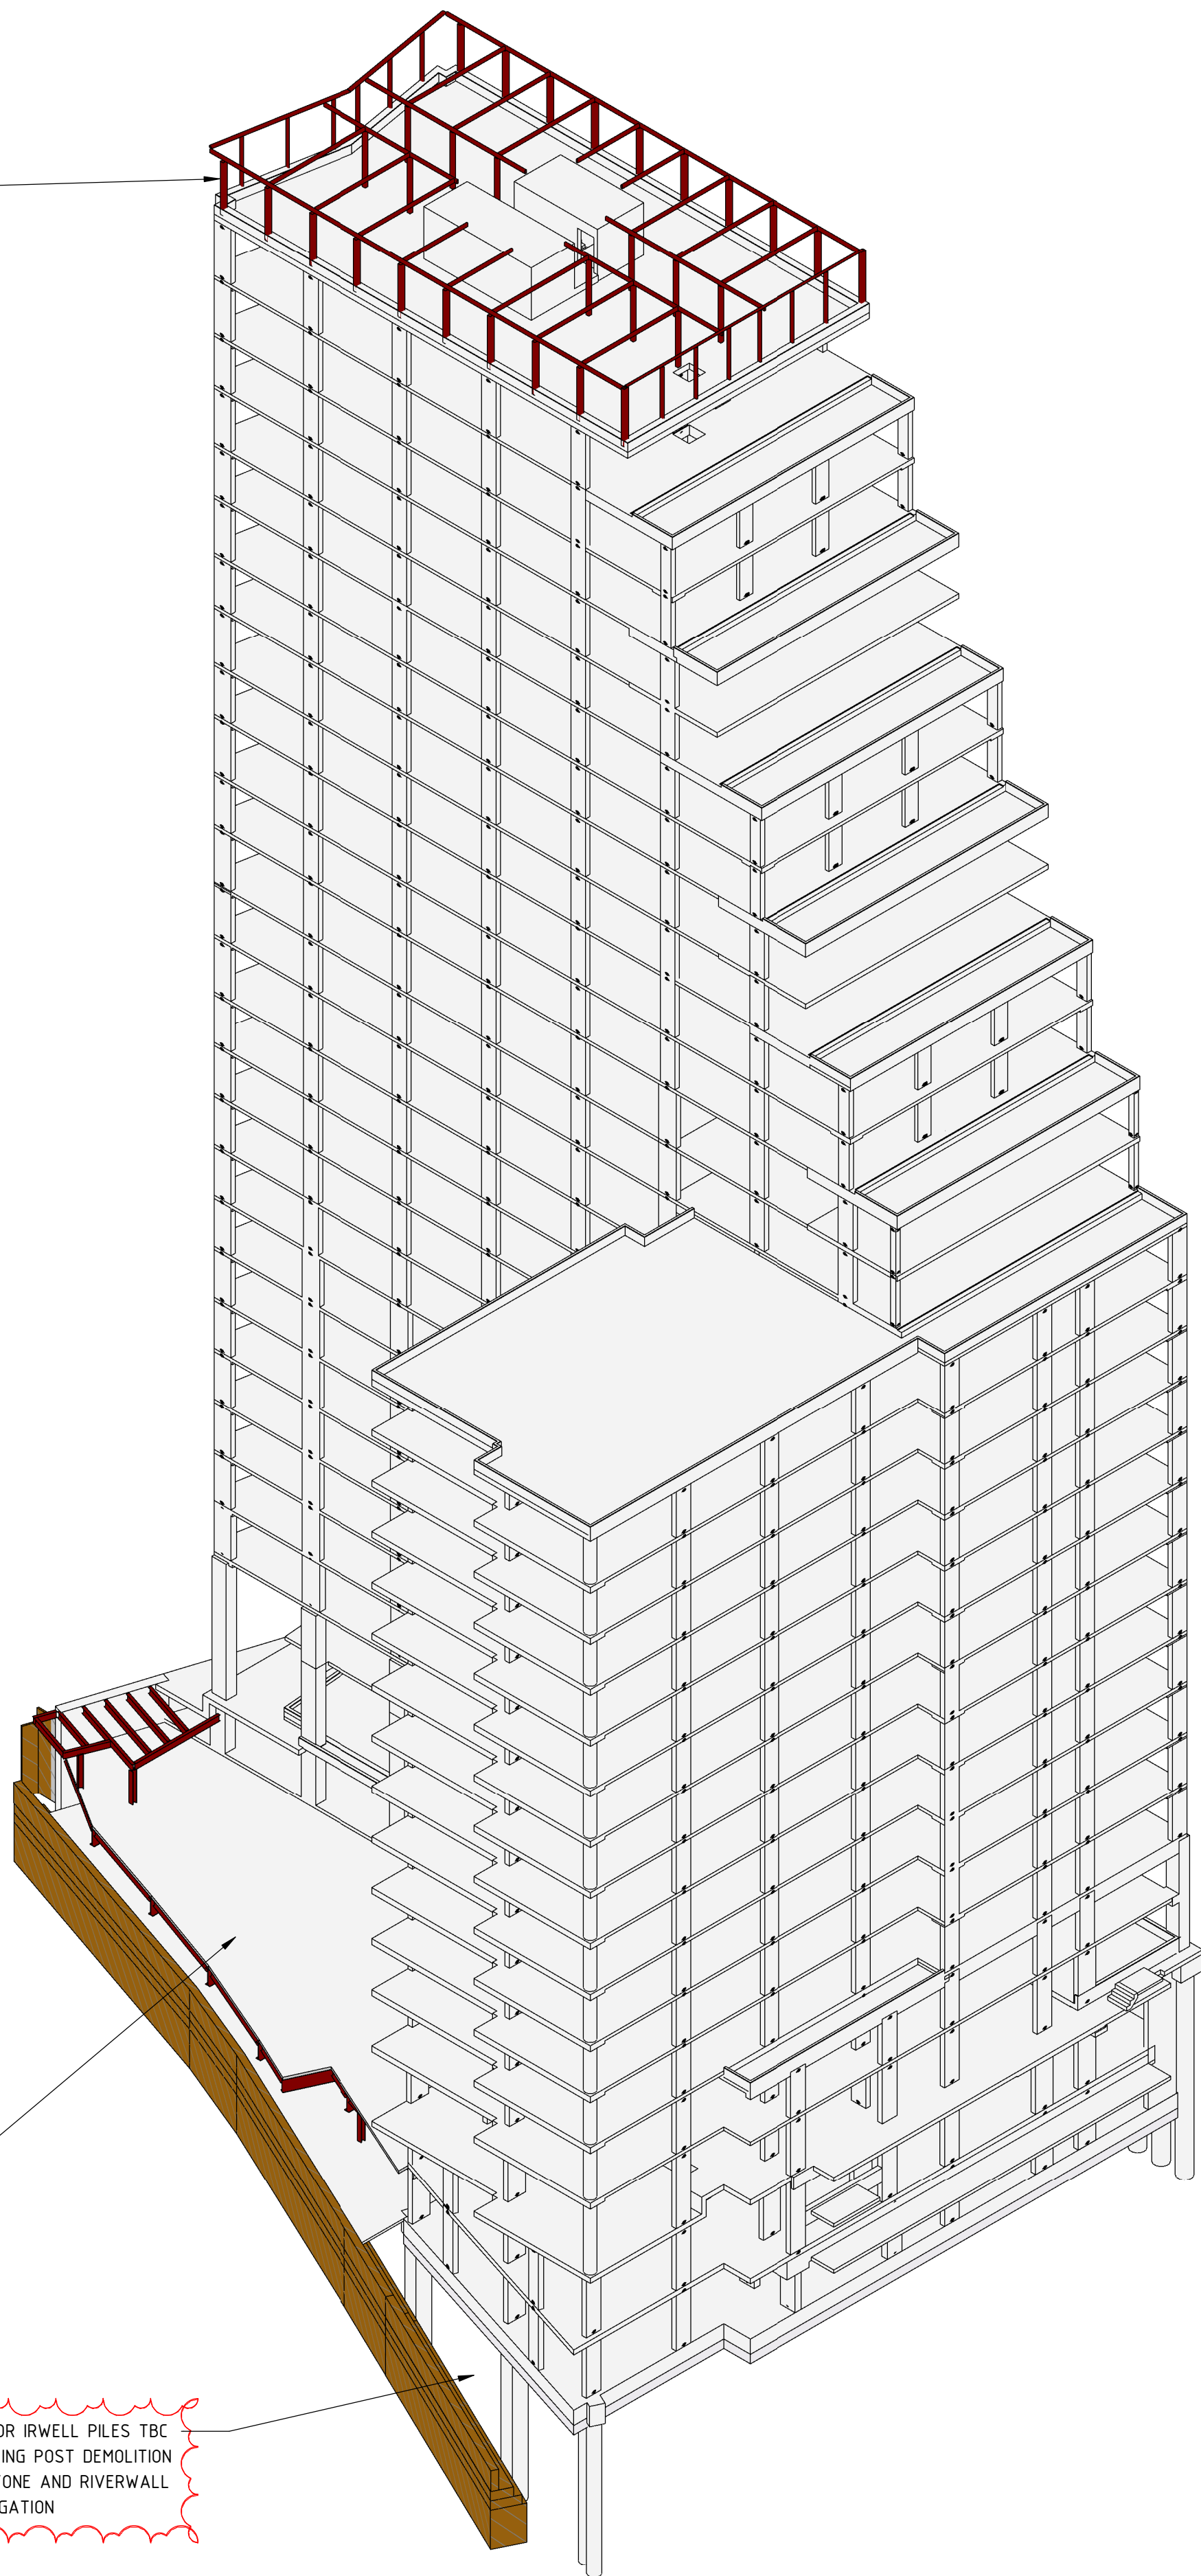

NEED FOR IRWELL PILES TBC
FOLLOWING POST DEMOLITION
SANDSTONE AND RIVERWALL
INVESTIGATION

3D ISOMETRIC VIEW - ANGLE 4 -
RESIDENTIAL TOWER

P03	17.12.2021	ISSUED FOR STAGE 2 TENDER	JW		
P02	05.11.2021	ISSUED FOR STAGE 2 TENDER	JW		
P01	28.07.2021	RIBA STAGE 3 ISSUED FOR STAGE 1 TENDER	NT		
P00	23.07.2021	RIBA STAGE 3 ISSUED FOR STAGE 1 TENDER	NT		
REV	DATE	DESCRIPTION	RVD		
REVISIONS					
CLIENT					
PROPERTY ALLIANCE GROUP LTD		 ALLIANCE			
London Office — 163 Tower Bridge Road, London SE1 3LW P /+44 (0) 7999 968 245 E / info@bgeeng.com bgeeng.com —					
PROJECT					
RENAISSANCE STRUCTURAL RESIDENTIAL TOWER					
STATUS					
ISSUED FOR INFORMATION NOT TO BE USED FOR CONSTRUCTION					
DRAWN JW	DESIGNED LK	CHECKED KT	APPROVED KT		
DATUM	GRID	SCALE	AT A1 SIZE		
TITLE					
ISOMETRICS - SHEET 2					
PROJECT No. L20081	DRAWING No. REN-BGE-S-RT-041		REV. P03		