


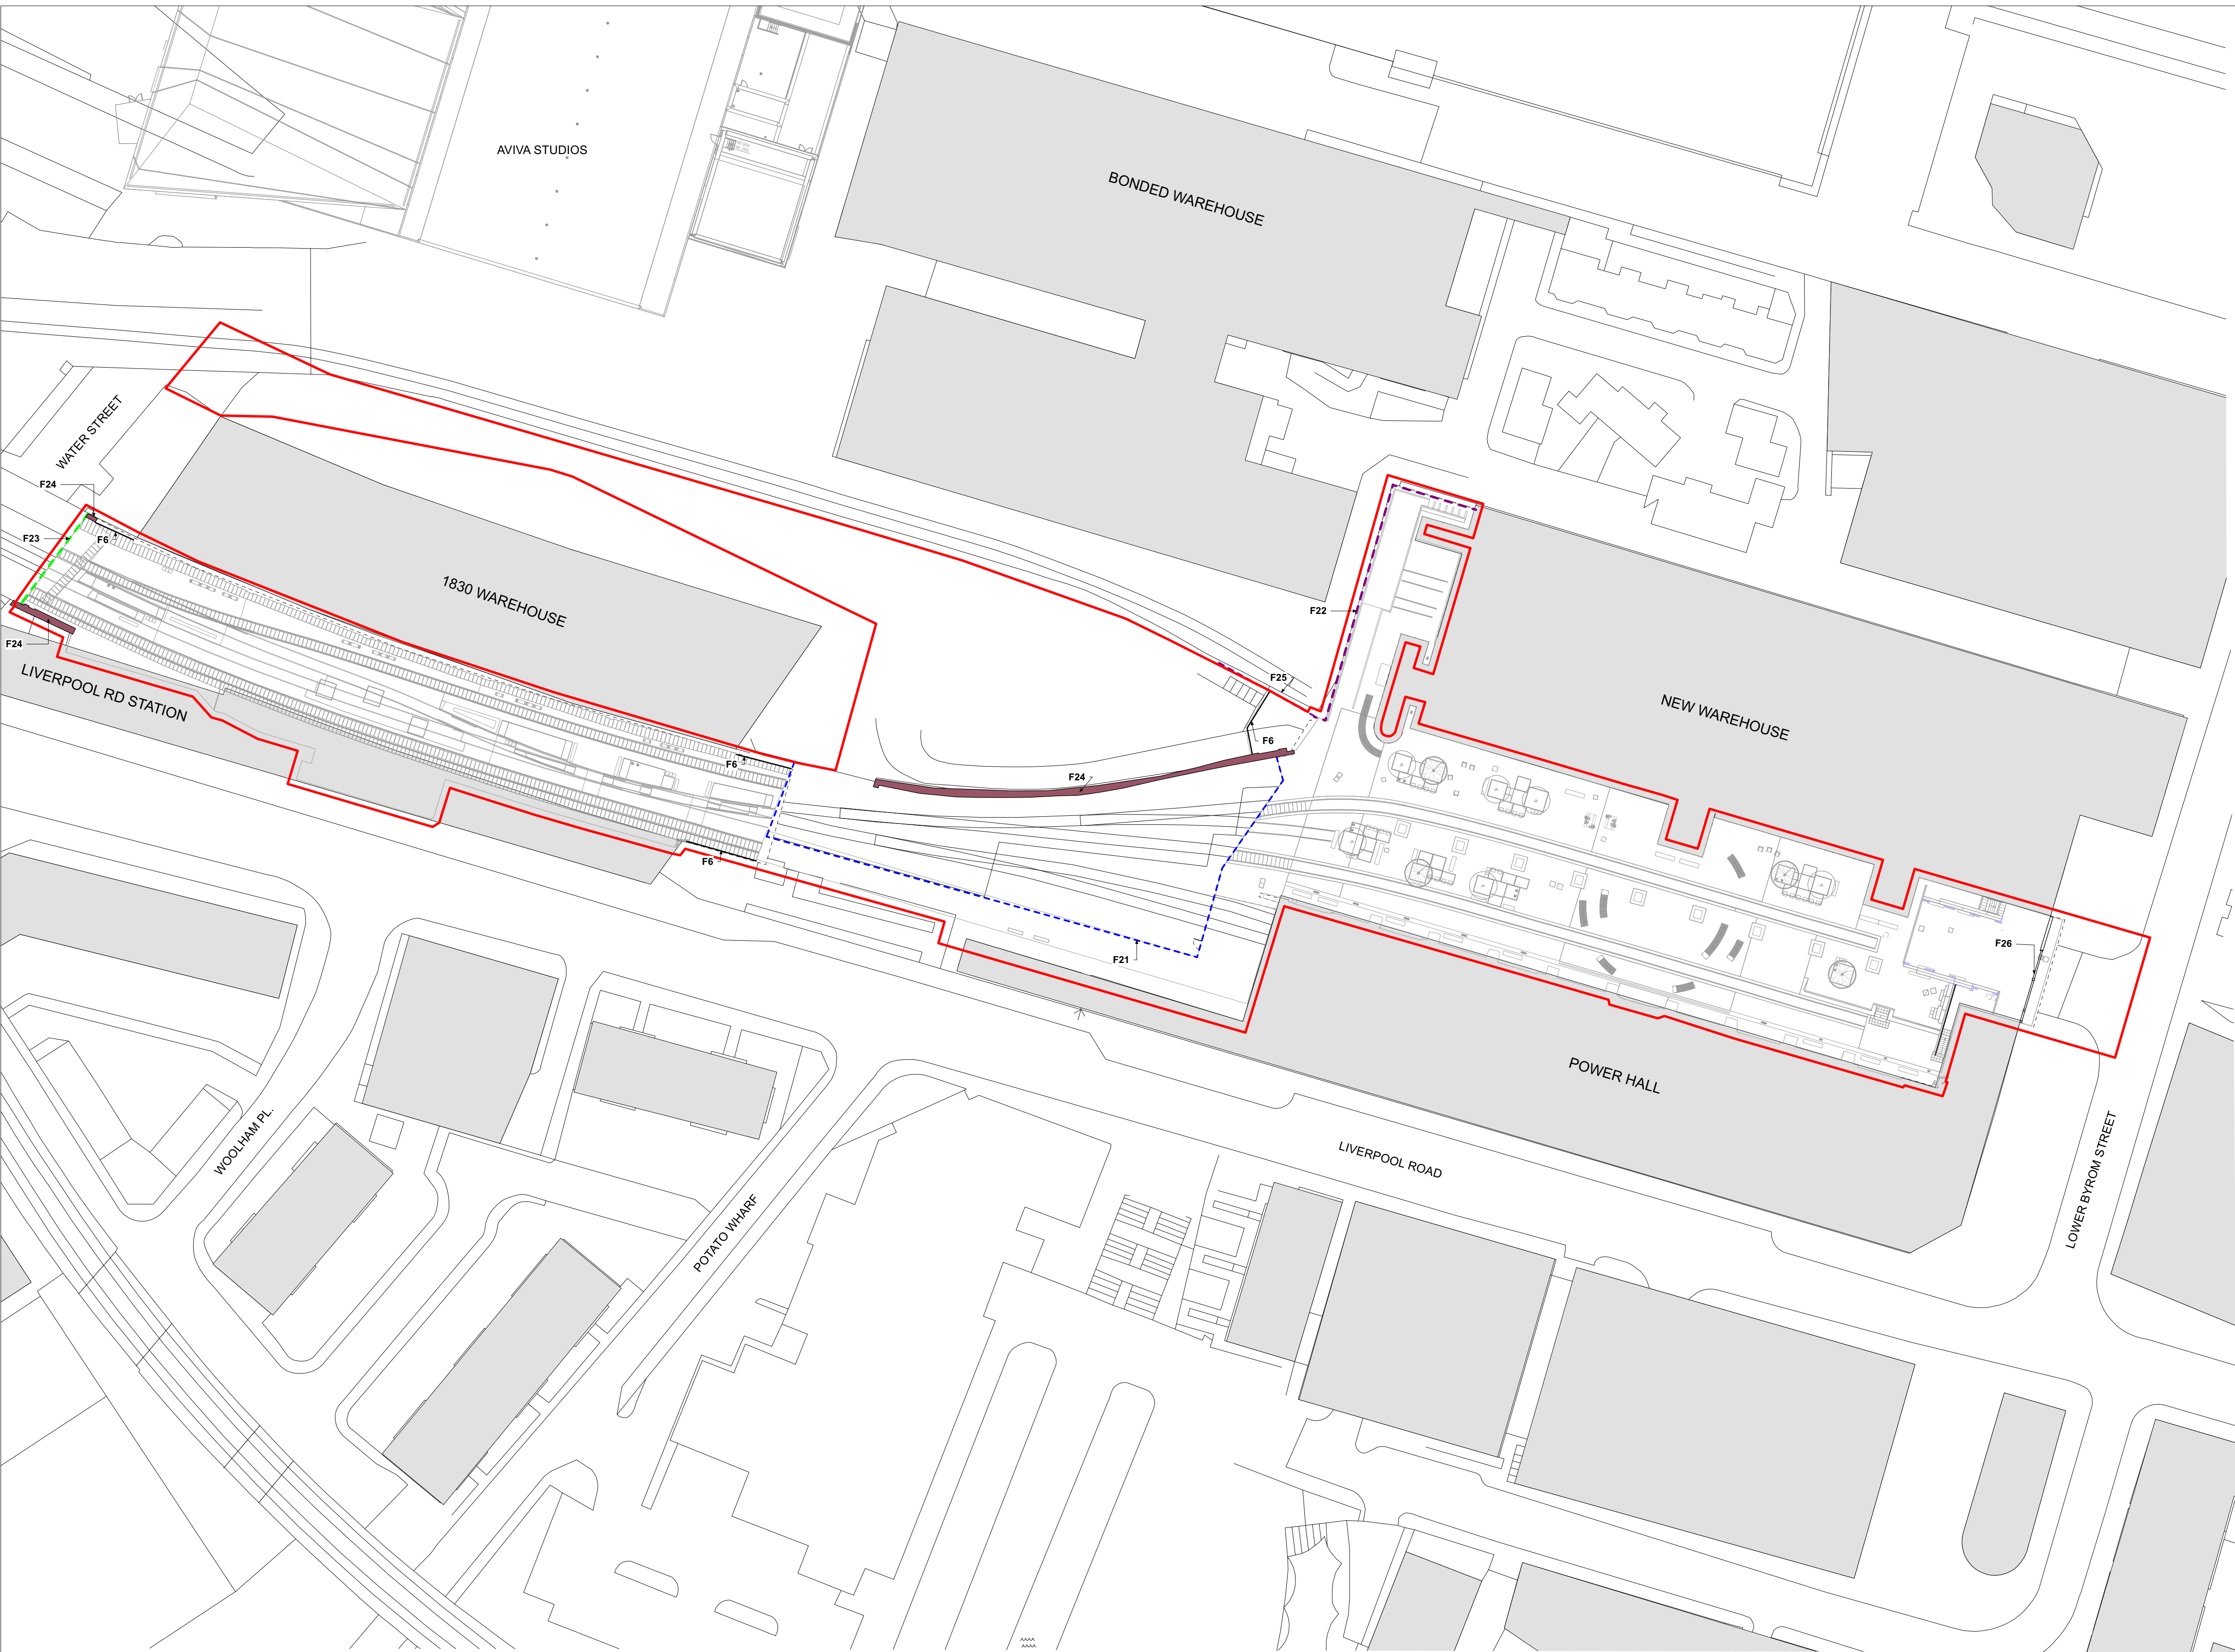

THIS DRAWING IS COPYRIGHT PROTECTED AND MAY NOT BE REPRODUCED IN WHOLE OR PART WITHOUT WRITTEN AUTHORITY FROM THE OWNER.

- NOTES:**
- 1. Do not scale from this drawing.
 - 2. Always work to noted dimensions.
 - 3. All dimensions are in millimetres unless otherwise stated.
 - 4. All setting out, levels and dimensions to be agreed on site.
 - 5. The dimensions of all materials must be checked on site before being laid out.
 - 6. This drawing must be read with the relevant specification clauses and detail drawings.
 - 7. Order of construction and setting out to be agreed on site.

BOUNDARIES

Planning Boundary

BOUNDARY TREATMENTS

Existing Retained/Relocated

F21 - Temporary Balustrade
Location: West Side
Associated from Station Approach
galvanised steel
to include 10m existing gate with keylock

F22 - Fencing
Location: SEG and Western end of Station Approach
existing retained

F23 - Metal Fencing & Gate
Location: west end of Station Approach
retained

F24 - Existing Wall
retained

F25 - Existing Metal Balustrade
retained

F26 - Existing Gate
retained

Proposed


F6 - Bespoke Balustrade
Material: mild steel
Finish: RMC Type Drylac 2980081 LL / C
Ordn Colour: Effect R75
(Final colour subject to client approval)
Panel size: (H) 1100 x (L) 2280 x (W) 60mm

P03	06/06/24	Planning Issue	CS	AM
P02	09/04/24	Planning	AM	AM
P01	05/04/24	Draft Planning Issue	AM	AM

Revision	Date	Description	Drawn	Apprvd.
----------	------	-------------	-------	---------



Planit I.E. Limited
Manchester | London | Liverpool | Leeds | Standish
E: info@planit-ie.com W: planit-ie.com

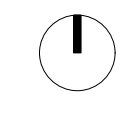

MANCHESTER
2 Back Grafton St.,
Altrincham,
WA14 1DY,
T: 0161 928 9281

Client Science Museum Group

Project Science Industry Museum

Drg Title General Arrangement
Proposed Boundary Treatments

Created on 17.10.23 **Created by** LK **Approved by** AM

Scale 1:500 **Size** A1 **Workstage** PLANNING **Status**

Drg No. 2913-PLA-XX-XX-DR-L-4005 **Suitability** **Revision** S4 P03
© Planit I.E. Limited




F21 - Temporary Balustrade - Existing relocated from Station Approach




F22 - Existing Fence SEG - retained



F24
F25
F22

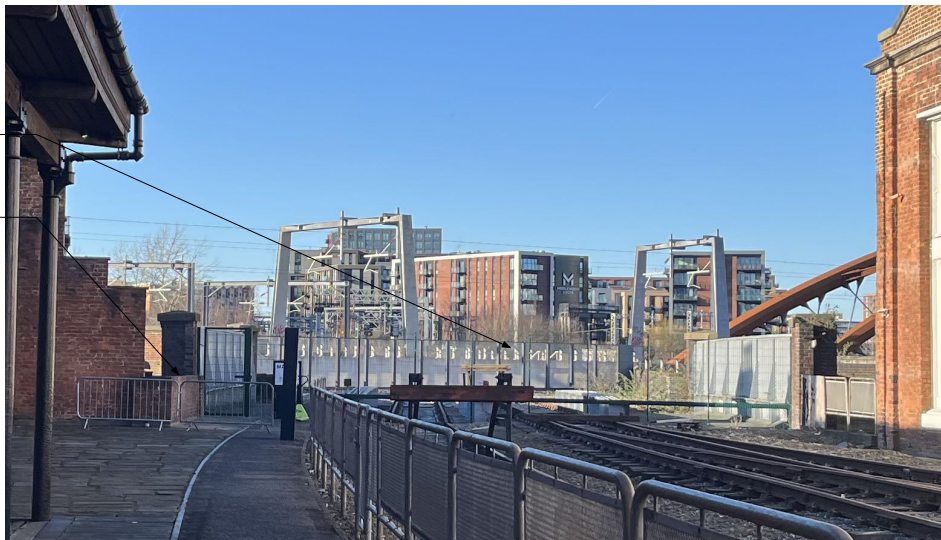

F23 - Existing Fence and Gate - retained

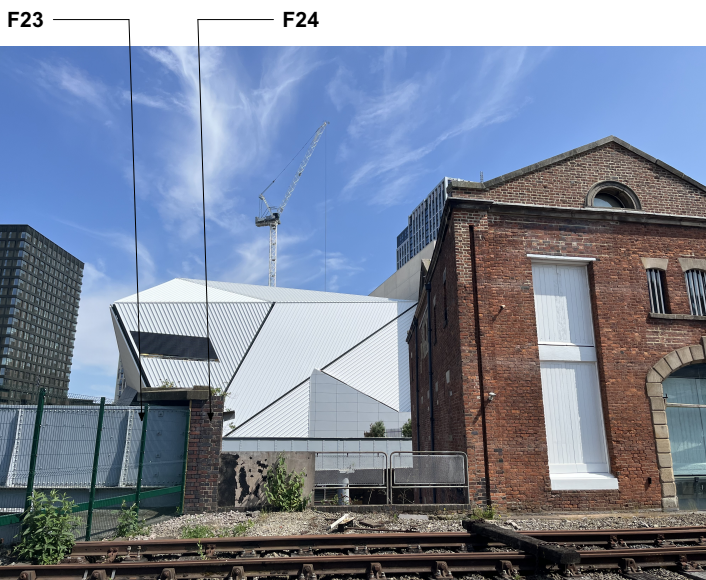

F23 - Existing Fence - retained



F25 - Existing Balustrade retained



F24 - Existing Wall retained