


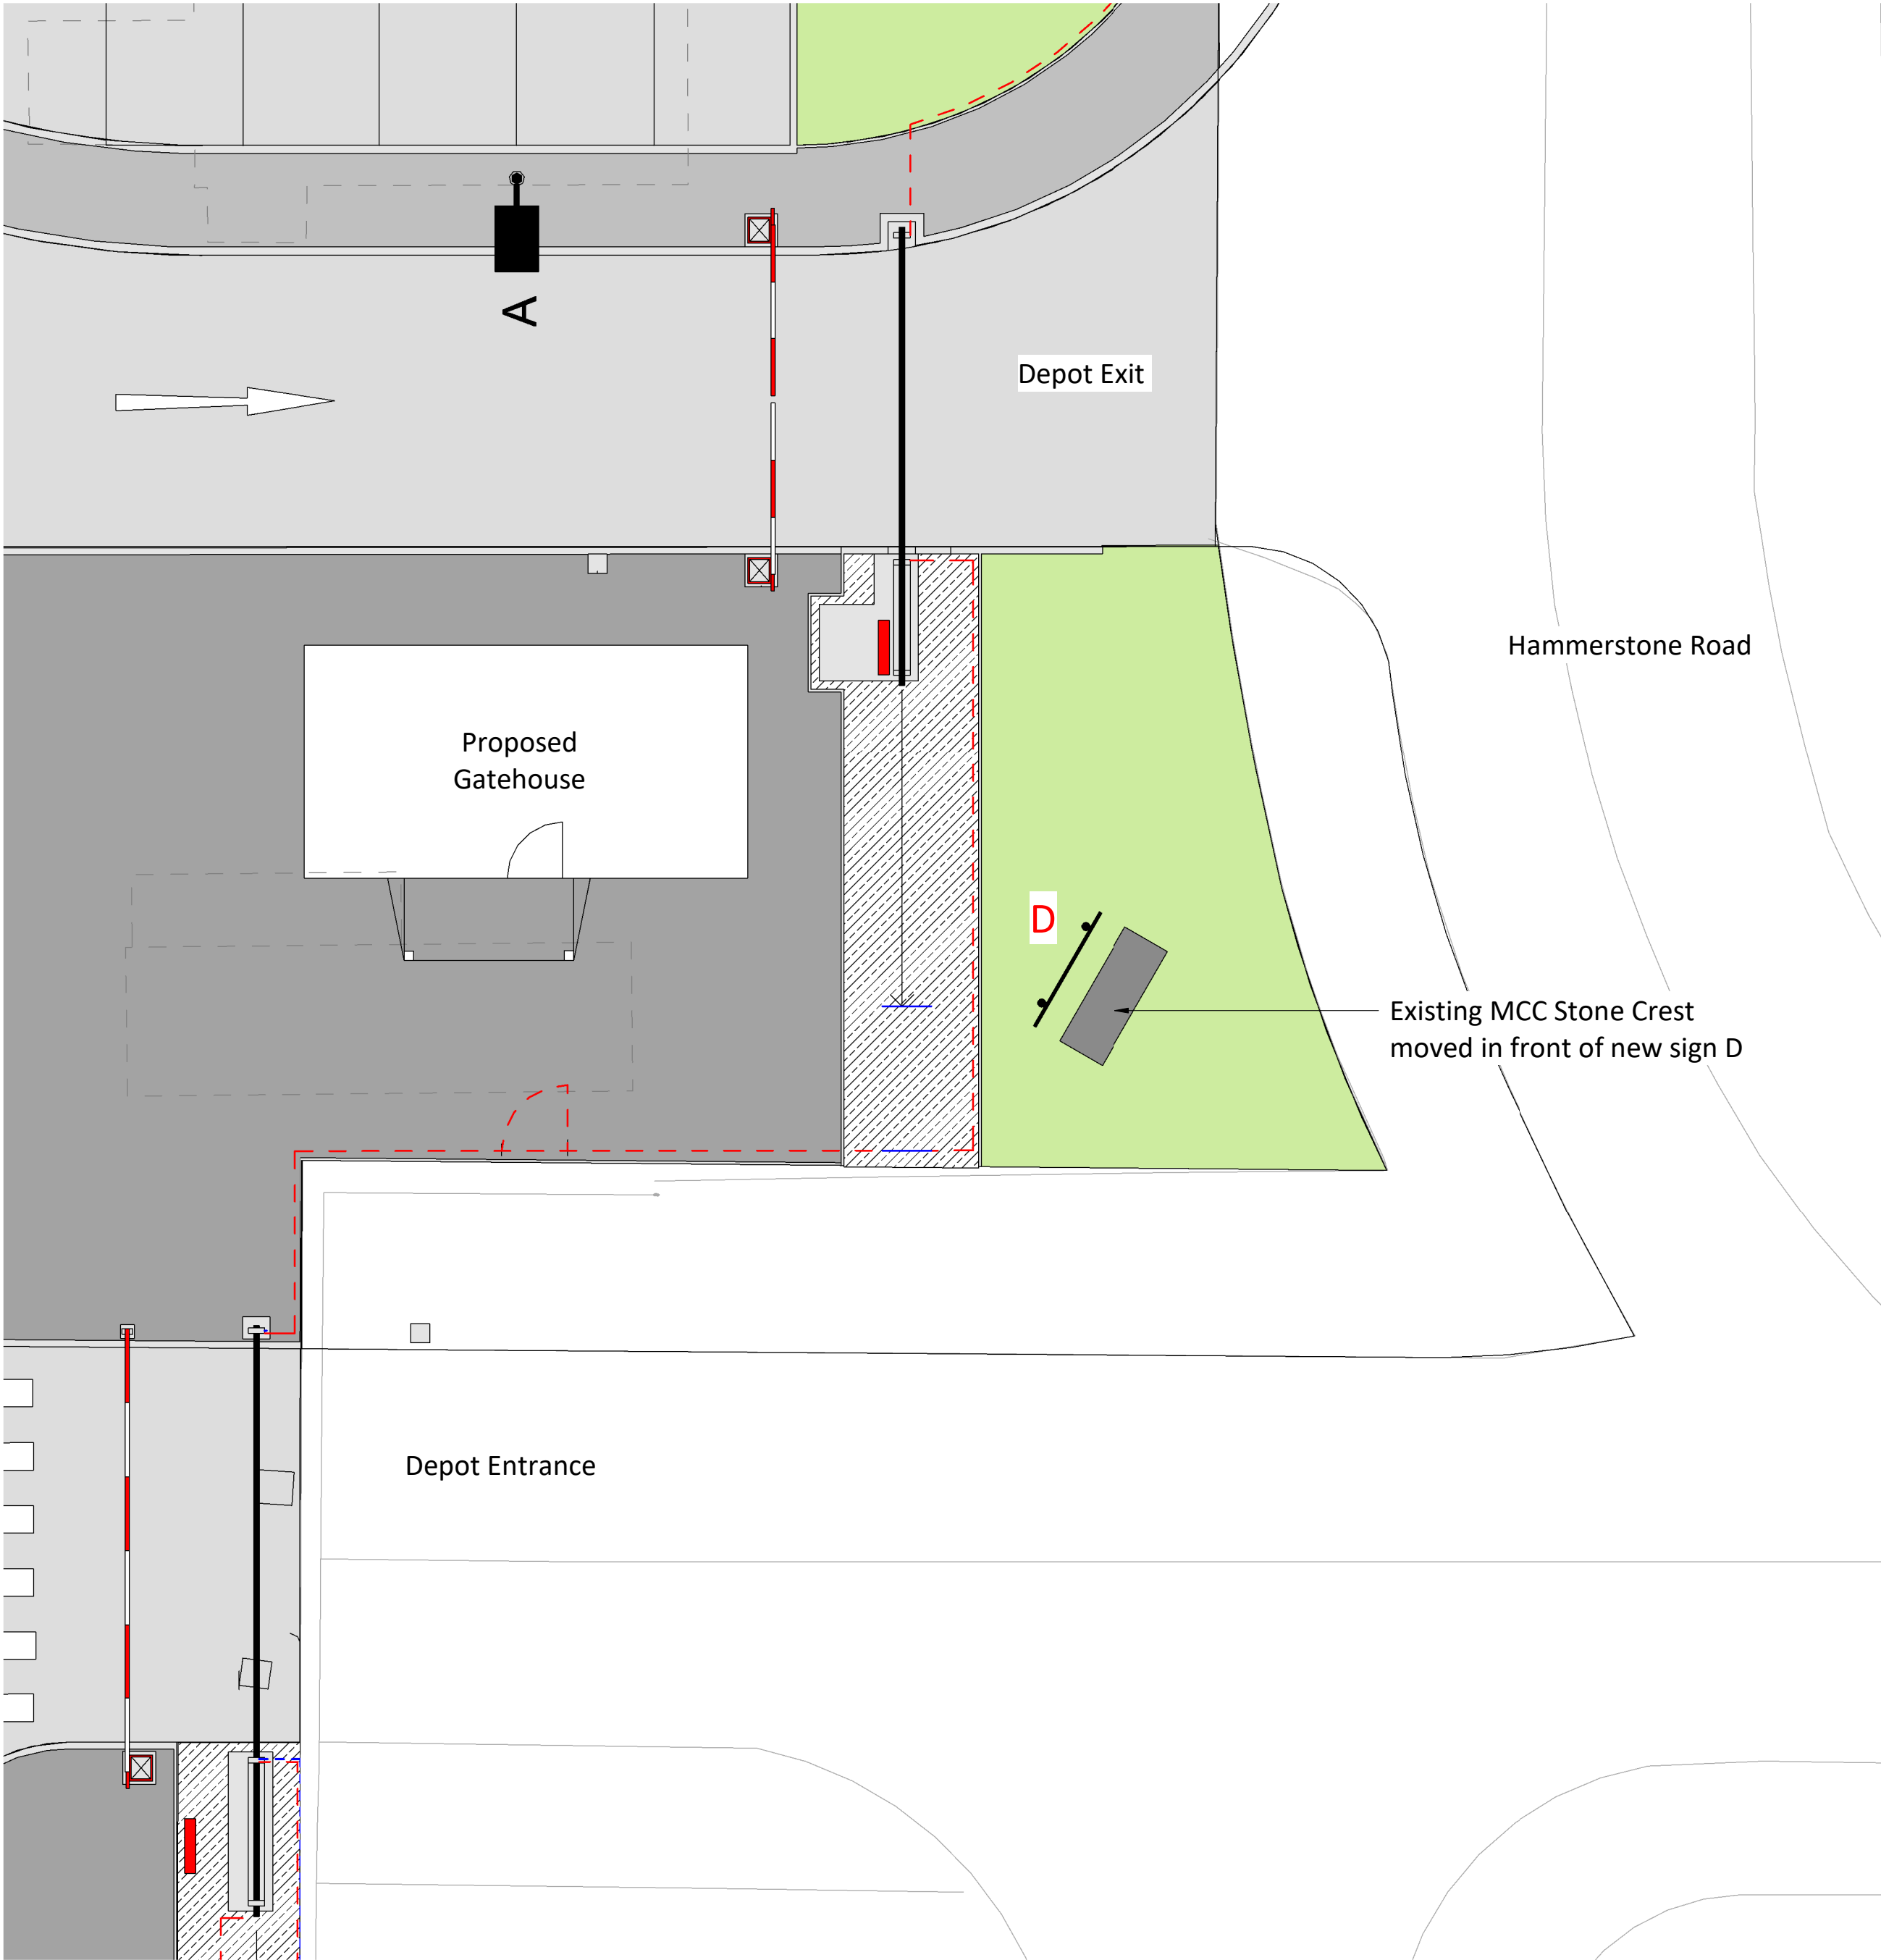

Sign D - Site Entrance
Size: 2400mm Wide x 1220mm High x 55mm Deep
Material / Colour: Aluminium fascia, PPC RAL 7016 (60% gloss), high tac plotted matte white text applied to face
Mounting: 2no. 76mm dia. CHS posts RAL 7016 (60% gloss)

Proposed Gatehouse Area Signage

Scale: 1 : 50

General Notes

Do not scale from this drawing. Only work to written dimensions.

All site dimensions shall be verified by the Contractor on site prior to commencing any works.

This drawing is the property of Fletcher-Rae (UK) Limited (t/a Fletcher-Rae) and copyright is reserved by them. The drawing is not to be copied or disclosed by or to any unauthorised persons without the prior written consent of Fletcher-Rae (UK) Limited.



Rev.	Description	Date	ISS	AT	APP
C01	First Issue	2024.05.01	AT	AT	APP

Scale: As indicated @ A2

Status
Drawn By: AT
Checked By: TA
Date: 2024.05.01

Client:
Morgan Sindall

Project:
**18021 Hammerstone Road
Manchester**

Sheet Name:
**Proposed Gatehouse Area Signage
Plan**

Project No.	Orig.	Zone	Level	Type	Role	Cls.	Dwg No.	Rev
HRD-FRA-00-XX-DR-A							90-0501	C01

fletcher|rae

Architects | Master Planners | Designers
Level 12, Tower 12, 18-22 Bridge Street, Manchester, M3 3BZ

t +44 (0) 161 242 1140
f +44 (0) 161 242 1141
w www.fletcher-rae.com
e info@fletcher-rae.com