


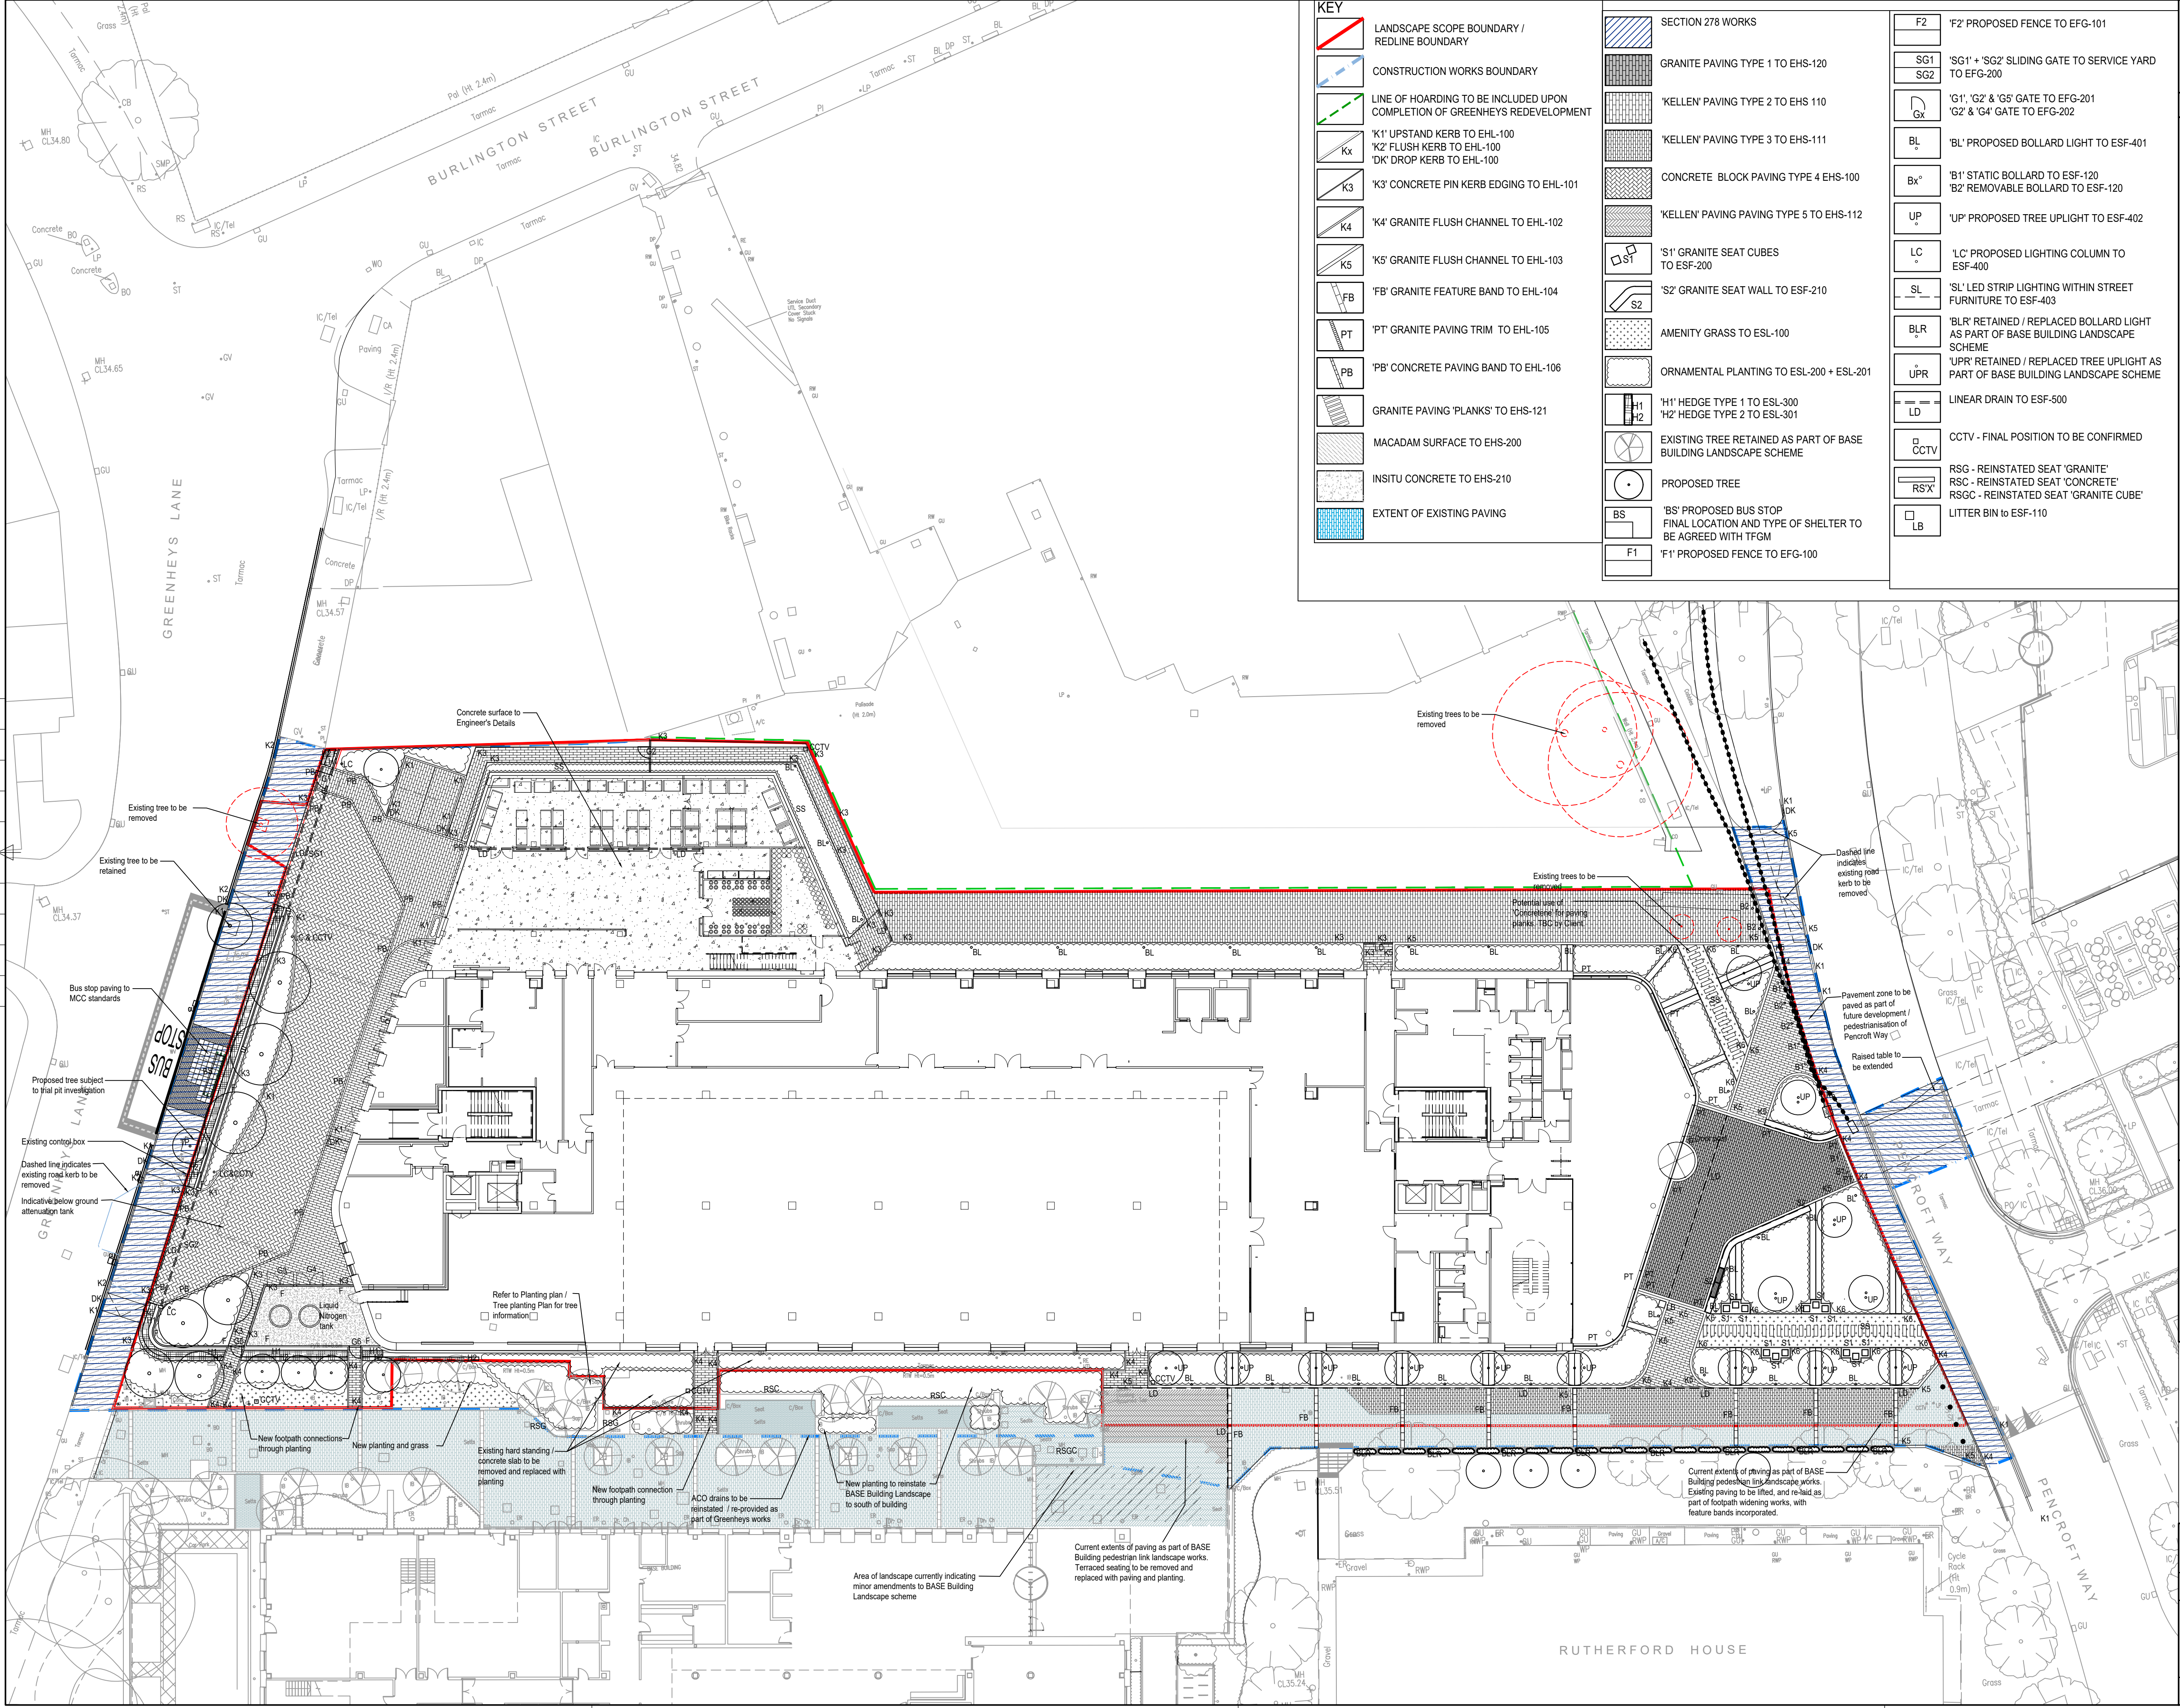

BUILDING DESIGN PARTNERSHIP SHALL HAVE NO RESPONSIBILITY FOR ANY USE MADE OF THIS DOCUMENT OTHER THAN FOR THAT WHICH IT WAS PREPARED AND ISSUED.

ALL DIMENSIONS SHOULD BE CHECKED ON SITE.

DO NOT SCALE FROM THIS DRAWING.

ANY DRAWING ERRORS OR DIVERGENCES SHOULD BE BROUGHT TO THE ATTENTION OF BUILDING DESIGN PARTNERSHIP AT THE ADDRESS SHOWN BELOW.

NOTES

- Area of landscape indicating minor amendments to BASE Building Landscape scheme. Amendments will include: Temporary removal / permanent removal and replacement of benches, trees and soft landscape will be required during construction of Greenheys.
- Area of landscape associated with BASE building (As noted above) to be reinstated as illustrated on this plan.
- Pedestrian link paving to be lifted and re-laid to suit widened route as part of Greenheys works. Feature granite banding to be incorporated.
- For external tap locations, refer to M&E Engineers information.
- For External CCTV, refer to M&E Engineers information.
- For green wall system and associated irrigation systems refer to Specialist Contractors details.
- For gate details refer to Schedule GRE-BDP-ZZ-XX-SC-L-00-002.
- For Landscape Specification refer to GRE-BDP-ZZ-XX-SP-L-00-001.

C02 IF JF 02.02.24
UPDATED TO INCLUDE TIMBER TOP TO SEAT WALL. LITTER BIN ADDED. LIGHTING BOLLARDS UPDATED TO COORDINATE WITH SLCE.

C01 IF JF 04.12.23
ISSUED FOR STAGE 5

P10 IF JF 27.10.23
REDLINE BOUNDARY UPDATED. MINOR KERB AMENDMENT TO SERVICE YARD

P09 AV JF 17.08.23
INDICATIVE LOCATIONS OF CCTV COLUMNS ADDED TO PLAN - FOR DETAILS AND FINAL LOCATION REFER TO MEP ENGINEERS INFORMATION. BASE BUILDING REINSTATEMENT LANDSCAPE ADDED TO PLAN. DOOR ACCESS POST ADDED.

P08 AV JF 28.07.23
ISSUED FOR TENDER - MINOR UPDATES TO ANNOTATION. BOLLARDS ADDED. KEY UPDATED.

P07 AV JF 11.07.23
AMENDMENTS TO ENTRANCE PIAZZA IN RESPONSE TO GEOMETRY CHANGES TO THE MAIN FACADE. PIAZZA PAVING UPDATED. MINOR AMENDMENTS TO SLOT DRAINS FOLLOWING COORDINATION MEETING.

P06 AV JF 17.04.23
AMENDMENTS TO REDLINE BOUNDARY AND ADDITIONAL FOOTPATH

P05 AV JF 03.04.23
AMENDMENTS TO PAVING HATCHES FOLLOWING LIQUID NITROGEN STORE UPDATES

P04 AV JF 06.02.23
AMENDMENTS TO PAVING HATCHES AND ADDITIONAL HATCH FOR SECTION 278 WORKS

P03 AV JF 27.01.23
AMENDMENTS TO SERVICE YARD. ADDITIONAL PLANTING FOLLOWING PRE-APP DISCUSSIONS. ESCAPE PATHS TO BASE BUILDING ADDED. AND TARMAC REPLACED BY CONCRETE BLOCK PAVING. AMENDMENTS TO ENTRANCE PIAZZA FOLLOWING INTERNAL DESIGN REVIEW. BOLLARD LIGHTING AMENDED. FOLLOWING REVIEW WITH ENGINEERS. INDICATIVE DRAINAGE ADDED. REDLINE BOUNDARY AMENDED. BLUELINE CONSTRUCTION BOUNDARY ADDED. TEMPORARY HOARDING LINE ADDED. MINOR AMENDMENTS TO PAVEMENT TARMAC.

P02 AV JF 09.12.22
UPDATED TO INCLUDE EXTERNAL LIGHTING

P01 AV JF 26.11.22
FIRST ISSUE

REVISION (DESCRIPTION) (DATE)

REV PLAN

CLIENT

BDP.

11 Ducie Street
P.O. Box 85, Piccadilly Basin
Manchester M60 3JA
United Kingdom
T +44 (0)161 828 2200
F +44 (0)161 828 2235
www.bdp.com

Project Title
Greenheys Development

Project Number
P3001624

Drawing Title
LANDSCAPE GENERAL ARRANGEMENTS

Scale
@ A1
1:250

Date
JULY '23

Drawing No.
GRE-BDP-ZZ-XX-DR-L-00101

Revision
C02