


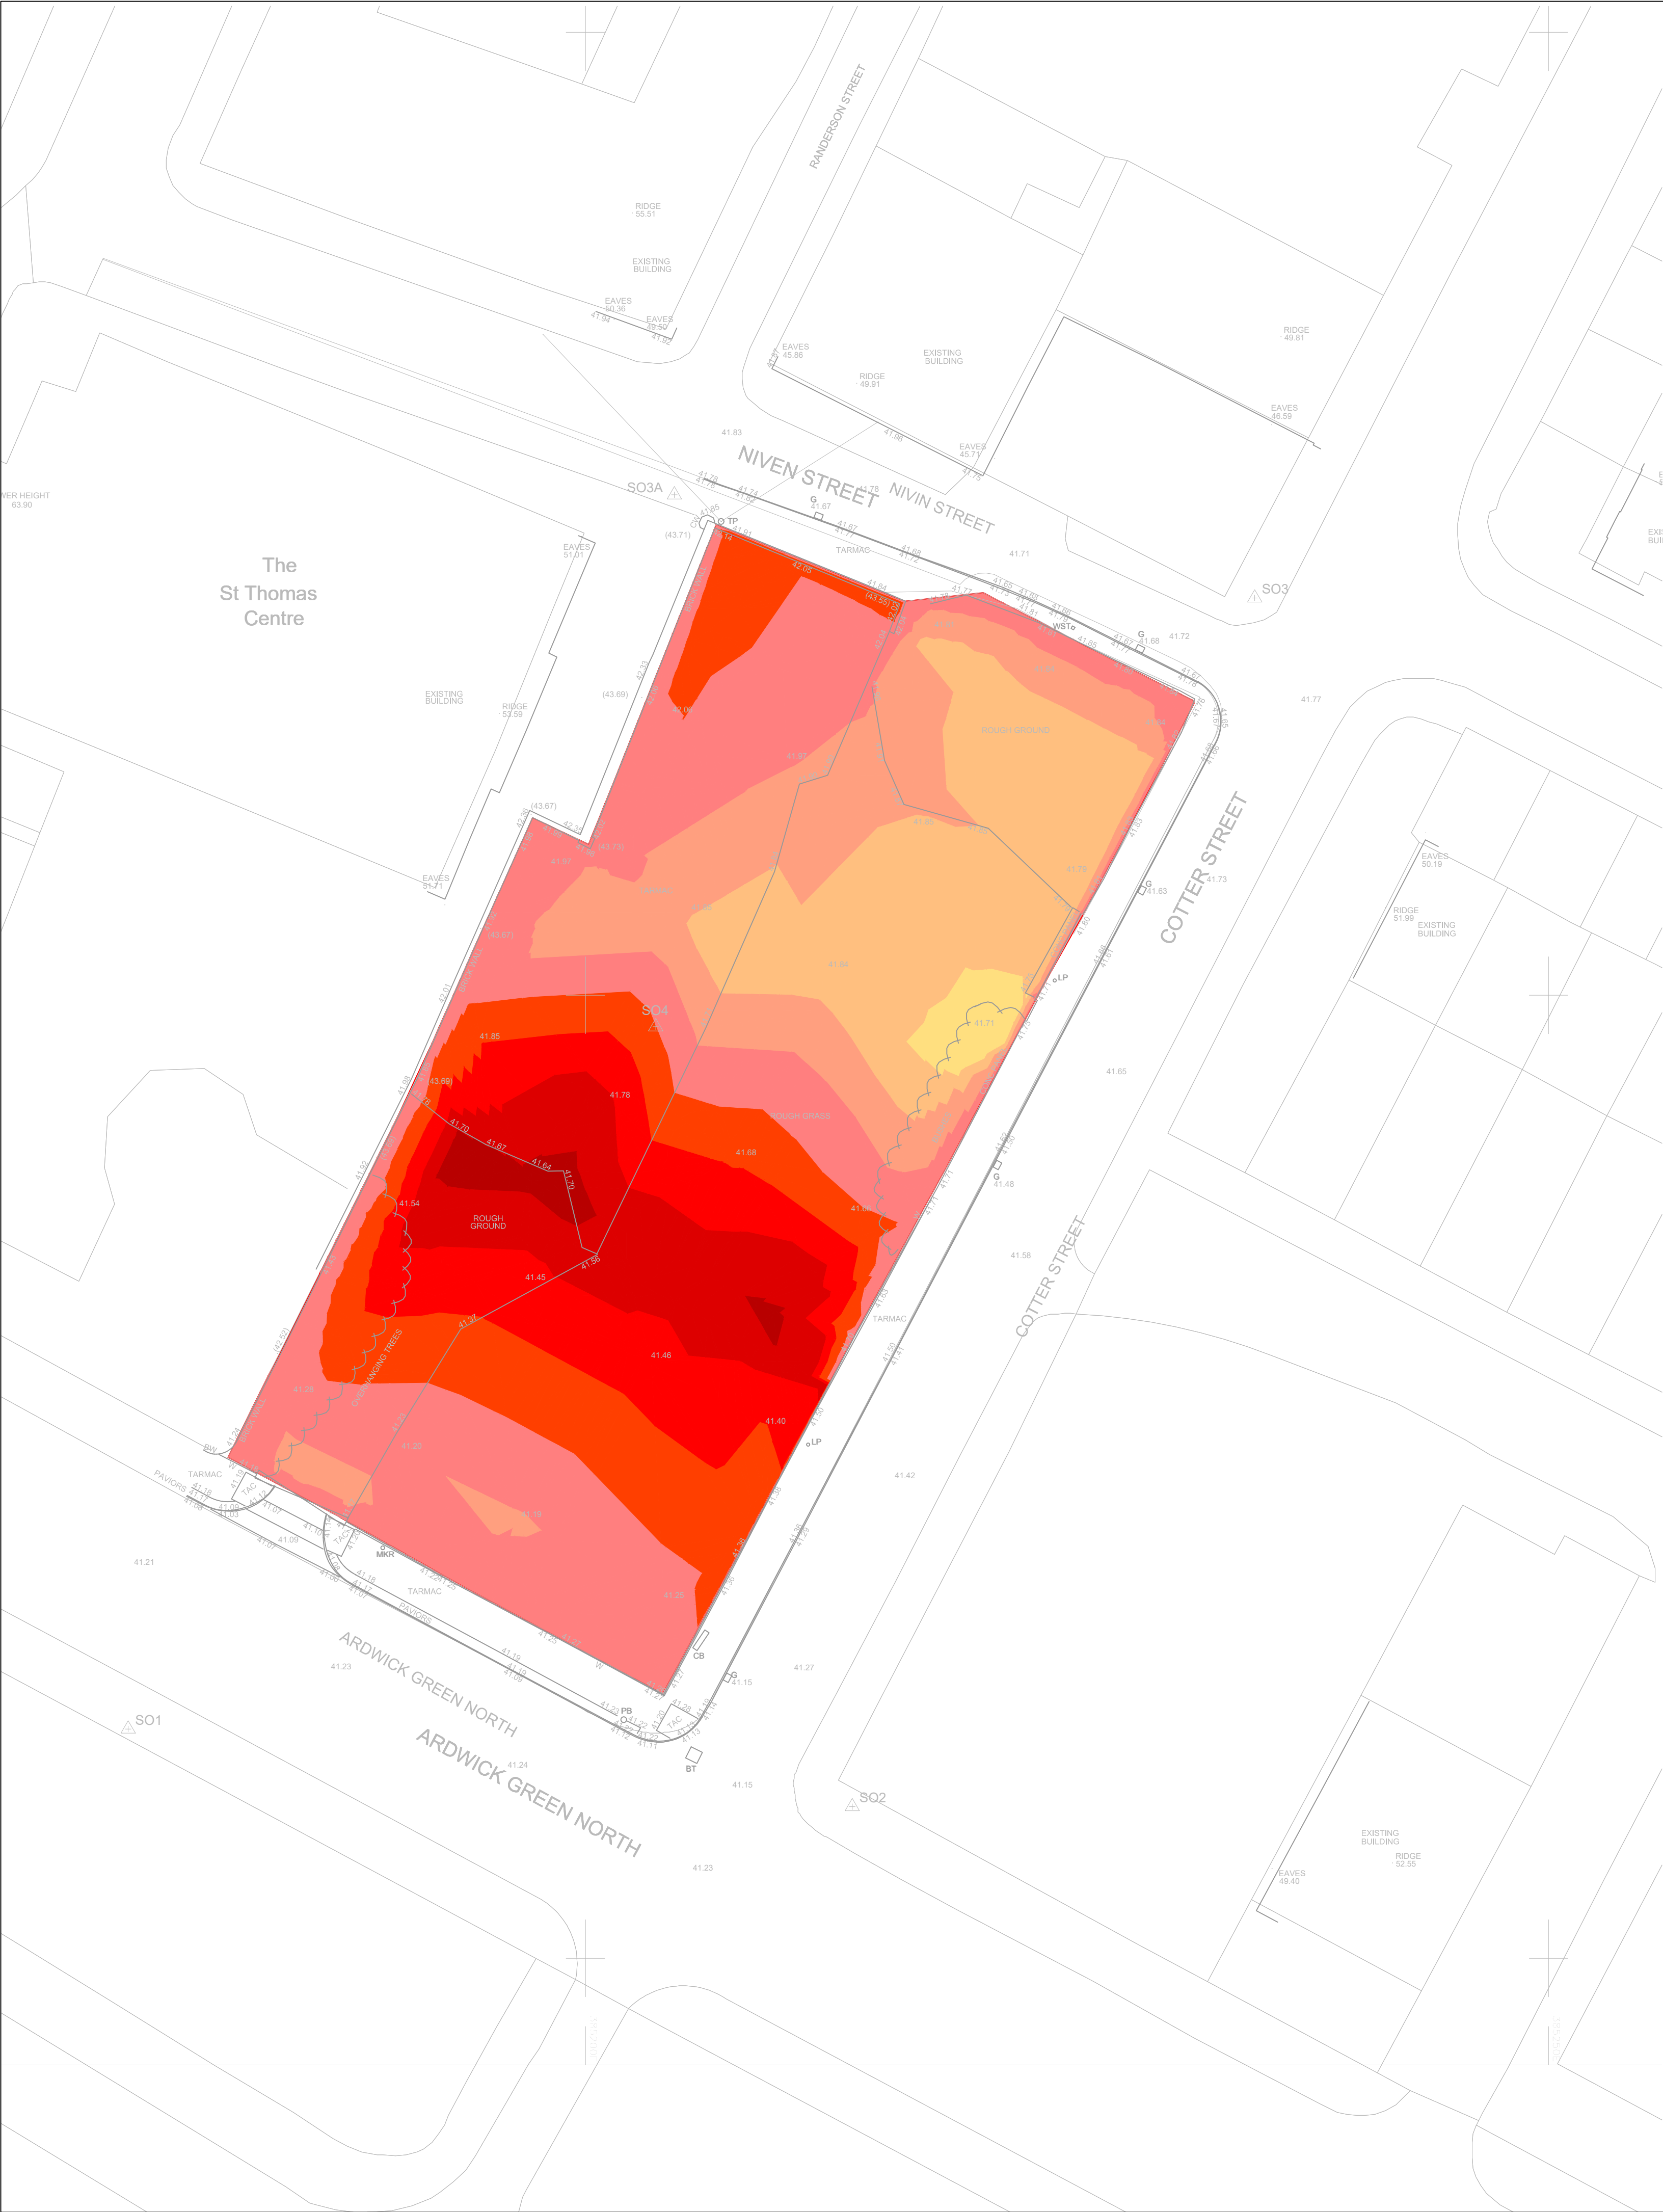

CUT & FILL DATA					
COLOUR BAND	LOWER LEVEL (m)	UPPER LEVEL (m)	COLOUR	AREA (m²)	VOLUME (m³)
1	-0.800	-0.700		21.414	0.408
2	-0.700	-0.600		139.743	8.283
3	-0.600	-0.500		172.811	24.389
4	-0.500	-0.400		229.962	43.905
5	-0.400	-0.300		442.024	77.339
6	-0.300	-0.200		220.979	111.853
7	-0.200	-0.100		236.168	138.961
8	-0.100	0.000		20.531	147.936

CUT AND FILL ANALYSIS			
SITE LOCATION	CUT (m³)	FILL (m³)	NET CUT (m³)
ARDWICK GREEN	553	0	553

- STANDARD NOTES
- THIS DRAWING IS TO BE READ IN CONJUNCTION WITH ALL RELEVANT ARCHITECT'S AND ENGINEER'S DRAWINGS AND THE SPECIFICATIONS.
 - THIS DRAWING SHOULD NOT BE SCALED.
 - ALL DIMENSIONS ARE TO BE VERIFIED BY THE CONTRACTOR ON SITE.
 - ALL DISCREPANCIES SHOULD BE REPORTED TO C.A./E.A. PRIOR TO THE COMMENCEMENT OF WORKS.
- © CIVIC ENGINEERS LIMITED
- NOTES
- THE LEVELS WITHIN THE EXTENT OF THE SITE BOUNDARY ARE BASED ON CODA ARCHITECTURE PROPOSED EXTERNAL LEVELS AND FFLS SKETCH, RECEIVED ON THE 04.04.24, DRAWING 2565-CDA-00-SL-DR-A-2602.
 - EXISTING LEVELS ARE BASED ON THE TOPOGRAPHICAL SURVEY WHICH WAS CARRIED OUT IN OCTOBER 2022 AND PROVIDED TO CIVIC BY STEP PLACES IN NOVEMBER 2022
 - THE VOLUME EXERCISE IS BASED ON FORMATION LEVELS WHICH ASSUMES A CONSTRUCTION DEPTH OF 500mm AND A 150mm ALLOWANCE FOR THE SITE STRIP
 - THE VOLUMES ARE APPROXIMATE AND DO NOT INCLUDE BULKING OR COMPACTION FACTORS.
 - EARTHWORKS ANALYSIS EXCLUDES EXCAVATIONS FOR BUILDING FOUNDATIONS AND BURIED INFRASTRUCTURE.
 - SERVICES MAY BE PRESENT IN THIS AREA, THE CONTRACTOR SHALL ESTABLISHED THE LINE AND LEVEL OF ALL SERVICES PRIOR TO COMMENCING ANY EXCAVATION WORKS
 - CONTRACTOR TO ALLOW FOR TEMPORARY DRAINAGE IF REQUIRED
 - EARTHWORKS STRATEGY ASSUMES ALL CUT MATERIAL WILL BE SUITABLE FOR REUSE
 - THE INFORMATION PROVIDED ON THIS DRAWING IS FOR GUIDANCE PURPOSES ONLY. CIVIC ACCEPTS NO LIABILITY FOR ANY COST INCURRED AS A RESULT OF RELYING ON THIS INFORMATION. THE INFORMATION MAY BE SUBJECT TO CHANGE AS THE SITE PROPOSALS ARE DEVELOPED. CONTRACTOR THE VERIFY AND VALIDATE PRIOR TO WORKS

19.04.24
DATE

T01
REV

FOR TENDER
DESCRIPTION

NL
DRAWN

LT
CHKD

Civic Engineers

MANCHESTER

LONDON

LEEDS

GLASGOW

Carver's Warehouse, 77 Dale Street, Manchester, M1 2HG. Tel: 0161 228 6757
Reeds Wharf, 33 Mill Street, London SE1 2AX. Tel: 020 7253 2977
Tower Works, Unit 02-01, Globe Road, Leeds, LS11 5QG. Tel: 0113 2025 180
Graham Chambers, 45 West Nile St, Glasgow, G2 2PT. Tel: 0141 370 1829

www.civicingineers.com

PROJECT
ARDWICK GREEN

TITLE
CUT AND FILL ANALYSIS

DRAWING STATUS
TENDER

STATUS CODE
-

CE PROJECT No.
2075

SCALE @ A1
1:200

DATE CREATED
28.02.24

DRAWN
CER

CHECKED
CK

DRAWING No.
2075-CIV-XX-XX-D-G-20001

REV
T01