



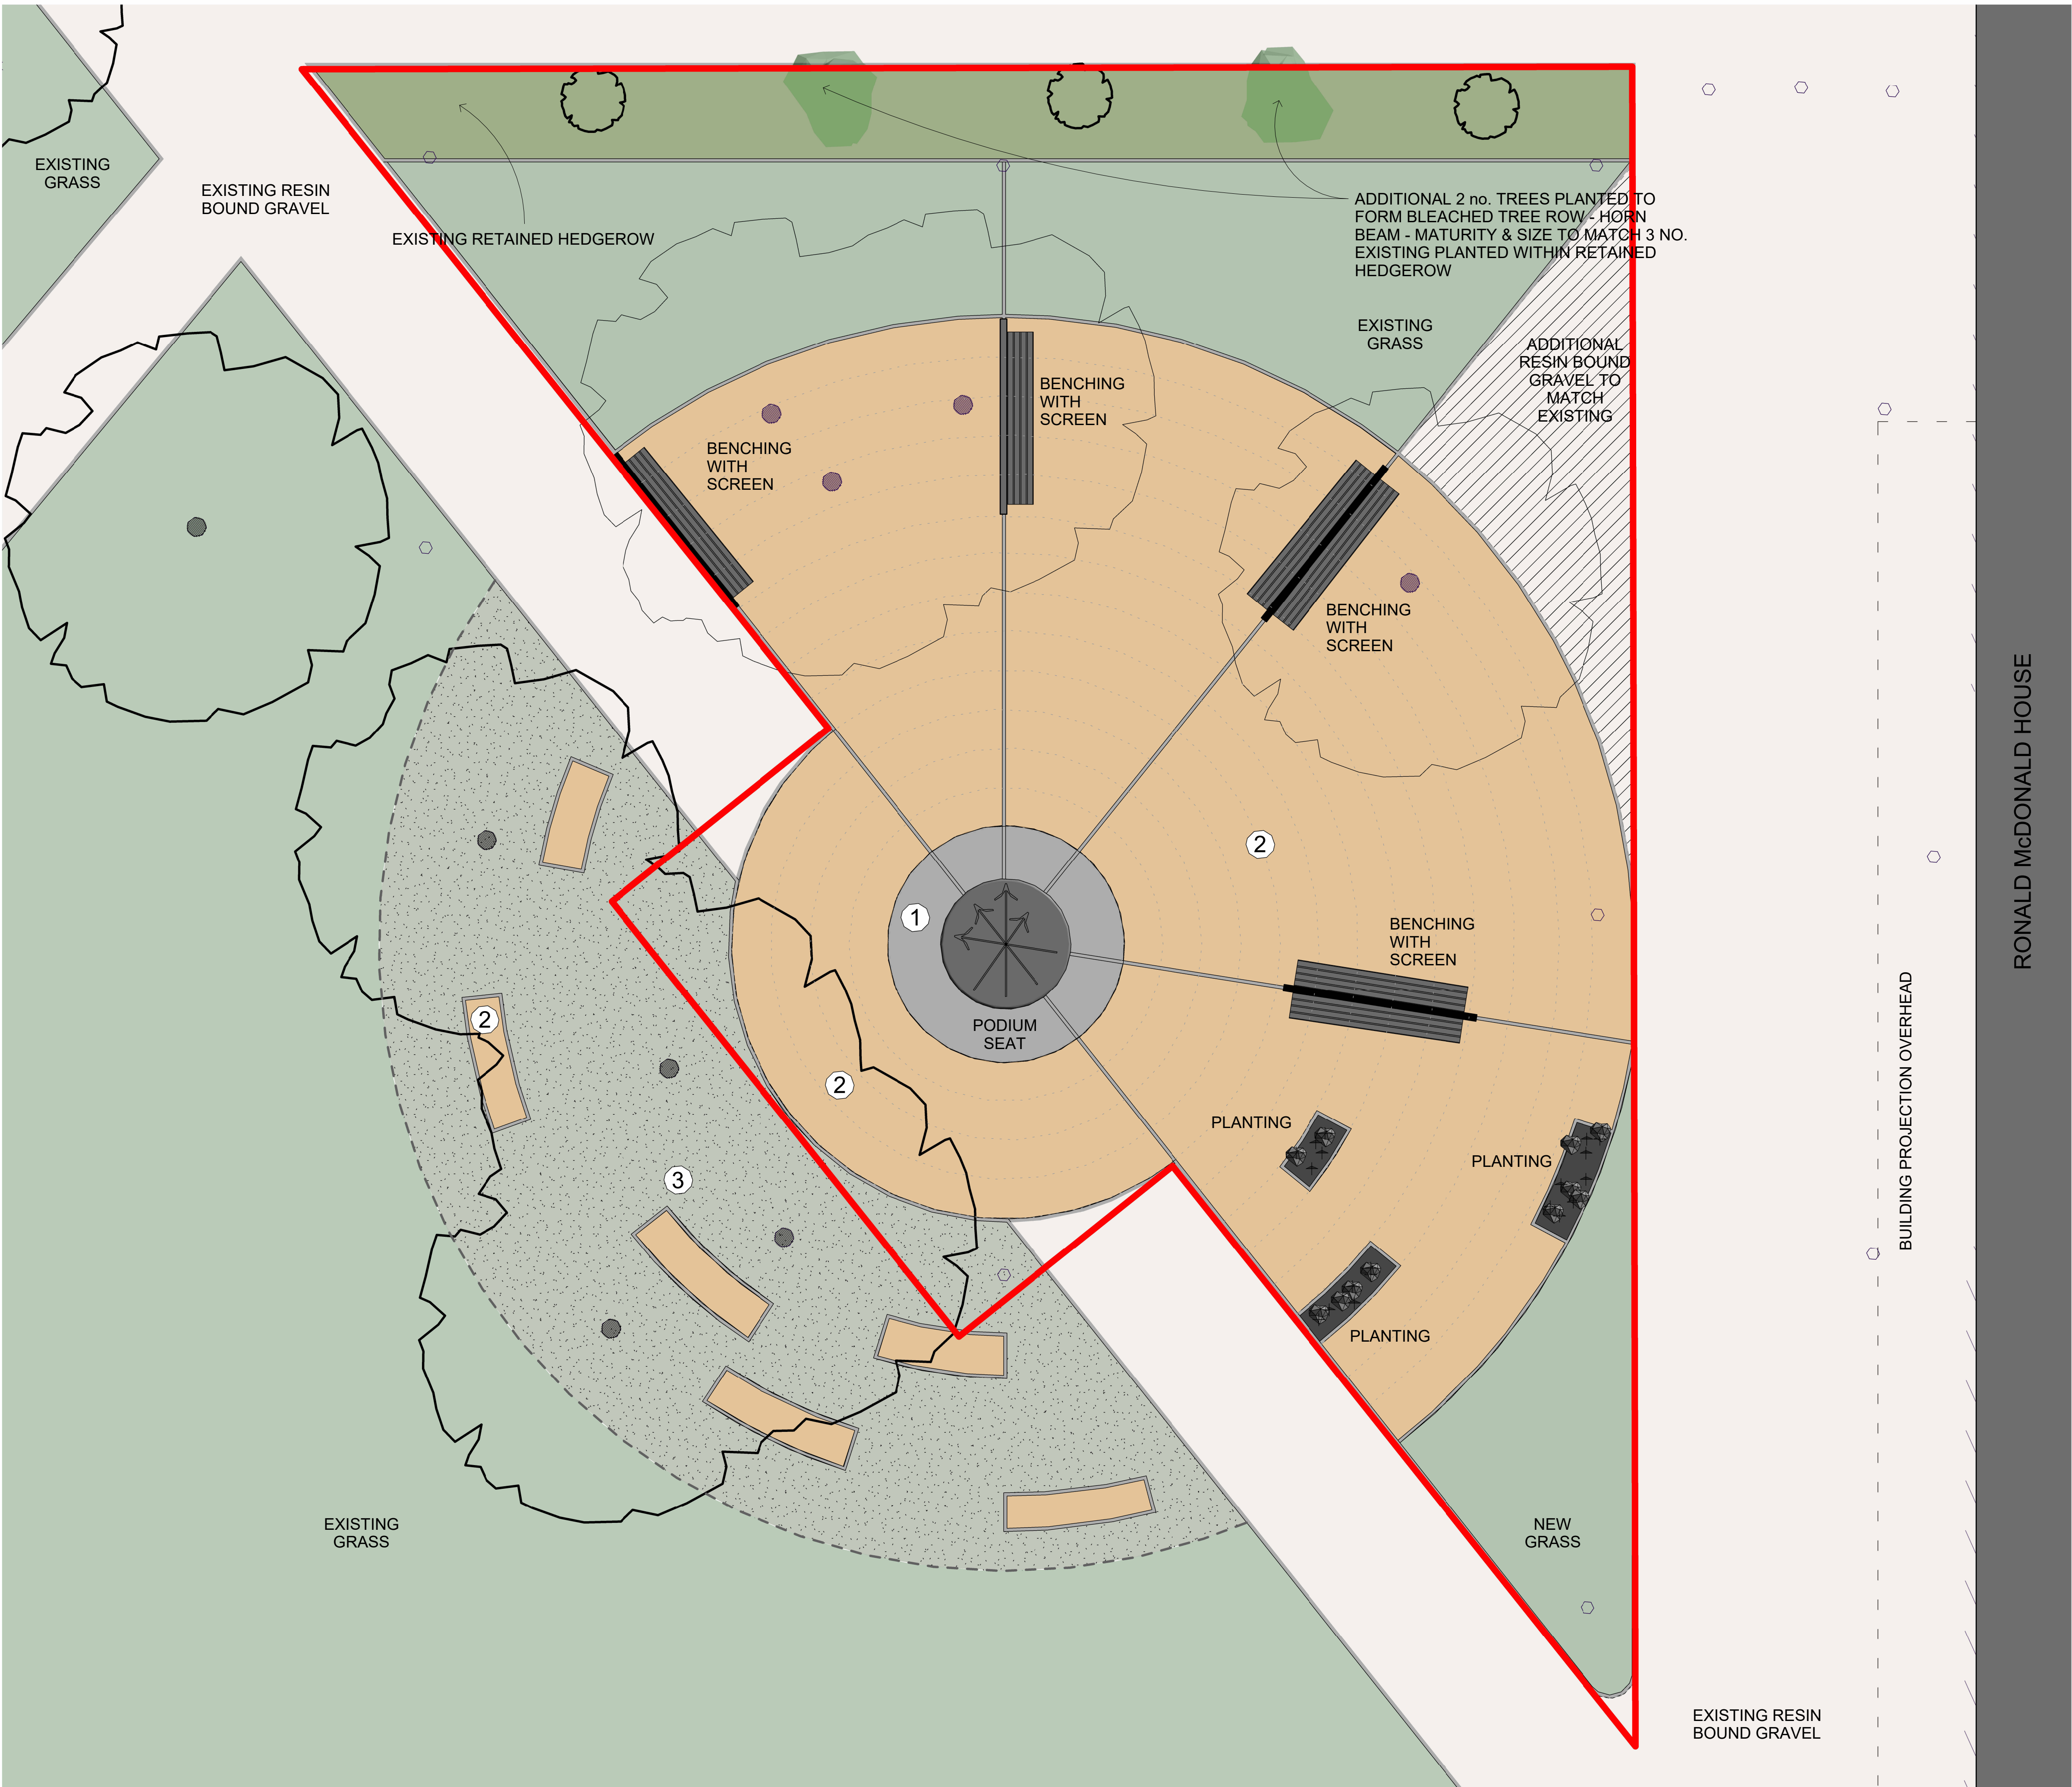

1 Proposed Site Plan
1:50

This drawing is copyright. Do not scale dimensions from this drawing "If in doubt ask". This drawing is to be read in conjunction with all other relevant drawings and specifications. All discrepancies on this drawing are to be reported to the architect. Do not modify any element of this drawing. Use drawing only for purpose(s) issued.

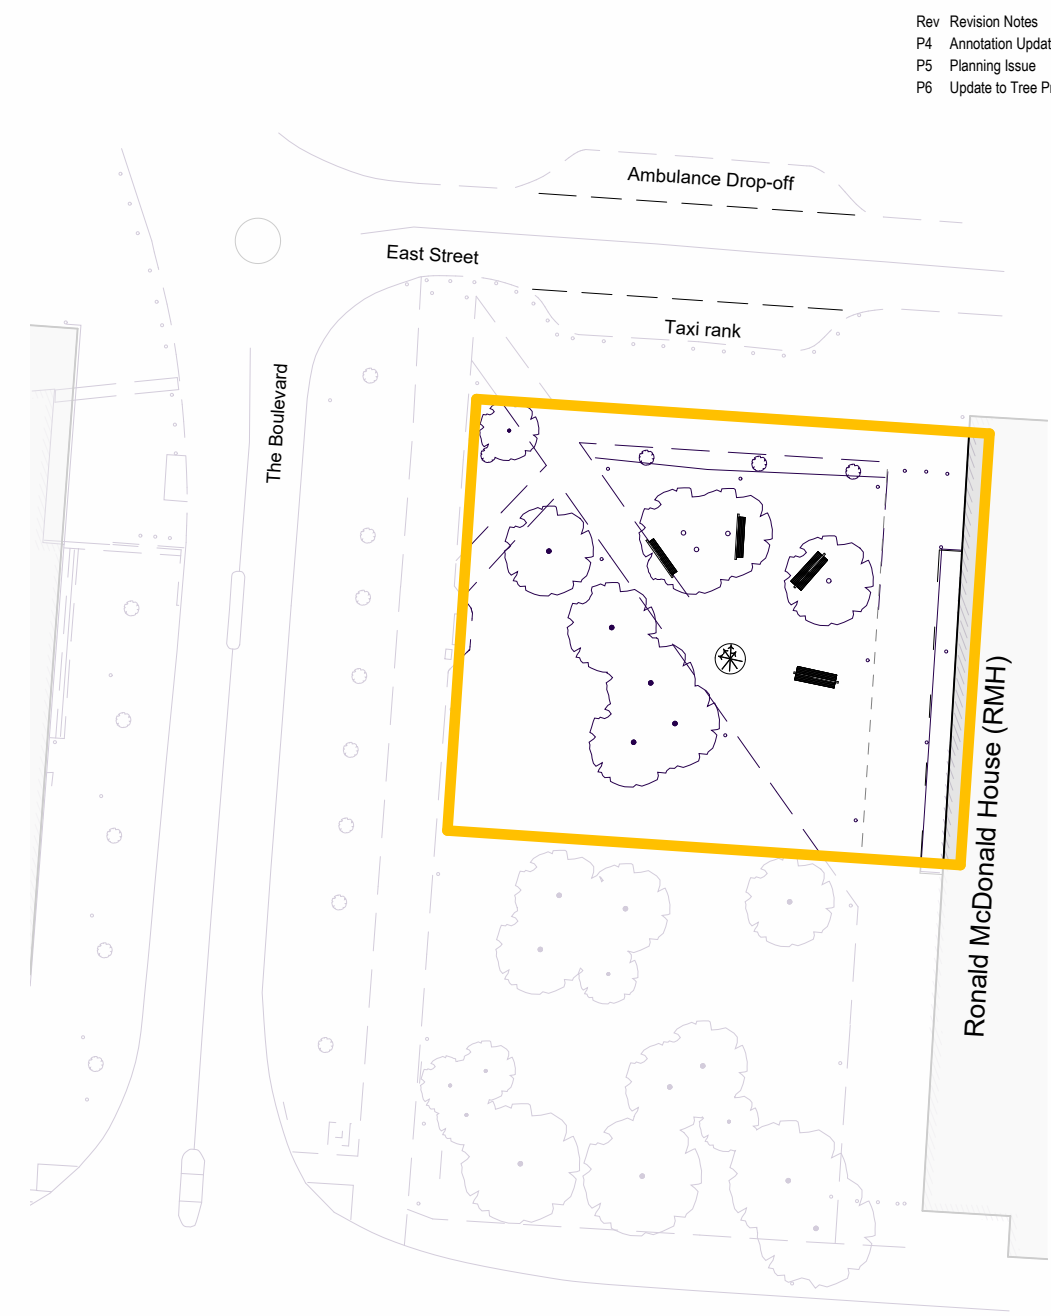

2 Key Plan - Proposed Site Plan
1:500

PROPOSED MATERIALITY KEY

- 1** **EPDM Wetpour with glowing gravel (optional)**
Colour: Dark Green
Manufacturer(s): DCM Surfaces & CORE LP
- 2** **Paving Flags**
Colour: Laurel Bank Sandstone
Manufacturer(s): Marshalls
Allow for tree grates around existing retained trees.
- 3** **Wildflower Meadow**
Mix of wildflower seeds for bees and butterflies

