


AS EXISTING - STORE FACADE

EXISTING STORE FACADE - PHOTOGRAPH

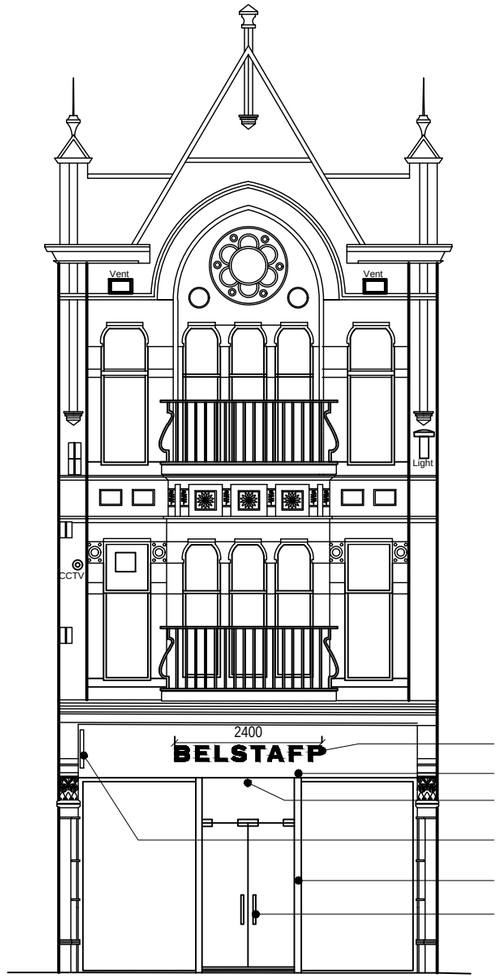

WHITE FASCIA BOX LETTER FRONT ILLUMINATED WITH BLACK EDGES, 30MM DEPTH. FIXING AND OUTPUT INFORMATION TO BE PROVIDED BY SIGNAGE MANUFACTURER.

SHOP FRONT TO BE MADE GOOD AND PAINTED BLACK
RETAIN EXISTING INTERNAL ROLLER SHUTTER TO BE MADE GOOD AND PAINTED BLACK

WALL FIXED PROJECTING SIGN TOP ILLUMINATED SEE DETAIL

SHOP FRONT TO BE MADE GOOD AND PAINTED BLACK

NEW DOOR IRONMONGERY, BAR FITTING IN STAINLESS STEEL


AS PROPOSED - STORE FACADE



WHITE FASCIA BOX LETTER FRONT ILLUMINATED WITH BLACK EDGES 30MM DEPTH. FIXING AND OUTPUT INFORMATION TO BE PROVIDED BY SIGNAGE MANUFACTURER.

WALL FIXED PROJECTING. TOP ILLUMINATED SIGN SEE DETAIL

EXAMPLE OF SIGNAGE SIMILAR ON KING STREET

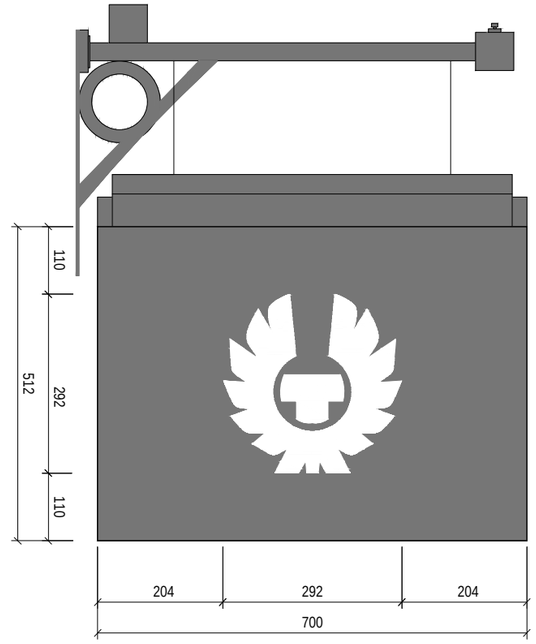

AS PROPOSED - FLAGSIGN - FRONT ELEVATION (TAKEN FROM REGENT STREET DESIGN) @ 1:10



EXAMPLE OF SIGNAGE SIMILAR ON KING STREET

NOTES

Do not scale from this drawing. Only figured dimensions are to be taken from this drawing. Contractor must verify all dimensions on site before commencing any work or shop drawings. Report any discrepancies to the architect before commencing work. If this drawing exceeds the quantities taken in any way the architects are to be informed before the work is initiated. Work within the Construction (Design & Management) Regulations 2015 is not to start until a Health and Safety Plan has been produced. This drawing is copyright and must not be reproduced without consent of NW Architects Limited.

DRAWING STATUS/TYPE KEY

F	Feasibility	**SK**	Sketch	**L**	Landscape
P	Planning	**M**	Marketing	**S**	Survey
T	Tender	**TNT**	Tenant	**OS**	Ordnance Survey
C	Construction				
AB	As Built				

SURVEY NOTE

The original building survey was undertaken by a third party. NW Architects accepts no responsibility for any errors, omissions or discrepancies.

REV	DESCRIPTION	DRAWN	DATE	CHECKED	DATE
C	SIGNAGE UPDATED	RC	12-06-24	NW	12-06-24
B	NOTES UPDATED	RC	17-04-24	NW	17-04-24
A	INFORMATION UPDATED	RC	03-04-24	NW	03-04-24

REVISIONS

NW-ARCHITECTS
27 York Place · Leeds · LS1 2EY
leeds@nw-architects.co.uk · Tel: 0113 880 0510 · Fax: 0113 880 0511
www.nw-architects.co.uk

CLIENT

BELSTAFF

PROJECT

Belstaff Store Relocation
King Street, Manchester

DRAWING TITLE

As Proposed
External Facade

Scale	Drawn By	Date Drawn
1:100 / 1:10 @ A3	RC	19-03-24
	Checked By: NW	Date Checked: 19-03-24

Drawing No.	Revision
23069-F200	C