


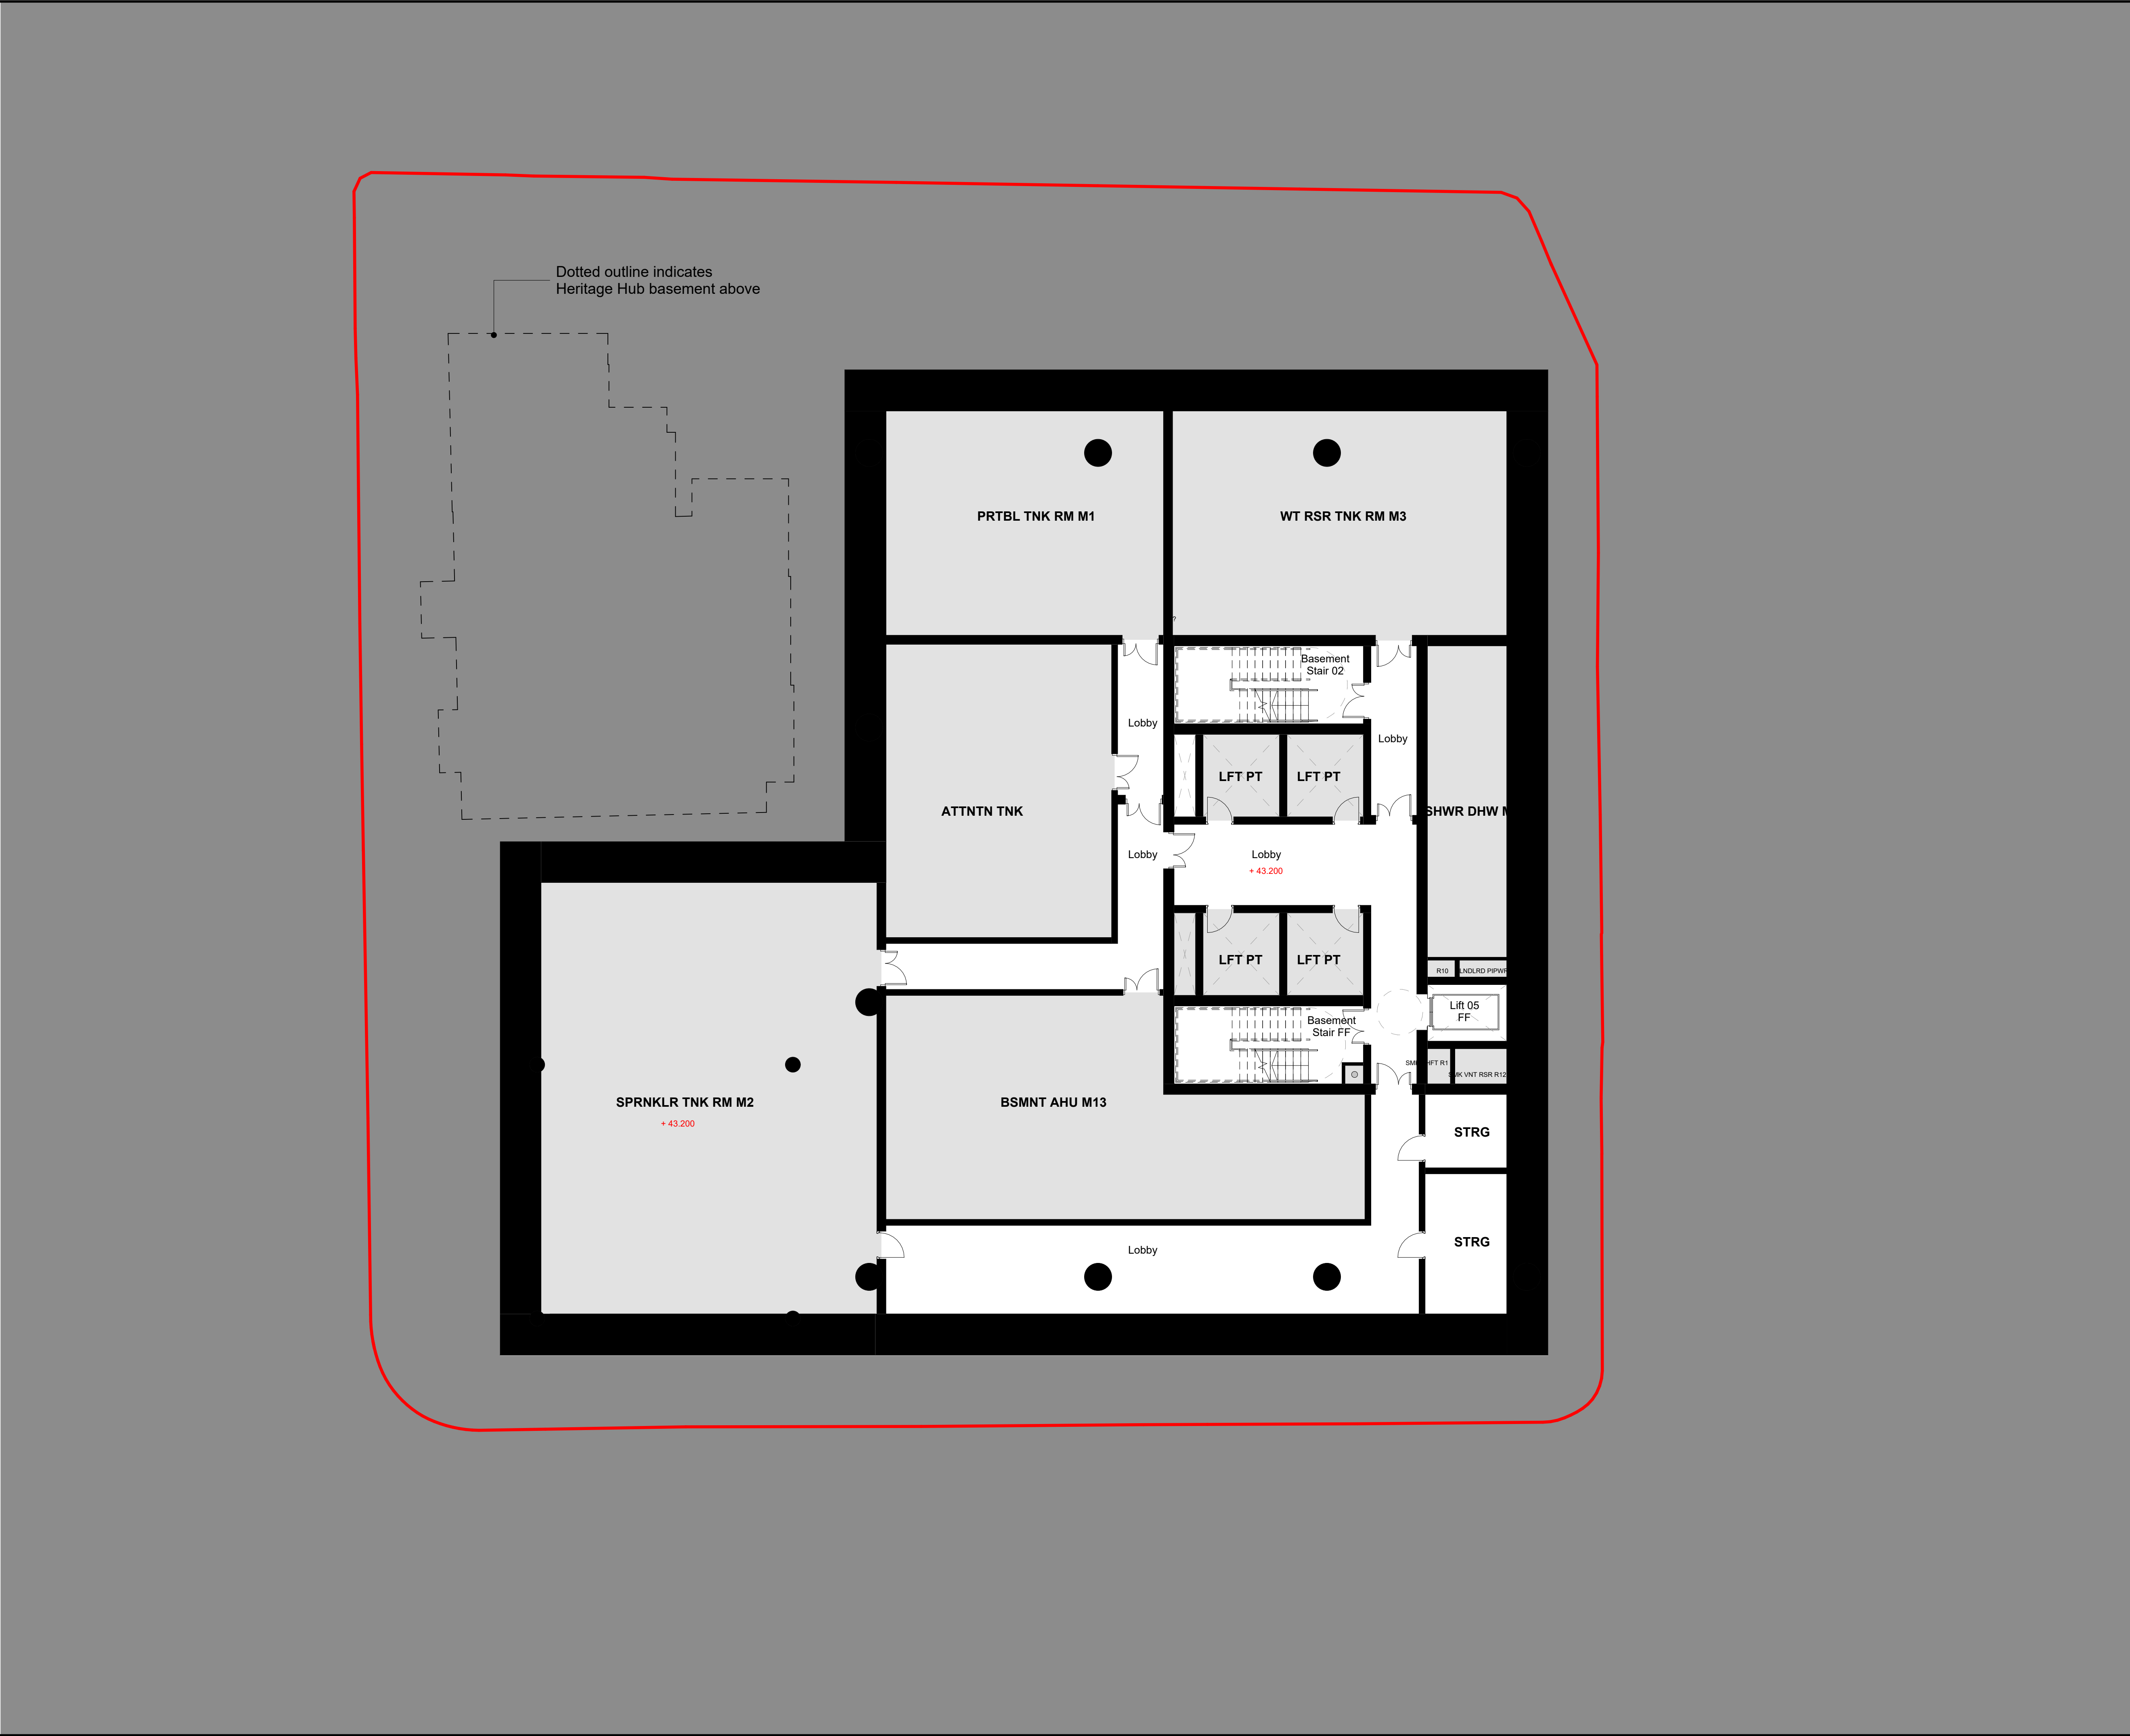

Notes & Key: HWS Ref: 2510

Dimensions are not to be scaled from on this document. Notify Howells of discrepancies affecting the information shown. This drawing is copyright of Howells, the trading name of Glenn Howells Architects Limited.

LEGEND


- Planning Boundary
- Existing Walls To Be Removed
- Existing Site Levels
- Proposed Levels

KEY


- Office
- Flexible Use
- Creative Hub
- Business Lounge
- Plant
- Cycle
- Shower & Lockers
- Amenity Space

- Existing wall to be retained, cleaned and made good
- Proposed new wall

- Entrance
- Cycle Access

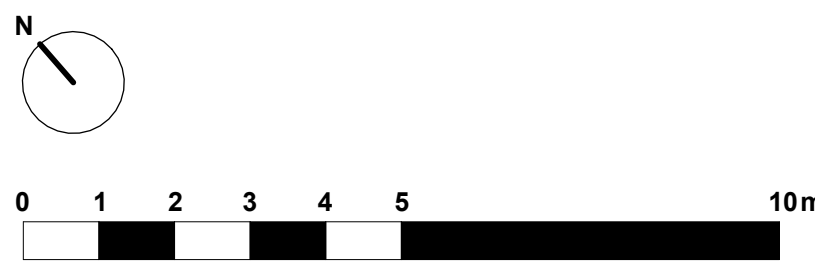

Location:

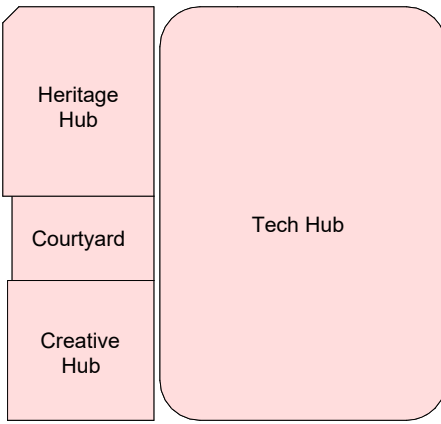

Status:

PLANNING

Revision History:

P01 Planning First Issue

Checked: AD

24/04/2024 DJ

Project & Client:

Lever Street Manchester working with Soller Group

File Title:

Scale: 1 : 100 @A1

Proposed - Basement Plan B02

File ID:

2510-HWS-XXX-B2-D-A-05098

Revision:

P01