


REVISION	DATE	DESCRIPTION
A	12/05/23	PLANNING AMMENDMENTS

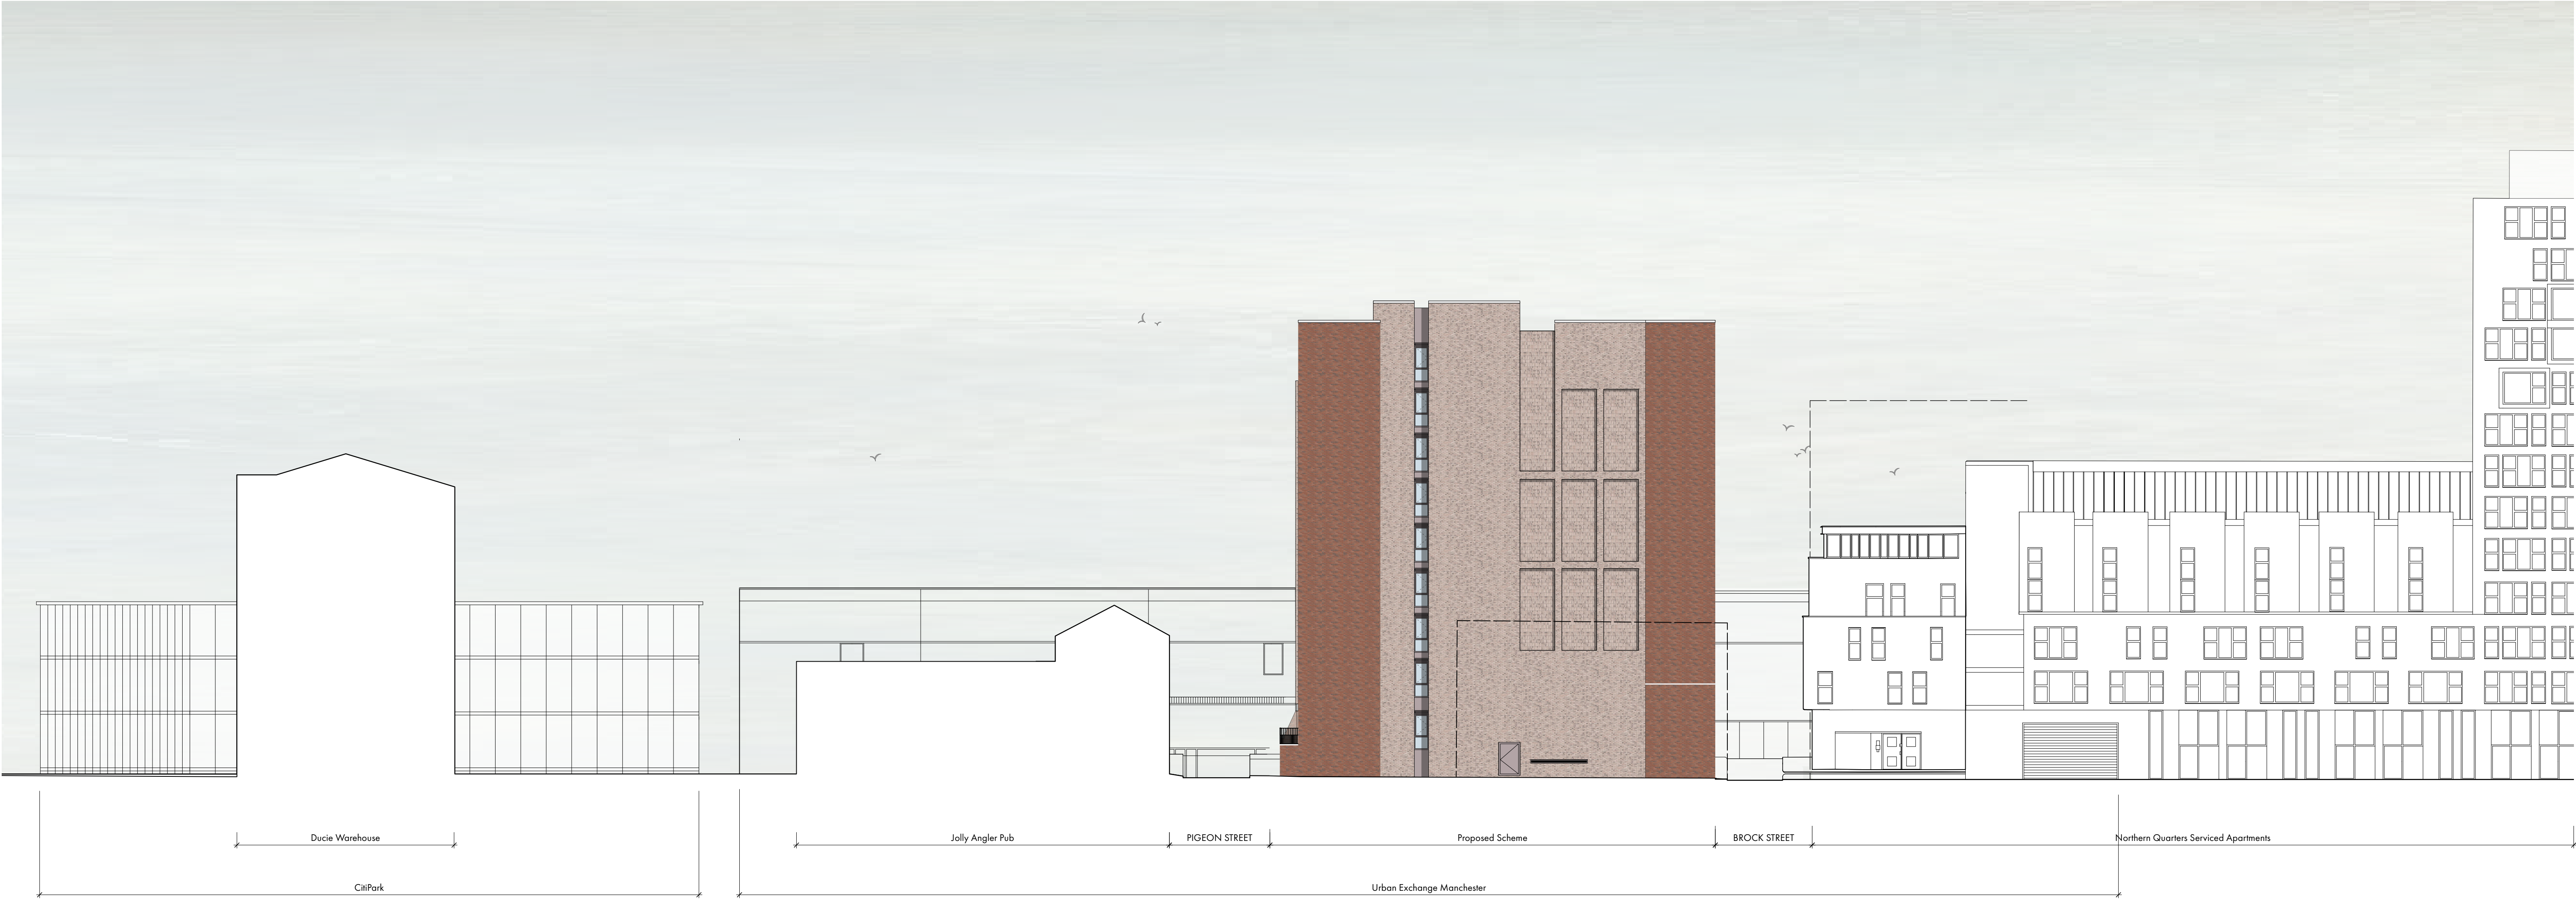

SOUTH CONTEXT ELEVATION

1:200 @ A1

OMIArchitects

PROJECT Laystall St
DATE SEPT '20
SCALE 1:200
DWG No. 1383 / L 0068

CONTEXT ELEVATION
SOUTH (DUCIE STREET)