
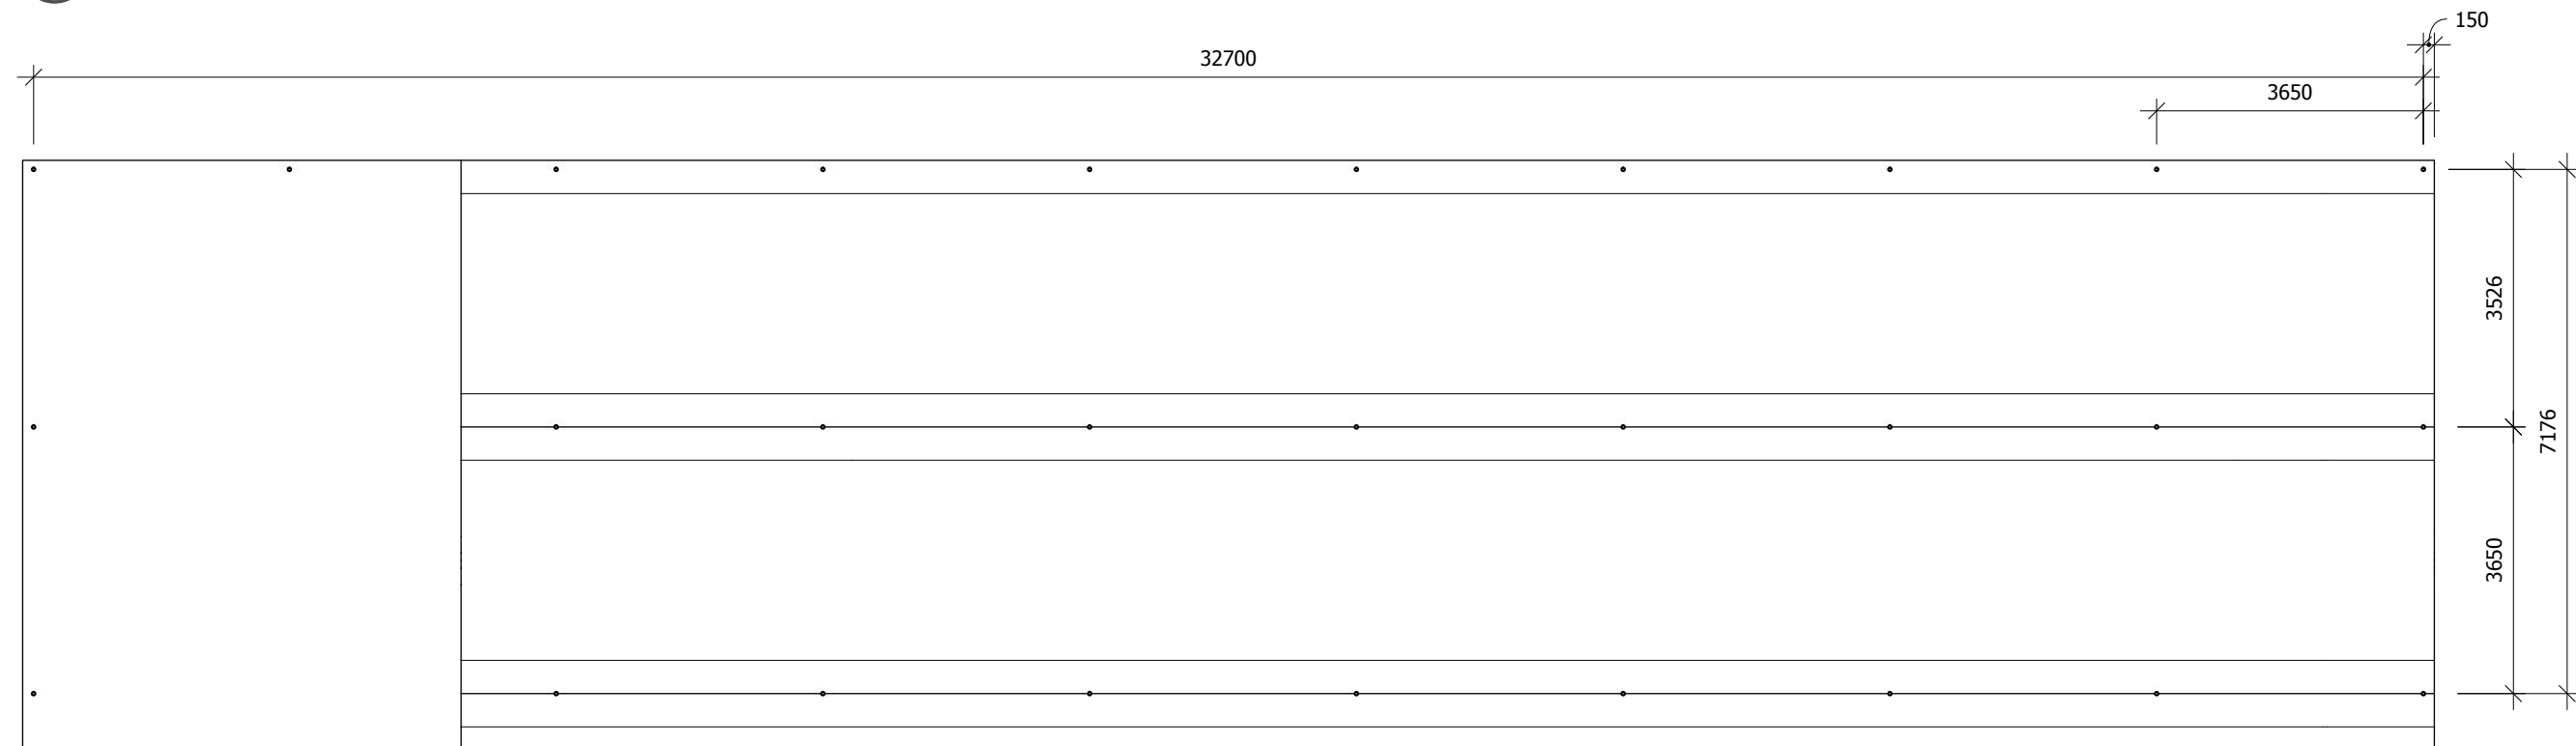
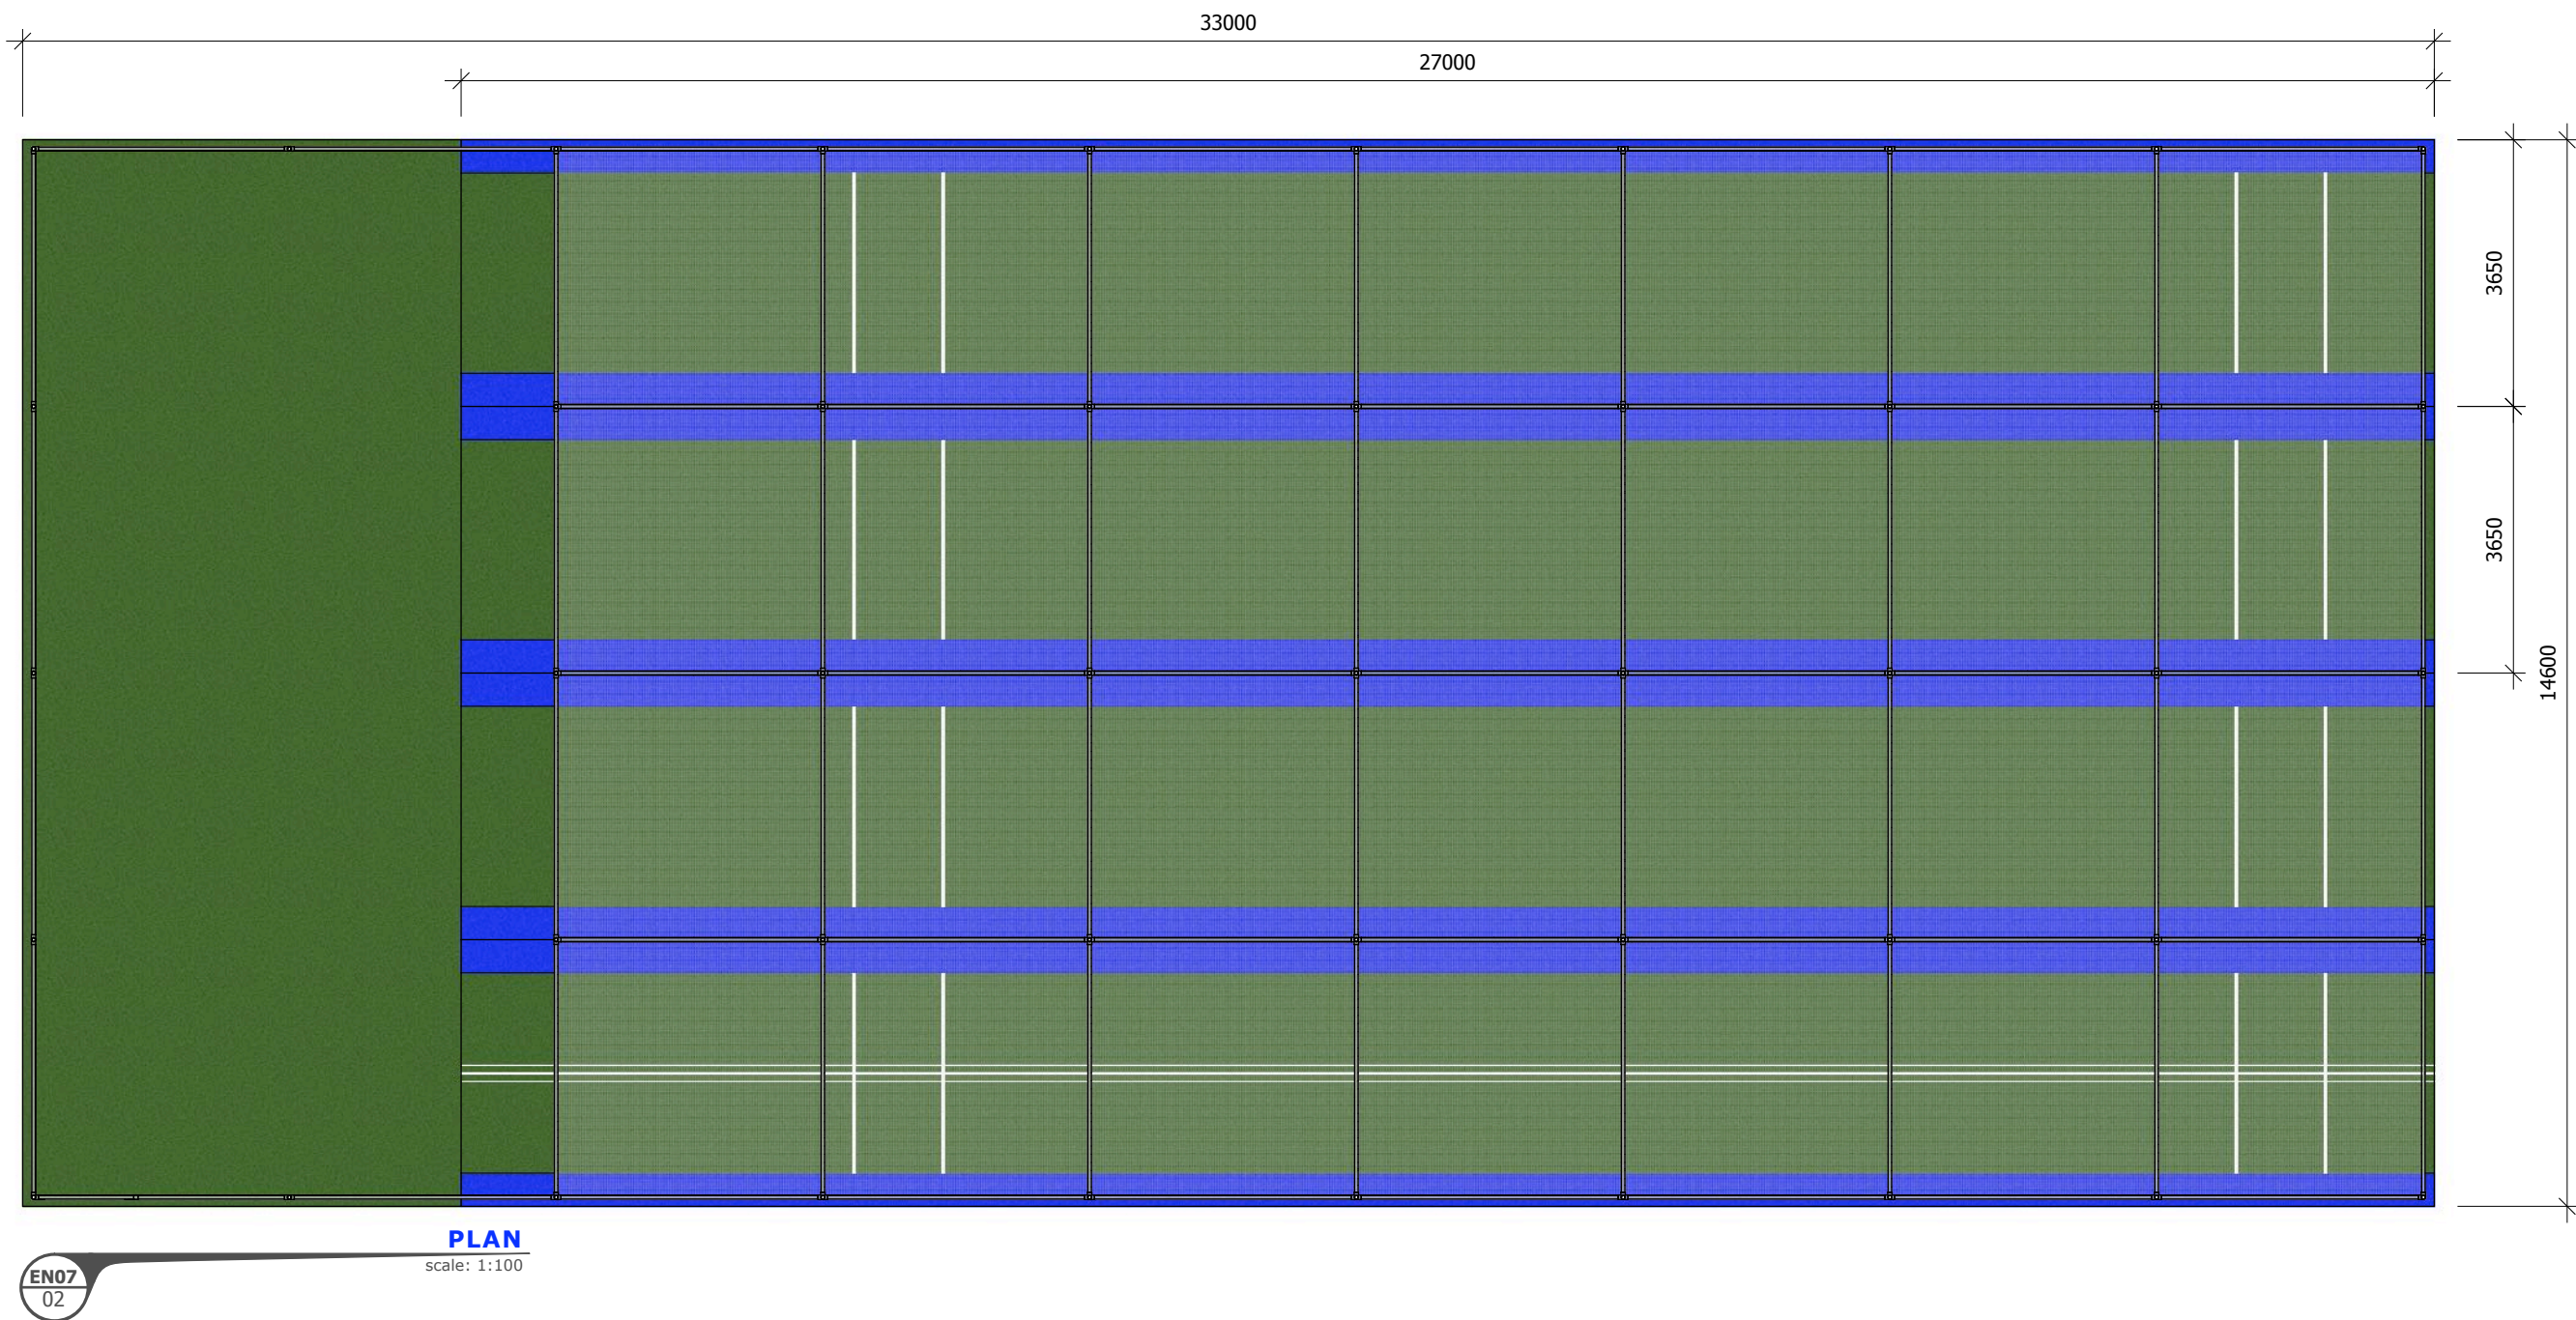
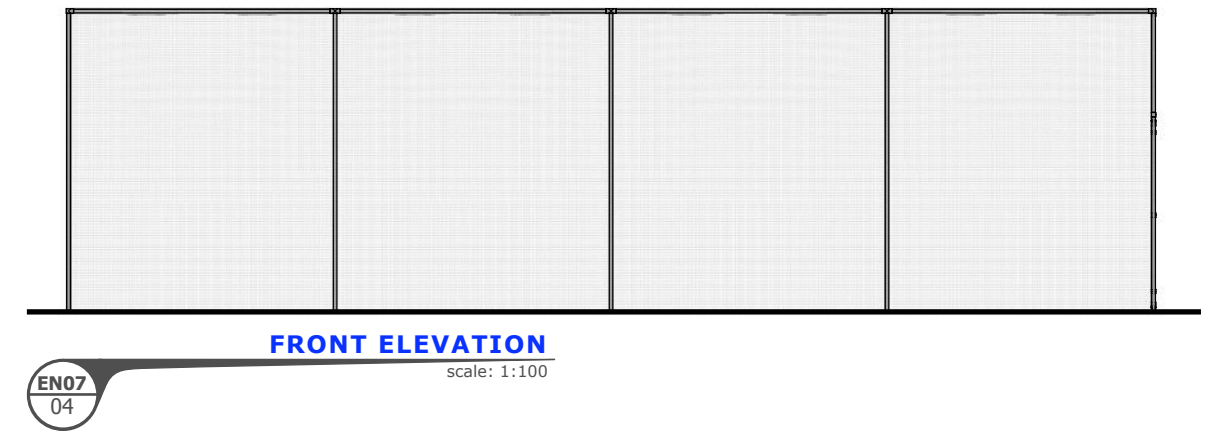


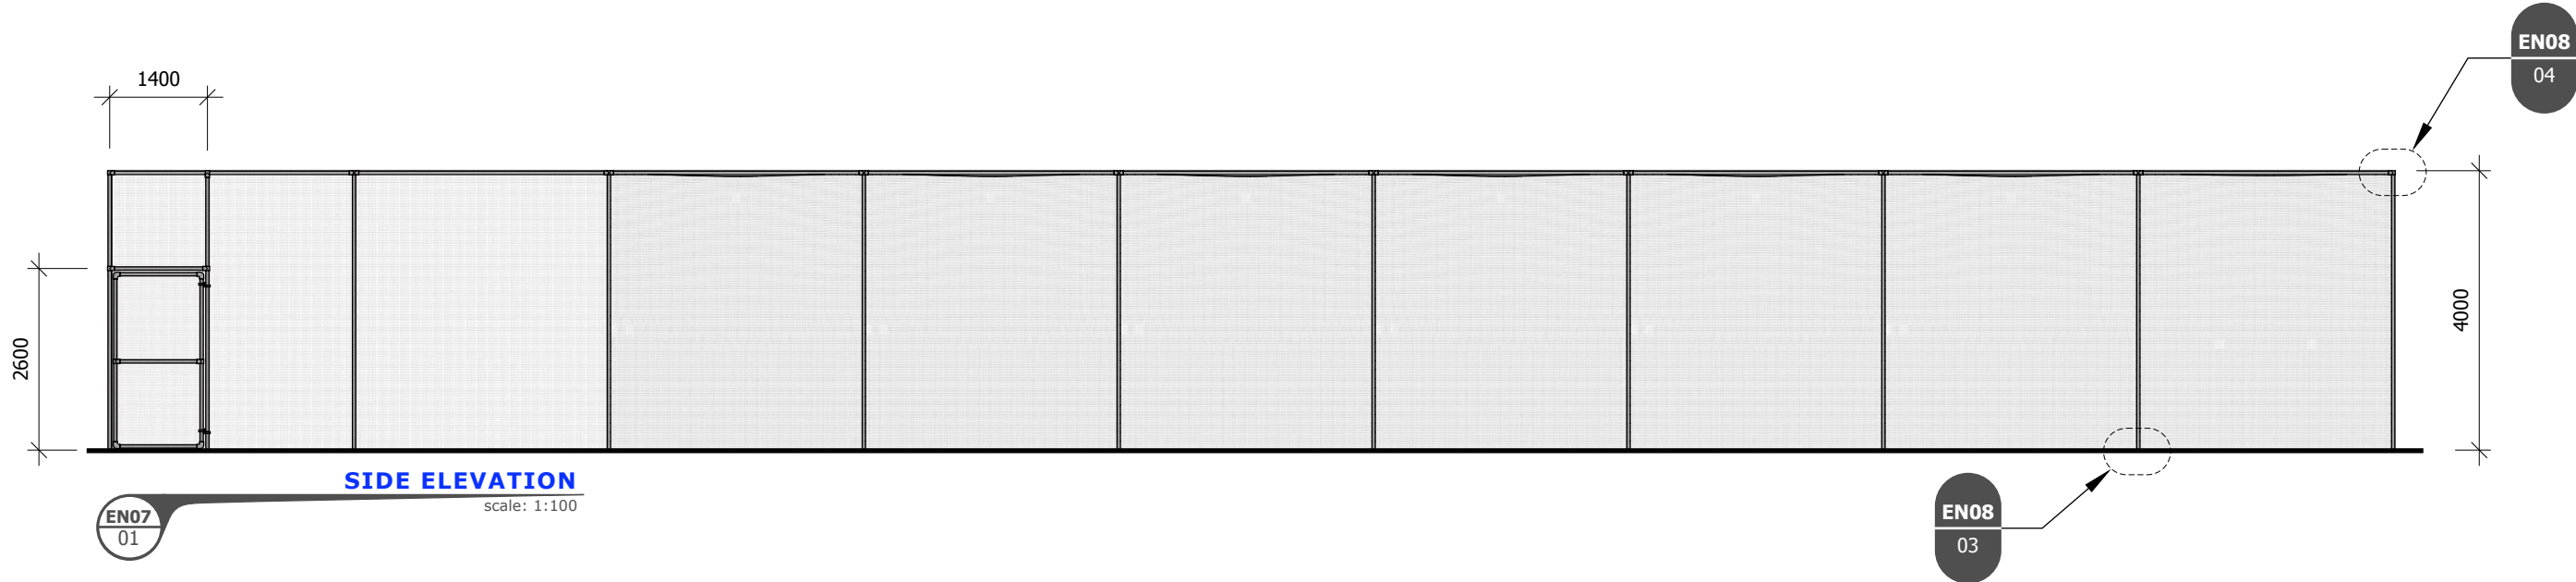

Specification for four lane enclosed 'tp5t' system

Playing surface carpets

Overall four lane dimensions: 33m x 14.6m
'tp5' premium grade tufted synthetic playing surface carpets per lane: 27m x 3.65m green with blue borders
Optional: single tone green, NPC with green or blue borders
Optional: training aid - contrasting stump lines
'tp5' premium grade tufted run up carpet per lane: 6m x 3.65m single tone green

Shock pads: per lane

'tp2' batting area: pace modifying shock pads for the pitching area 19m x 3.4m
'tp3' bowling area and run-up: load absorbing shock pad 14m x 3.6m

Steelwork system dimensions: per lane

Height: 4m
Lane length: 25.55m
Overall length 33m
Width: 3.6 - 3.65m
48mm diameter galvanised steel tubes set in a 52mm diameter socket.
Optional: powder coated steelwork green or black
Optional: Pedestrian gate with latch

Netting systems


25.55m x 4m HD Protection tunnels: exclusive total-play design
one seamless piece of total-play's 'HD' netting secured with PVC encapsulated tension wire
7.45m x 4m HD panel sidewalls
4m high white bowler netting
Single batting curtains (white mesh) 2m x 7.3m
Optional: green or black netting
Optional: additional 'double' or 'wrap' batting curtains
Optional: total-play's 'HD' netting in walled panel design
Optional: protection skirt in green or black (PVC): protects the bottom section of netting, either 500m or 1m high.

Security fence



All systems can be built with perimeter security fencing and gates. design options include gate width, fence height, colour and type of perimeter safety path.

This document is a strictly confidential communication to and solely for the use of 'The Client'. This document and the information in it, are provided in confidence to 'The Client', for the sole purpose of exploring potential ground development works. No part of it may be reproduced or communicated to any other third party without the express written permission of total-play Ltd

The 'tp5t' system designed and installed by total-play Ltd is an England and Wales Cricket Board, (ECB) Approved Non-Turf Pitch System.

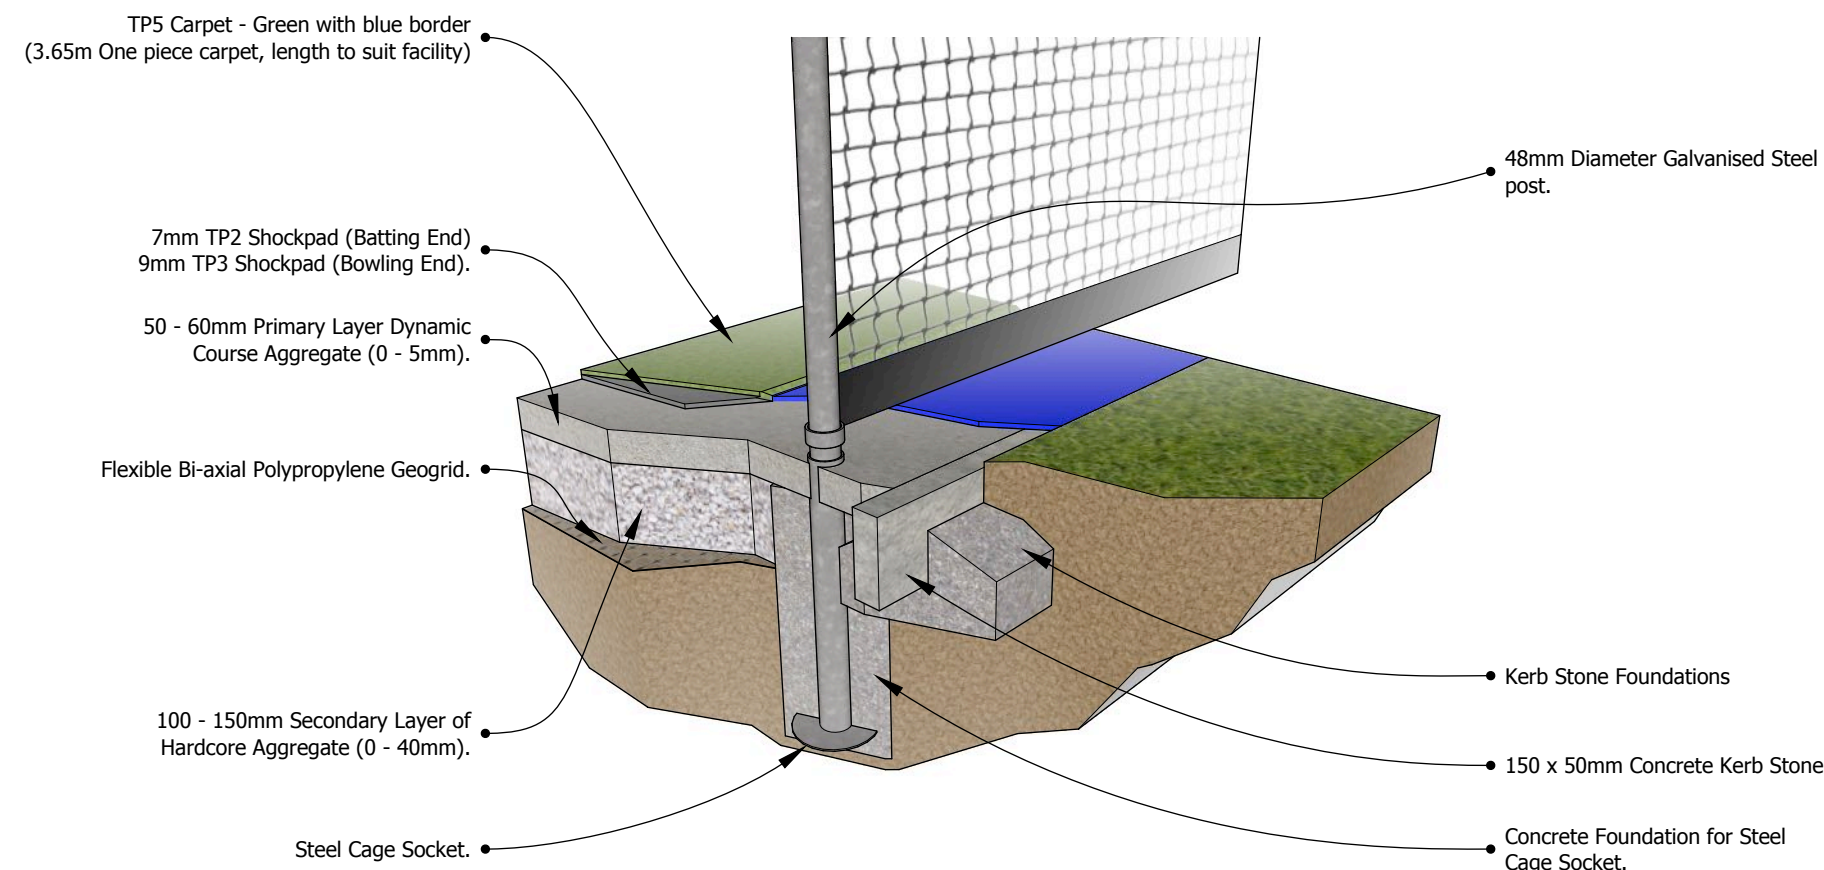

CAGE POST INSTALLATION
scale: NTS

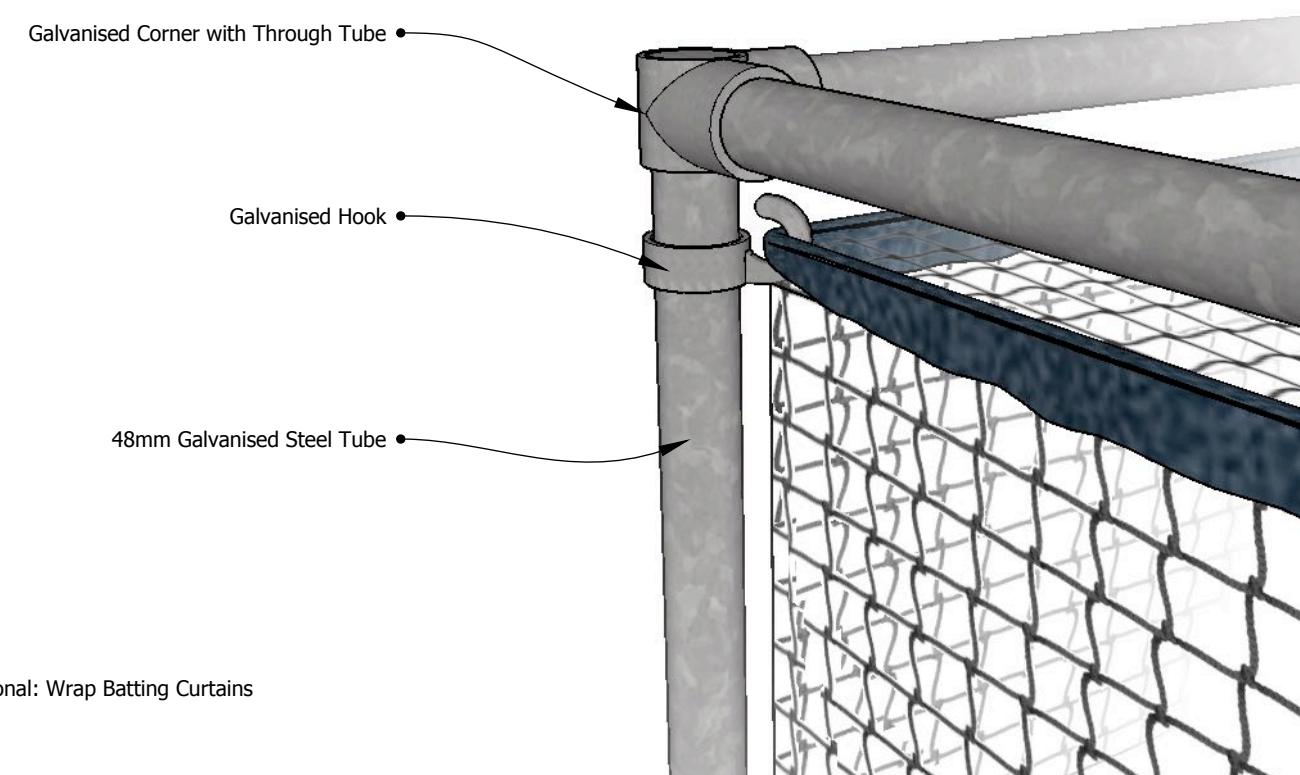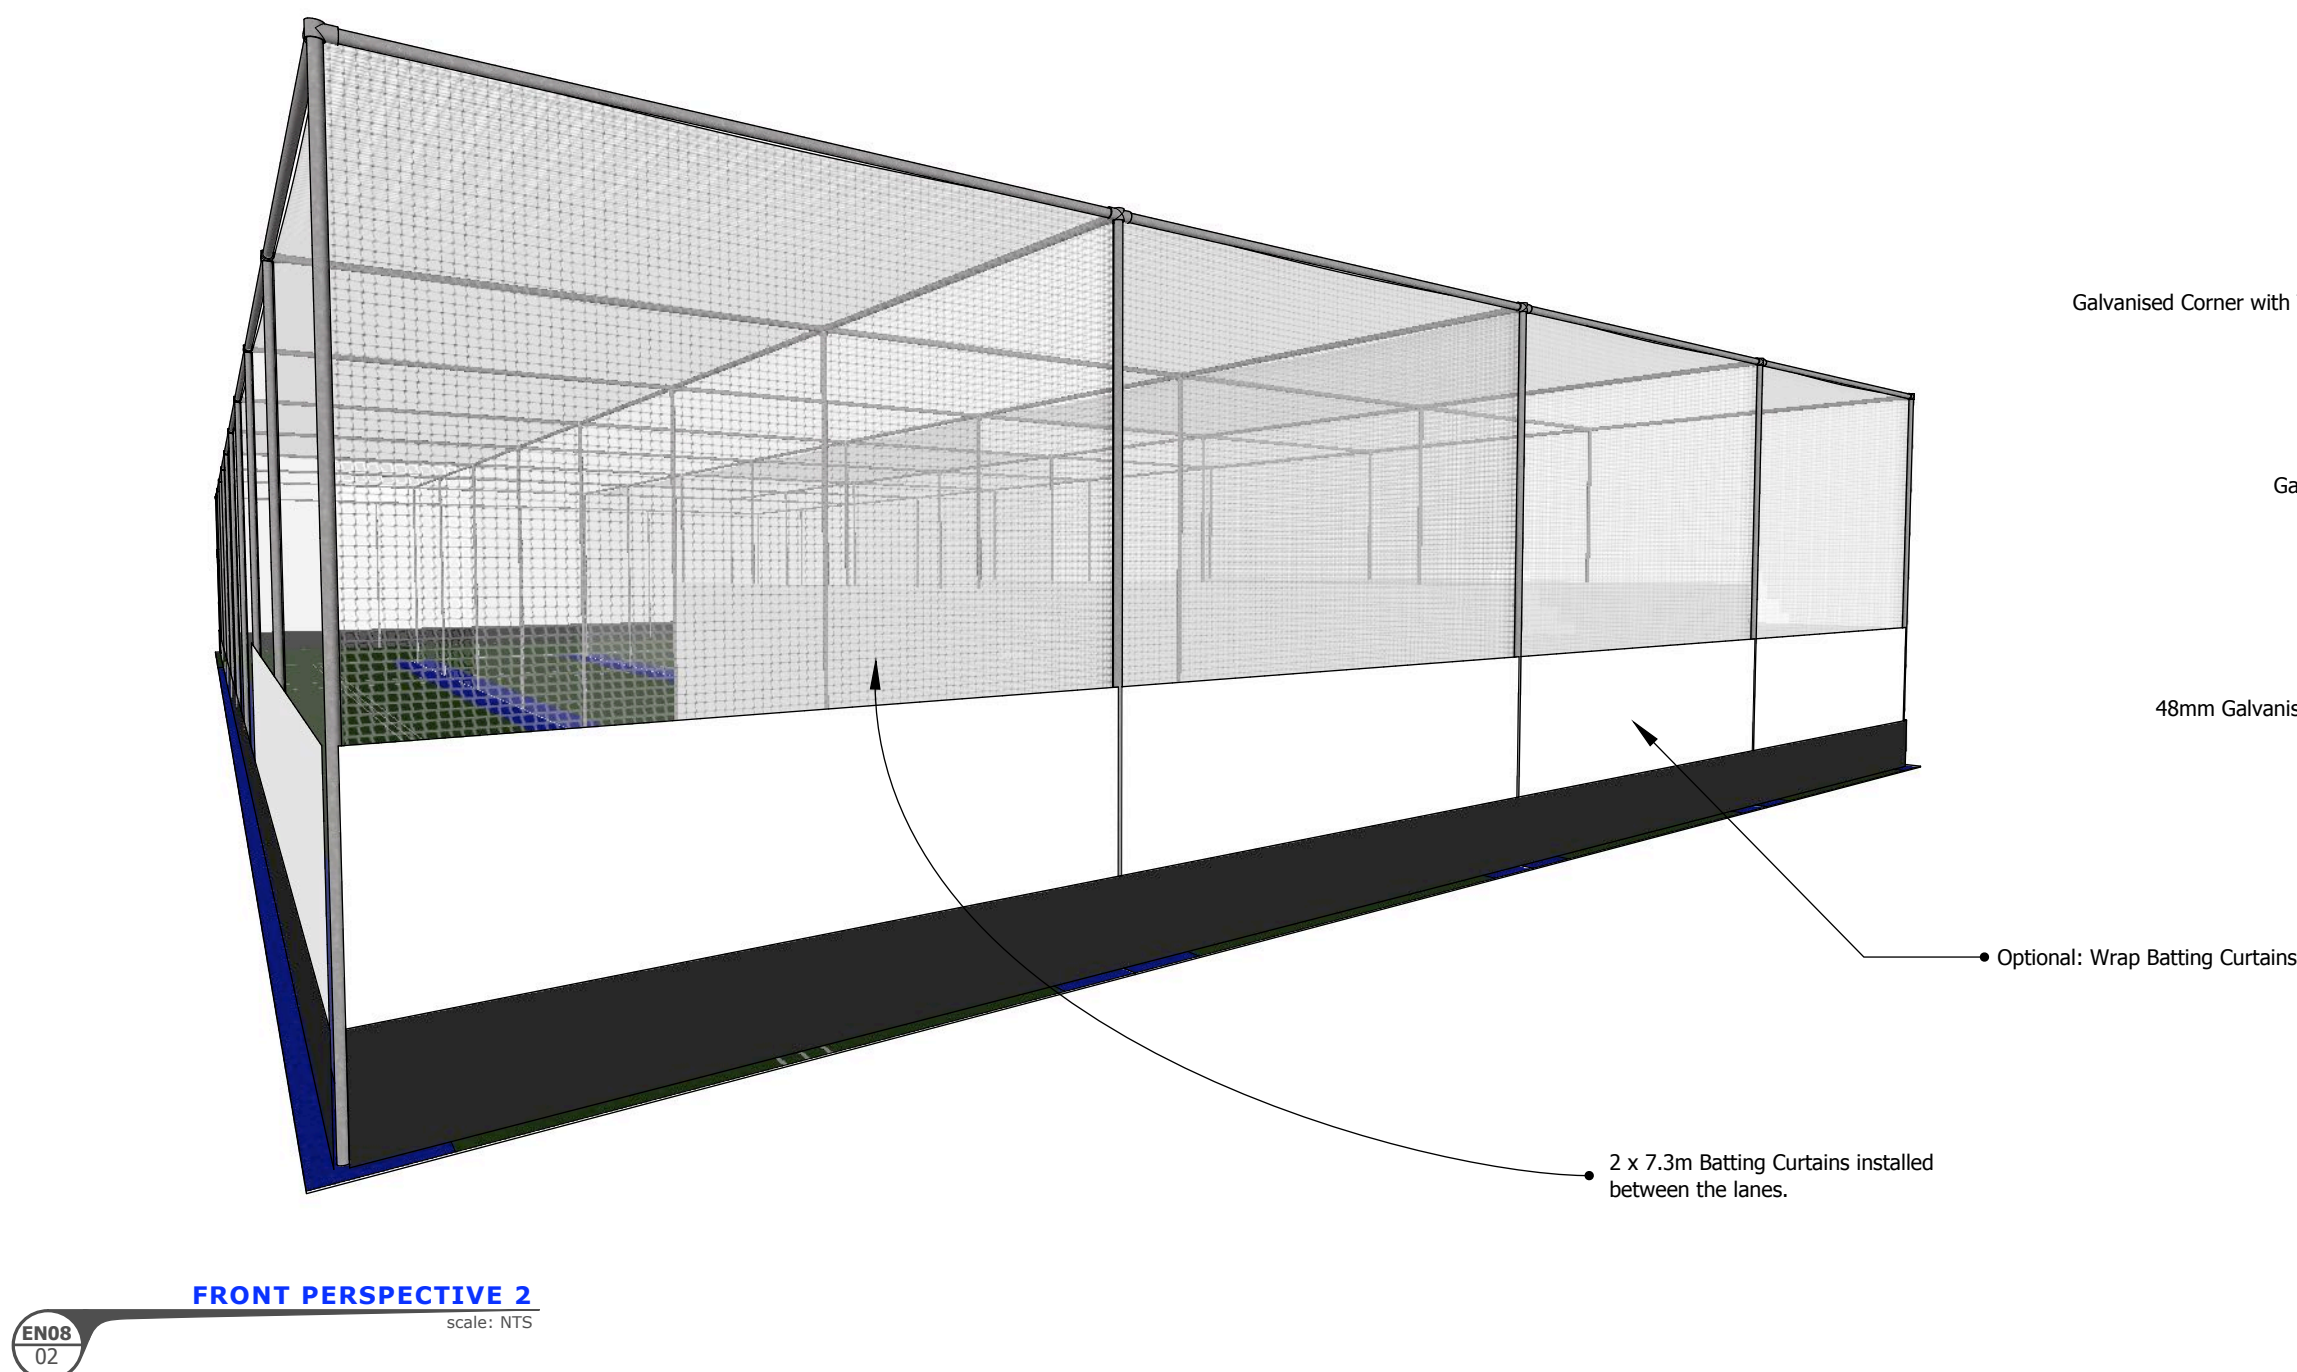

TOP CORNER DETAIL
scale: NTS

This document is a strictly confidential communication to and solely for the use of 'The Client'. This document and the information in it, are provided in confidence to 'The Client', for the sole purpose of exploring potential ground development works. No part of it may be reproduced or communicated to any other third party without the express written permission of total-play Ltd