

THIS DRAWING (OR ANY PART THEREOF) MAY NOT BE COPIED, TRANSMITTED OR DISCLOSED TO ANY THIRD PARTY OR UNAUTHORISED PERSON WITHOUT THE PRIOR WRITTEN PERMISSION OF GILLING DOD ARCHITECTS.



THIS DRAWING IS TO BE READ IN CONJUNCTION WITH ALL OTHER RELEVANT DRAWINGS PREPARED BY CONSULTANTS AND SUB-CONTRACTORS.

REPORT ANY DISCREPANCIES TO THE ARCHITECT OR REPRESENTATIVES THEREOF.

© ALL RIGHTS RESERVED. NO PART OF THIS DRAWING MAY BE REPRODUCED OR TRANSMITTED IN ANY FORM OR BY ANY MEANS WITHOUT THE WRITTEN PERMISSIONS OF THE COPYRIGHT HOLDER.

ONCE PRINTED AND DISTRIBUTED THIS DOCUMENT IS ASSUMED UNCONTROLLED.

DO NOT SCALE FROM THIS DRAWING. WORK ONLY TO PRINTED DIMENSIONS.

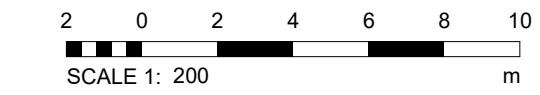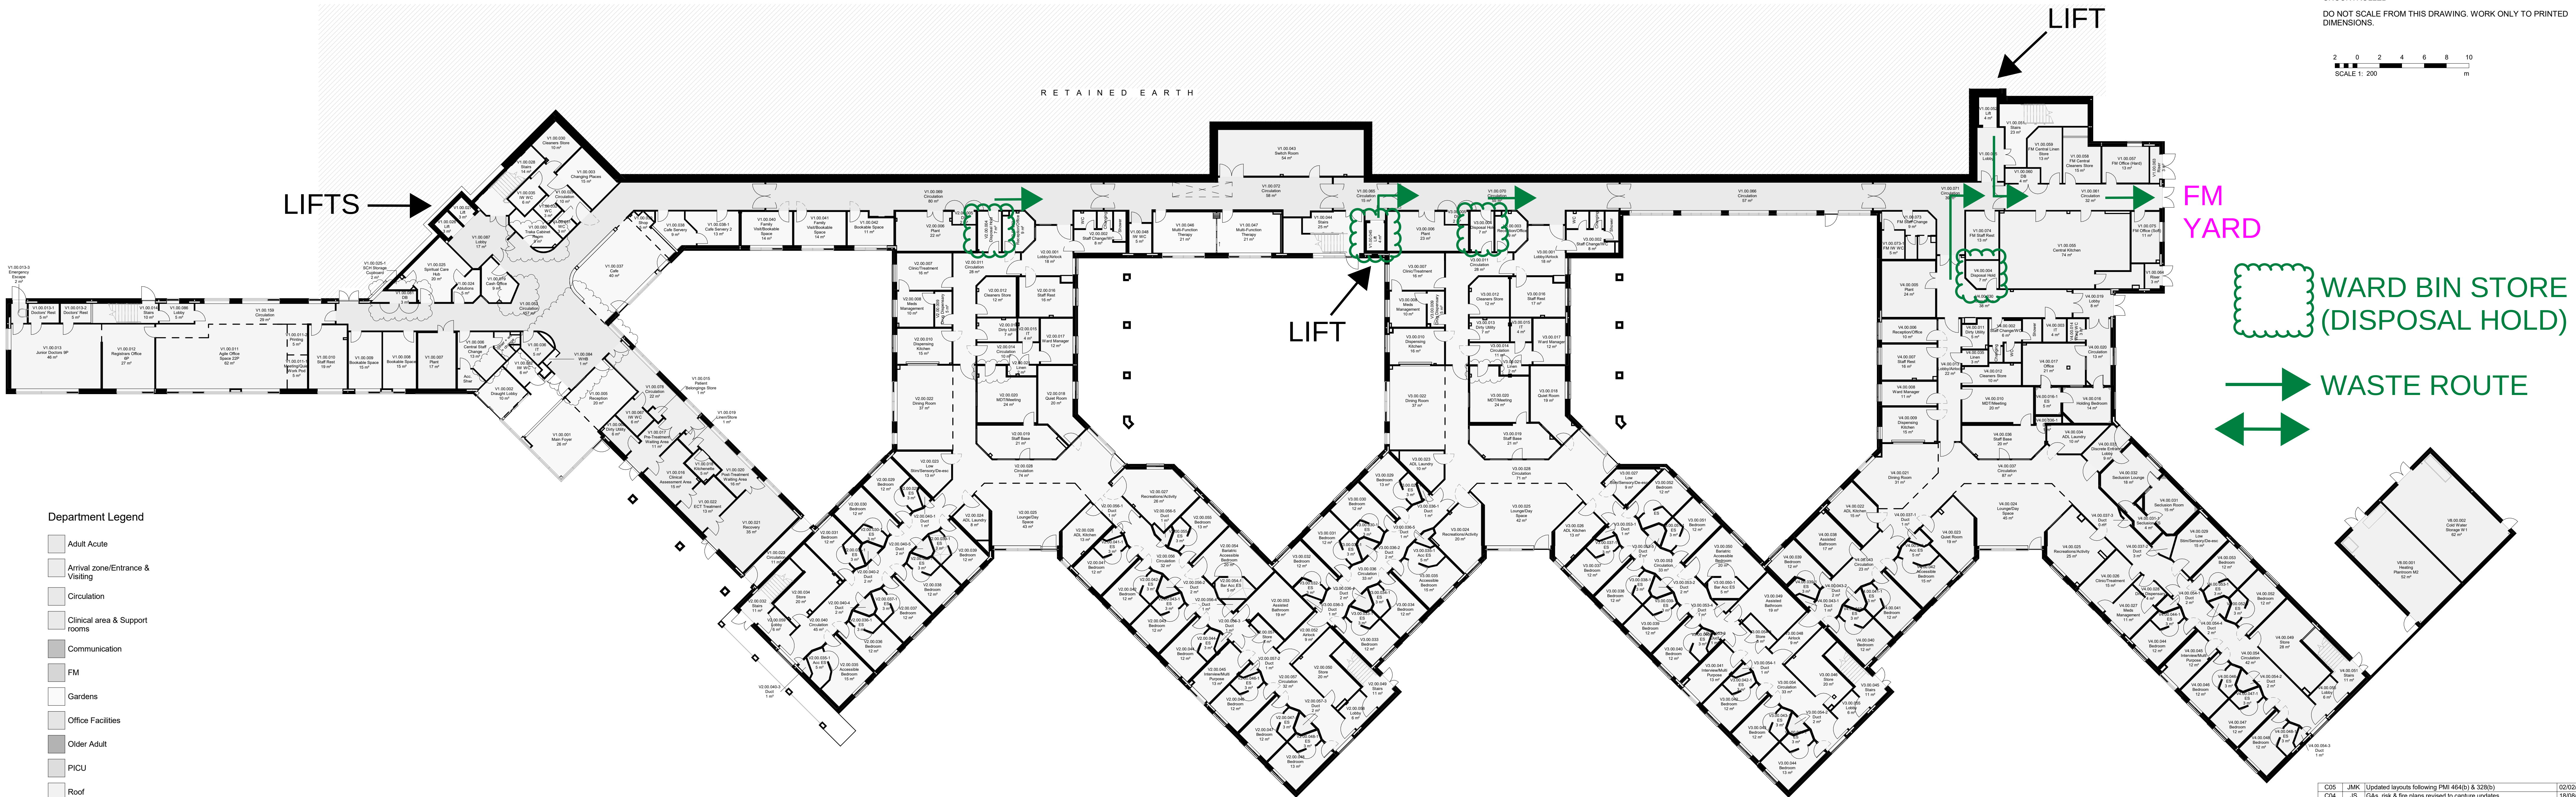


Department Legend

- Adult Acute
- Arrival zone/Entrance & Visiting
- Circulation
- Clinical area & Support rooms
- Communication
- FM
- Gardens
- Office Facilities
- Older Adult
- PICU
- Roof
- S136 & Seclusion Suites
- Shared therapies
- Staff facilities
- Treatment Suite


C05	JMK	Updated layouts following PMI 464(b) & 528(b)	02/02/24
C04	JS	GAs, risk & fire plans revised to capture updates	18/08/23
C03	JS	Admin layout amended to 22 desk flipped layout (clouds added for omission of dwarf walls)	03/02/23
C02	JS	Updated in line with official admin client change instruction (PMI172) Reduction in corners of V1.04.004 (P04.01.01.23). Final east external door repositioned V2. Lounge dwarf walls omitted.	02/02/23
C01	OG	Construction Issues	15/11/22
P17	JS	V8.00.002 Door relocated. Entrance canopy updated	11/05/22
P16	DP	Revised FM yard layout	11/04/22
P15	OG	Issued for Stage 4	22/10/21
P14	JS	VE incorporated	03/08/21
P13	DP	V2.3 & V4 Staff spaces altered to match V2	22/03/21
P12	DP	New doors added following fire engineer advice	26/02/21
P11	RG	LR notes updated in line with V1 consultants advice. Space saved enabled FF Office WC's to move slightly away from the offices to enable B09m desks to be used. DB cupboard next to SCH extended to suit MEP requirements, and SCH store adjusted to suit. Cash Office waiting chairs relocated to avoid blocking the corridor. Pharmacy Manager's Office updated to be interlinked with main Pharmacy Office. Store Room to Ward 5 updated to match adjacent ward. Rooflight to Tribunal Waiting Area omitted at client request. UG Hospital Street waste outside wards 5 and 7 omitted following client meeting. Treatment Suite Kitchenette moved into a dedicated room in line with the consultation and service need. Also, round nofflights to cafe replaced by one large rooflight (exact size TBC)	08/01/21

1 Lower Ground Floor - Main Building
1 : 200

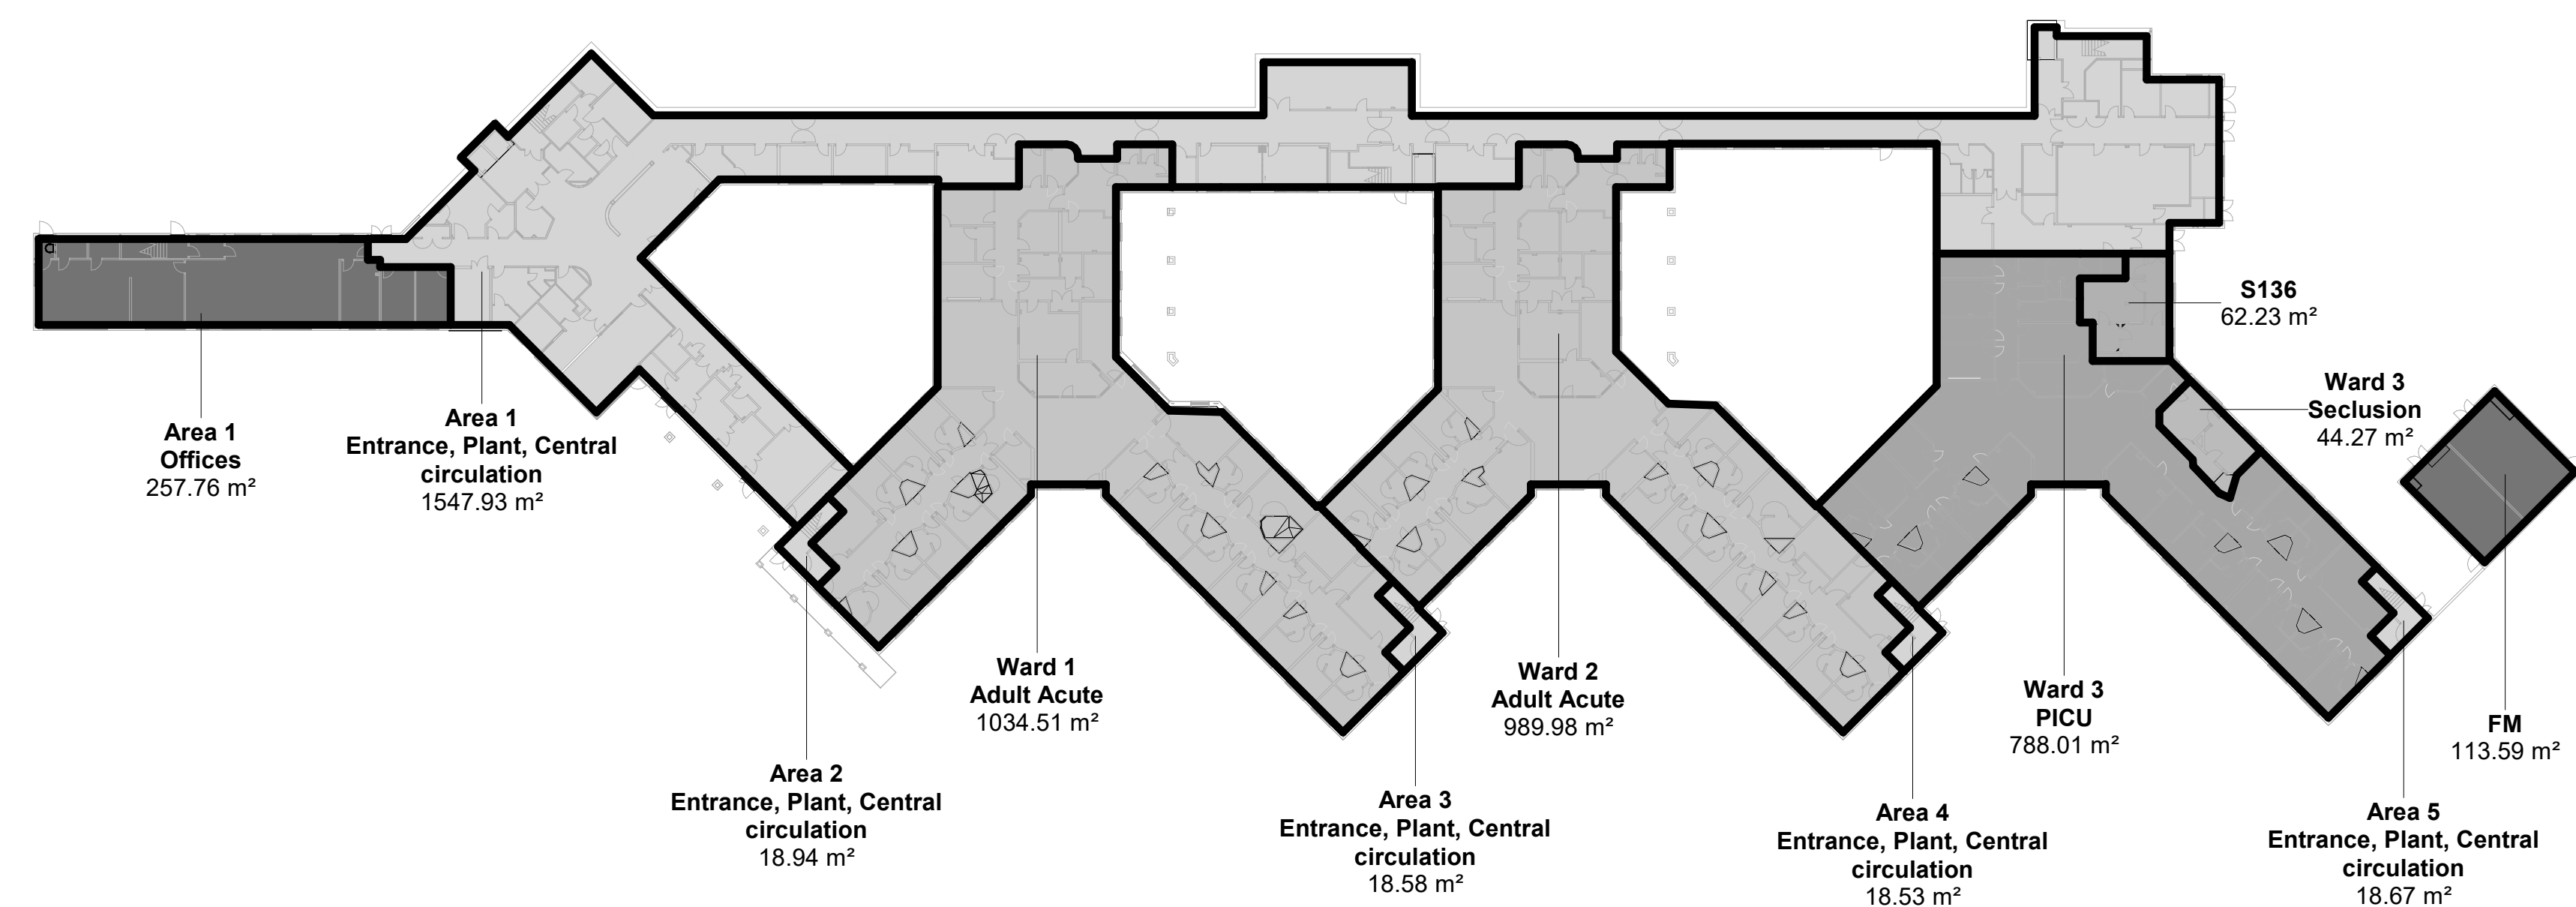

2 Lower Ground Floor
1 : 500

05_20-00-0001_Lower Ground Area Schedule			
Name	Number	Level	Area
S136		GDA Level 00	62 m²
FM		GDA Level 00	114 m²
FM		GDA Level 00	79 m²
Entrance, Plant, Central circulation	Area 1	GDA Level 00	1548 m²
Offices	Area 1	GDA Level 00	258 m²
Entrance, Plant, Central circulation	Area 2	GDA Level 00	19 m²
Entrance, Plant, Central circulation	Area 3	GDA Level 00	19 m²
Entrance, Plant, Central circulation	Area 4	GDA Level 00	19 m²
Entrance, Plant, Central circulation	Area 5	GDA Level 00	19 m²
Adult Acute	Ward 1	GDA Level 00	1035 m²
Adult Acute	Ward 2	GDA Level 00	990 m²
PICU	Ward 3	GDA Level 00	788 m²
Seclusion	Ward 3	GDA Level 00	44 m²
			4992 m²

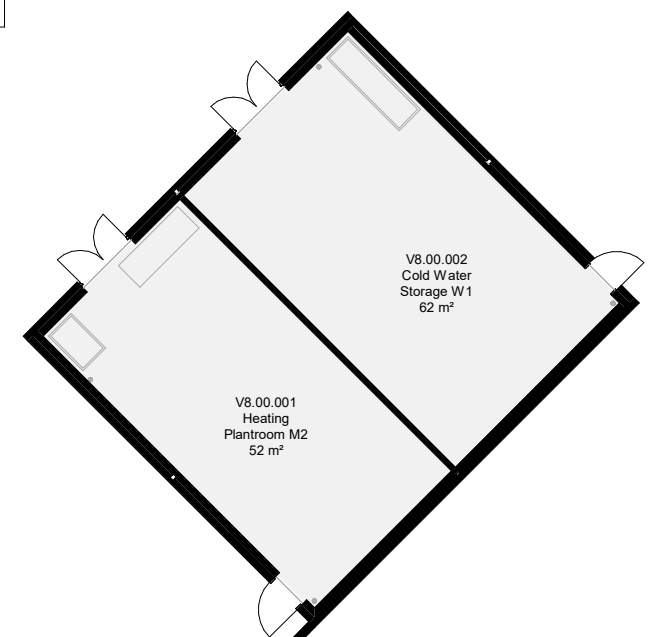

3 Lower Ground Floor - Energy Centre
1 : 200

gilling dod architects

The Cruck Barn, Duxbury Park, Chorley, Lancashire: PR7 4AT
t: 01257 260070 f: 01257 260071

Client Name: Greater Manchester Mental Health NHS Foundation Trust

PSCP: IHP Integrated Health Projects by VINCI WALFNE

Site Name: Land at Trust HQ building, North Manchester General Hospital		
Project Name: North View		
Drawing Title: Proposed Lower GF GA Plan		
Project No: 8360-A00	Sheet: A0	Scale: As indicated
Drawn by: OG	Checked by: JS	Approved by: AA
Suitability: CONSTRUCTION	Revision: C05	Status: S3-S6
Drawing Number: NMGPH-GDA-VV-00-DR-A-0001		