
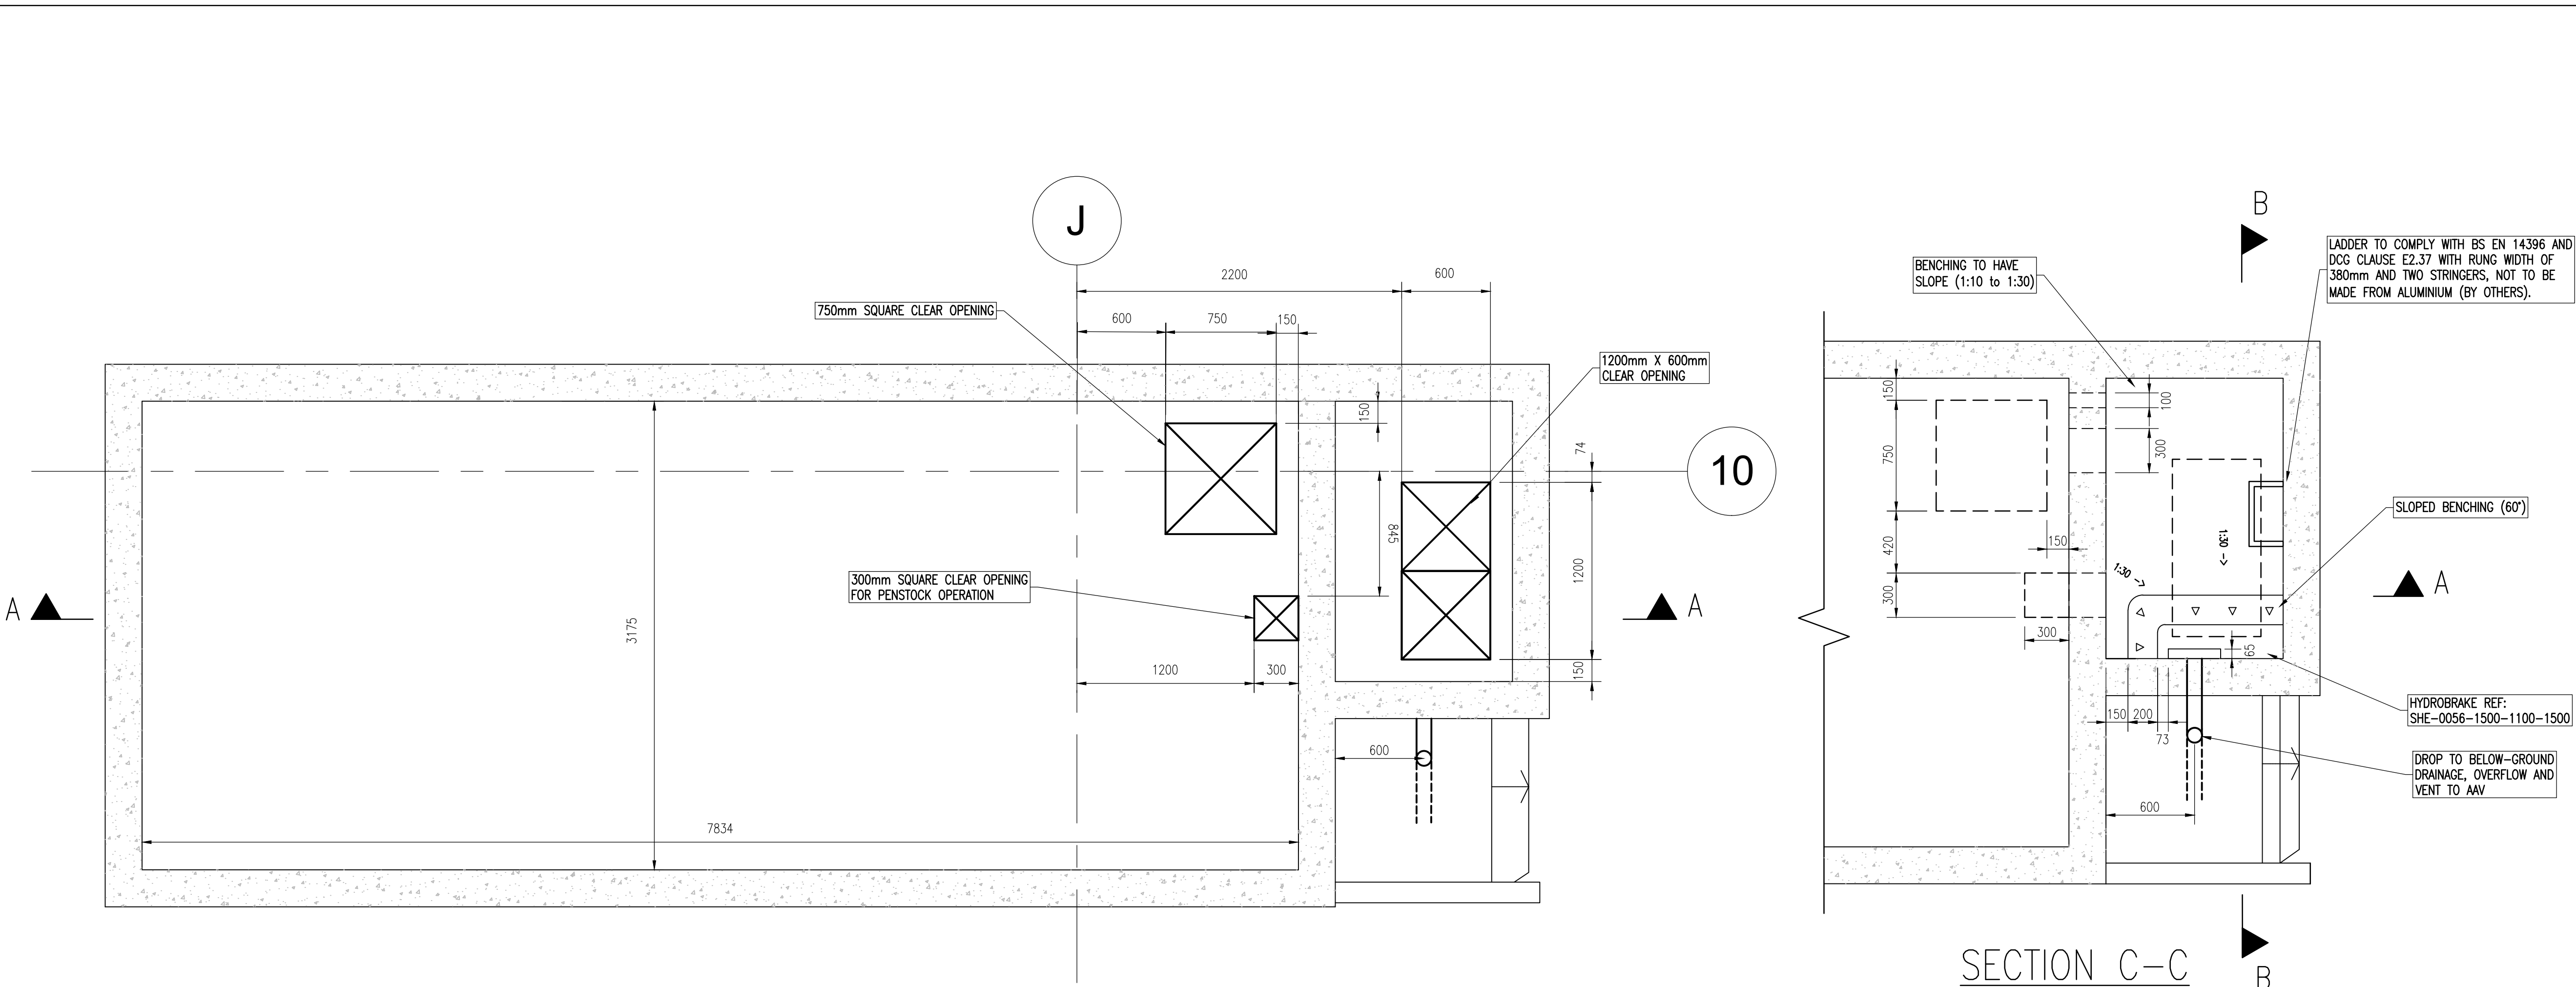


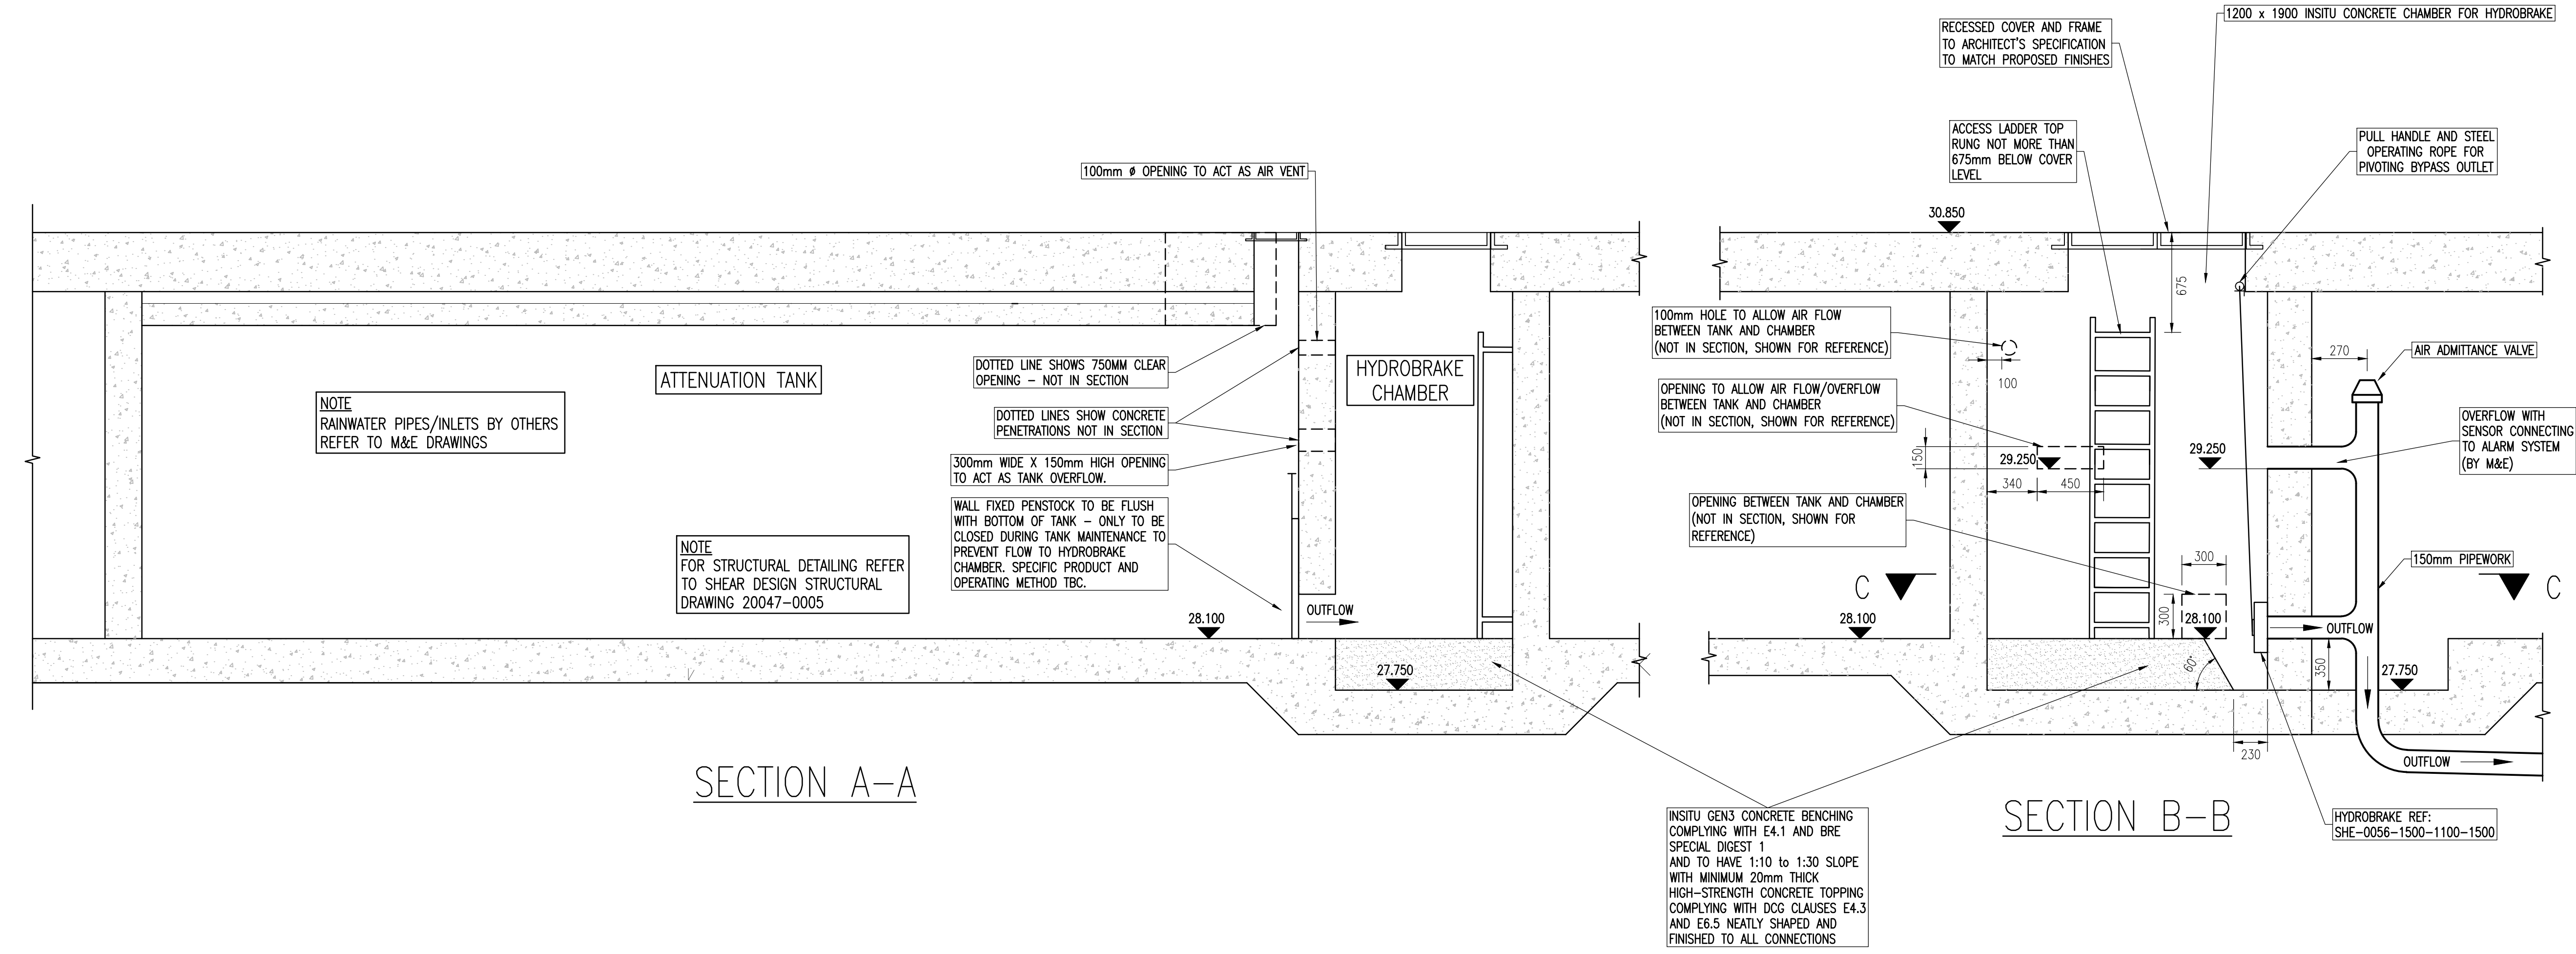

NOTES

GENERAL

1. ALL DIMENSIONS ARE IN MILLIMETRES UNLESS NOTED OTHERWISE.
2. ALL LEVELS ARE IN METRES UNLESS NOTED OTHERWISE.
3. DO NOT SCALE FROM THIS DRAWING. USE FIGURED DIMENSIONS ONLY.
4. ANY DISCREPANCIES TO BE REPORTED IMMEDIATELY TO THE ENGINEER.
5. THIS DRAWING TO BE READ IN CONJUNCTION WITH ALL RELEVANT ARCHITECTS, SUBCONTRACTORS AND SPECIALISTS DRAWINGS AND SPECIFICATIONS.
6. THIS DRAWING IS COPYRIGHT © PROPERTY OF SHEAR DESIGN LIMITED.

HYDROBRAKE NOTES

1. HYDROBRAKE DIMENSIONS GIVEN IN THE DRAWING ACROSS ARE CORRECT AT THE TIME OF WRITING AND ARE BASED ON THE INFORMATION PROVIDED BY THE HYDRO INTERNATIONAL WEBSITE.
2. CARE SHOULD BE TAKEN TO ENSURE THAT THE CORRECT HYDROBRAKE IS ORDERED, BASED ON THE GIVEN HEAD/FLOW RELATIONSHIP (1.10m & 1.5 L/s). IF IN DOUBT PLEASE ASK THE CIVIL ENGINEER FOR CONFIRMATION.
3. ALL HYDROBRAKE ORDERS SHOULD BE VERIFIED WITH THE CIVIL ENGINEER PRIOR TO ORDERING.
4. IF A DIFFERENT FLOW CONTROL DEVICE OR SUPPLIER IS TO BE USED THEN THIS SHOULD BE VERIFIED WITH THE CIVIL ENGINEER PRIOR TO CONSTRUCTION AND/OR ORDERING OF MATERIALS TO ENSURE THAT THE DRAINAGE SYSTEM STILL FUNCTIONS CORRECTLY

REV	DATE	DESCRIPTION	BY	CHK
C02	28.05.24	UPDATED OUTFLOW AS PER DISCUSSION WITH ARCHITECT, CLARIFIED DIMENSIONS AND ADDED NOTES.	EL	DKK
C01	24.05.24	UPDATED SECTIONS, DRAWING SIZE INCREASED TO A1	EL	DKK

CLIENT: FUSION MANCHESTER DEVCO LTD

PROJECT: STUDENT ACCOMMODATION DEANS GATE SOUTH, MANCHESTER

TITLE: SURFACE WATER DETENTION TANK AND FLOW CONTROL CHAMBER

SHEAR design
Consulting Civil and Structural Engineers

7 Ashtree Court - Woody Close - Cardiff Gate Business Park - Cardiff - CF23 8RW
Tel: 029 2054 7000 - Fax: 029 2054 7001 - www.shear-design.com - enquiries@shear-design.com

DRAWN: TU	CHECKED: TS/BH	DATE: JULY 2022	SCALE: 1:25 @ A1
SHEAR DESIGN REF: 20047	DRAWING NUMBER: 20047-135	REVISION: C02	STATUS: C