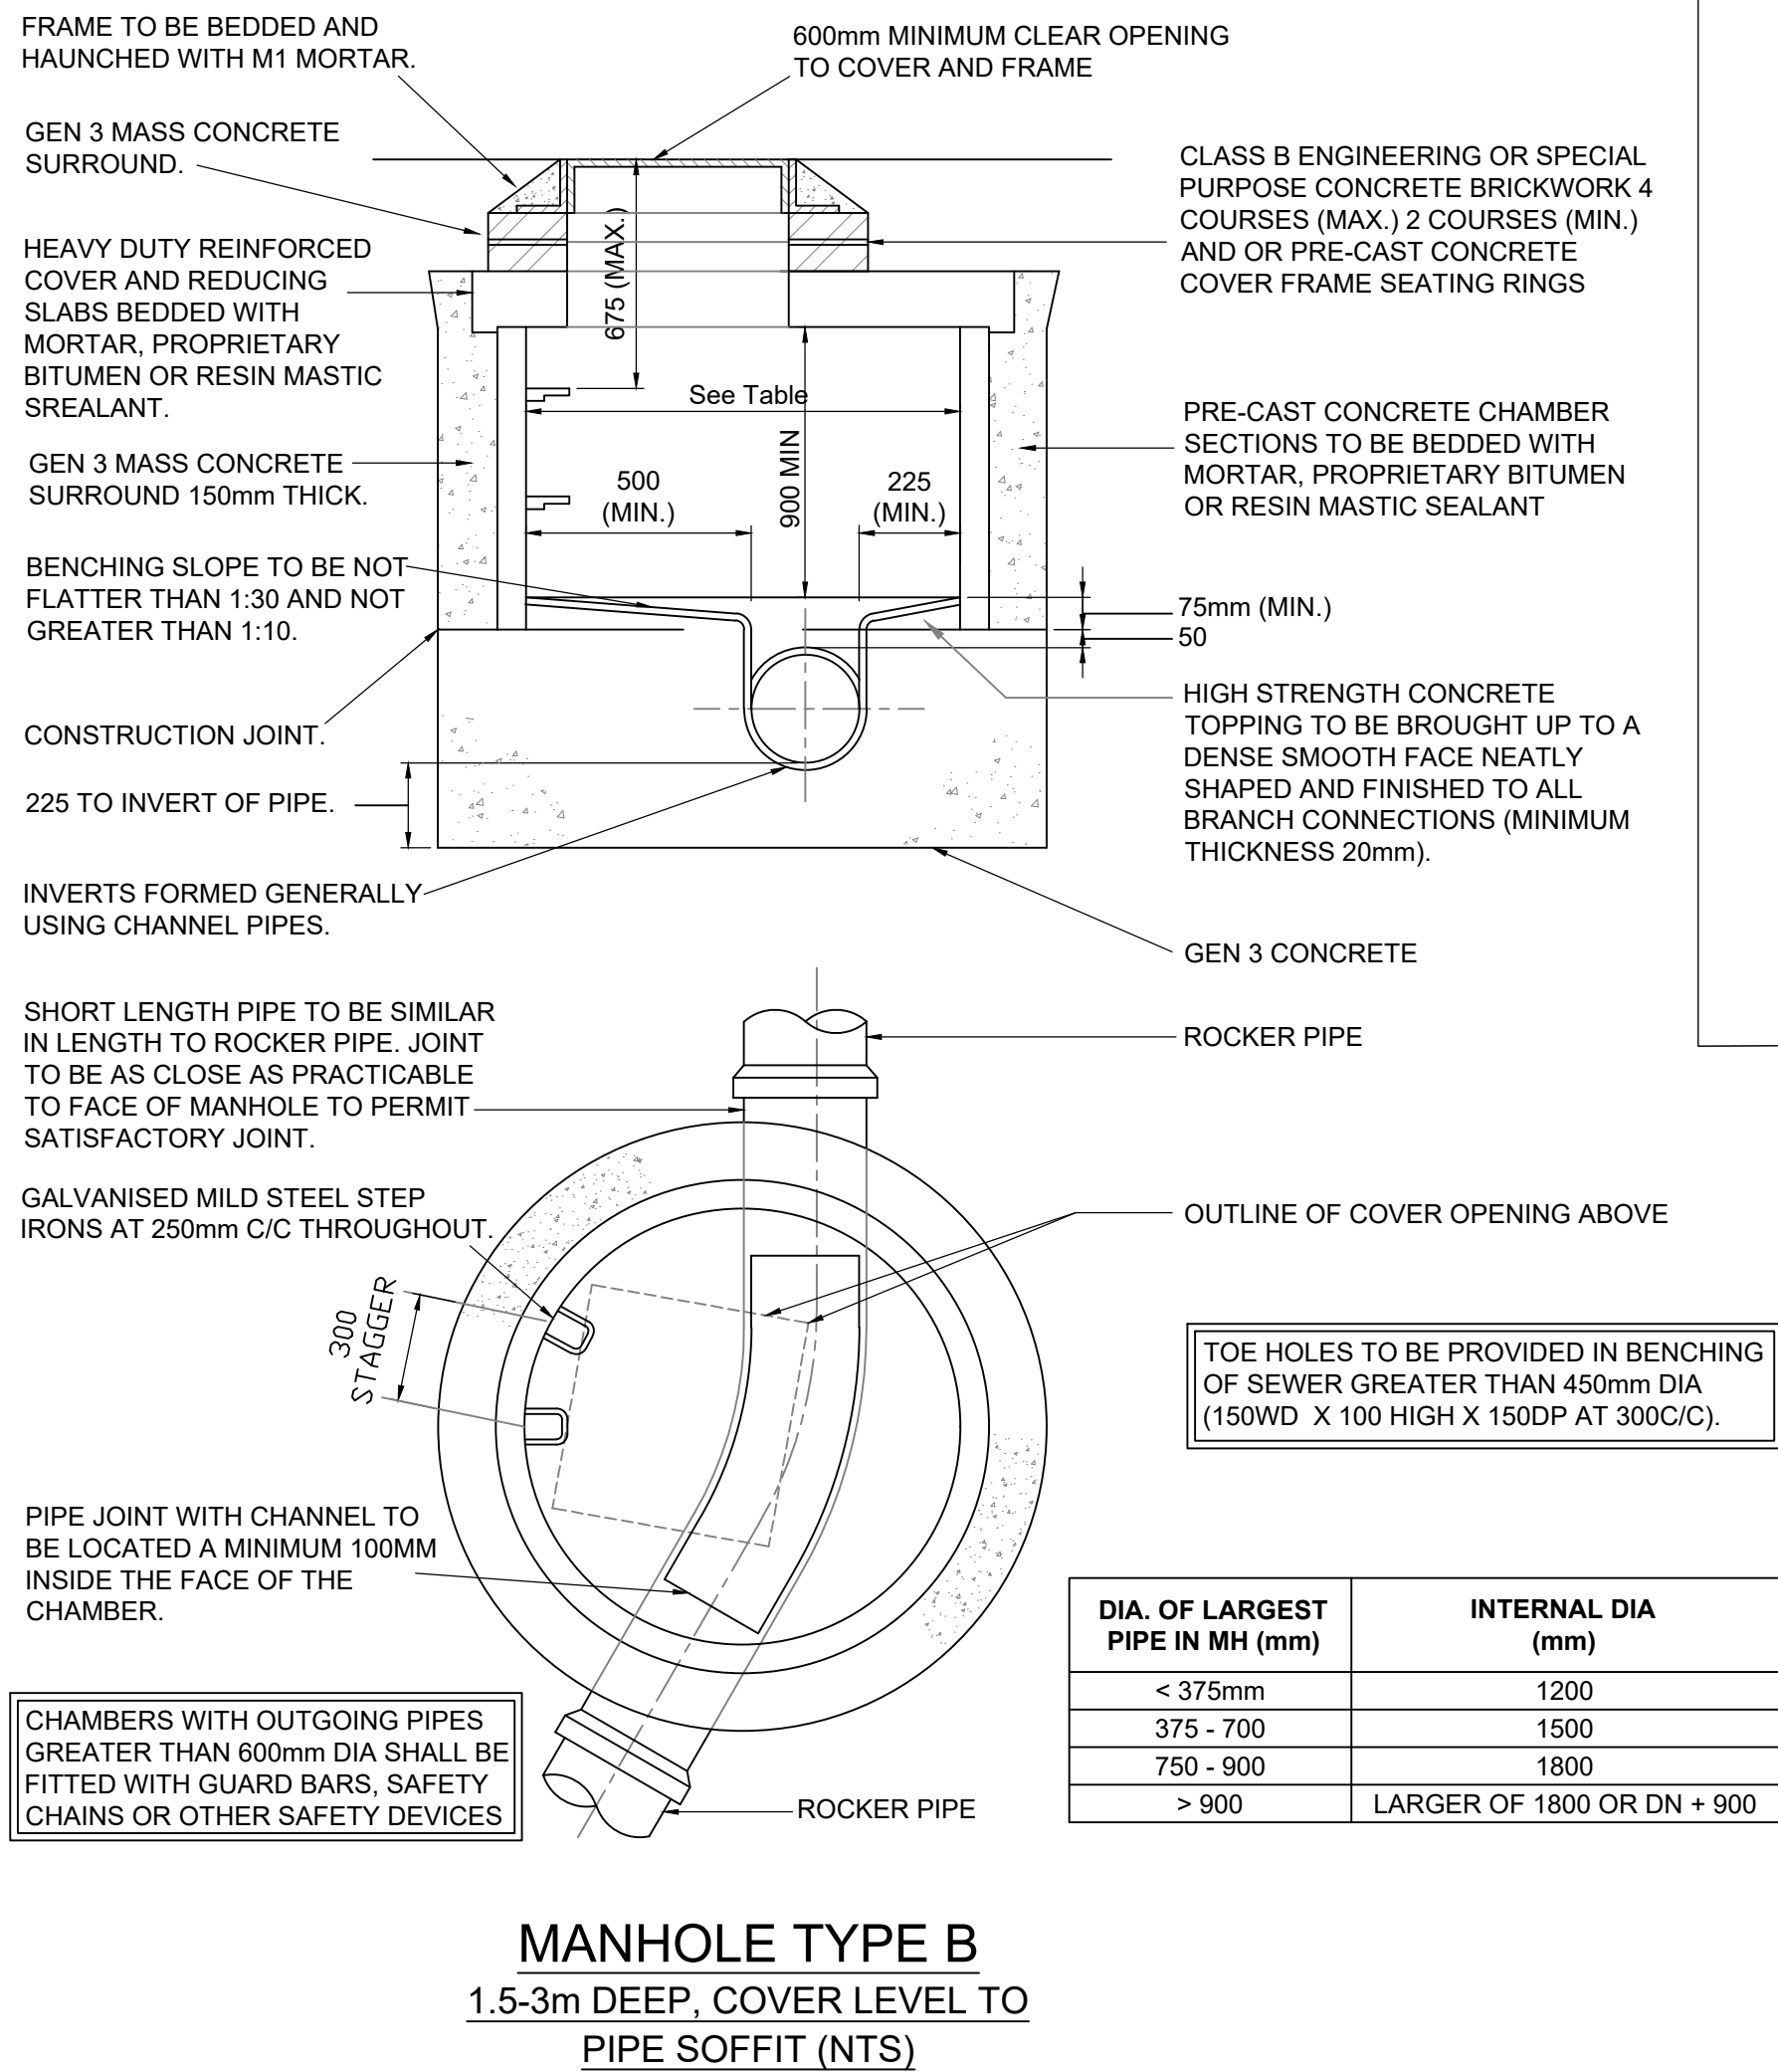
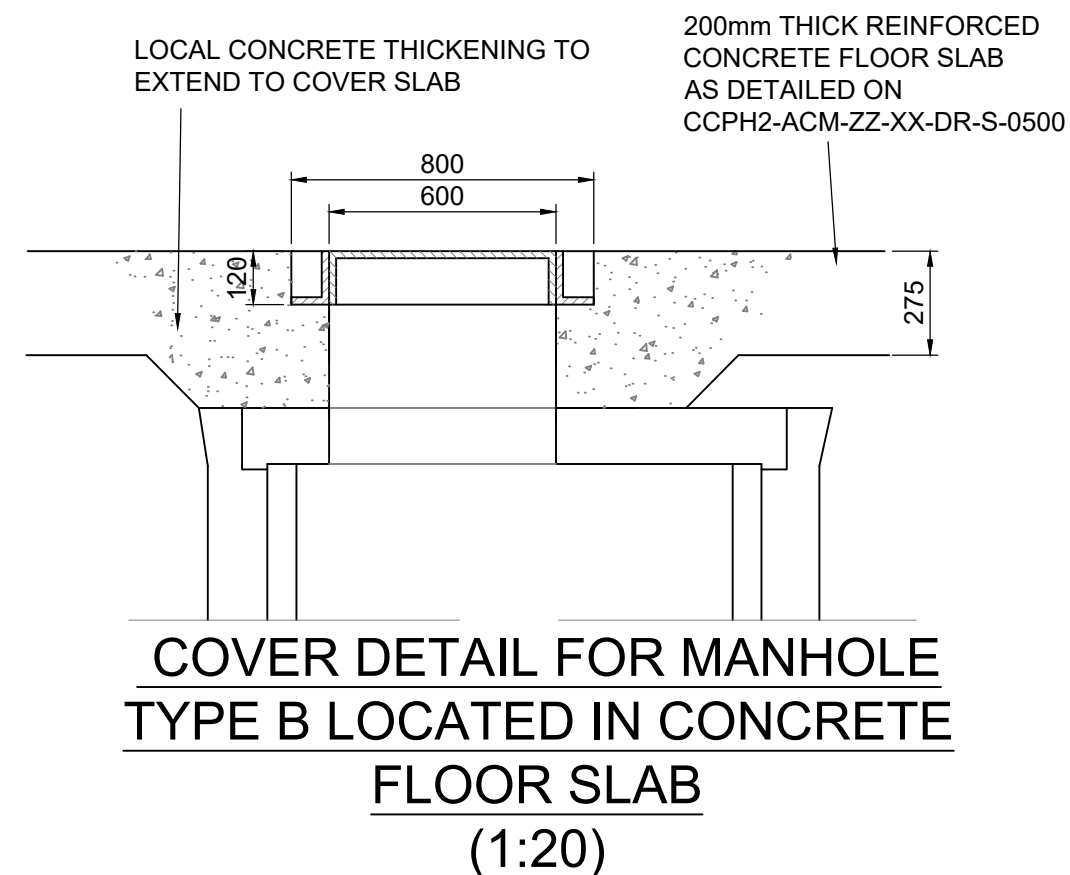
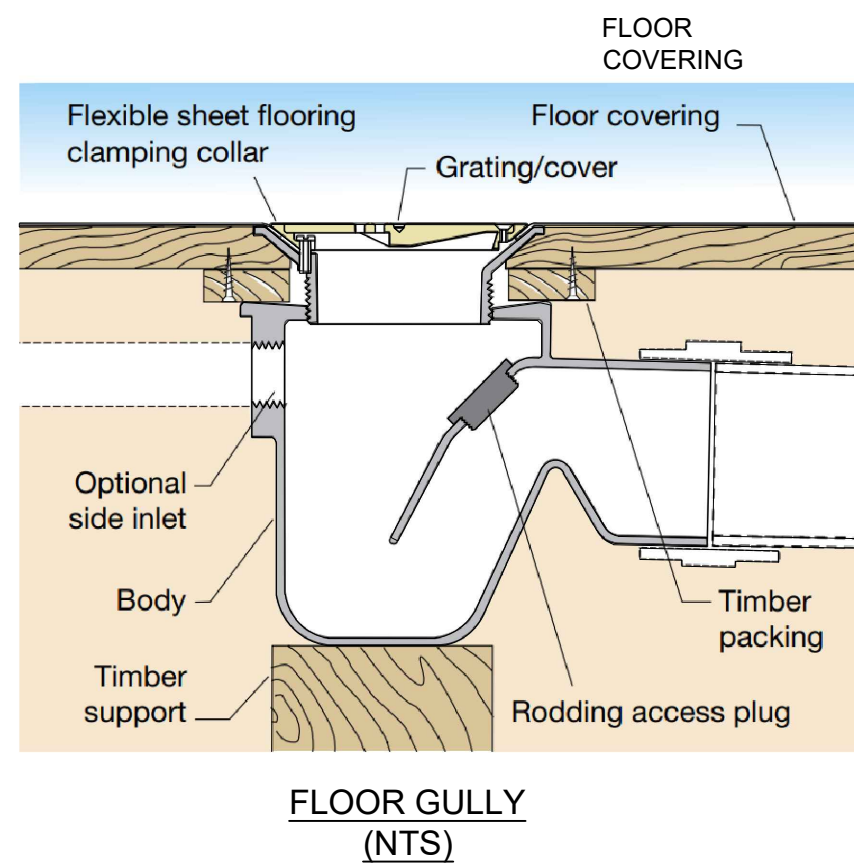


TABLE 5/3 BSEN 13242 COURSE AGGREGATE TO CLAUSE 4.3.2 FOR PIPE BEDDING, HAUNCHING AND SURROUNDING MATERIAL

PICTURES DEMONSTRATE RODDING ACCESS ON/ABOVE GROUND - NOT CONSTRUCTION STANDARD DETAILS

This drawing has been prepared for the use of AECOM's client. It may not be used, modified, reproduced or relied upon by third parties, except as agreed by AECOM or as required by law. AECOM accepts no responsibility, and denies any liability whatsoever, to any party that uses or relies on this drawing without AECOM's express written consent. Do not scale this document. All measurements must be obtained from the stated dimensions.

SCALE