
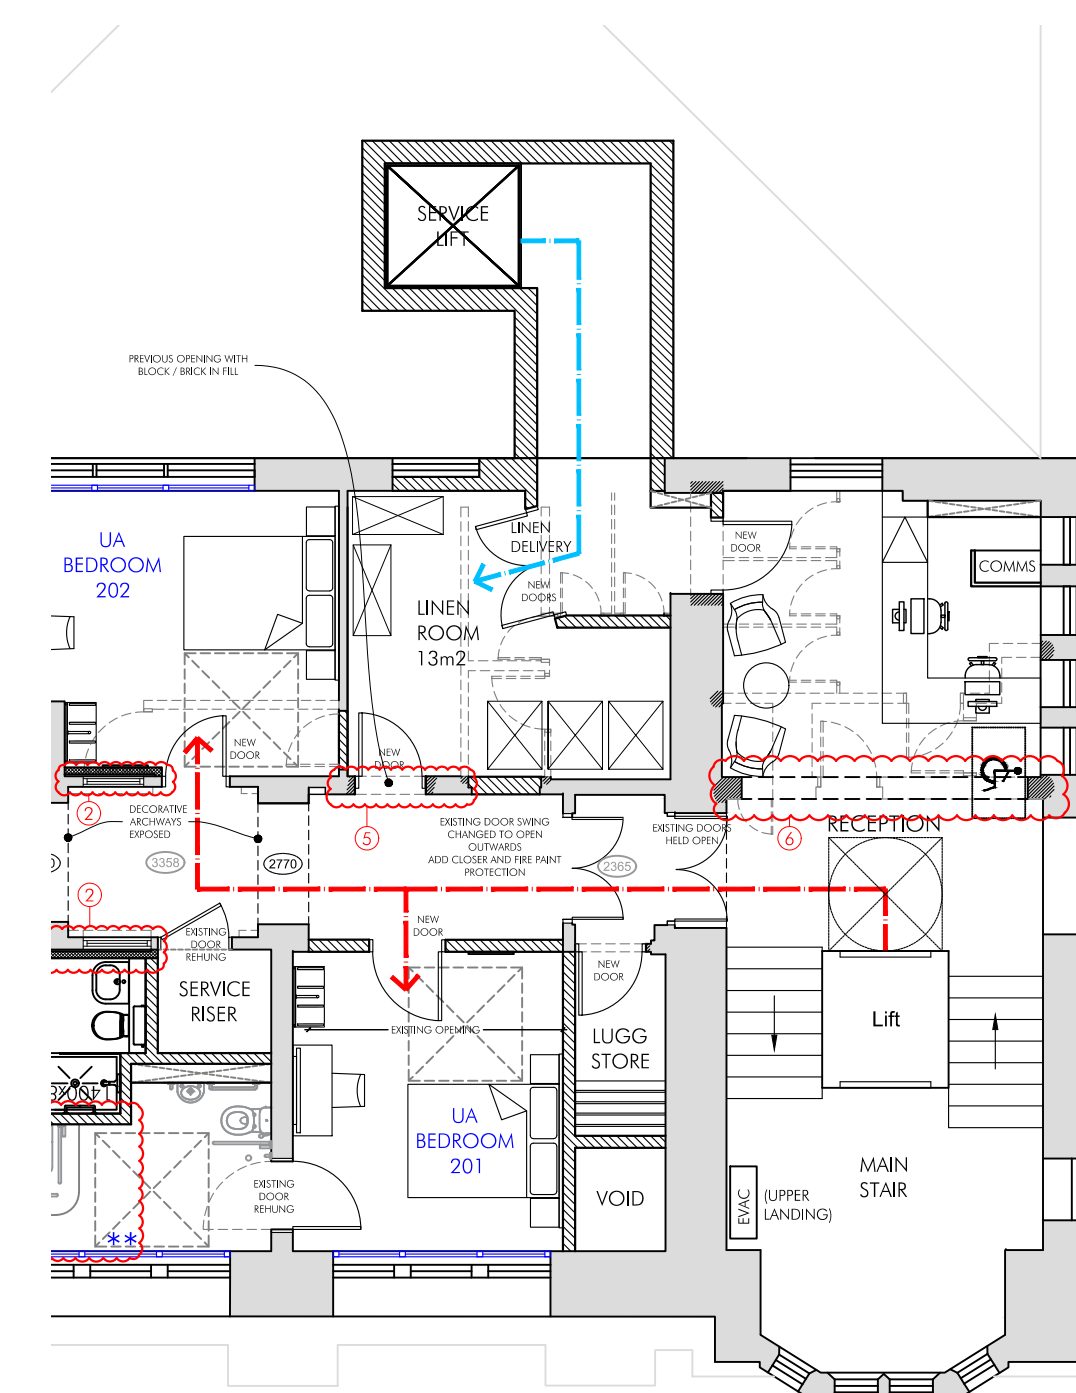
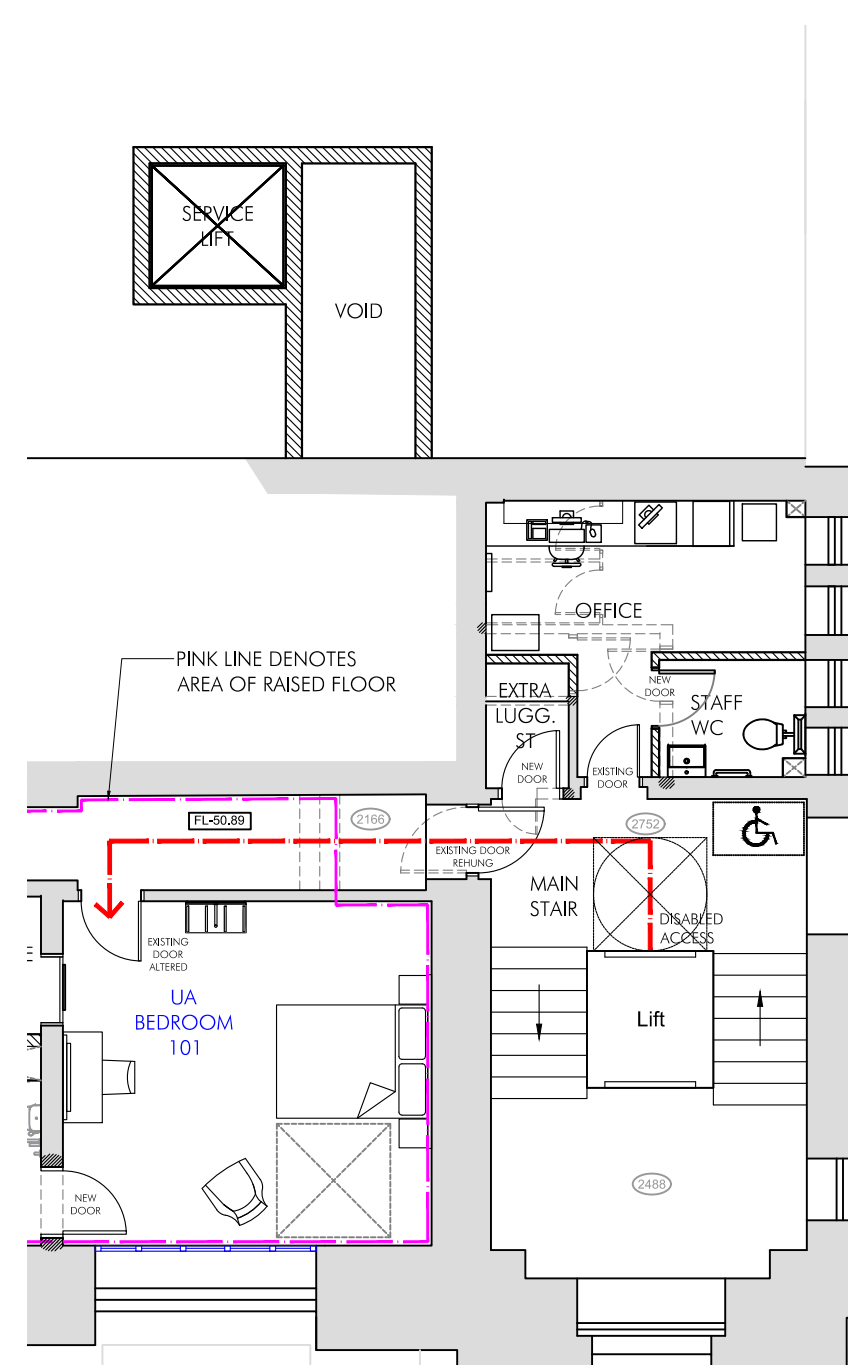
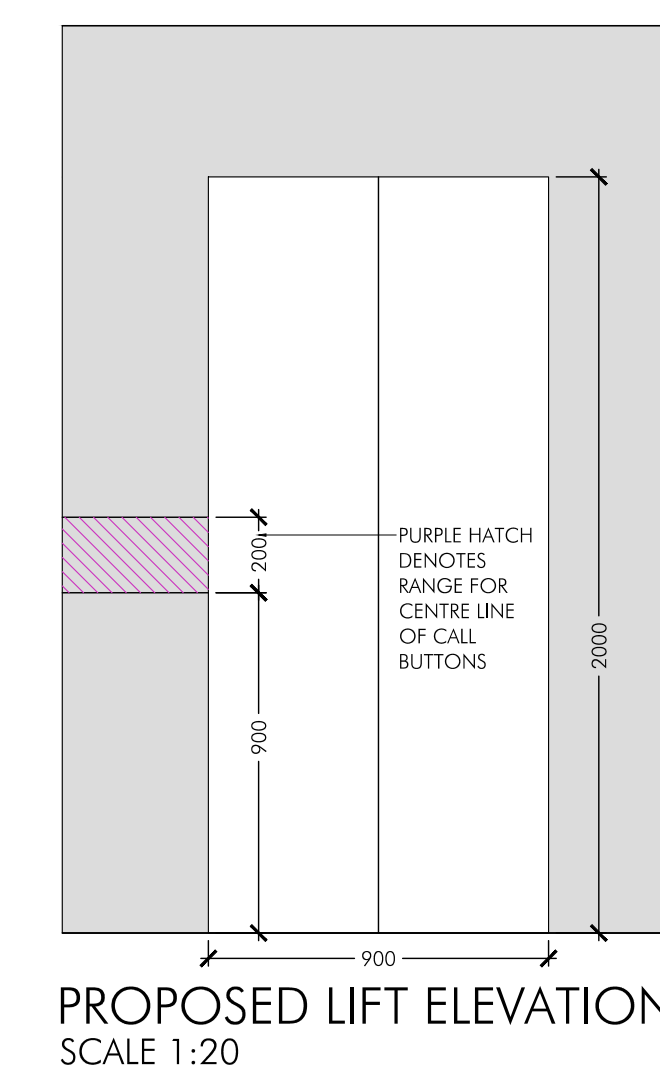
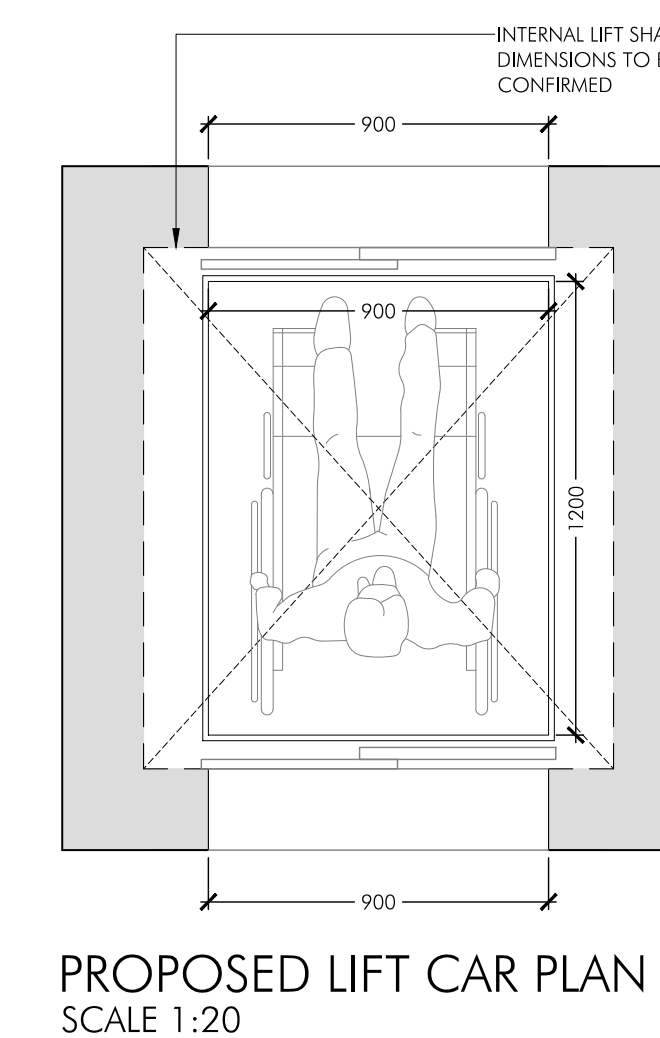
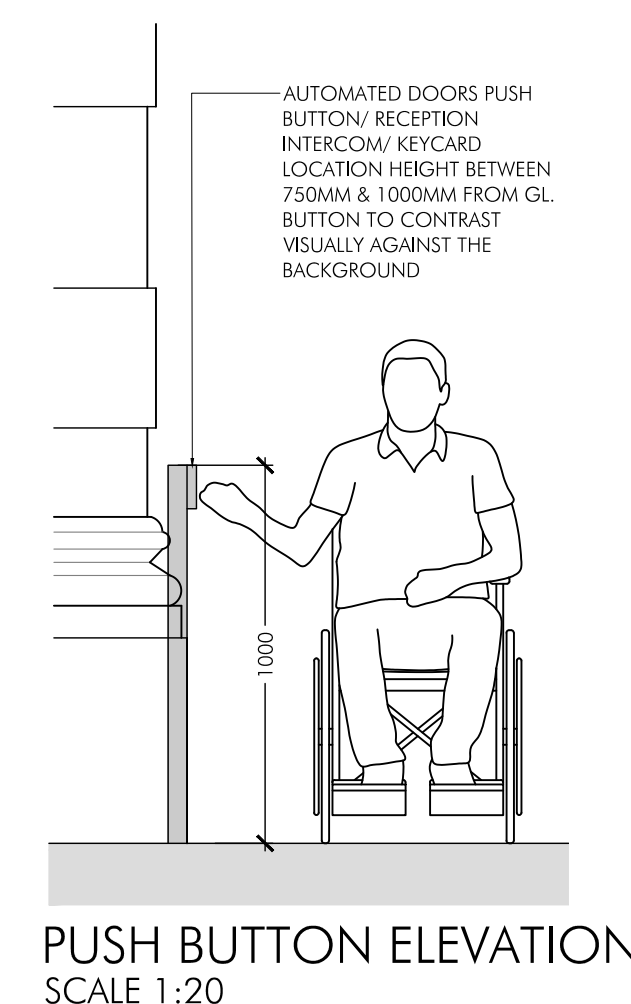
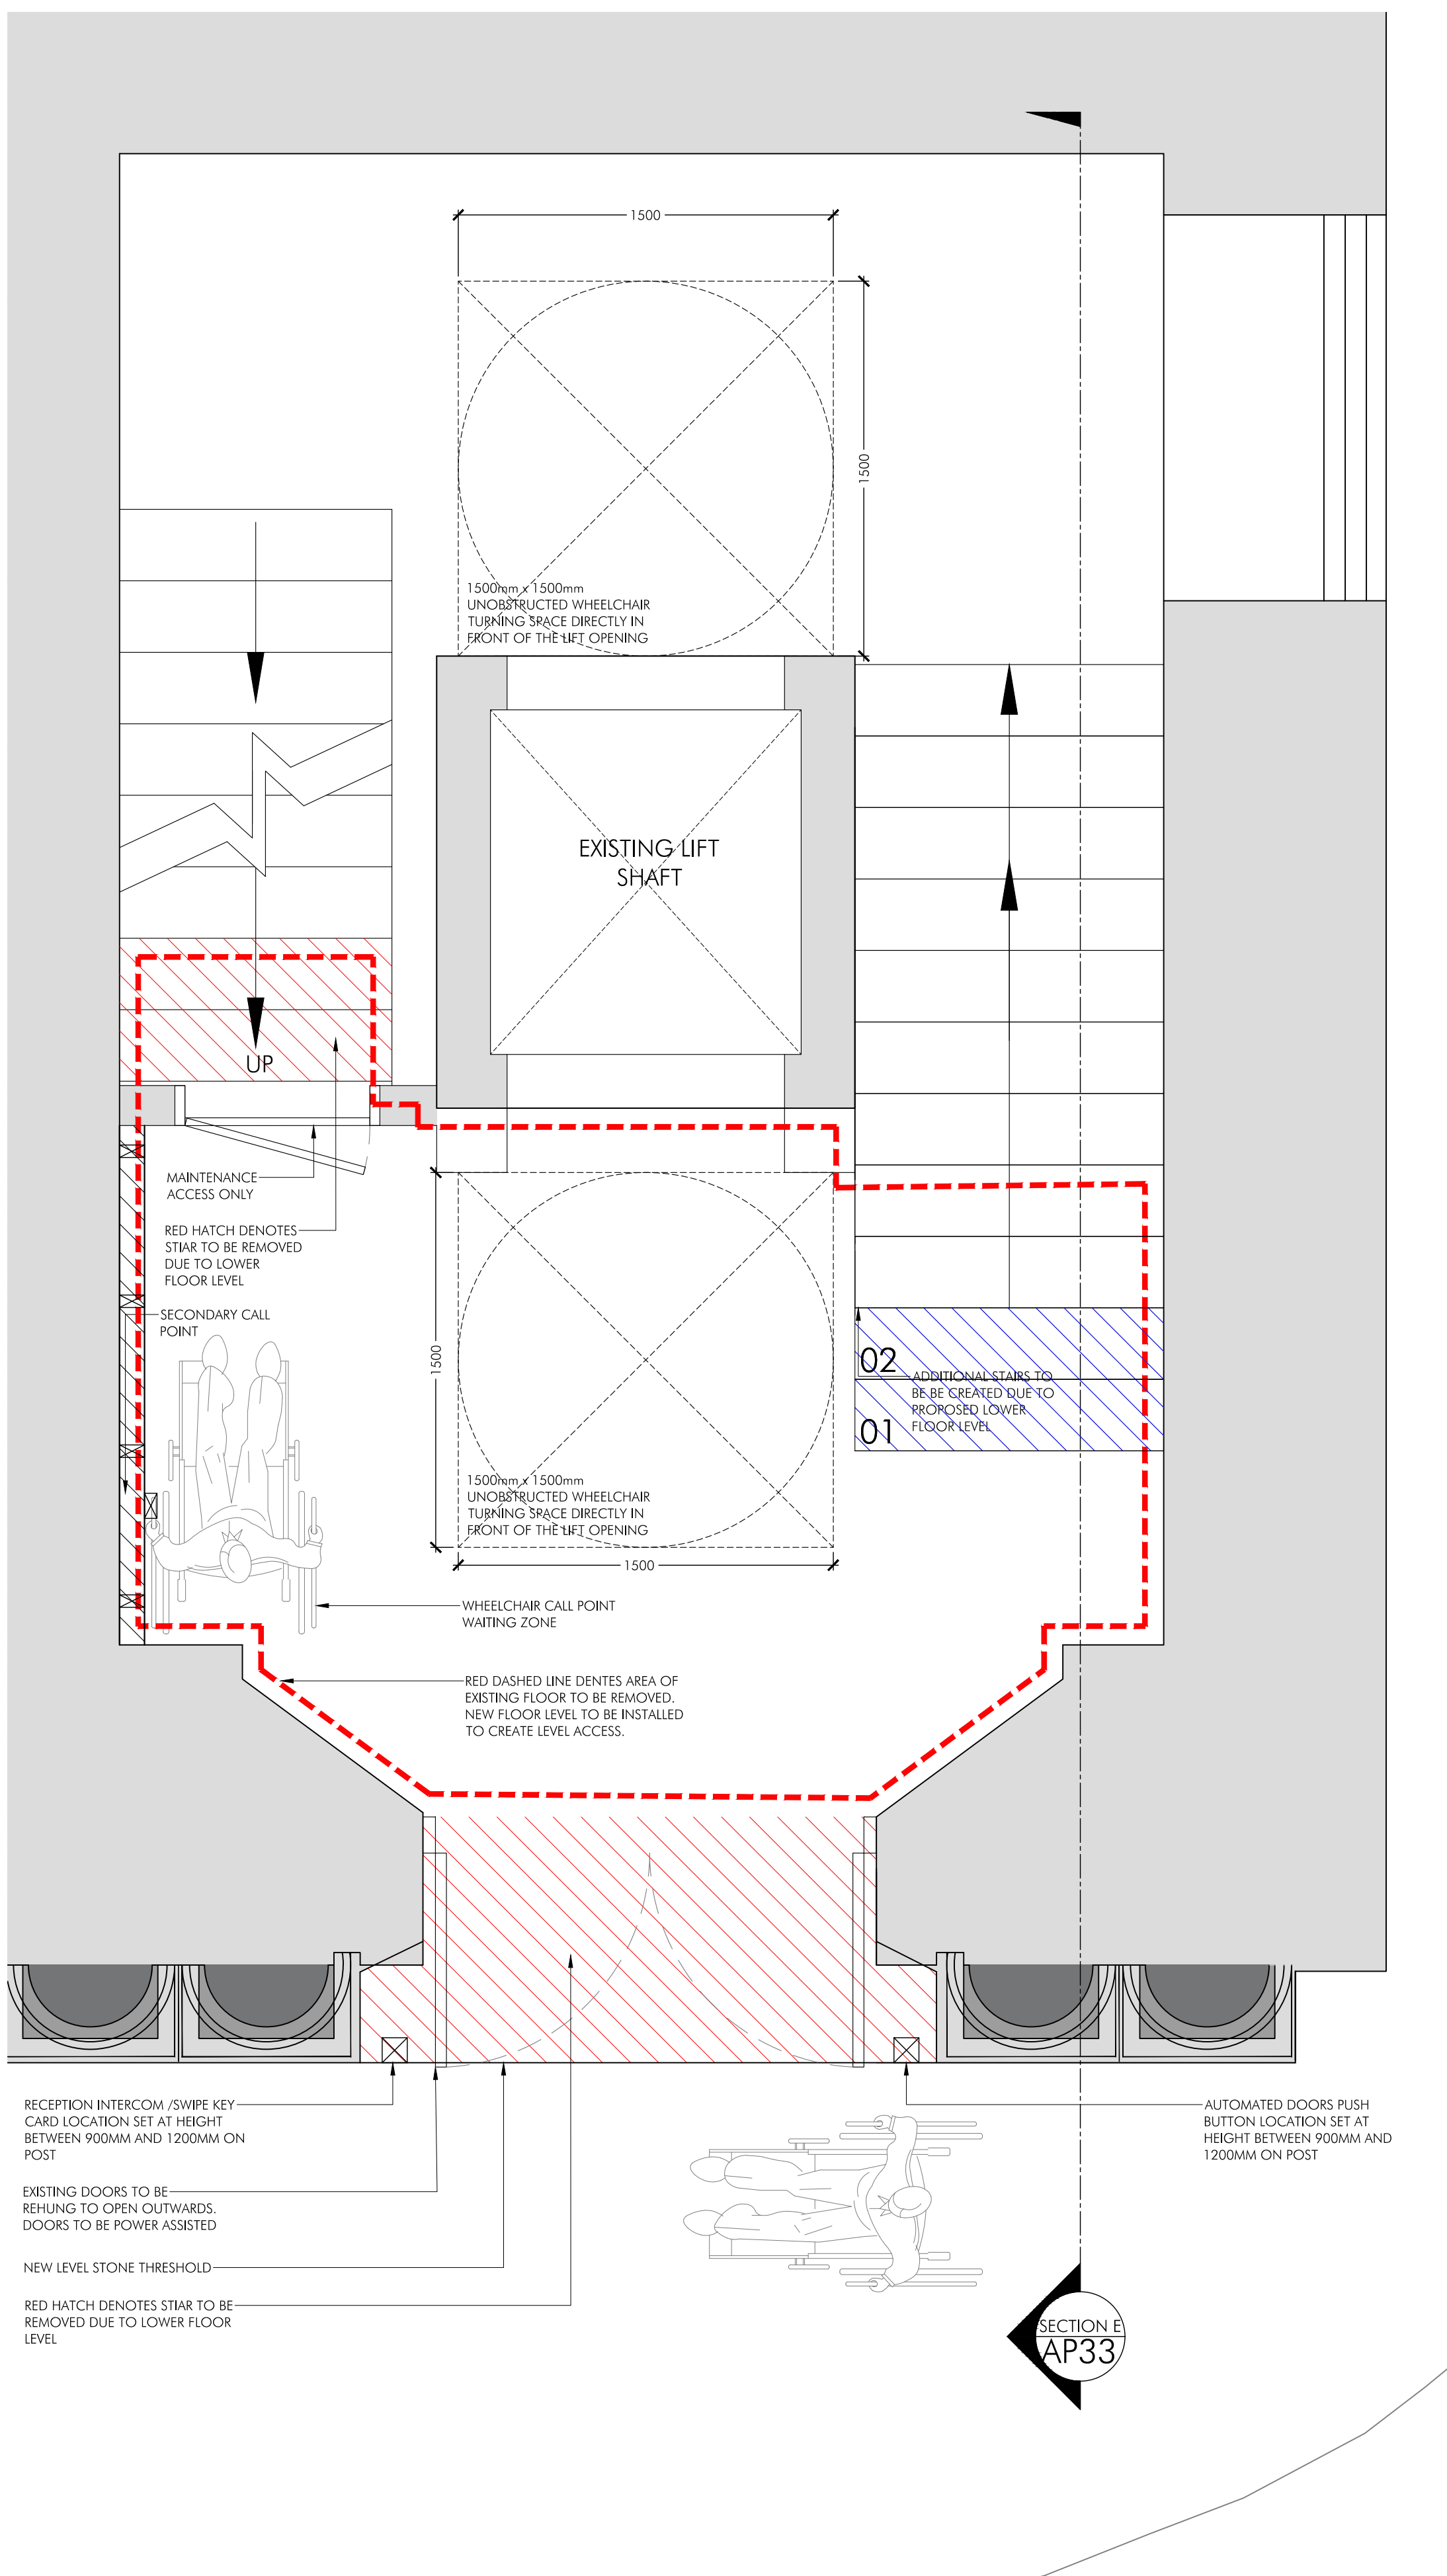
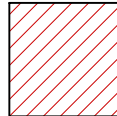
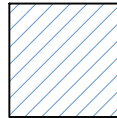
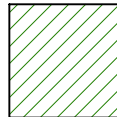


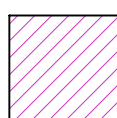

KEY

	RED DASHED LINE DENOTES AREA OF EXISTING FLOOR TO BE REDUCED TO CREATE LEVEL ACCESS.
	RED SHADED AREAS DENOTES EXISTING STAIRS TO BE REMOVED DUE TO PROPOSED REDUCED FLOOR LEVEL.
	BLUE SHADED AREAS DENOTES ADDITIONAL STAIRS TO BE CREATED DUE TO PROPOSED REDUCED FLOOR LEVEL.
	GREEN SHADED AREAS DENOTES AREA OF STONEMWORK TO BE REPAIRED AND MADE GOOD
	PURPLE SHADED AREAS DENOTES ZONE FOR CALL BUTTONS

BN	REV A : UPDATED TO MATCH GROUND FLOOR SURVEY
AM	DRAWN
DRAWN	REVISION

27.07.23	SP
19.07.22	SP
DATE	VER

PLANNING ISSUE	PROJECT		
	INNKEEPERS COLLECTION 1-3 YORK STREET (BROWNS) MANCHESTER		
	TITLE		
	ALTERATIONS TO UA ENTRANCE		
	SCALE		
	1:20 & 1:50 @A1		
JOB No	DRAWING No	REV	
MAB46	AP32	A	


ALLISON PIKE
ARCHITECTS & DESIGNERS

7 Buxton Road West, Disley,
Stockport, Cheshire, SK12 2AE.
Website: www.allisonpike.com

Telephone: 01663 763000
Facsimile: 01663 766772
Email: studio@allisonpike.com

© Allison Pike Partnership Limited