


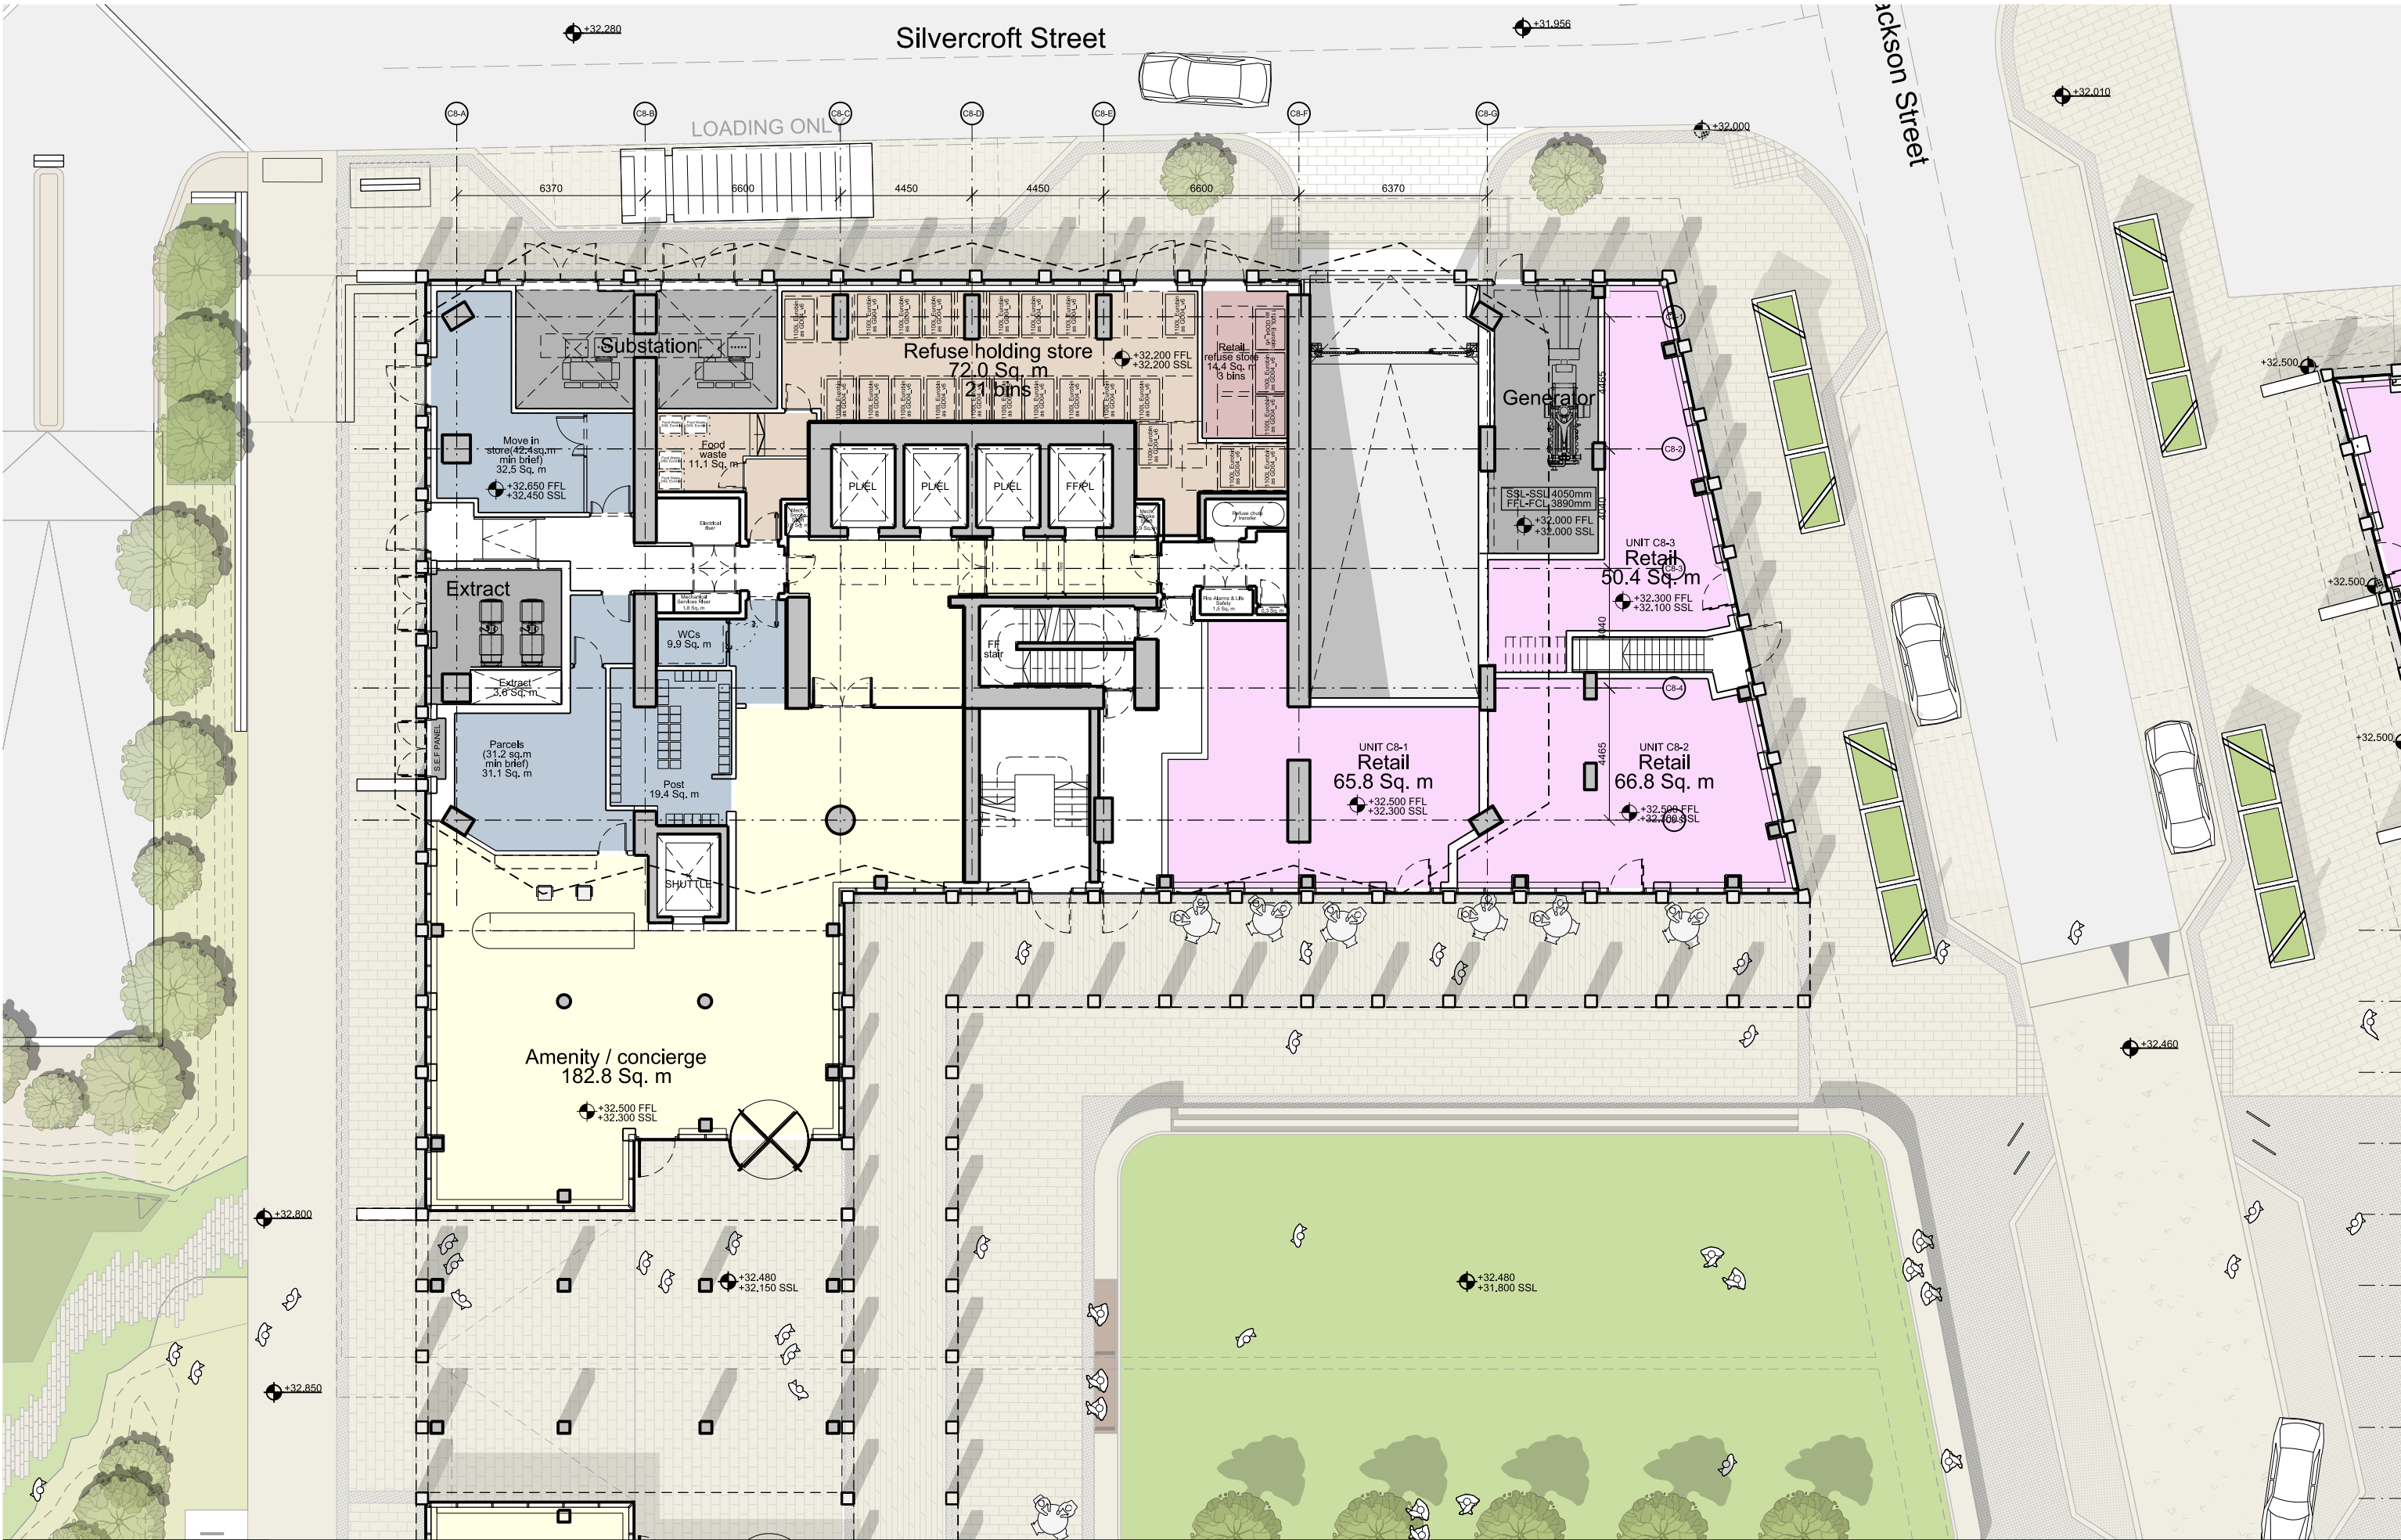

This drawing is copyright
Do not scale off dimensions.
All dimensions to be checked on site by contractor.
Contractor to report any dimensional discrepancies,
errors or omissions prior to commencing on site.


Scale Bar

0 2.5 7.5m

NOTE:

NORTH

Rev	Date	Description
X01	20.04.2023	Planning Issue
X02	19.02.2024	Clear glazing to escape stair

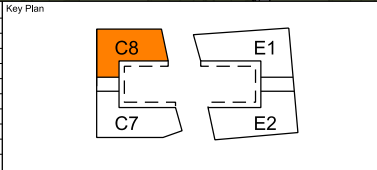

Project Title Crown Street Phase 3 Manchester		Drawing Title Tower C8 - Ground Floor General Arrangement	
Status Planning	Job No 10418	Scale 1:200@A3	Revision X02
Drawing No C8-SHP-G200-PL-GRD-B5D801		Revision X02	

simpsonhaugh

MANCHESTER
Riverside, 4 Commercial St
Manchester M15 4PG
+44 (0)161 835 2345
www.simpsonhaugh.com

LONDON
5-8 Roberts Place
London EC3R 6BB
+44 (0)20 7549 4000
mail@simpsonhaugh.com