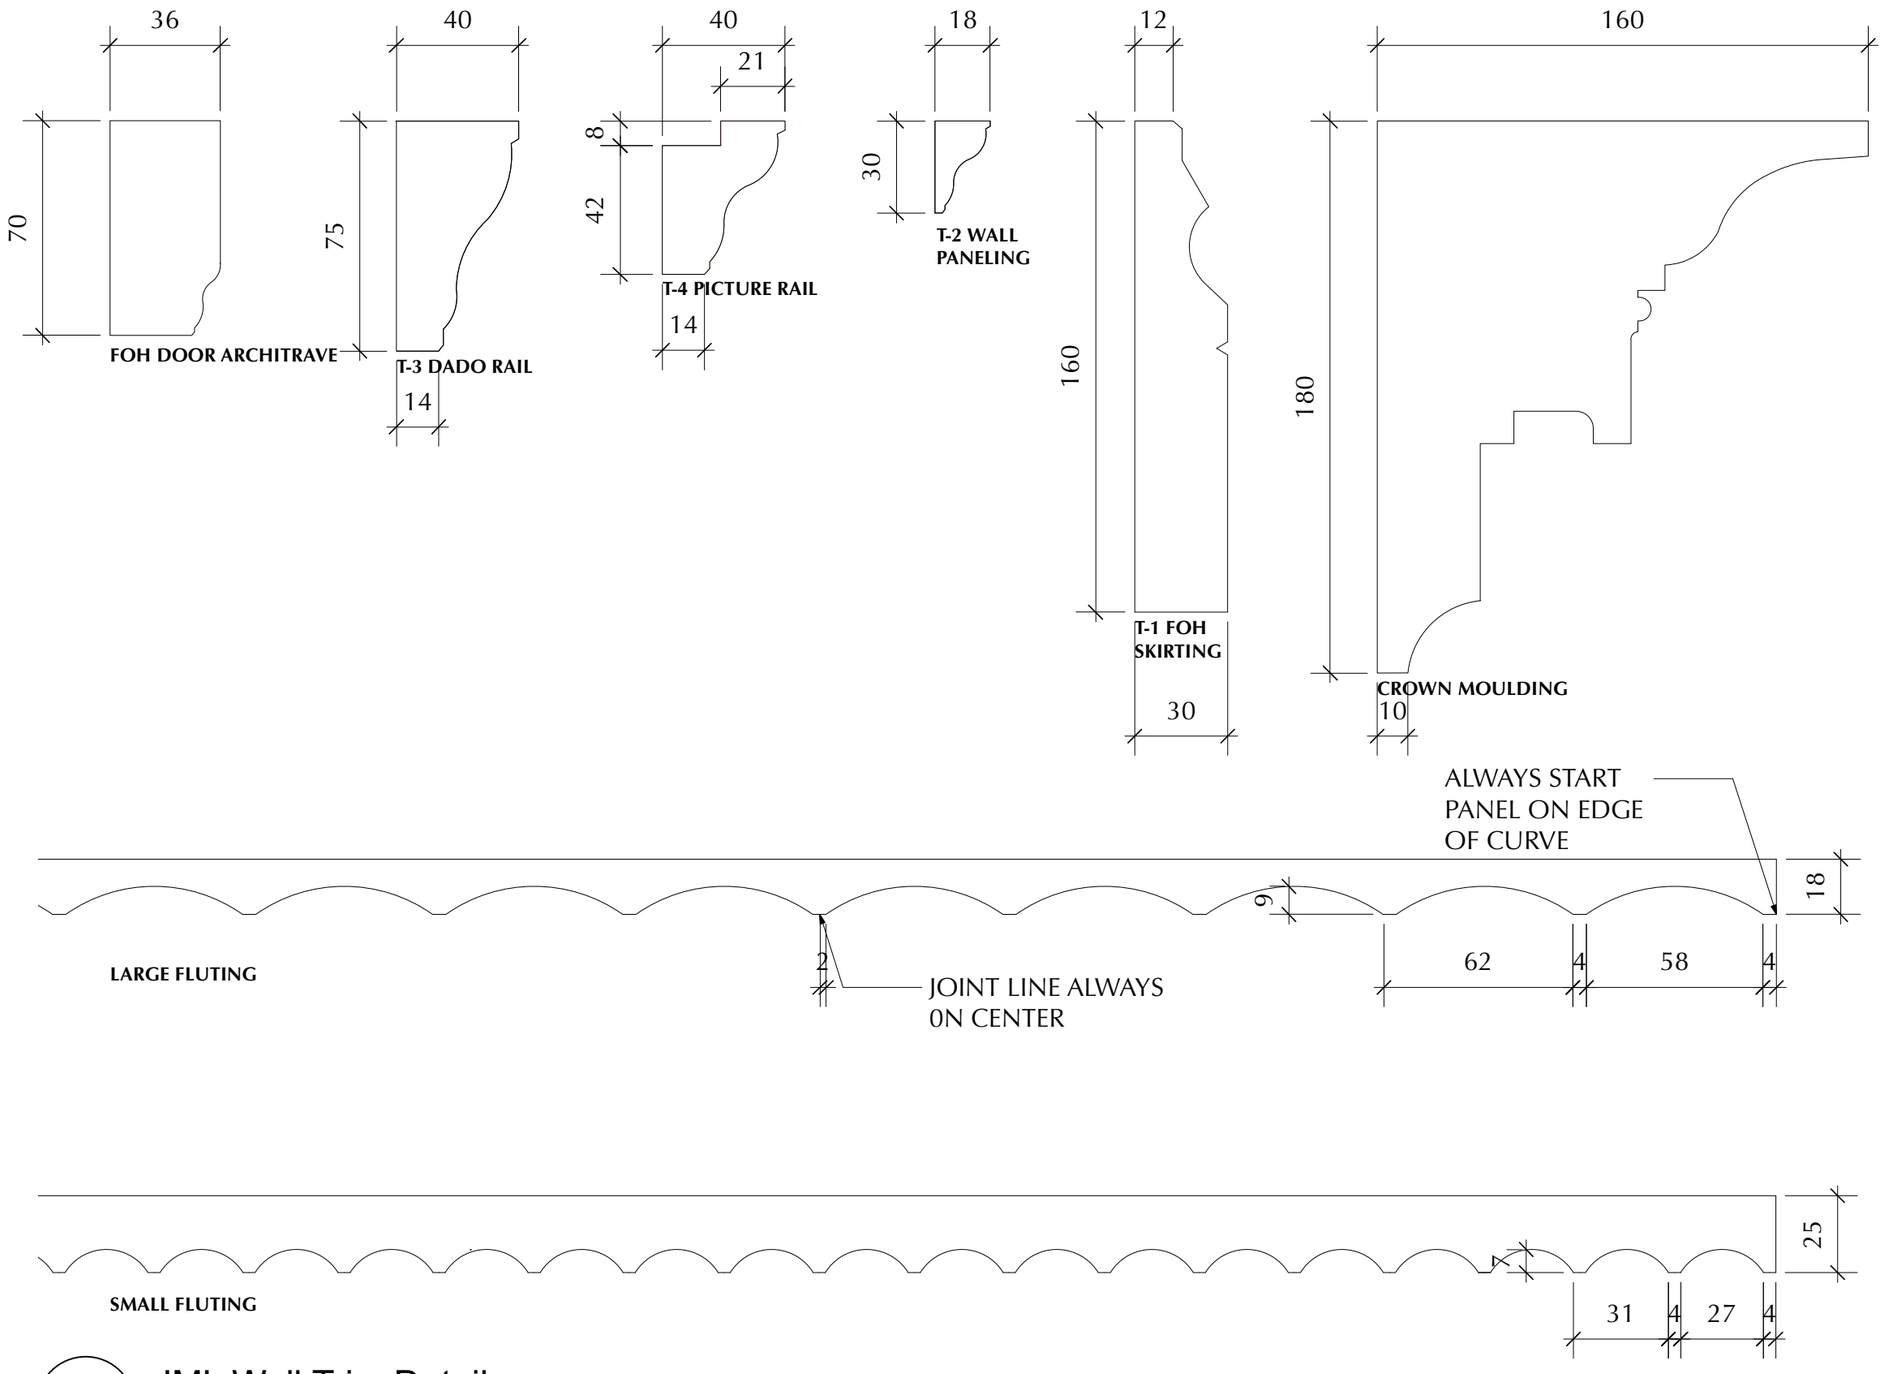

32 JML Wall Trim Detail
Scale: 1:2

BRAND NAME JO MALONE LONDON	
PROJECT NAME JML_FSS - MANCHESTER	
DRAWING TITLE JML WALL TRIM DETAILS	
DRAWING NUMBER ID1068595705	32
DATE 19/12/23	REVISION NO.
DRAWN BY ADE SHOKUNBI	SCALE 1:2@A3
REVISION NOTES	

RDDC UK & I ONE FITZROY PLACE, 6 MORTIMER ST, LONDON W1T3JJ EMAIL: XXXXXXXX@ESTEE-LAUDER.CO.UK

*ALL DRAWINGS, SPECIFICATIONS AND RELATED DOCUMENTS ARE THE COPYRIGHT PROPERTY OF ESTEE LAUDER COMPANIES AND MUST BE RETURNED UPON REQUEST. REPRODUCTION OF DRAWINGS, SPECIFICATIONS AND RELATED DOCUMENTS IN PAR OR WHOLE IS FORBIDDEN WITHOUT ESTEE LAUDER COMPANIES WRITTEN PERMISSION.