


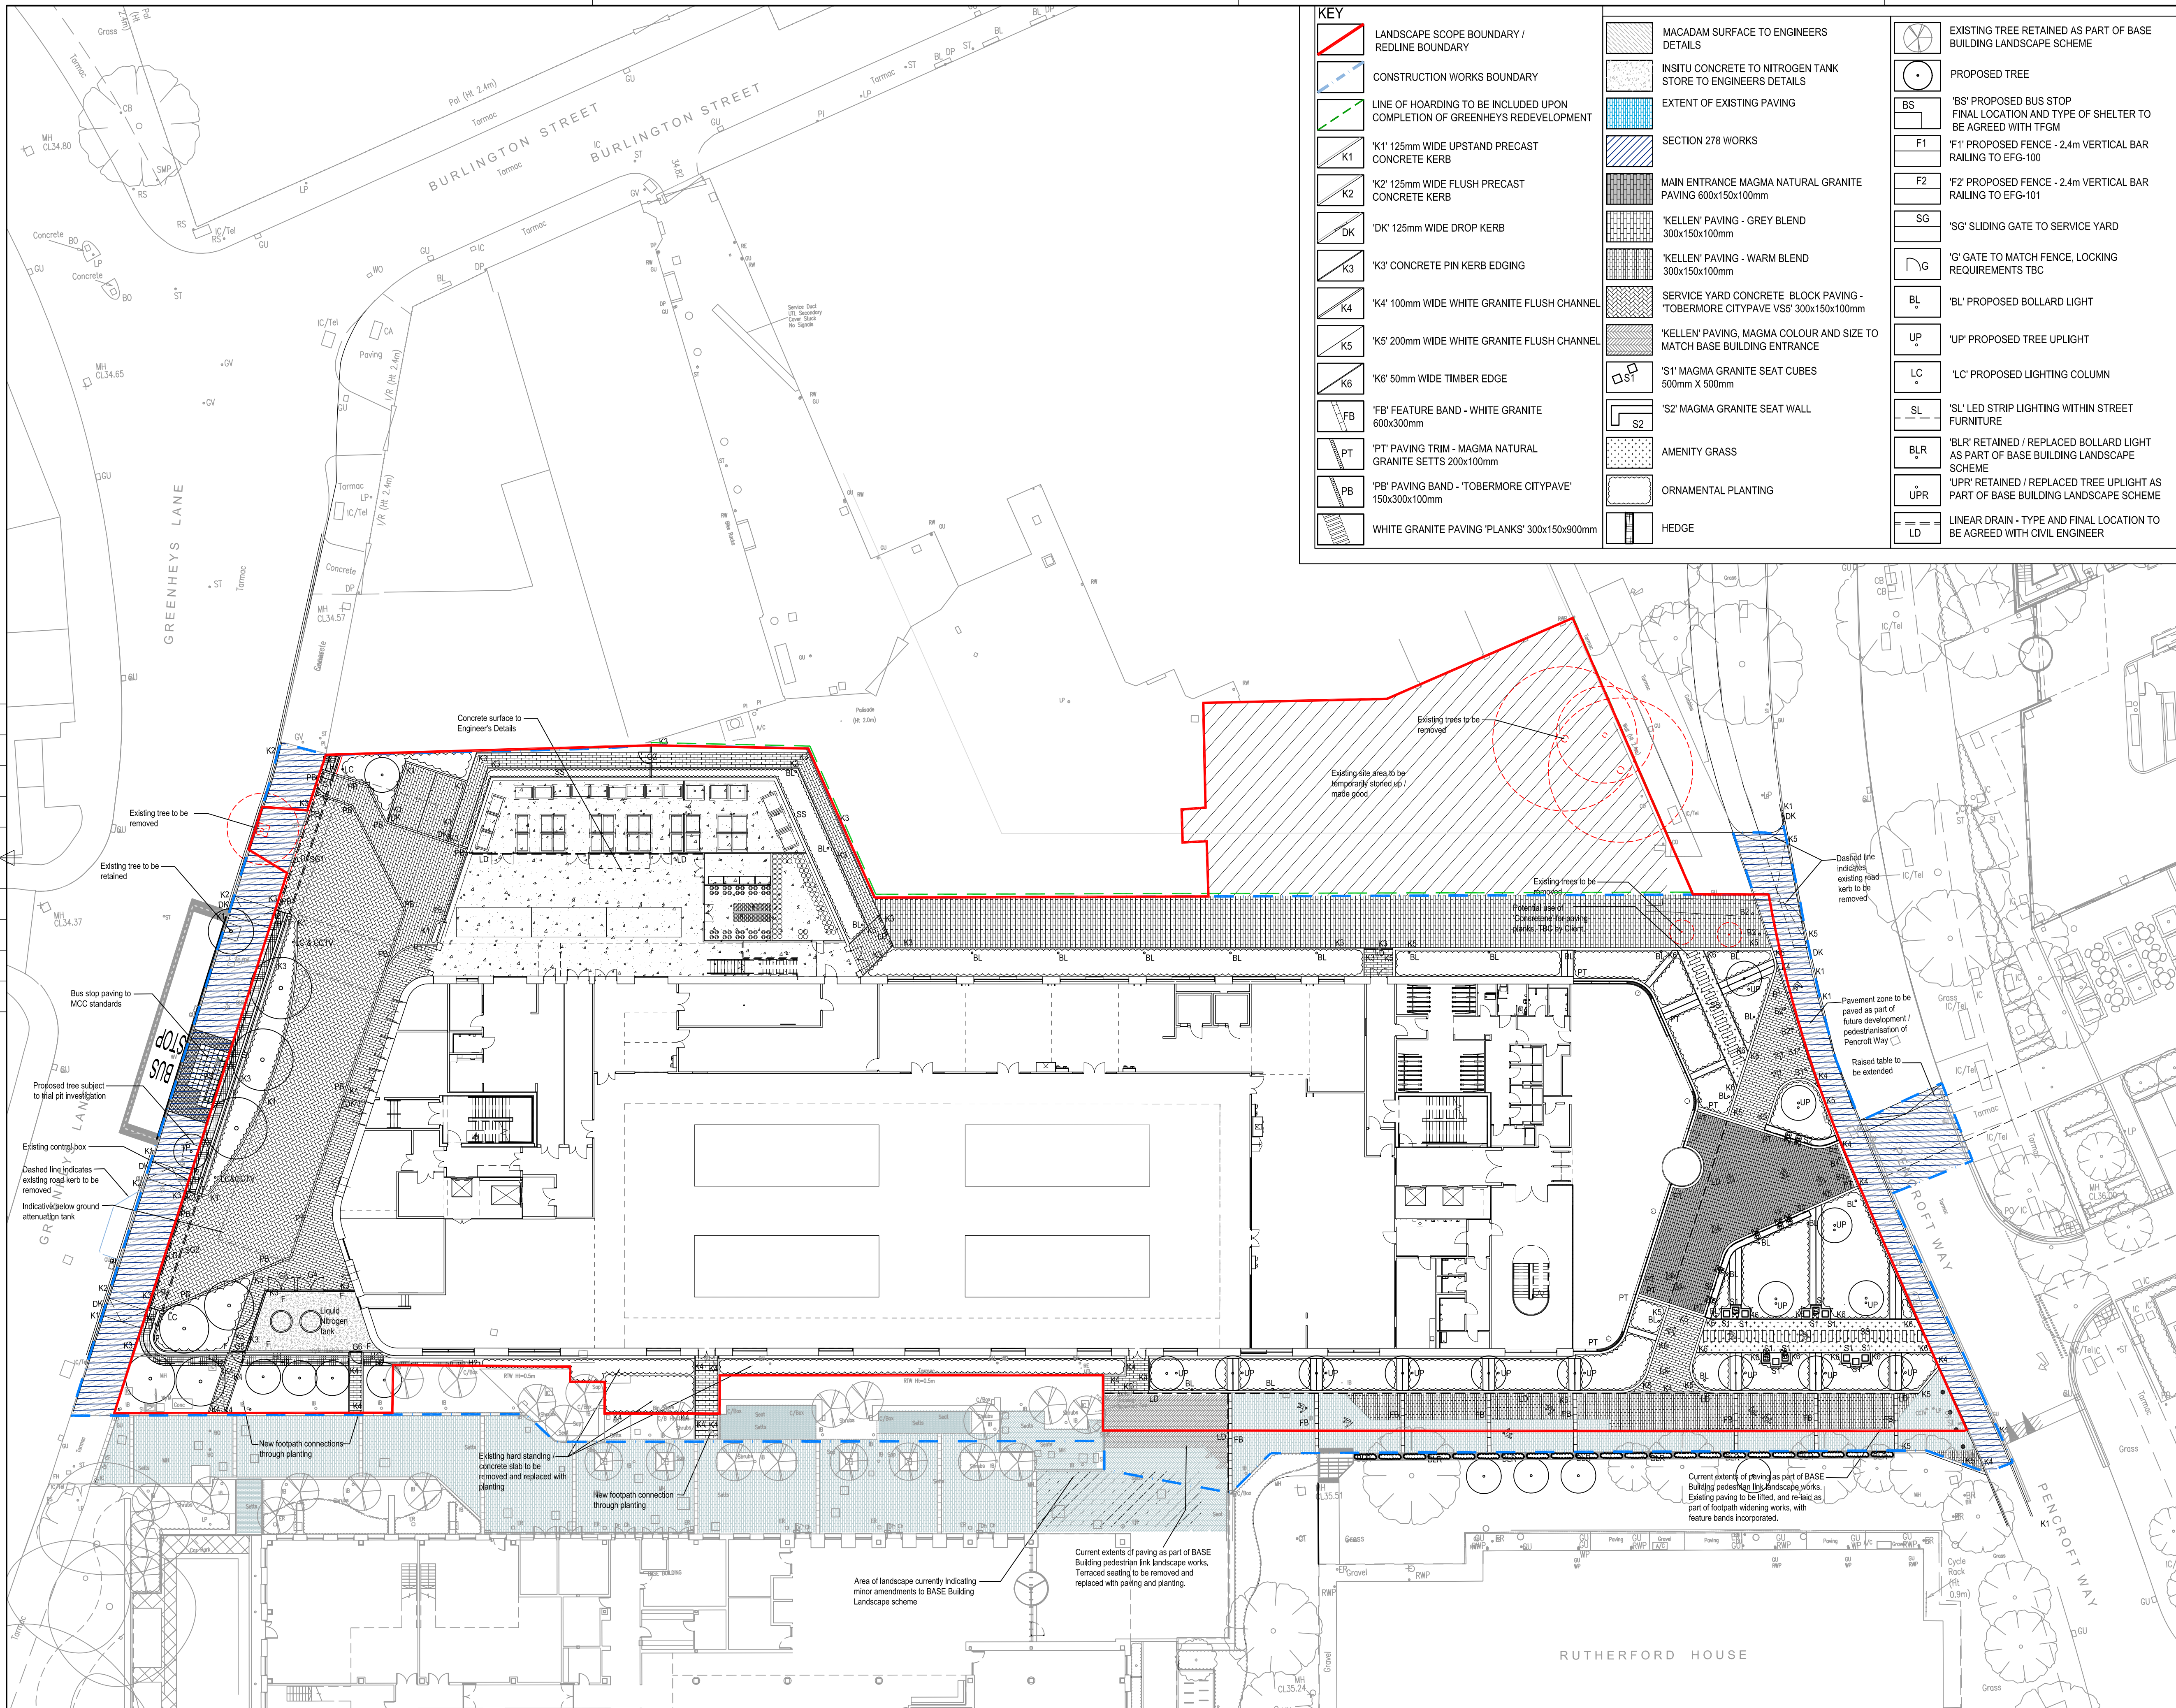

BUILDING DESIGN PARTNERSHIP SHALL HAVE NO RESPONSIBILITY FOR ANY USE MADE OF THIS DOCUMENT OTHER THAN FOR THAT WHICH IT WAS PREPARED AND ISSUED.

ALL DIMENSIONS SHOULD BE CHECKED ON SITE.

DO NOT SCALE FROM THIS DRAWING.

ANY DRAWING ERRORS OR DIVERGENCES SHOULD BE BROUGHT TO THE ATTENTION OF BUILDING DESIGN PARTNERSHIP AT THE ADDRESS SHOWN BELOW.

NOTES

- Area of landscape indicating minor amendments to BASE Building Landscape scheme. Amendments will include: Temporary removal / permanent removal and replacement of benches, trees and soft landscape will be required during construction of Greenheys
- Pedestrian link paving to be lifted and re-laid to suit widened route as part of Greenheys works. Feature granite banding to be incorporated
- For external tap locations, refer to M&E Engineers information
- For External CCTV, refer to M&E Engineers information
- For green wall system and associated irrigation systems refer to Specialist Contractors details.
- For gate details refer to Schedule GRE-BDP-ZZ-XX-SC-L-00-002
- For Landscape Specification refer to GRE-BDP-ZZ-XX-SP-L-00-001

P07 AMENDMENTS TO ENTRANCE PIAZZA IN RESPONSE TO GEOMETRY CHANGES TO THE MAIN FACADE. PIAZZA PAVING UPDATED. MINOR AMENDMENTS TO SLOT DRAINS FOLLOWING COORDINATION MEETING. ISSUED FOR NIMA. AV JF 11.07.23

P06 AMENDMENTS TO REDLINE BOUNDARY AND ADDITIONAL FOOTPATH AV JF 17.04.23

P05 AMENDMENTS TO PAVING HATCHES FOLLOWING LIQUID NITROGEN STORE UPDATES AV JF 03.04.23

P04 AMENDMENTS TO PAVING HATCHES AND ADDITIONAL HATCH FOR SECTION 278 WORKS AV JF 06.02.23

P03 AMENDMENTS TO SERVICE YARD: ADDITIONAL PLANTING FOLLOWING PRE-APP DISCUSSIONS, ESCAPE PATHS TO BASE BUILDING ADDED, AND TARMAC REPLACED BY CONCRETE BLOCK PAVING. AMENDMENTS TO ENTRANCE PIAZZA FOLLOWING INTERNAL DESIGN REVIEW. BOLLARD LIGHTING AMENDED. FOLLOWING REVIEW WITH ENGINEERS. INDICATIVE DRAINAGE ADDED. REDLINE BOUNDARY AMENDED. BLUELINE CONSTRUCTION BOUNDARY ADDED. TEMPORARY HOARDING LINE ADDED. MINOR AMENDMENTS TO PAVEMENT TARMAC. AV JF 27.01.23

P02 UPDATED TO INCLUDE EXTERNAL LIGHTING AV JF 09.12.22

P01 FIRST ISSUE AV JF 26.11.22

REVISION / DESCRIPTION	DRAWN	CHECKED	DATE
REV 01			

CLIENT

BDP.

11 Ducie Street
P.O. Box 85, Piccadilly Basin
Manchester M60 3JA
United Kingdom
T +44 (0)161 828 2200
F +44 (0)161 828 2235
www.bdp.com

PROJECT TITLE
Greenheys Development

PROJECT NUMBER
P3001624

DRAWING TITLE
LANDSCAPE GENERAL ARRANGEMENTS

SCALE
@ A1
1:250

DATE
JULY '23

REVISION
GRE-BDP-ZZ-XX-DR-L-00-101

P07