
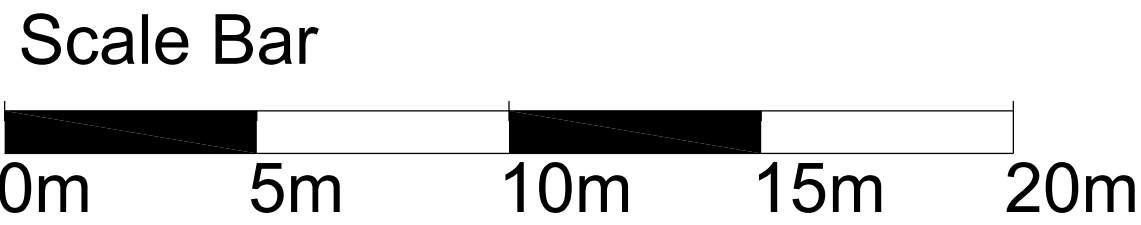


TH - Threshold level
B/W - Barbed wire fence
C/L - Chain link fence
EL - Eaves level
FL - Floor level
RL - Ridge level
THL - Threshold level
ToF - Top of fence
ToW - Top of wall

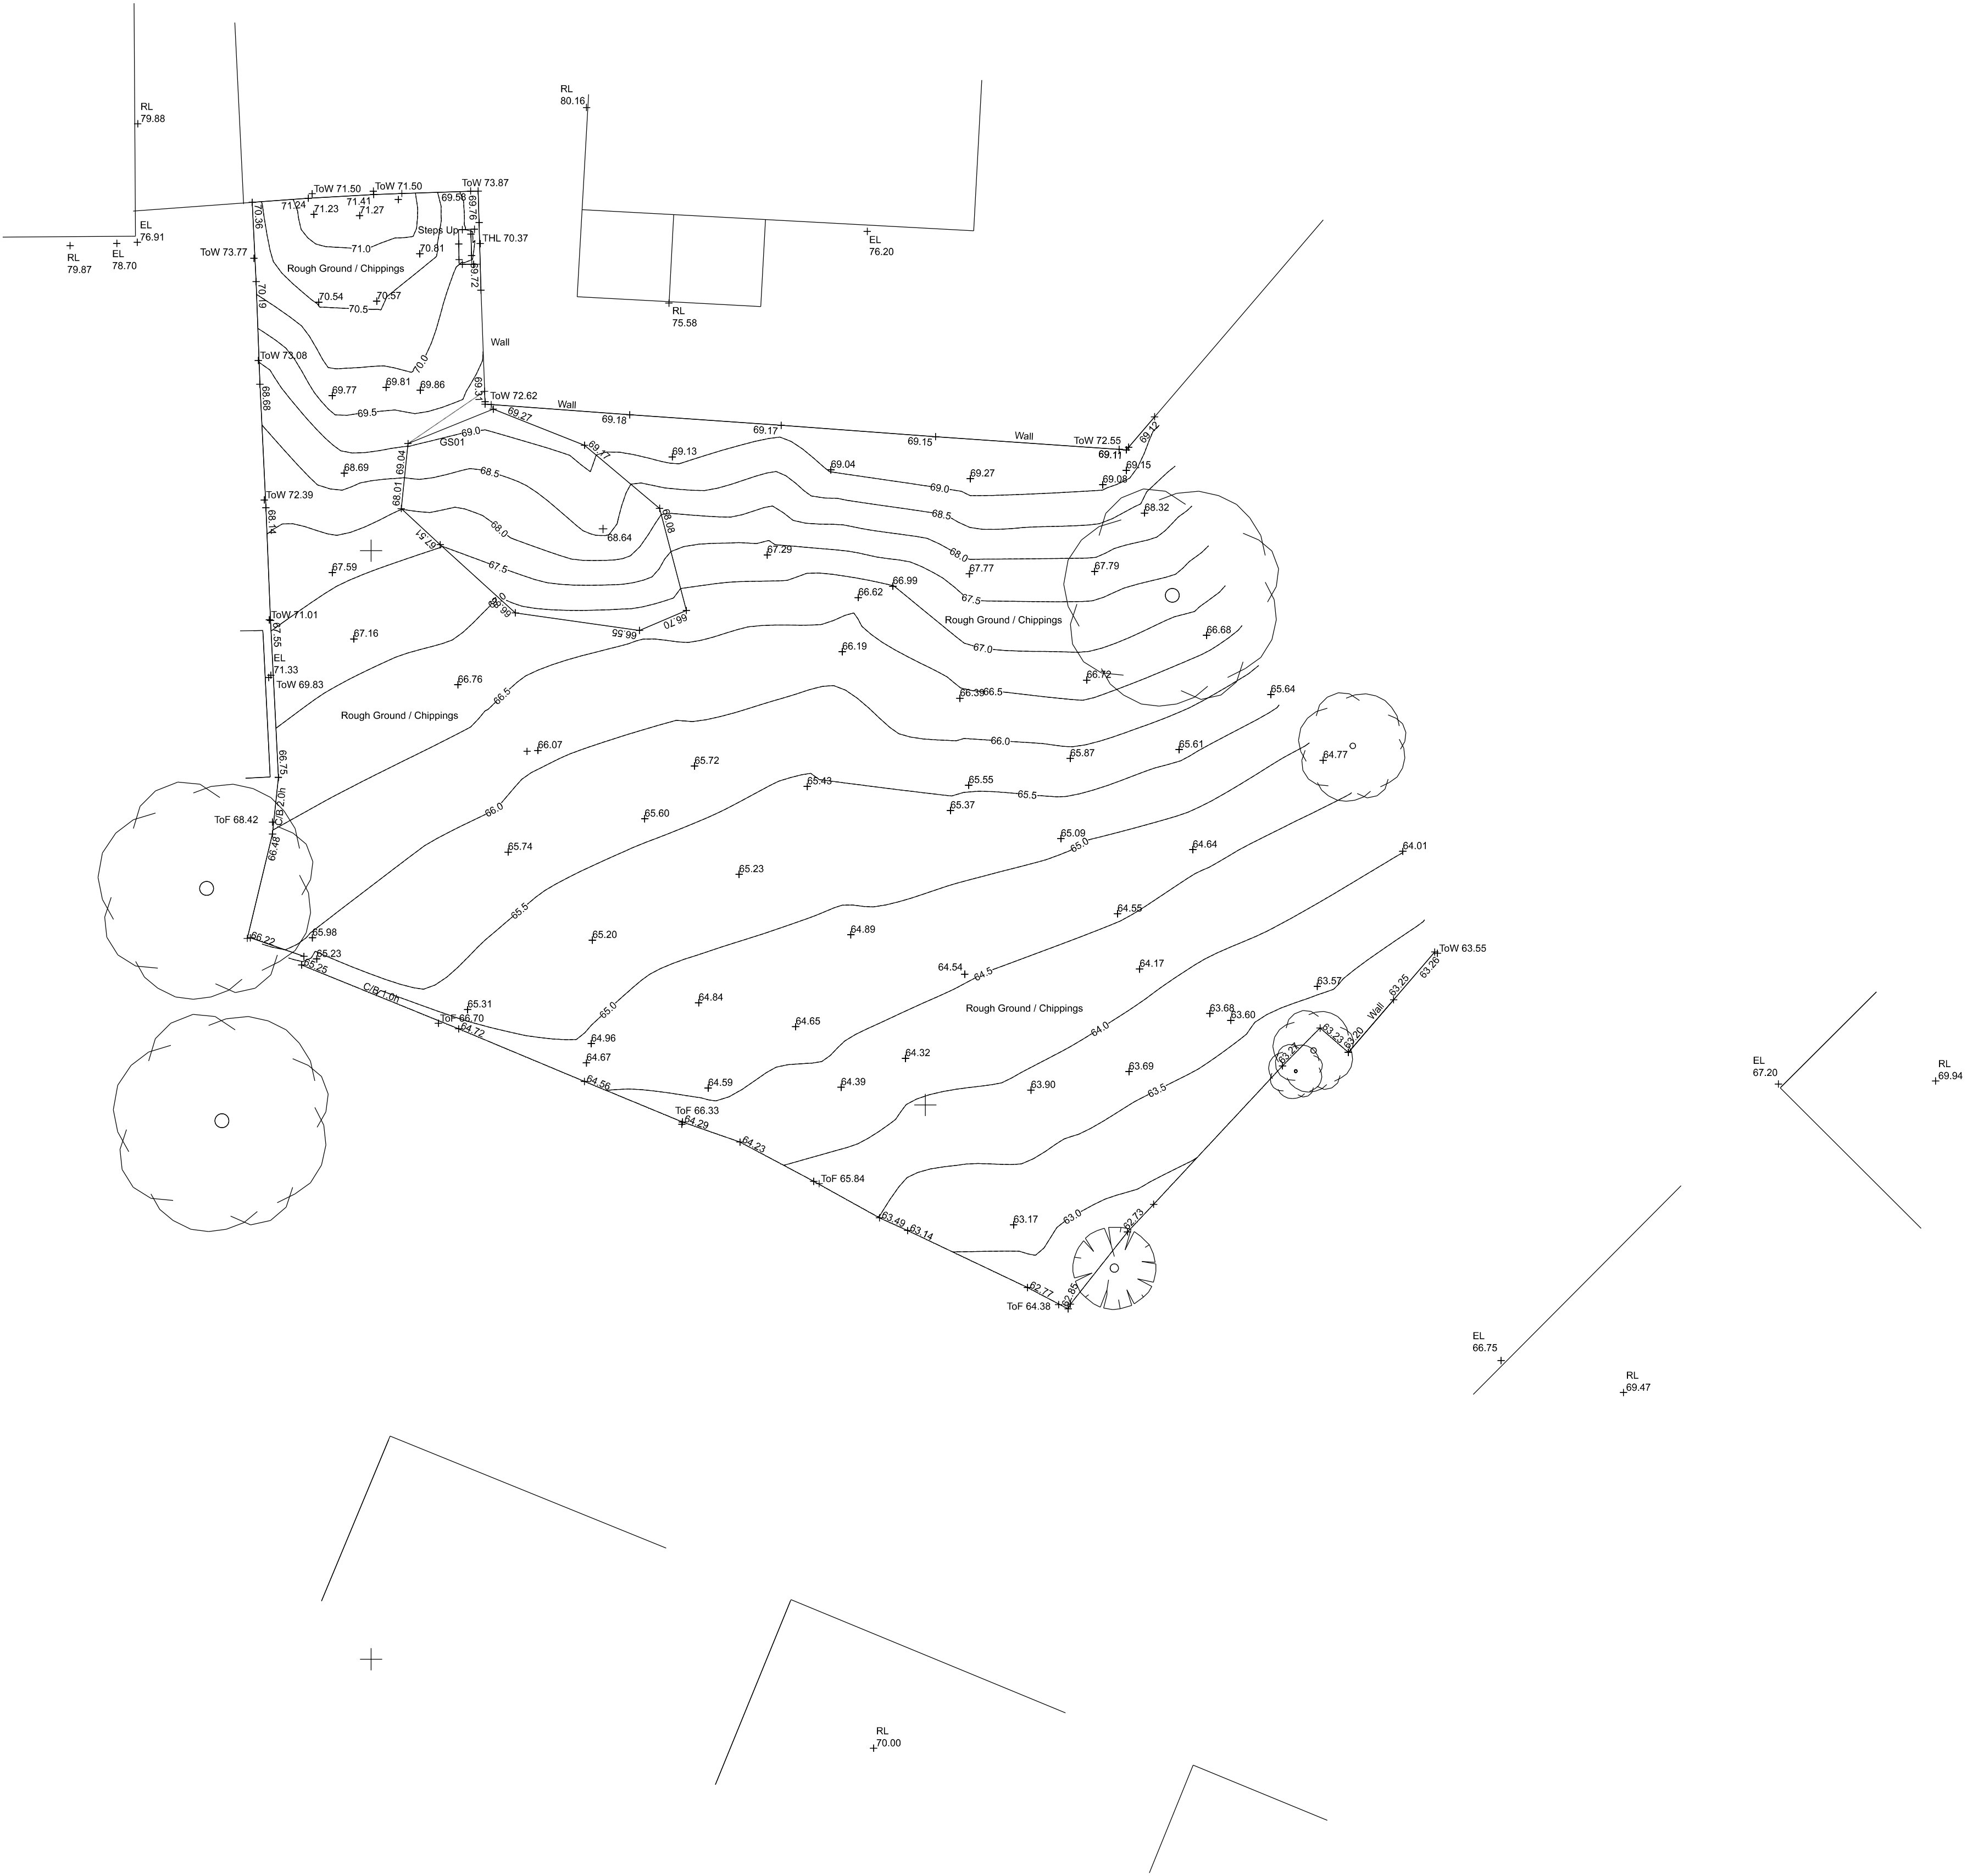

TOPOGRAPHICAL SURVEY
NEW DWELLING
for
Mr. & Mrs A. PAGETT,
at
31, BERRY BROW,
CLAYTON BRIDGE,
MANCHESTER,
M40 1GR
Scale 1:150 @ A1
Date JUNE 2024
Drawing Number 2230/4