

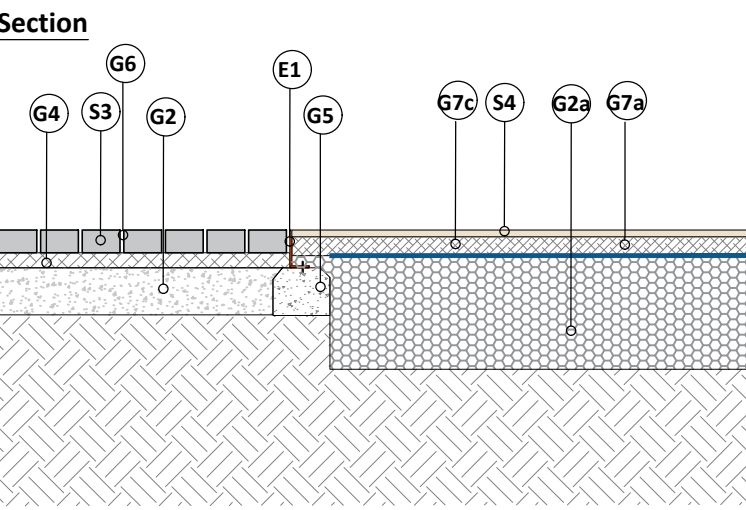
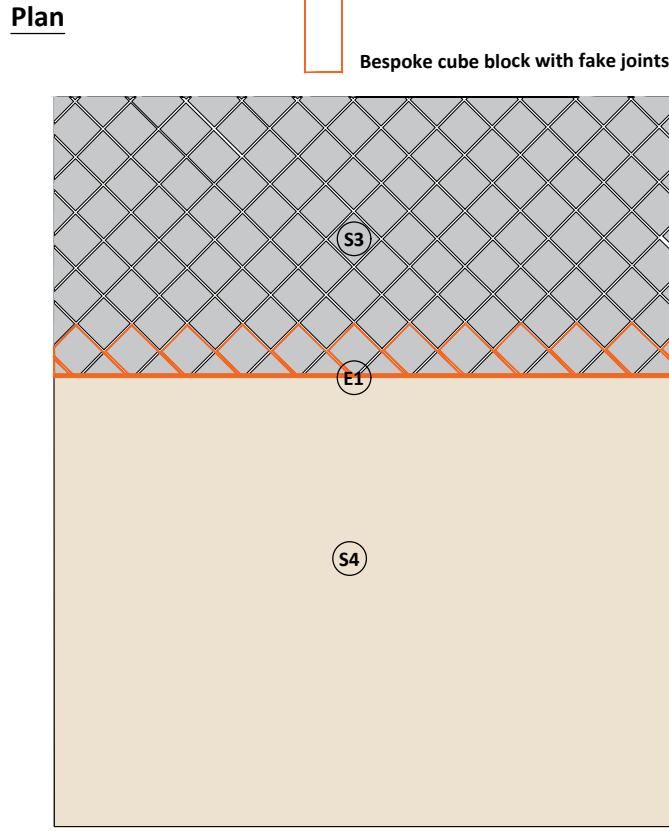




Detail 1
Scale 1:20

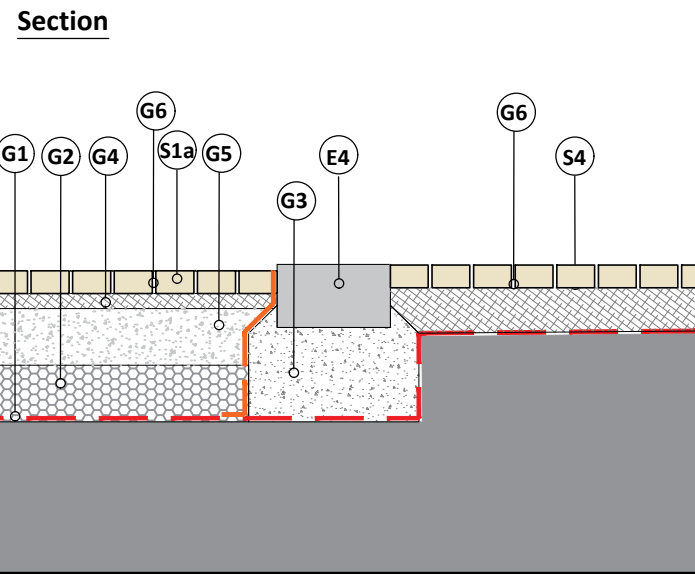



Detail 7
Scale 1:20

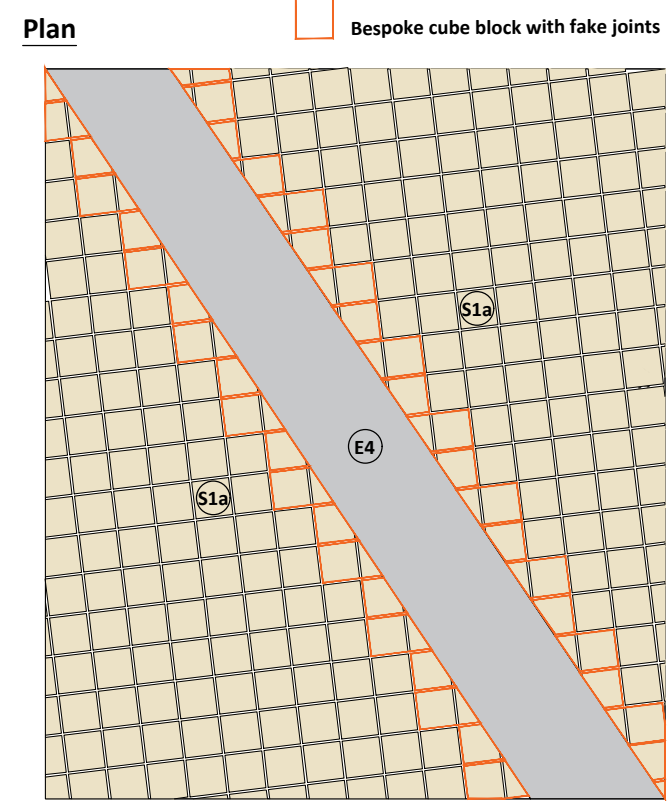



Detail 2
Scale 1:20

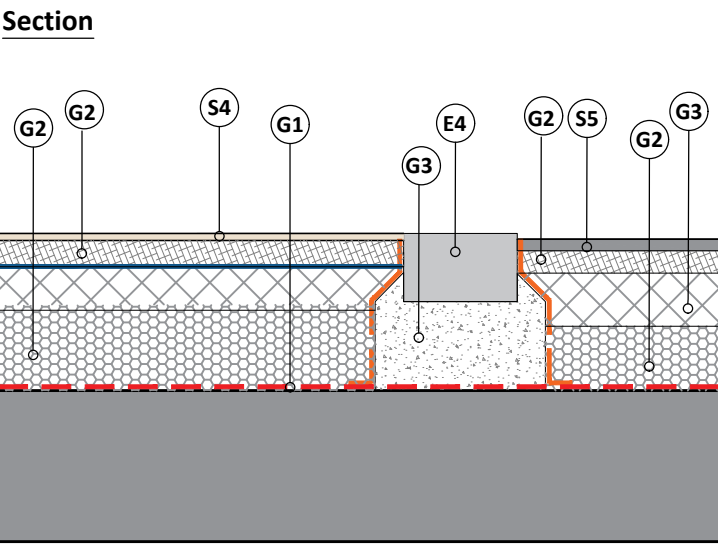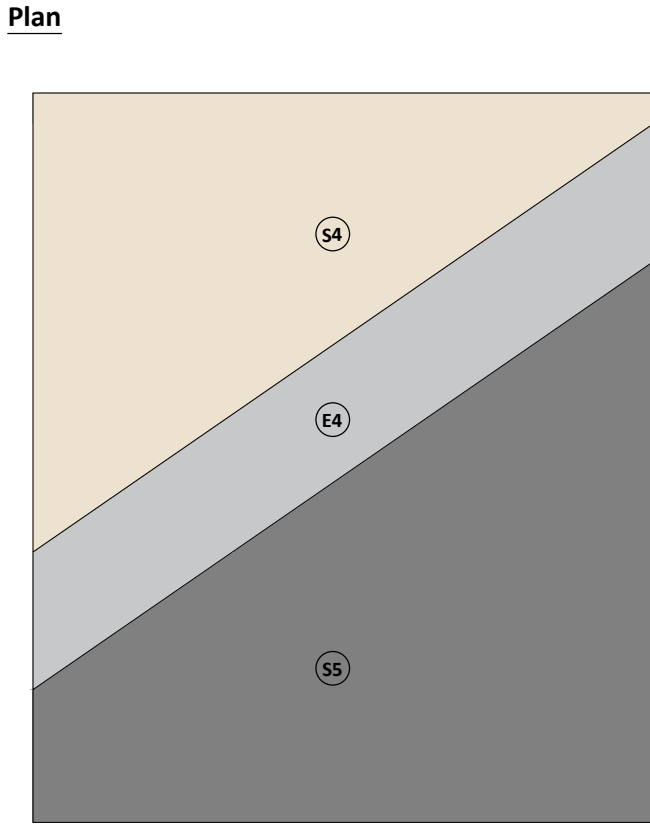



Detail 8
Scale 1:20

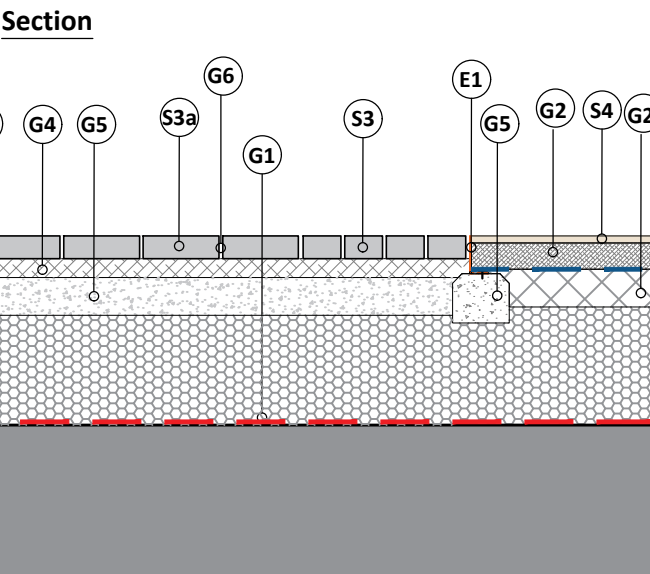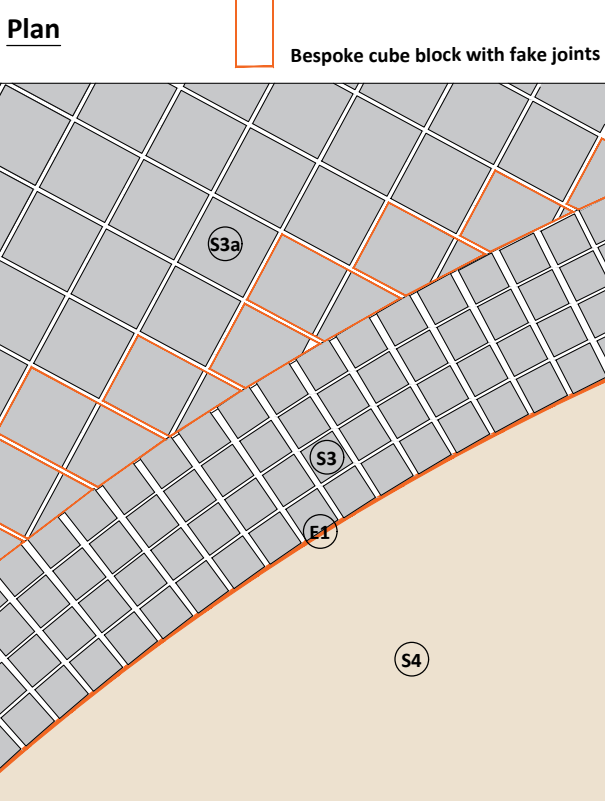



Detail 3
Scale 1:20

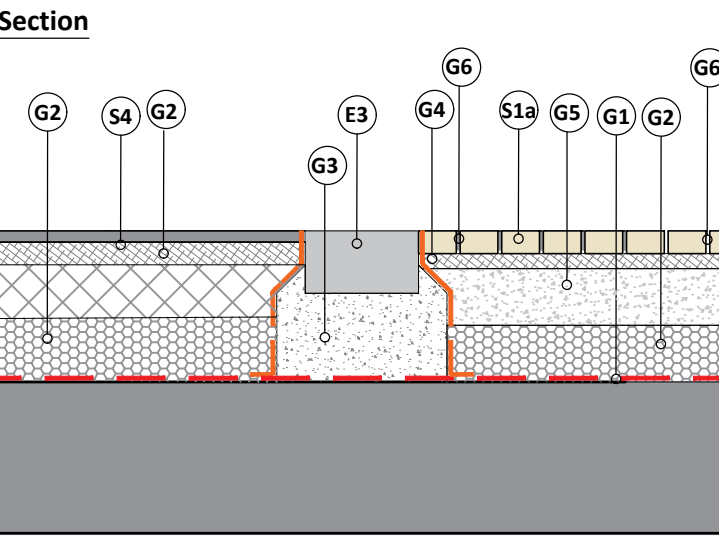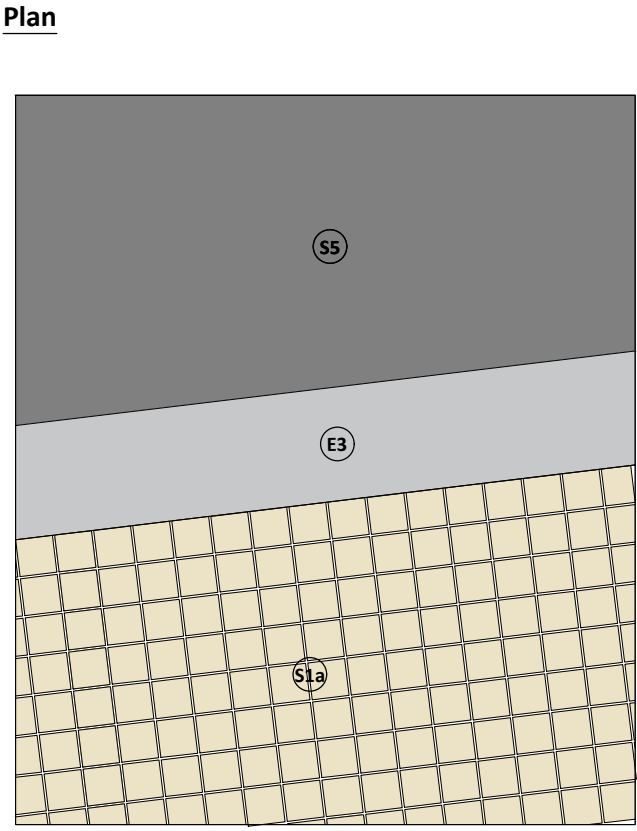



Detail 9
Scale 1:20

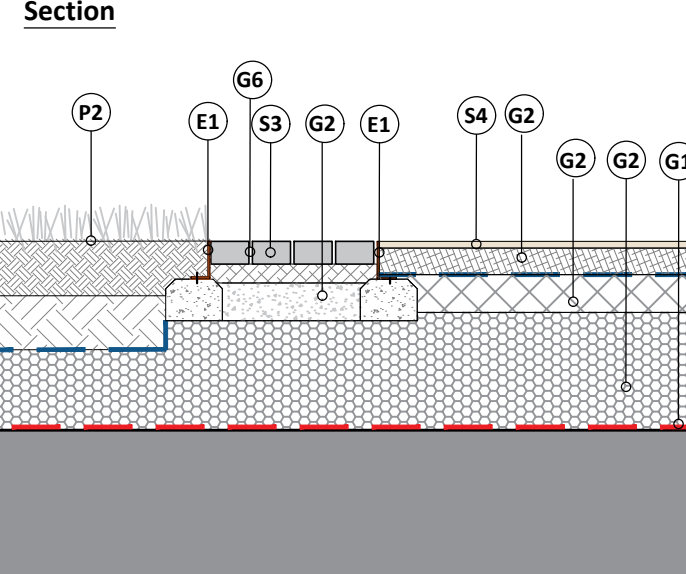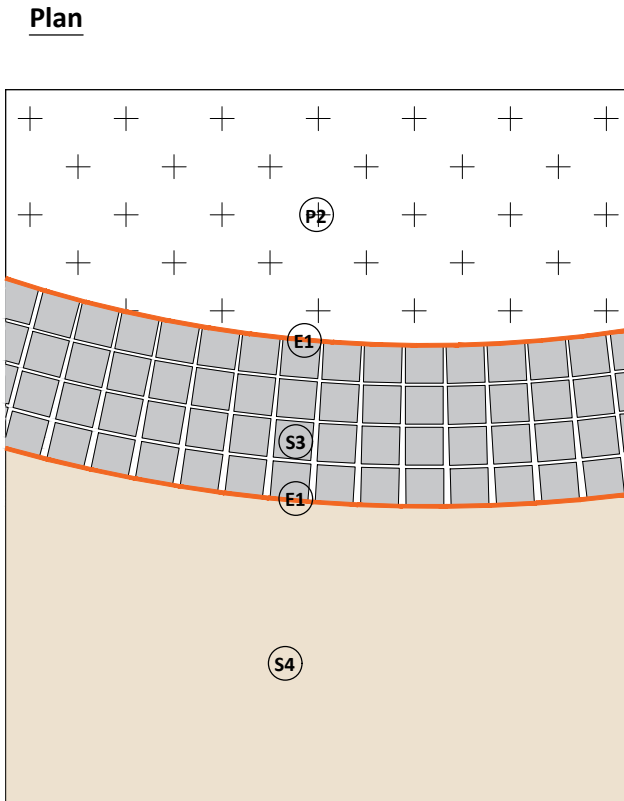



Detail 4
Scale 1:20

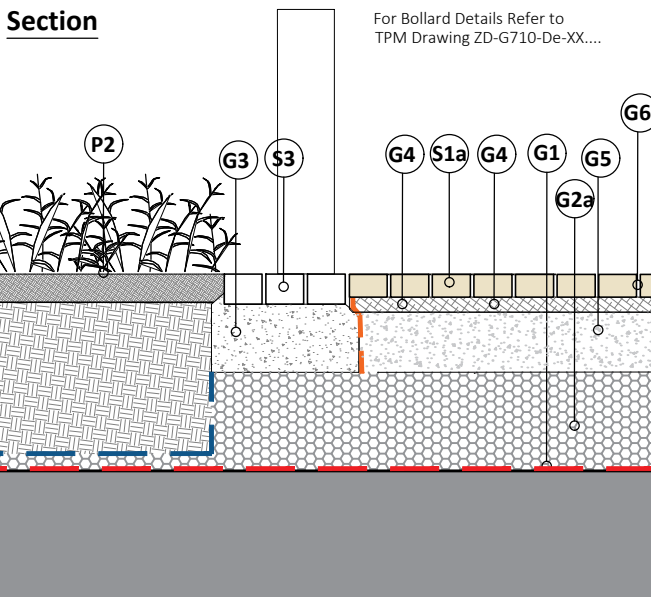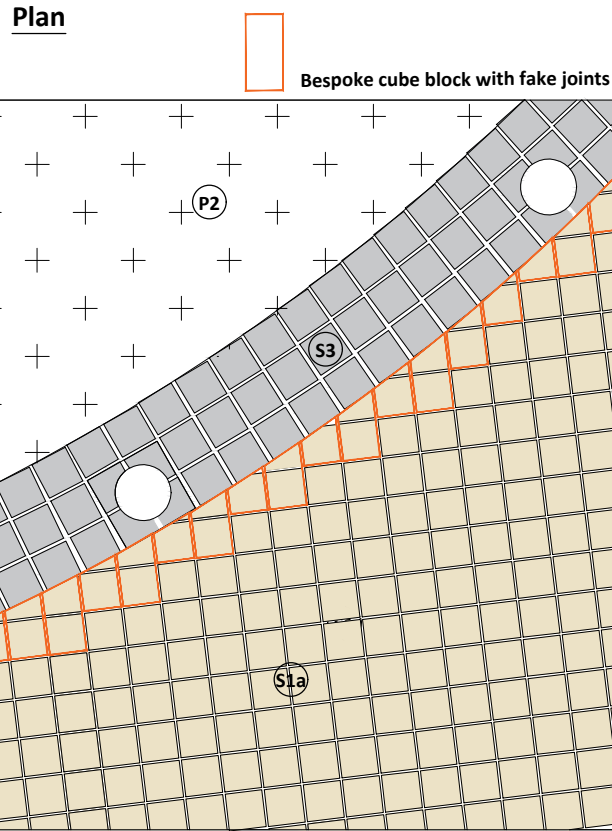



Detail 10
Scale 1:20

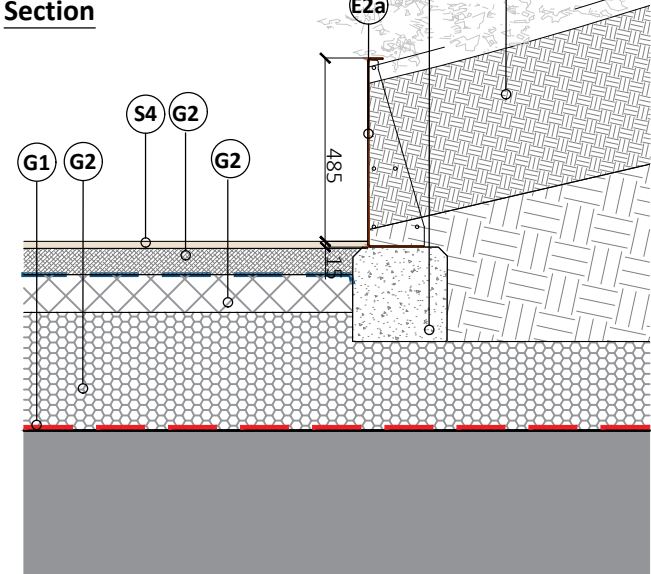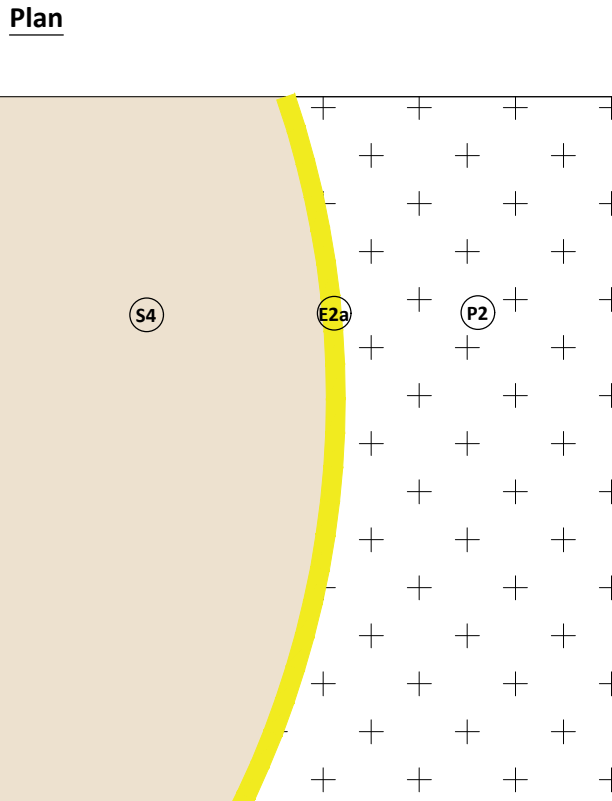



Detail 5
Scale 1:20

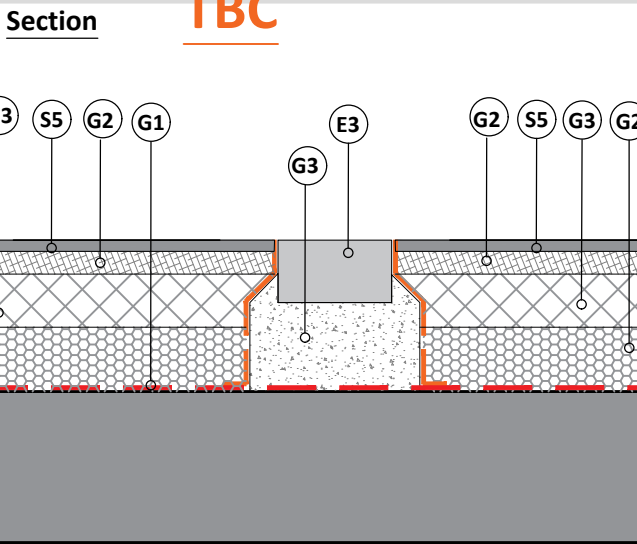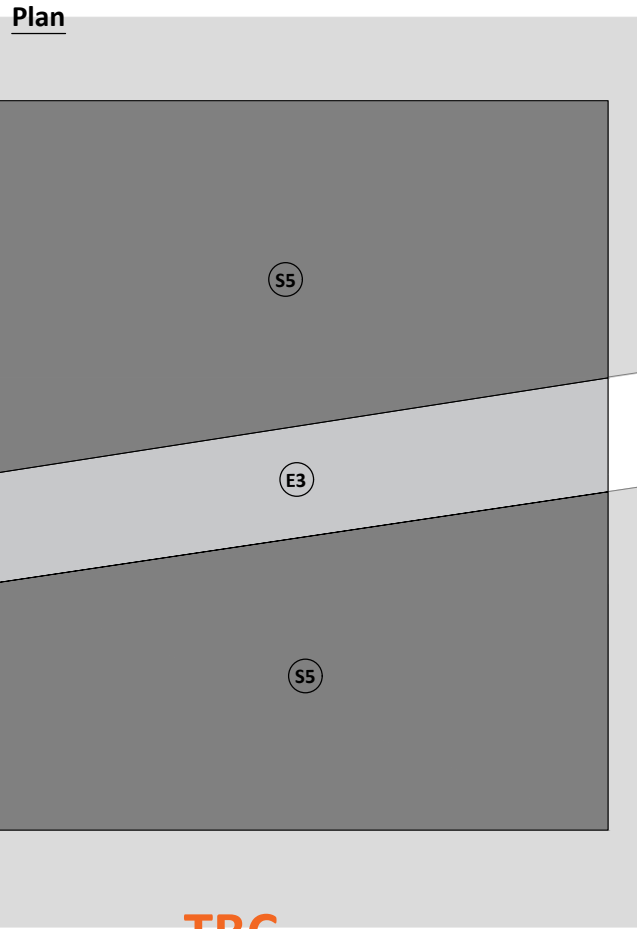



Detail 11
Scale 1:20

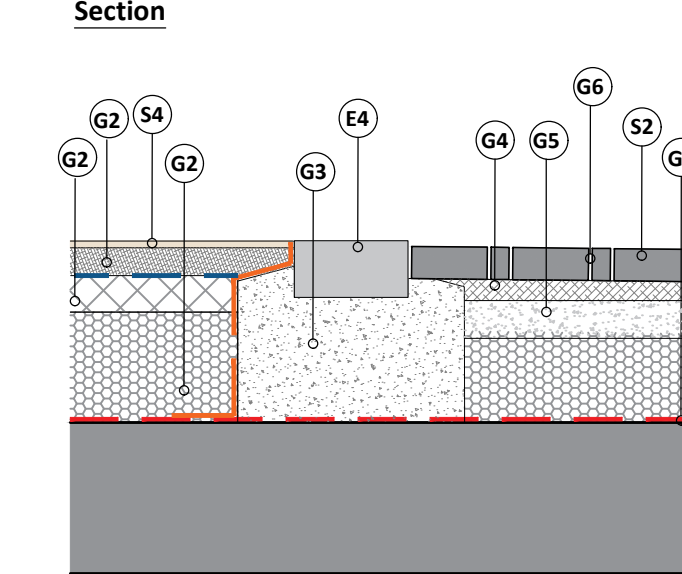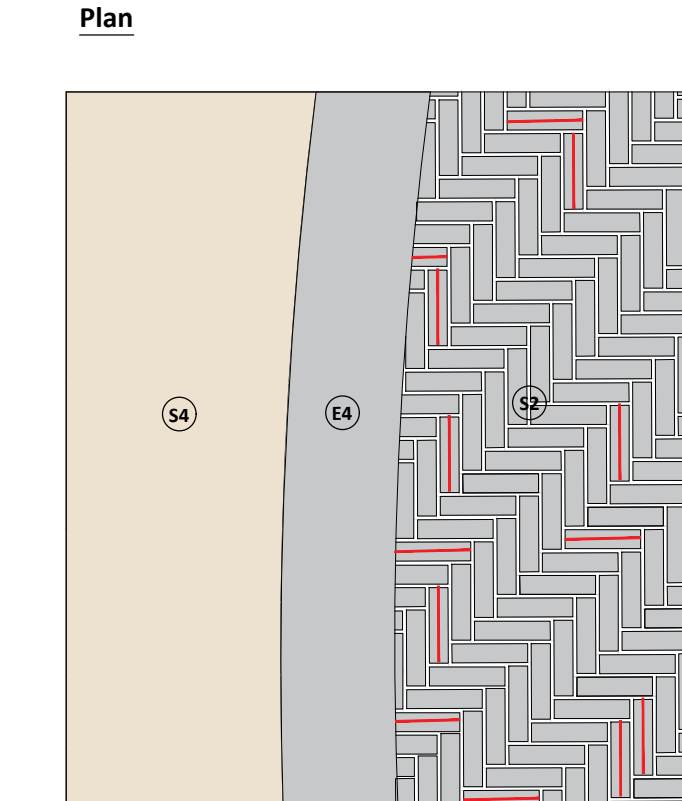


Detail 6
Scale 1:20

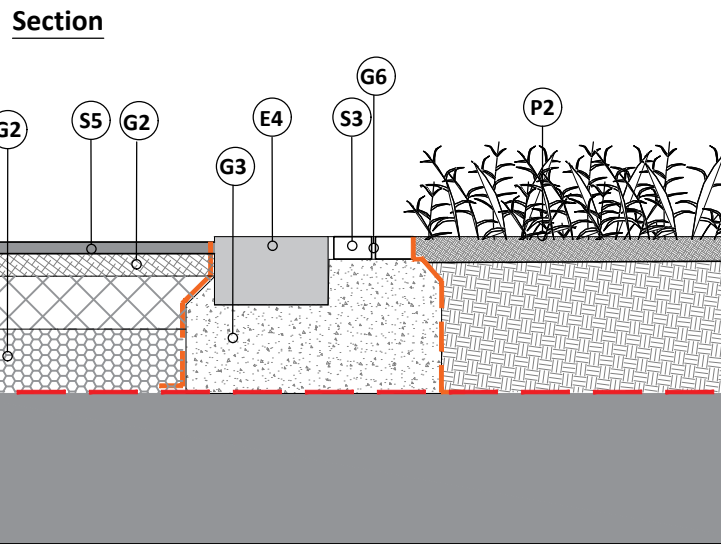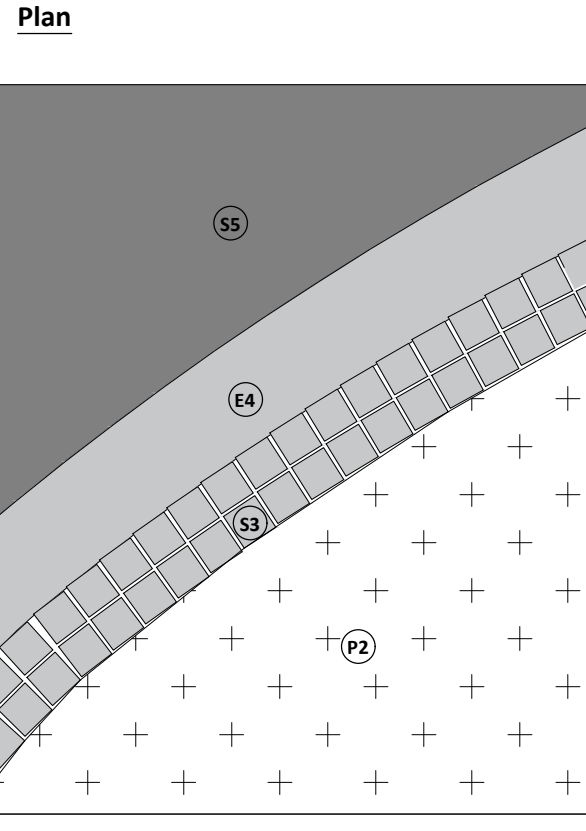

Detail 12
Scale 1:20

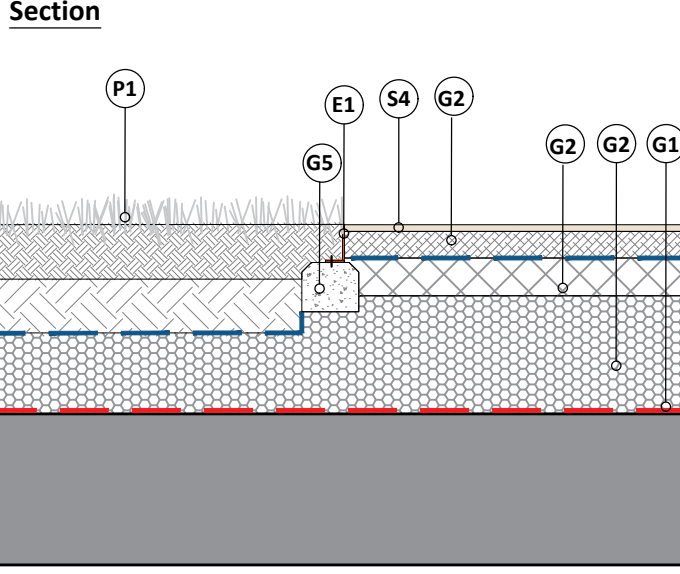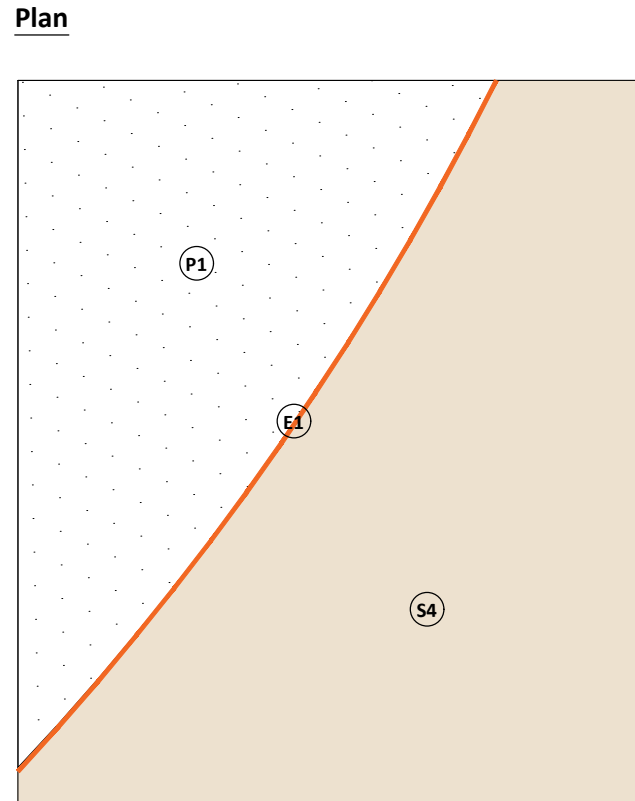

KEY PLAN
(Not to Scale)

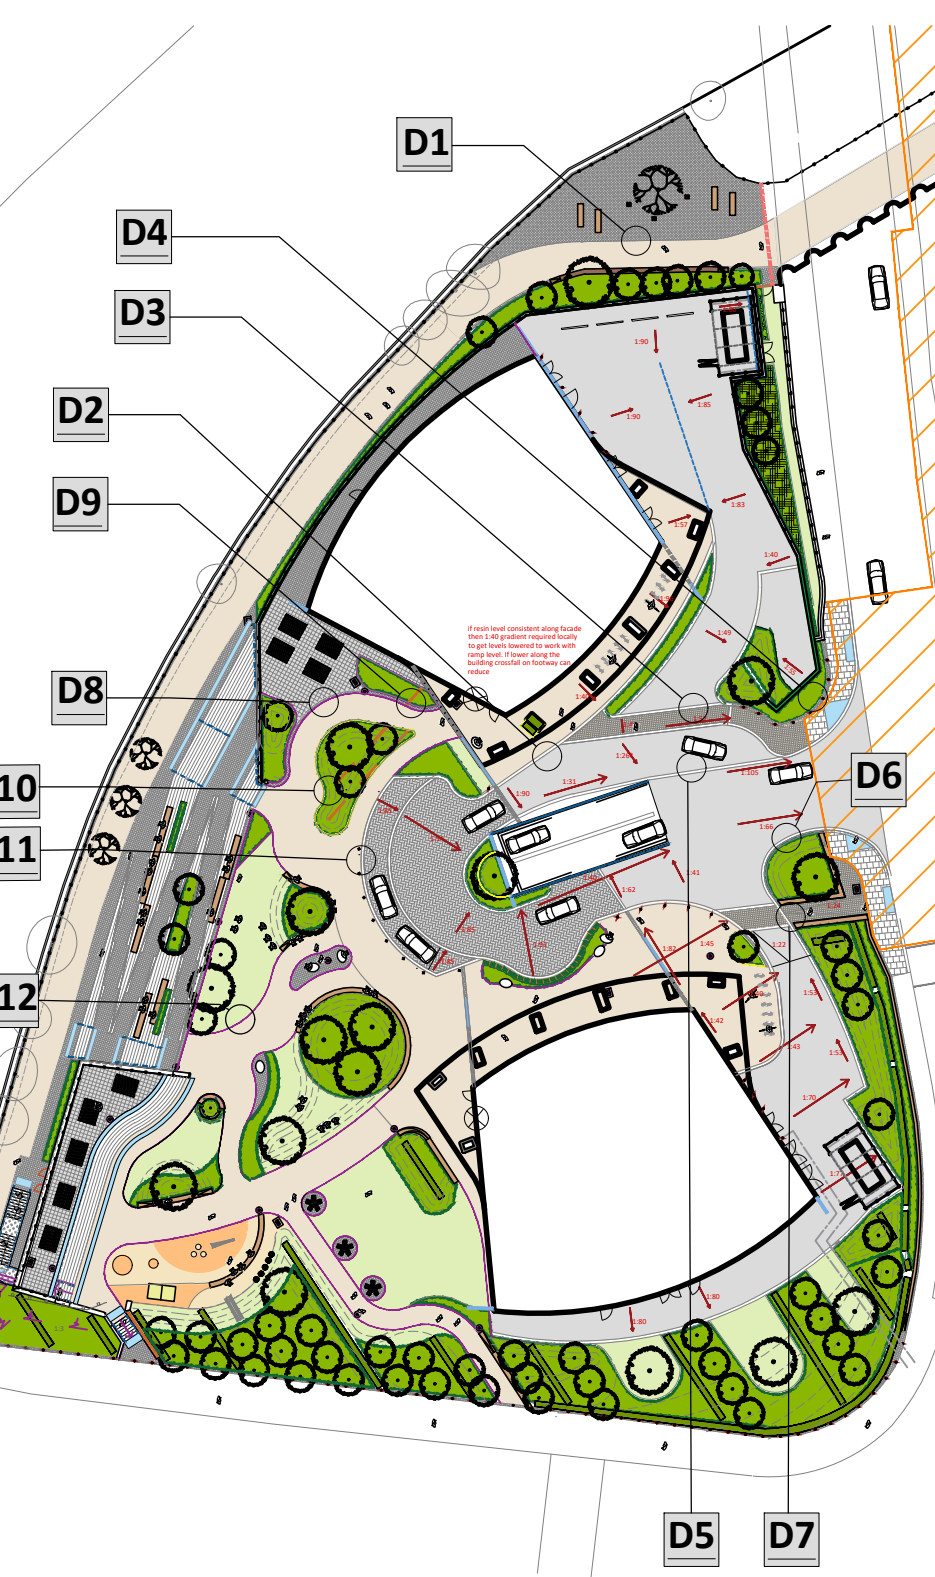

GENERAL NOTES

- This drawing is the copyright of TPM Landscape Ltd and cannot be reproduced in any form without the consent of the company.
- This drawing is to be read in conjunction with detail landscape drawings, details and specification.
- This drawing is to be read in conjunction with all relevant Architects', Engineer's, Specialists, Bills of Quantities and Specifications.
- The insertion of any firm or proprietary brand on this drawing is an indication of the class or quality required and does not exclude the use of alternative materials that are equal in performance, quality and appearance, provided that they have been approved in writing by the Landscape Architect.
- The Contractor is responsible for accurately ascertaining the position of underground services and responding to all relevant service easement requirements.
- All dimensions are in millimetres unless stated otherwise, for the purposes of construction this drawing must not be scaled and only written dimensions used. Written and scaled dimensions to be checked on site, any discrepancies reported prior to work commencing. IF IN DOUBT PLEASE ASK.
- All work and materials are to be in accordance with the relevant British Standards and Code of Practice.
- All Proprietary products are to be used strictly in accordance with the manufacturer's instructions and details.

REVISION NOTES

Rev	By	Description	Date
P1	EO	Initial Issue	26/09/23

Client

Renaker Build Ltd

Project

Trinity Island Site D

Description

Paving Details - Sheet 1 of 2

Status

FOR COMMENT

Scale @ A1

1:20

Drawn

EO

Checked

SC

Date

26.09.23

Drawing number

ZD-TPM-G710-DE-GRD-4029 340 P1

Revision

tpm landscape
chartered landscape architects

address: 4th Floor Studio 10 Little Lever St Manchester M1 4HR
tel: 0161 235 0600 fax 0601 email info@tpmlandscape.co.uk

SPECIFICATION:

Surfaces:

S1a - Pedestrian Crossings
Product: Pennant Blue Cube Block
Plan Size: 100x100x60
Laying Bond: Stacked

S2 - Proposed High Quality Block Paving
Product: Nero WF (Mix of Sanded + Mix of Waterstruck) (10% Waterstruck, 90% Sanded. -To be distributed evenly in random pattern)
Supplier: Weinerberger
Laying Bond: Herringbone
Plan Size: 200x50x85(d)

S3 - Proposed High Quality Cube Blocks
Product: Azul Pirineo 'Sawn' Stone
Supplier: Hardscape or similar approved
Source: Spain
Laying Bond: Stacked
Plan Size: 100x100x60

S3a - Proposed High Quality Cube Blocks
Product: Azul Pirineo 'Sawn' Stone
Source: Spain
Laying Bond: Stacked
Plan Size: 200x200x60

S3b - Proposed High Quality Cube Blocks
-With Partial Raised Blocks to Prevent Pedestrian Use
Product: Azul Pirineo 'Sawn' Stone
Source: Spain
Laying Bond: Stacked
Plan Size: 200x200x (60+100)

S4 - Proposed Resin Bound Gravel
Colour: Alpine (By Resin Bounded Aggregates)
Supplier: DCM Surfaces or Similar approved

S5 - Proposed Asphalt S5
To Engineers specification

Edges:

E1 - Proposed Metal Edge
Product: Bison by Kinley (or similar approved)
Material: Galvanised Steel
Height above ground: Flush
Other: To form edge between grass and resin bound gravel

E2a - Raised Metal Planter
Product: Raaf Planterline (or similar approved)
Material: PPC Steel (thickness as required by manufacturer)
Height: 400mm, (50mm below the surface)
Colour: TBC
Other: Combination or straight and curved units as required

E2b - Raised Metal Planter
Product: Raaf Planterline (or similar approved)
Material: PPC Steel (thickness as required by manufacturer)
Edging Height: TBC
Colour: TBC
Other: Combination or straight and curved units as required

E2c - Raised Metal Planter
Product: Raaf Planterline (or similar approved)
Material: PPC Steel (thickness as required by manufacturer)
Height: 1000mm
Colour: TBC
Other: Combination or straight and curved units as required

E3 - Proposed Flush Kerbs E3
Stone: Preta Odilvelas 'Flamed'
Supplier: Hardscape
Source: Portugal
Plan Size: 300mm wide x length varies
Unit Depth: TBC Engineer

E4 - Proposed Kerbs E4
Stone: Preta Odilvelas 'Flamed'
Supplier: Hardscape
Source: Portugal
Plan Size: 300mm wide x length varies
15mm upstand
Unit Depth: TBC Engineer

E5 - Proposed Kerbs E5
Stone: Preta Odilvelas 'Flamed'
Supplier: Hardscape
Source: Portugal
Plan Size: 300mm wide x length varies
150mm upstand
Unit Depth: TBC Engineer

Ground Formation and Fill Materials:

G1 - Waterproofing to slab to engineers specification

G2 - Sub-base to engineers specification

G3 - Concrete haunching to engineers specification

G4 - Mortar bedding to engineers specification

G5 - Concrete haunching / foundation to manufacturers recommendations

G6 - Proprietary mortar joints
Size: 6mm (Max 10)
Colour: TBC
Spec By Engineers

Soft Landscape

P1 - Proposed Lawn

P2 - Proposed Planting

Bespoke High Quality Cube Blocks with fake joints

