


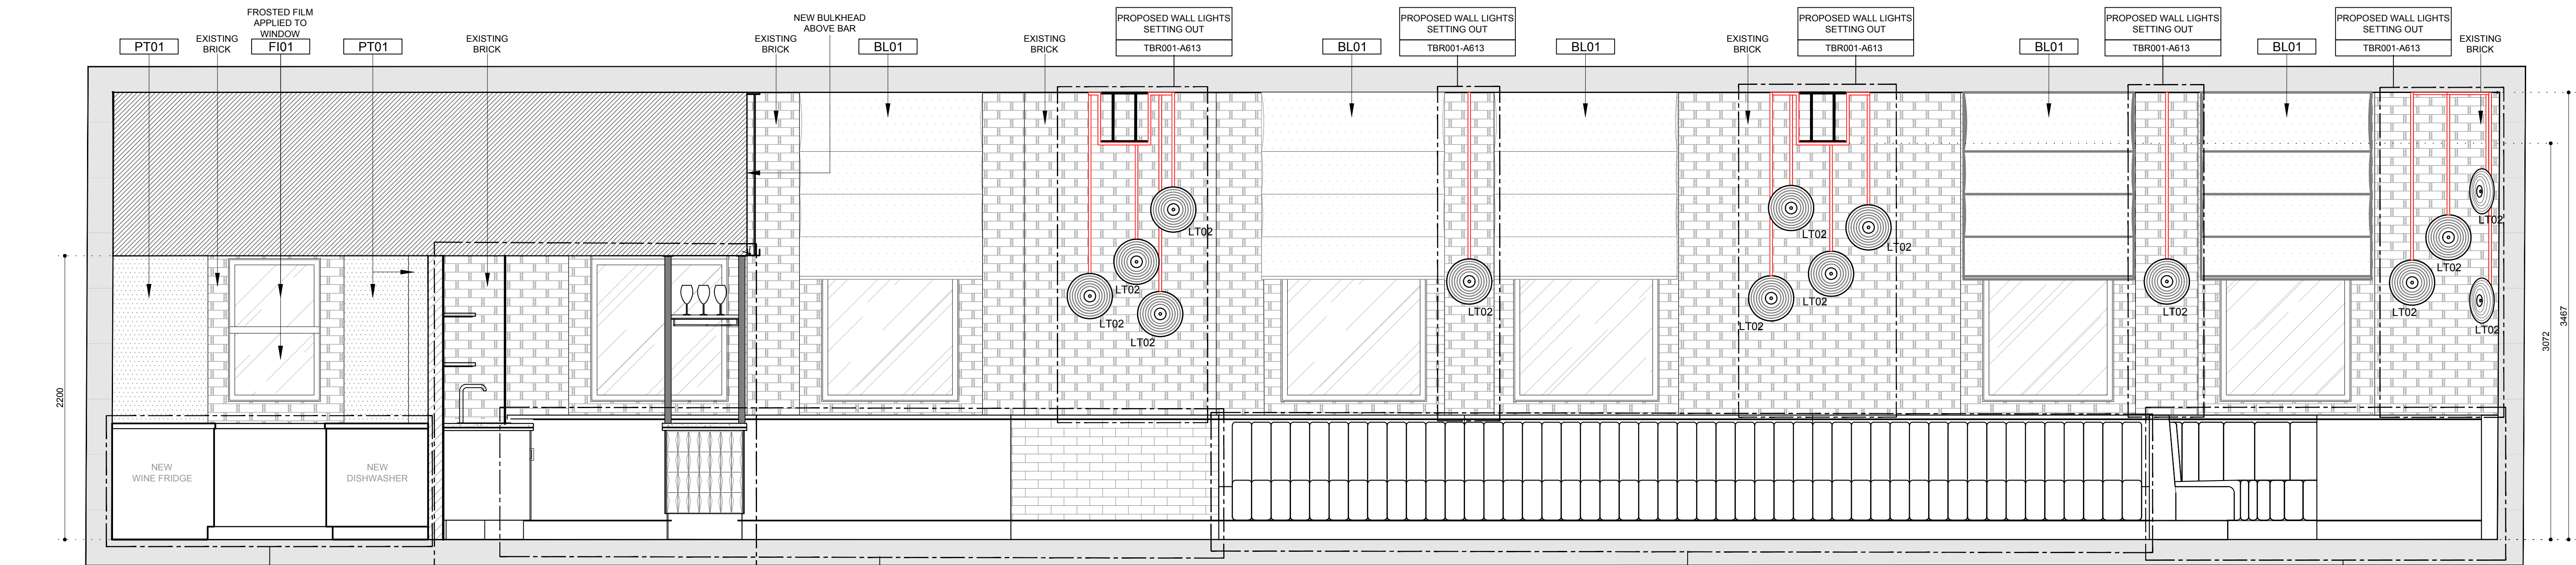

01 ELEVATION A
SCALE 1:25 @ A1


PROPOSED CELLAR DETAILS
TBR001-A615

PROPOSED BAR DETAILS
TBR001-A605

PROPOSED TILE & TIMBER CLADDING DETAILS
TBR001-A612

PROPOSED BANQUETTE DETAILS
TBR001-A608

PROPOSED BOOTH DETAILS
TBR001-A611

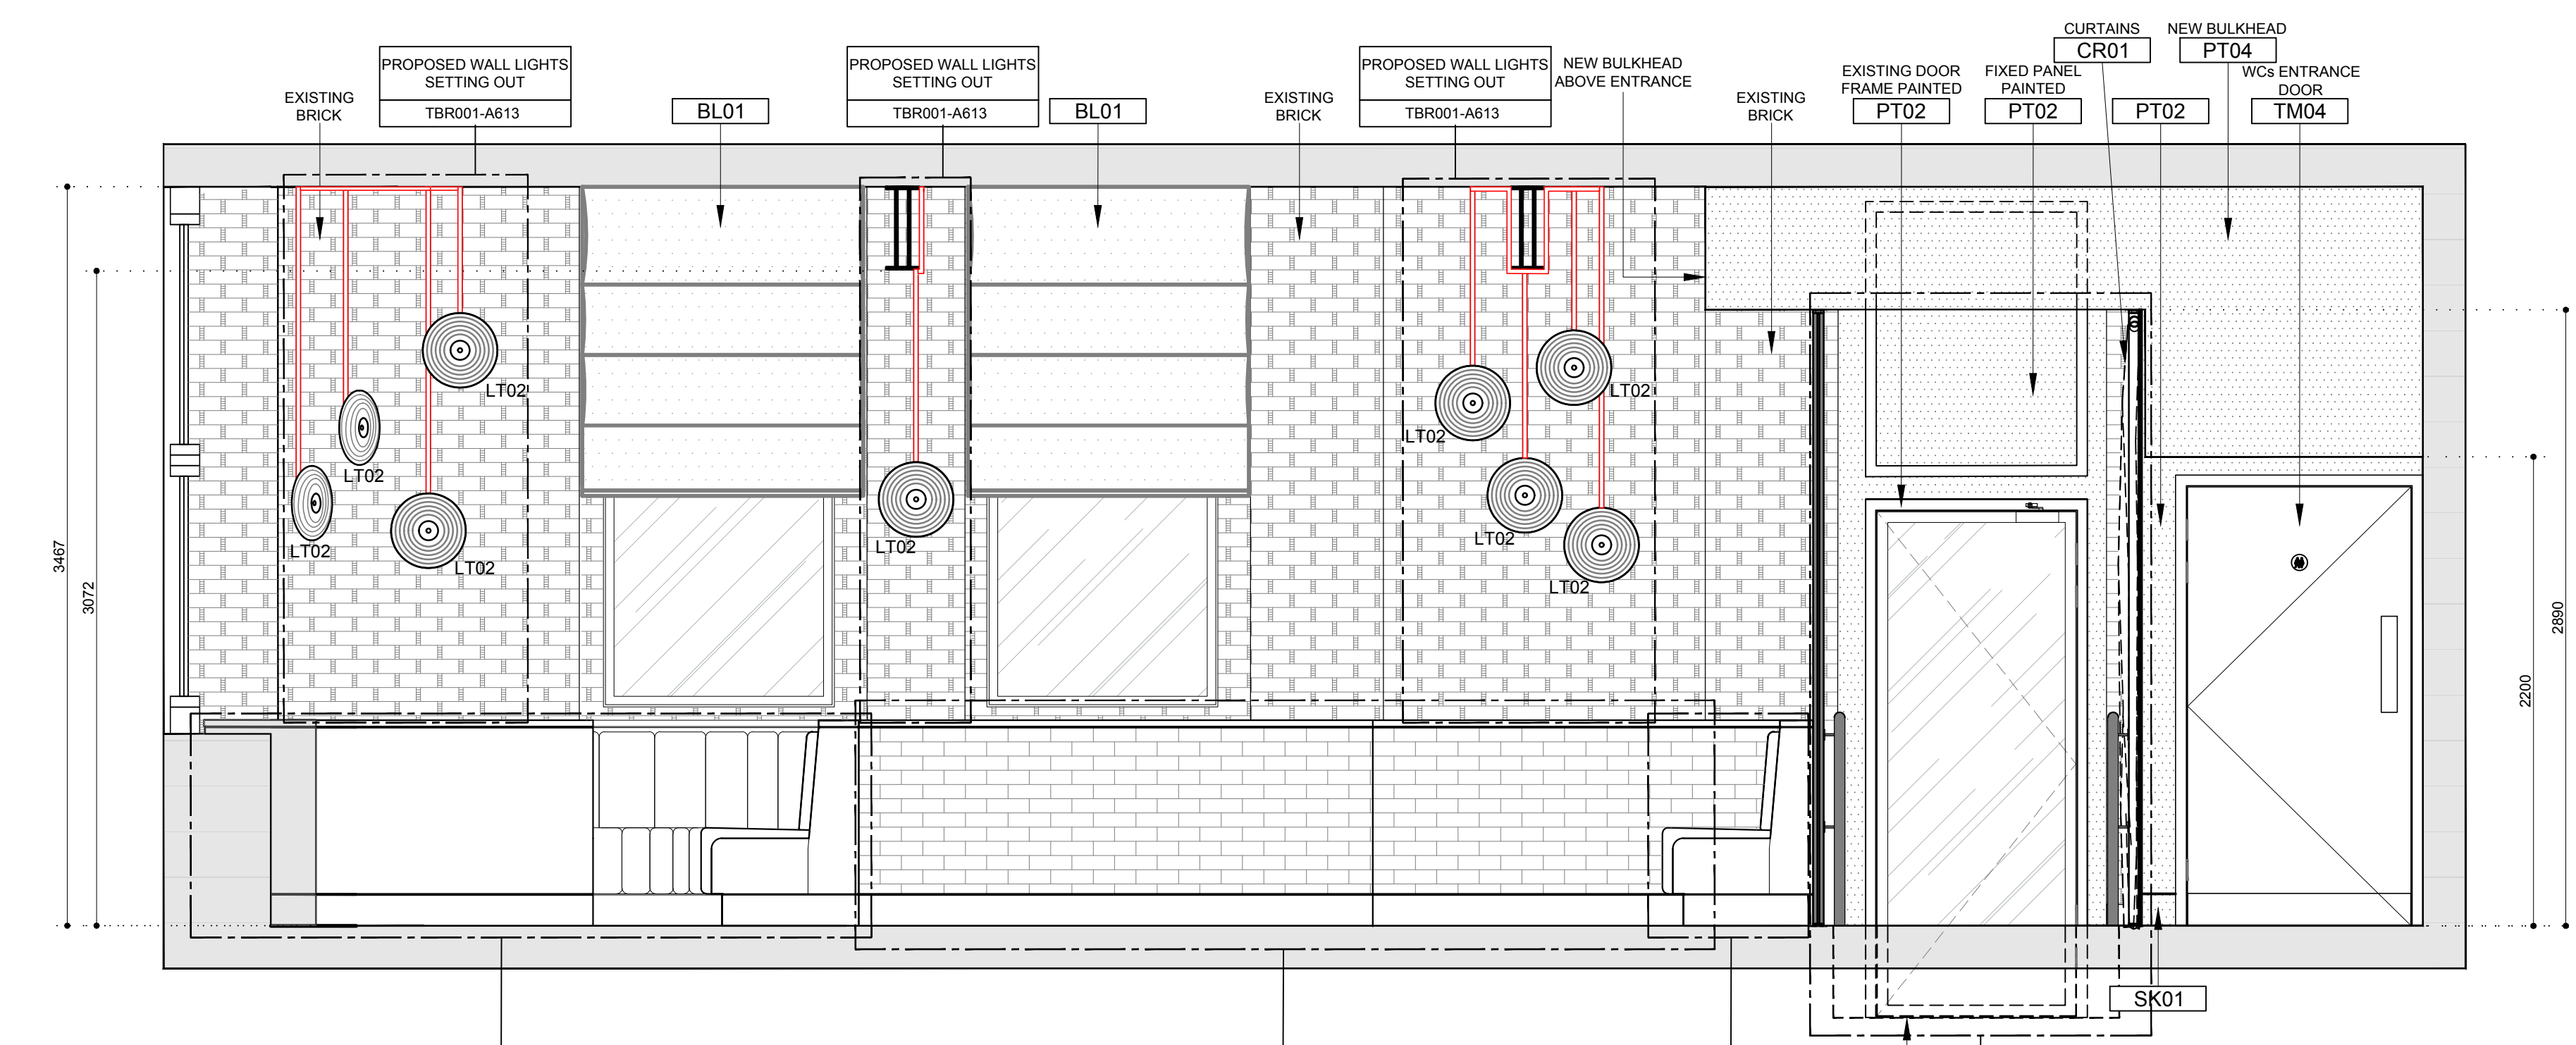


02 ELEVATION B
SCALE 1:25 @ A1

PROPOSED BOOTH DETAILS
TBR001-A611

PROPOSED TILE & TIMBER CLADDING DETAILS
TBR001-A612


PROPOSED BANQUETTE DETAILS
TBR001-A609

PROPOSED ENTRANCE RAMP DETAILS
TBR001-A600

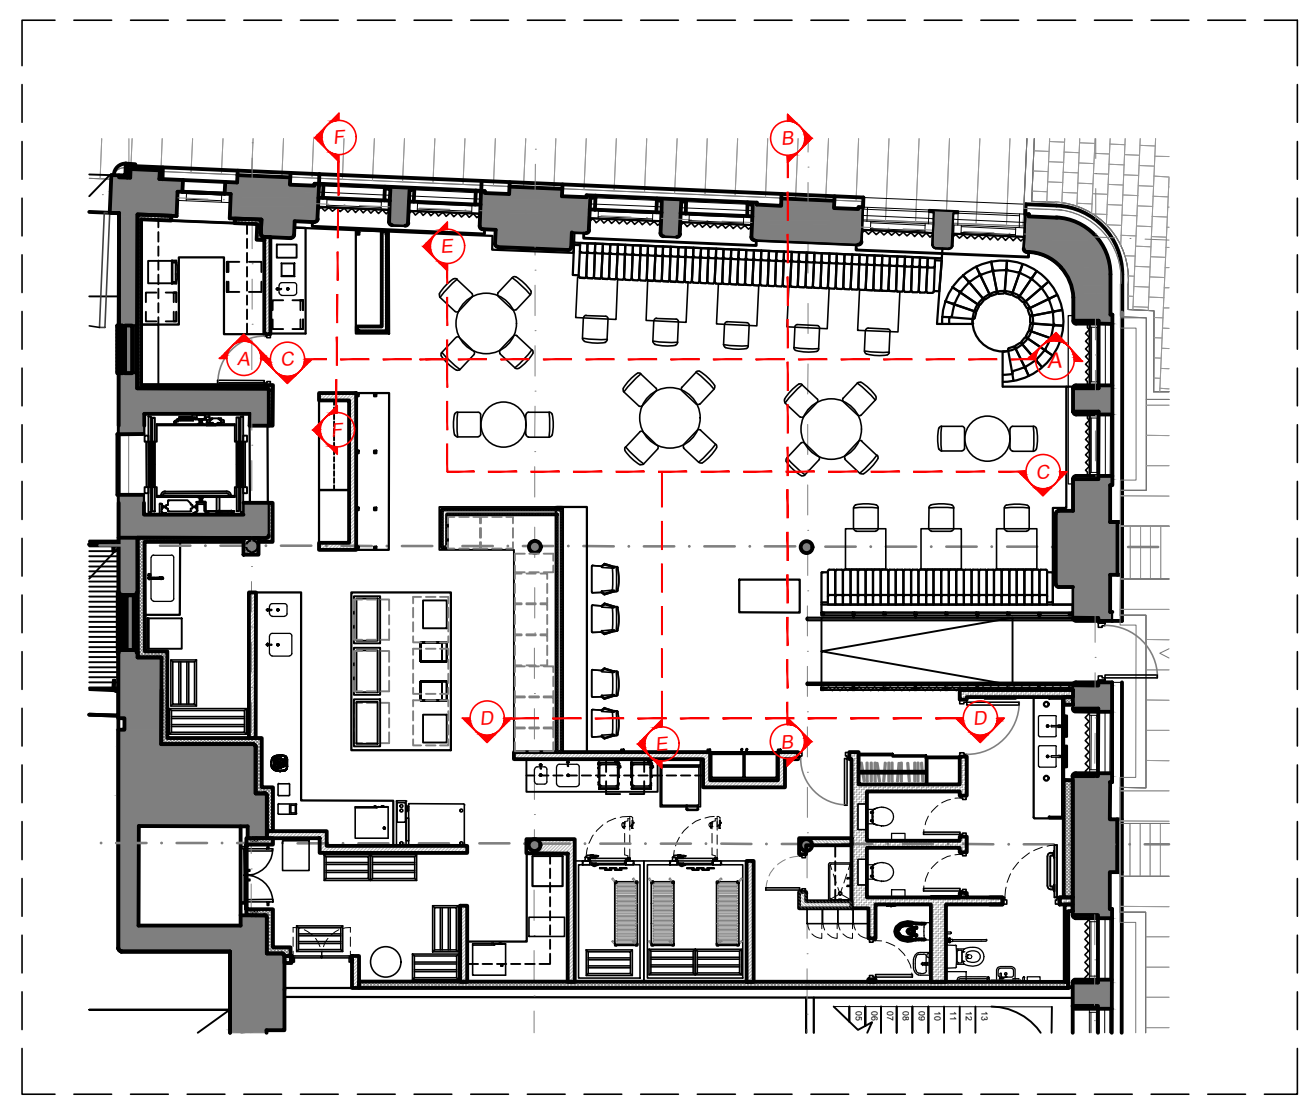

00 KEY PLAN
SCALE 1:150 @ A1

Do not scale from this drawing. All drawings to be checked on site. Copyright protected.
This drawing is to be read in conjunction with specifications, scheduled and drawings issued by Blacksheep.
All dimensions to be checked on site prior to the commencement of manufacture.
ROD drawings to be issued for Blacksheep comment.
Samples of all finishes are to be sent to Blacksheep for approval.
All discrepancies and omissions on site must be reported to designer for their comment or approval prior to the commencement of work.
All electrical, lighting, HVAC and plumbing issues to be referred to engineer's drawings prior to the commencement of work.
The designs are subject to approval by statutory authorities and any necessary alterations should be made if required to comply with statutory requirements.

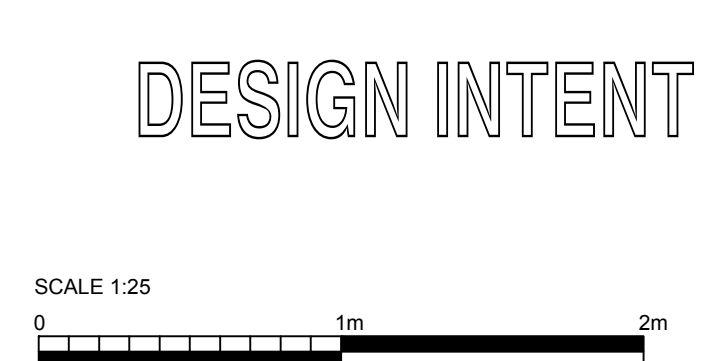

Rev	Comment	Date	Drawn	Checked	Location Plan (NTS)
-	-	--/--/--	--	--	

Blacksheep
Borough Yards, 13 Dirty Lane, London, SE1 9PA
+44 (0) 20 7713 7413 - blacksheep.uk.com

Client
TOM BARNES

Project
TOM BARNES
UNIT 3, HANDOVER RETAIL WORKS
CORPORATION STREET, MANCHESTER

Drawing
PROPOSED INTERNAL ELEVATIONS

Drawing No.
TBR001_A610.01

Date
27/07/2023

Scale
1:25 @ A1

Revision
-

Drawn By
EL

Checked By
JV