


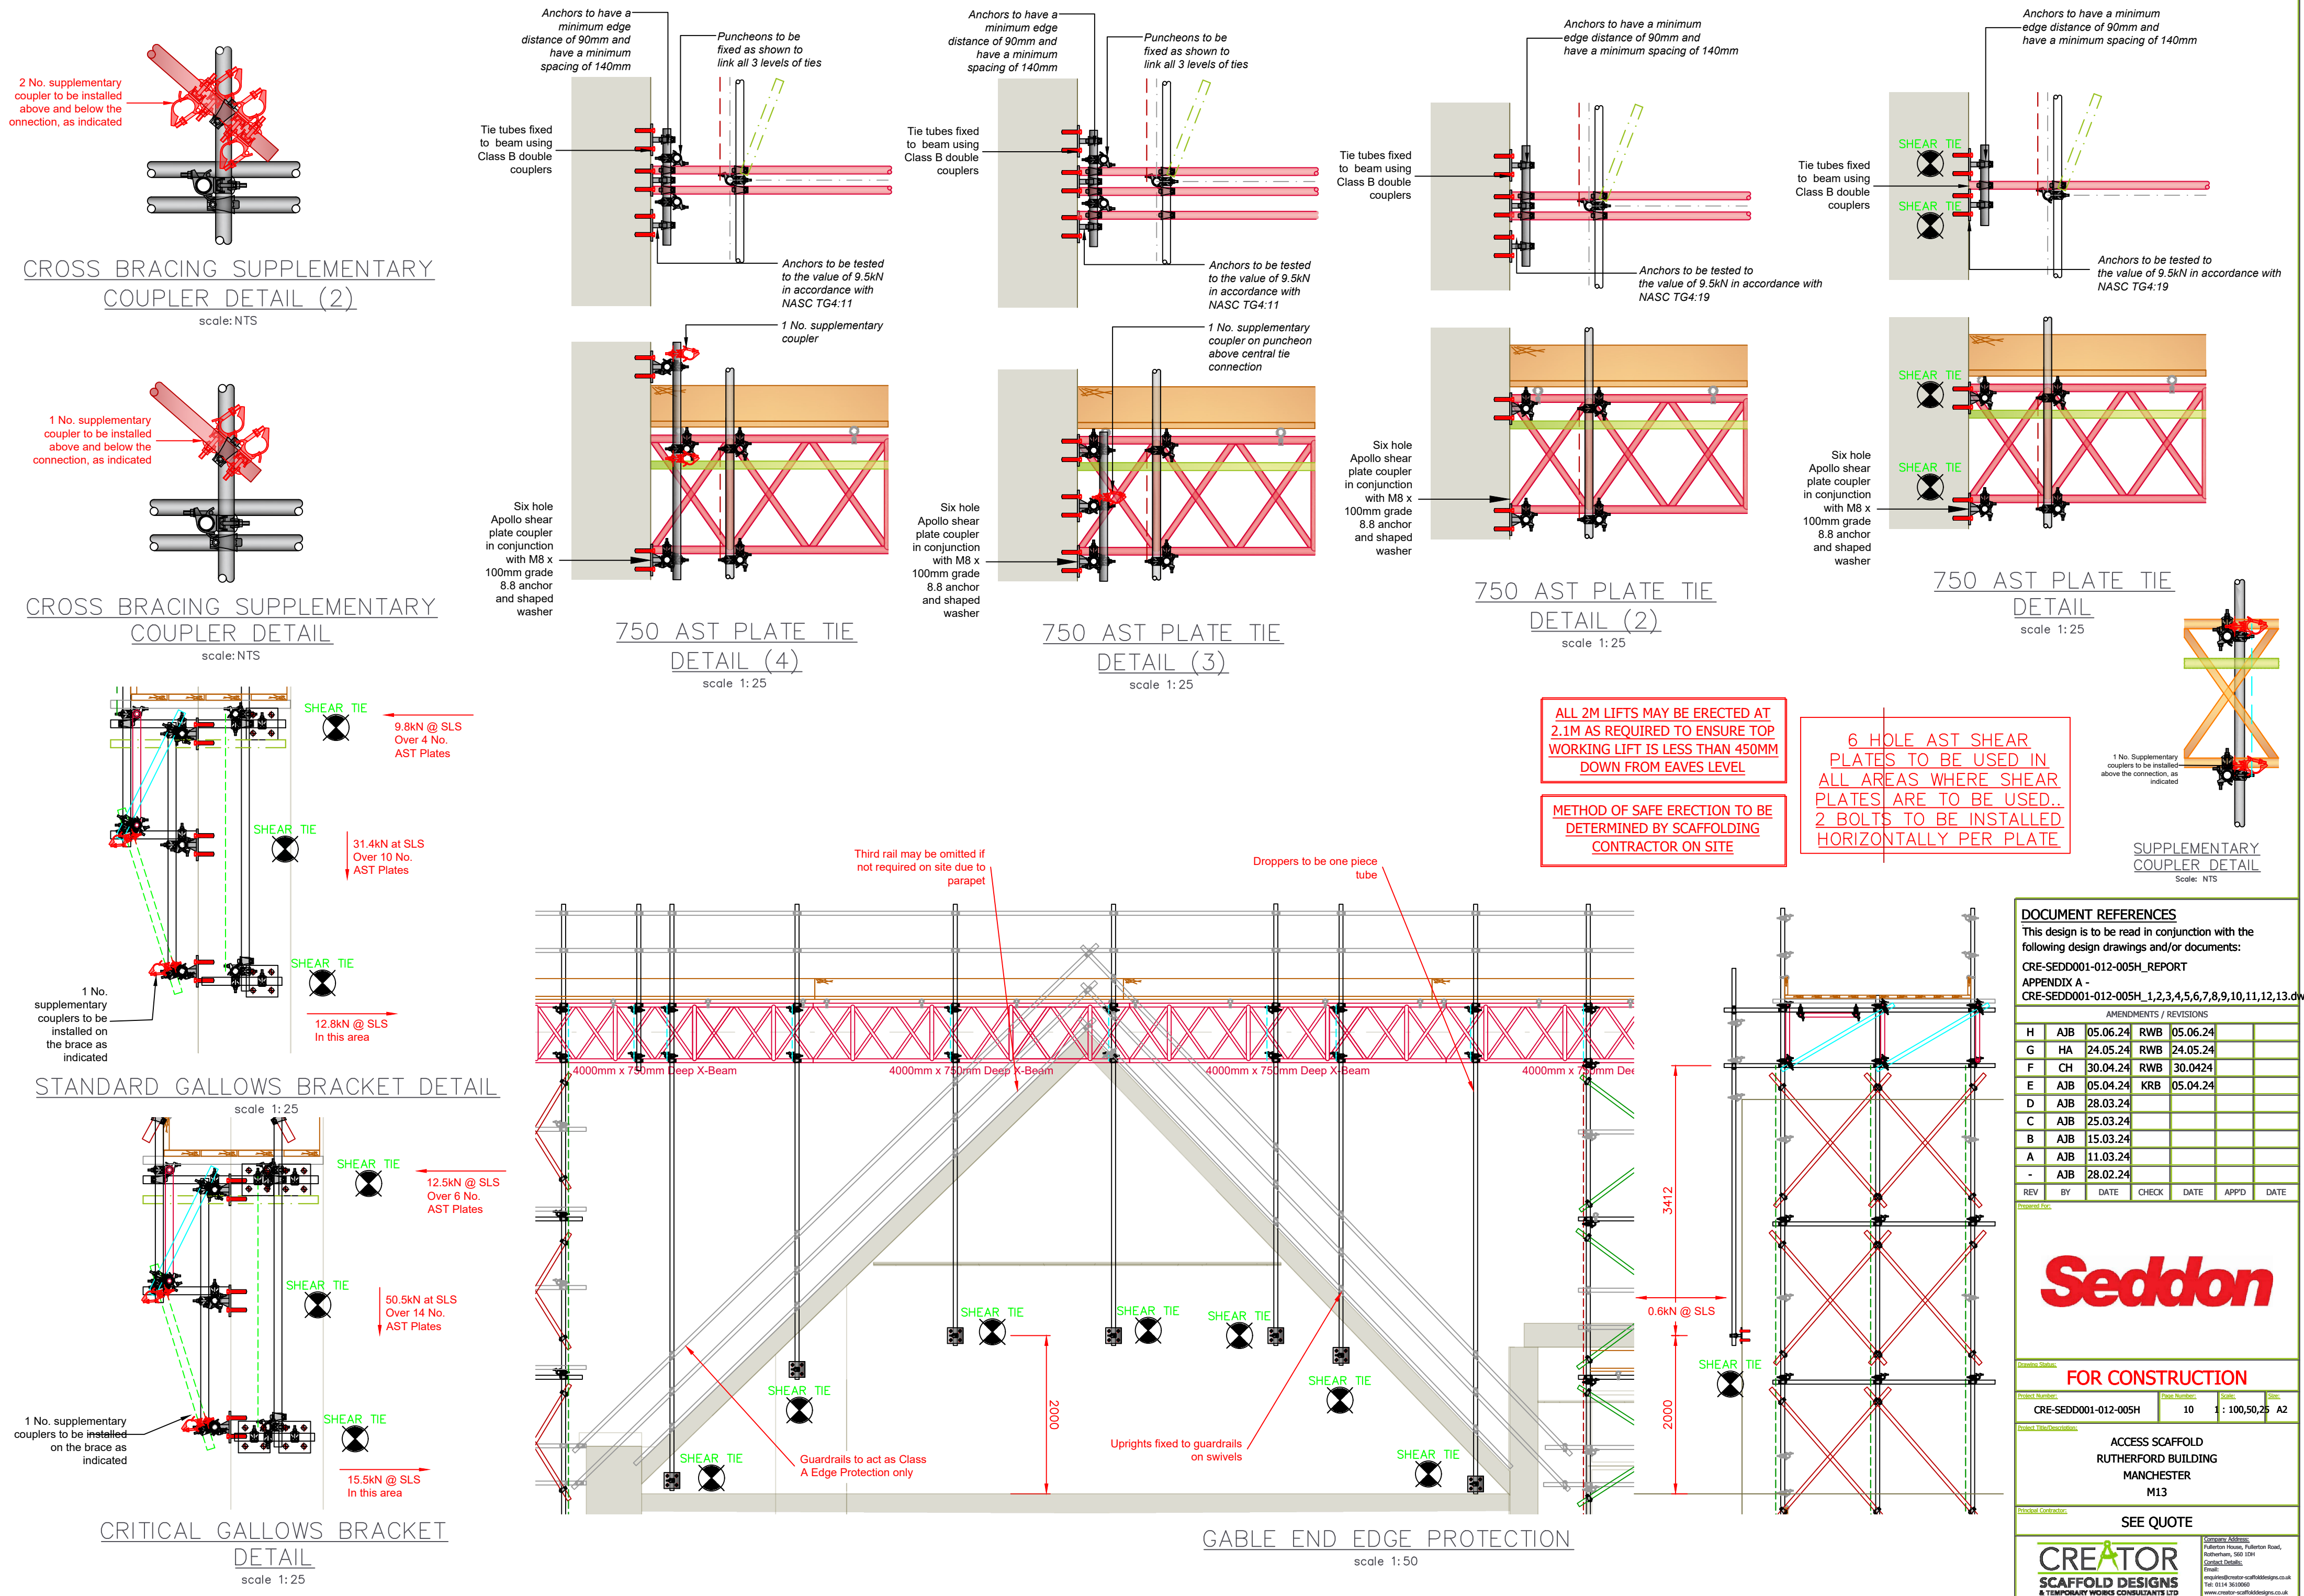

CROSS BRACING SUPPLEMENTARY COUPLER DETAIL (2)
scale: NTS

CROSS BRACING SUPPLEMENTARY COUPLER DETAIL
scale: NTS

STANDARD GALLOWS BRACKET DETAIL
scale 1:25

CRITICAL GALLOWS BRACKET DETAIL
scale 1:25

750 AST PLATE TIE DETAIL (4)
scale 1:25

750 AST PLATE TIE DETAIL (3)
scale 1:25

750 AST PLATE TIE DETAIL (2)
scale 1:25

750 AST PLATE TIE DETAIL
scale 1:25

SUPPLEMENTARY COUPLER DETAIL
Scale: NTS

ALL 2M LIFTS MAY BE ERECTED AT 2.1M AS REQUIRED TO ENSURE TOP WORKING LIFT IS LESS THAN 450MM DOWN FROM EAVES LEVEL

METHOD OF SAFE ERECTION TO BE DETERMINED BY SCAFFOLDING CONTRACTOR ON SITE

6 HOLE AST SHEAR PLATES TO BE USED IN ALL AREAS WHERE SHEAR PLATES ARE TO BE USED.. 2 BOLTS TO BE INSTALLED HORIZONTALLY PER PLATE

DOCUMENT REFERENCES
This design is to be read in conjunction with the following design drawings and/or documents:
CRE-SEDD001-012-005H_REPORT
APPENDIX A -
CRE-SEDD001-012-005H_1,2,3,4,5,6,7,8,9,10,11,12,13.dwg

AMENDMENTS / REVISIONS					
H	AJB	05.06.24	RWB	05.06.24	
G	HA	24.05.24	RWB	24.05.24	
F	CH	30.04.24	RWB	30.04.24	
E	AJB	05.04.24	KRB	05.04.24	
D	AJB	28.03.24			
C	AJB	25.03.24			
B	AJB	15.03.24			
A	AJB	11.03.24			
-	AJB	28.02.24			
REV	BY	DATE	CHECK	DATE	APPD

Drawn for:

Seddon

Drawn to:

FOR CONSTRUCTION

Project Number: CRE-SEDD001-012-005H Page Number: 10 Scale: 1:100,50,25 A2

Project Title/Description: ACCESS SCAFFOLD RUTHERFORD BUILDING MANCHESTER M13

Project Contractor: SEE QUOTE

CREATOR
SCAFFOLD DESIGNS
& TEMPORARY WORKS CONSULTANTS LTD

Company Address:
Fullerton House, Fullerton Road,
Rotherham, S60 1JH
Contact Details:
Email: enquiries@creator-scaffolddesigns.co.uk
Tel: 0114 3610060
www.creator-scaffolddesigns.co.uk