




WEMBLEY GROVE

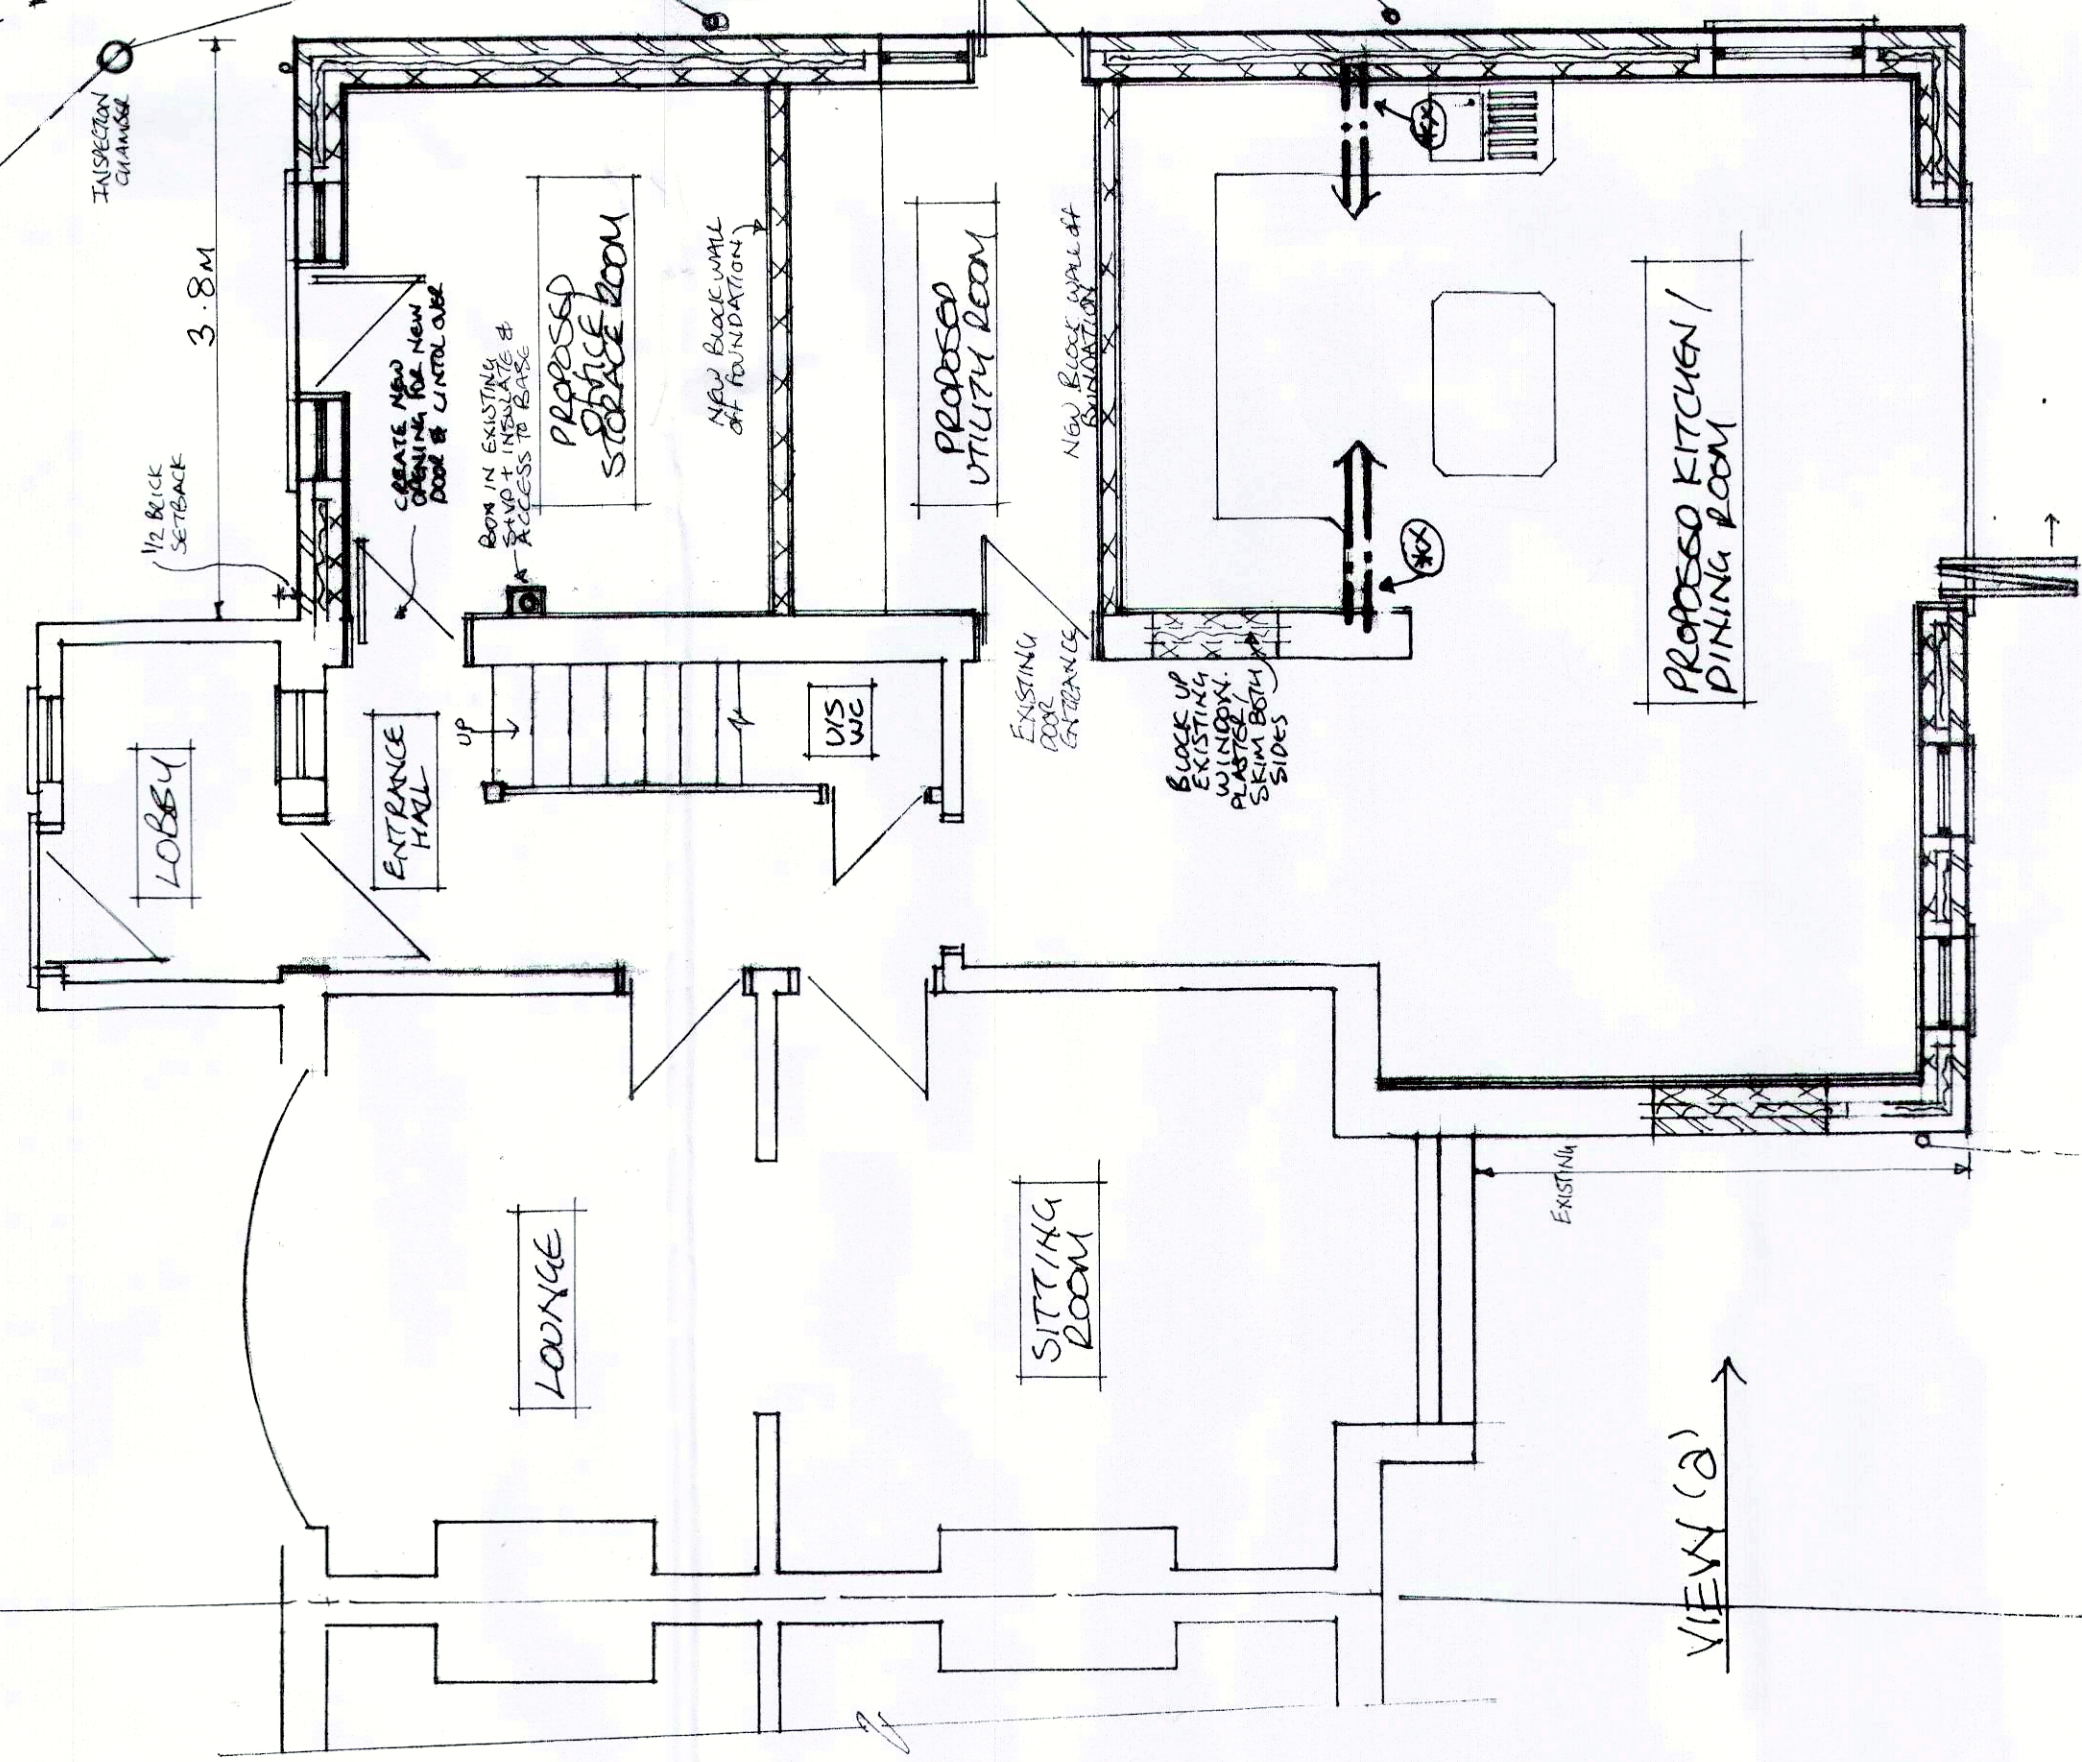

proposed
ground floor
plan

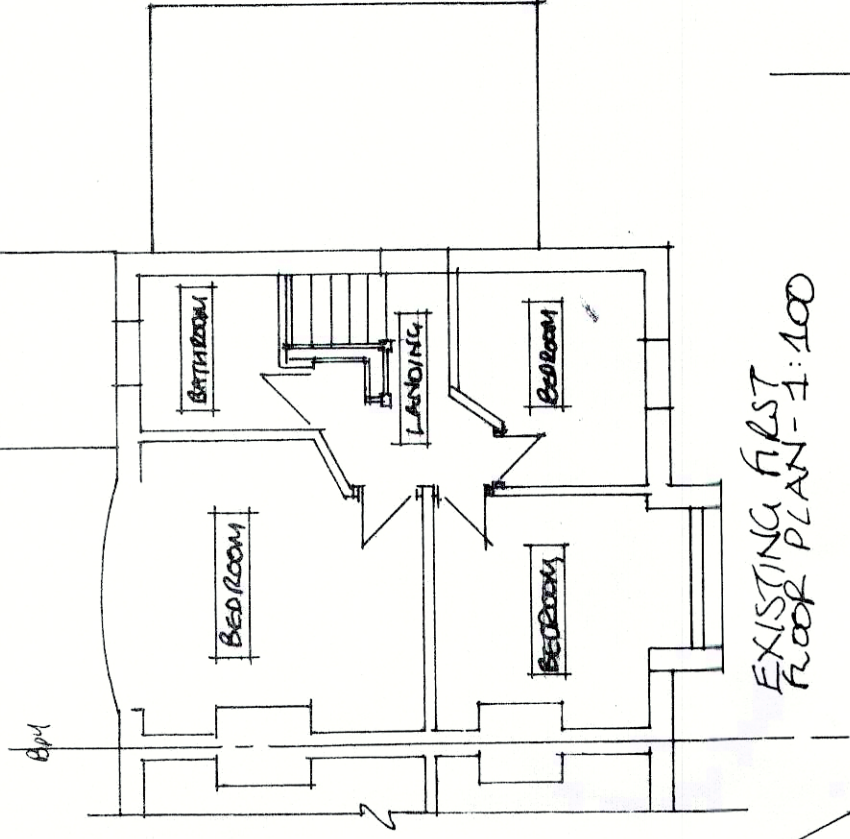


EXISTING FIRST FLOOR

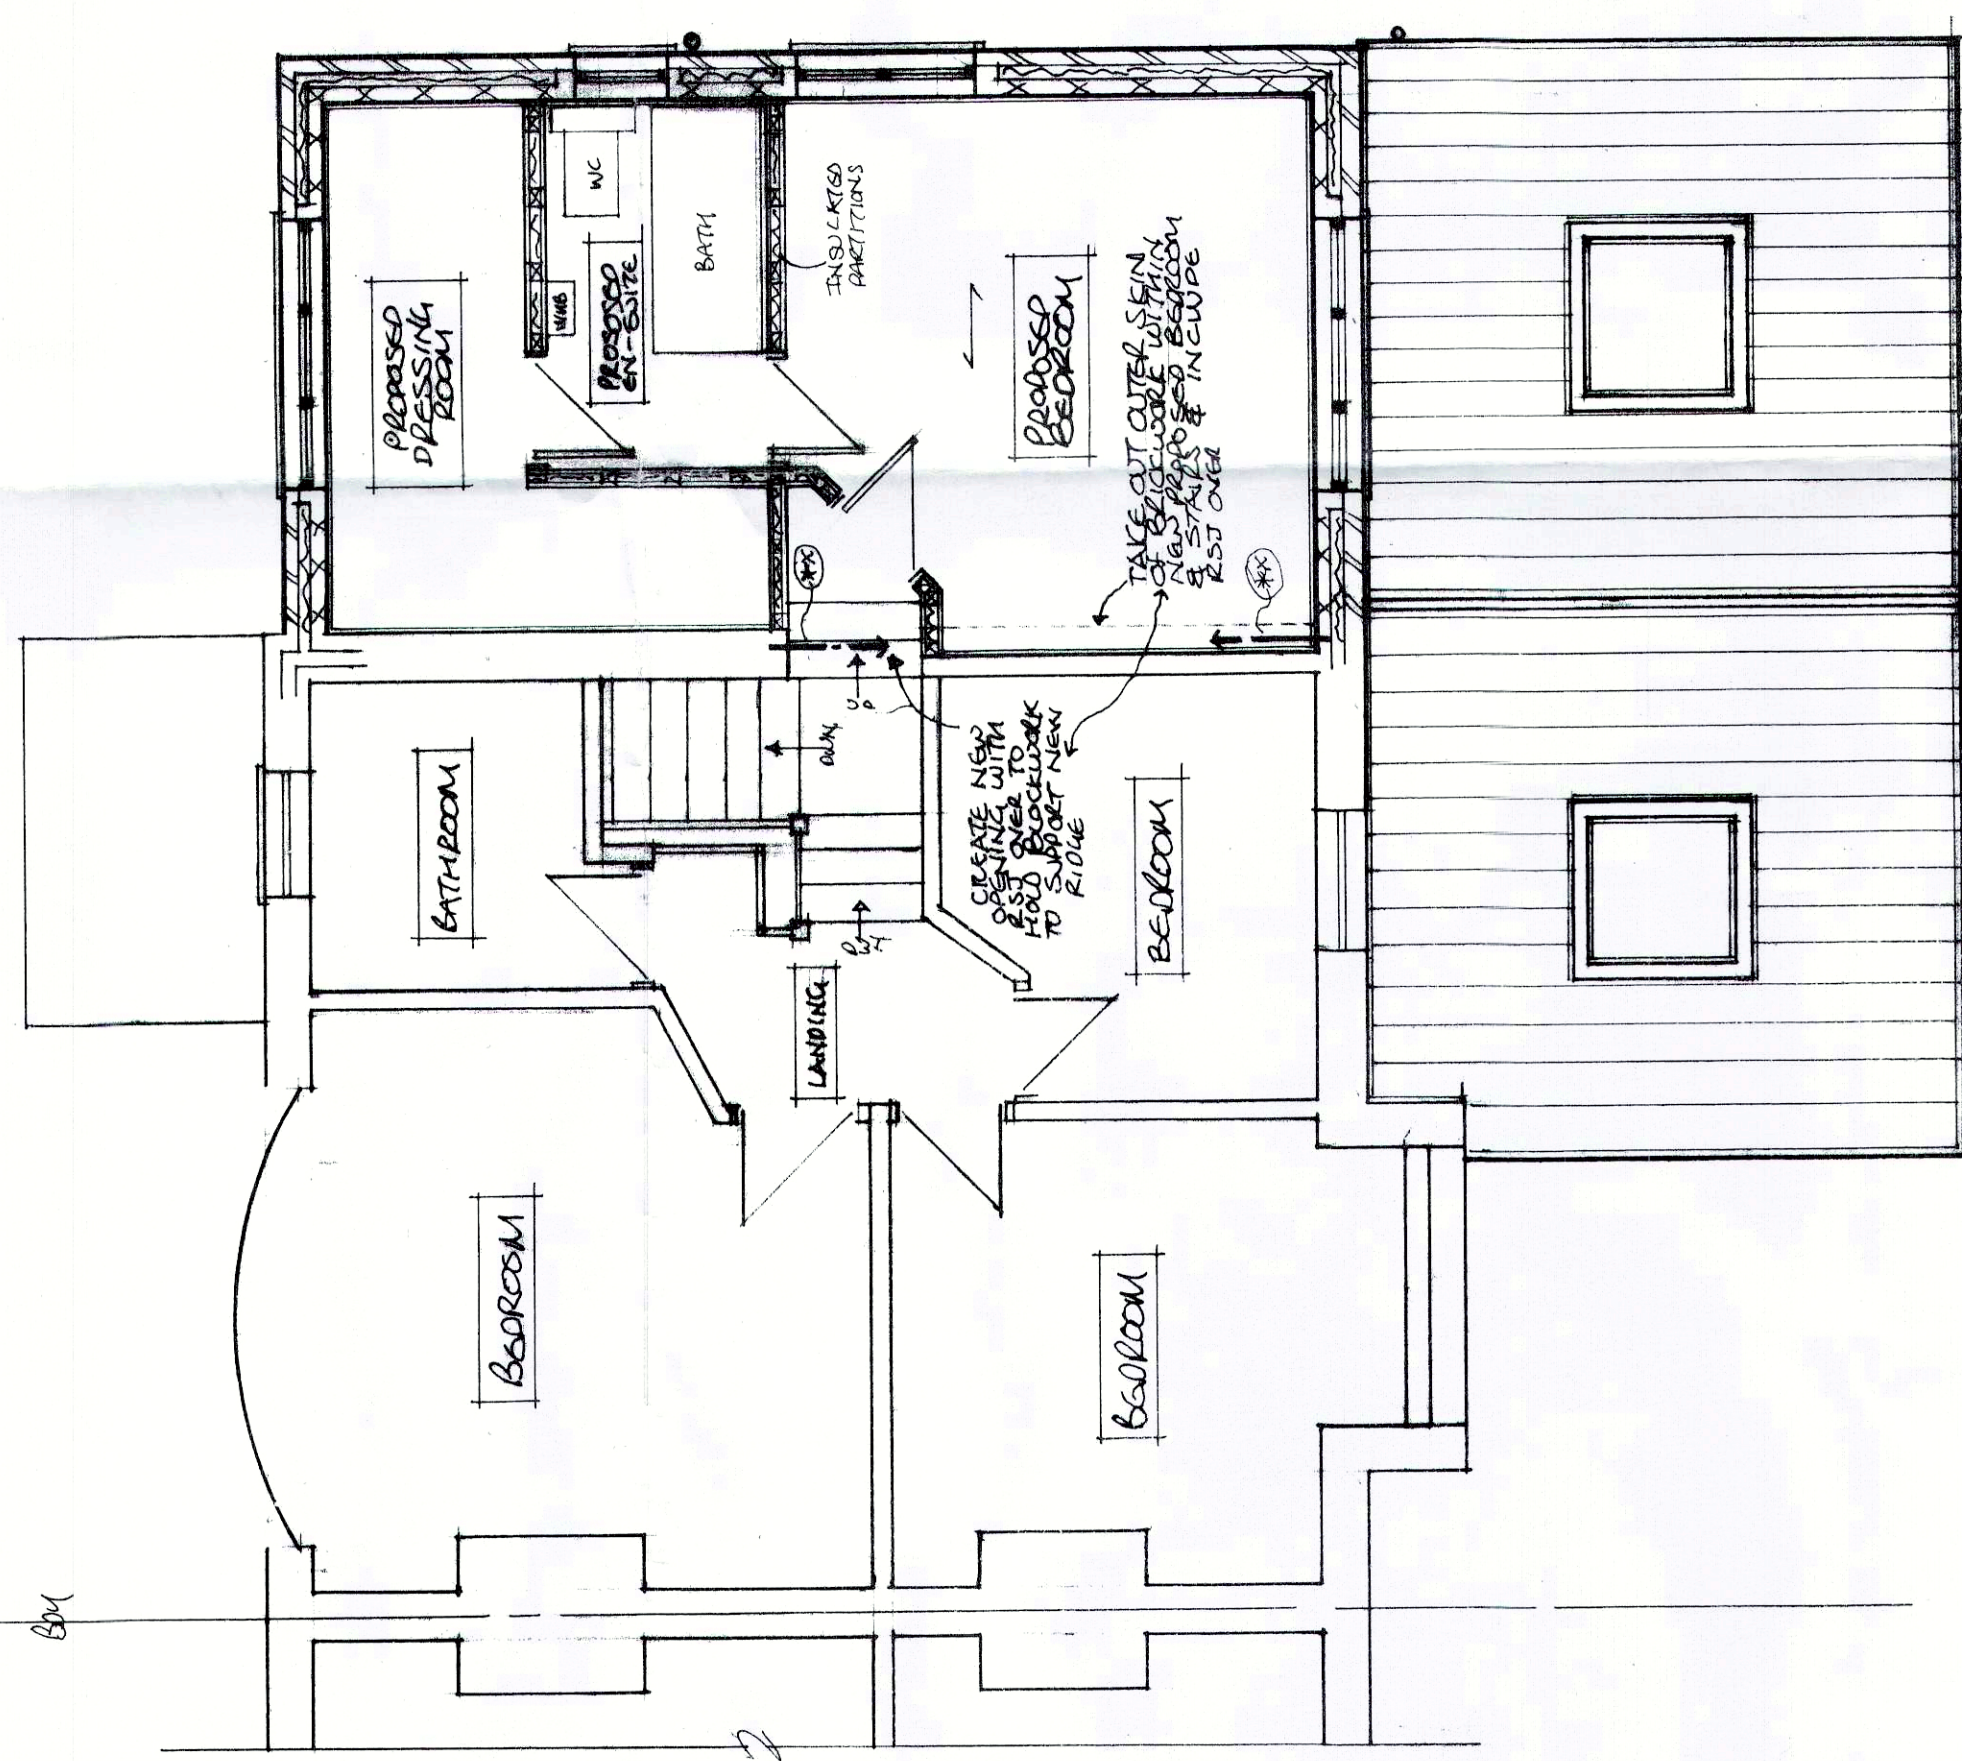


proposed first floor plan

* ALL NEW WORK TO BE COMPLETED BY THE CONTRACTOR PRIOR TO COMMENCEMENT OF WORKS.

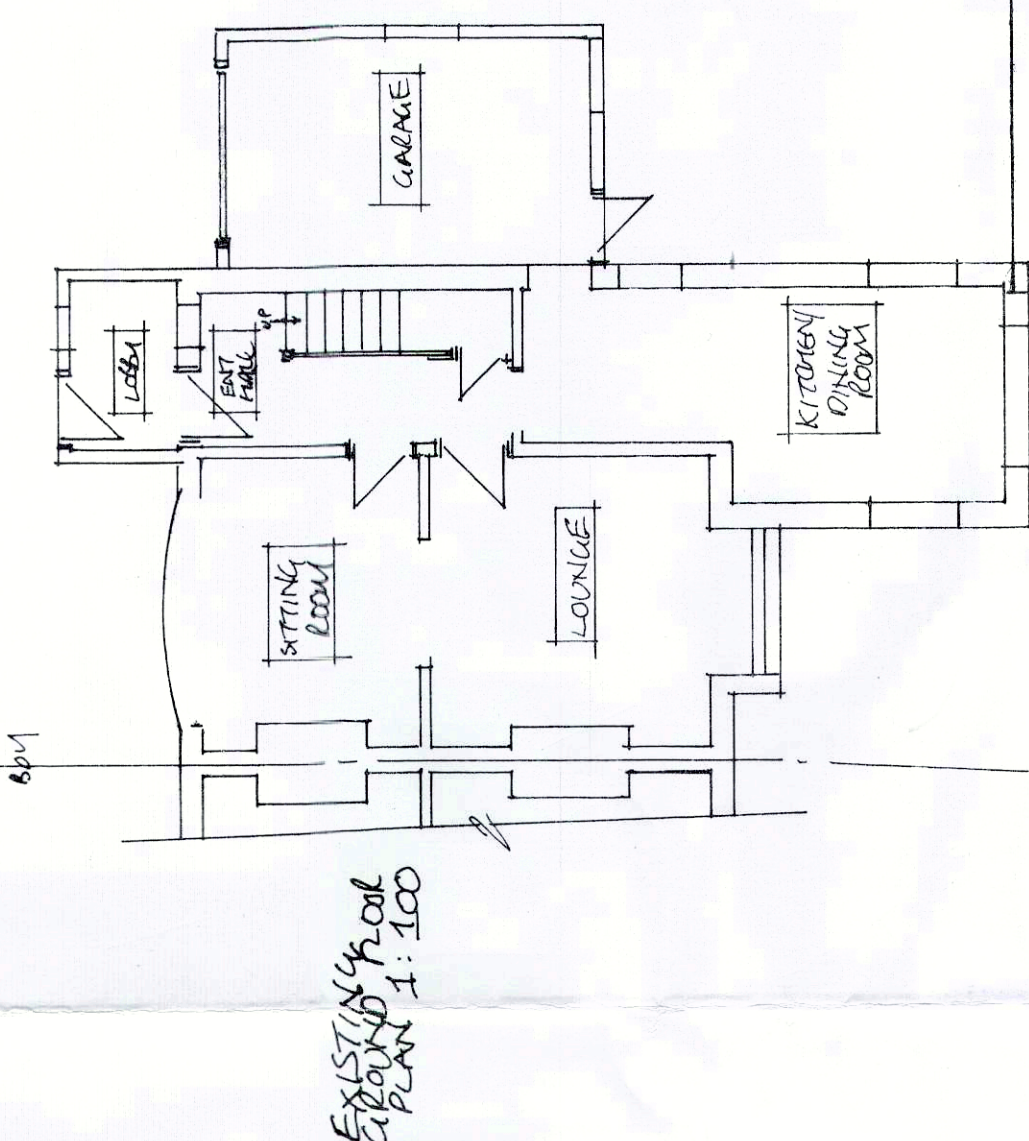


EXISTING GROUND PLAN


* ALL NEW DRAINAGE TO BE LINED INTO EXISTING DRAINAGE LINE ON SITE.

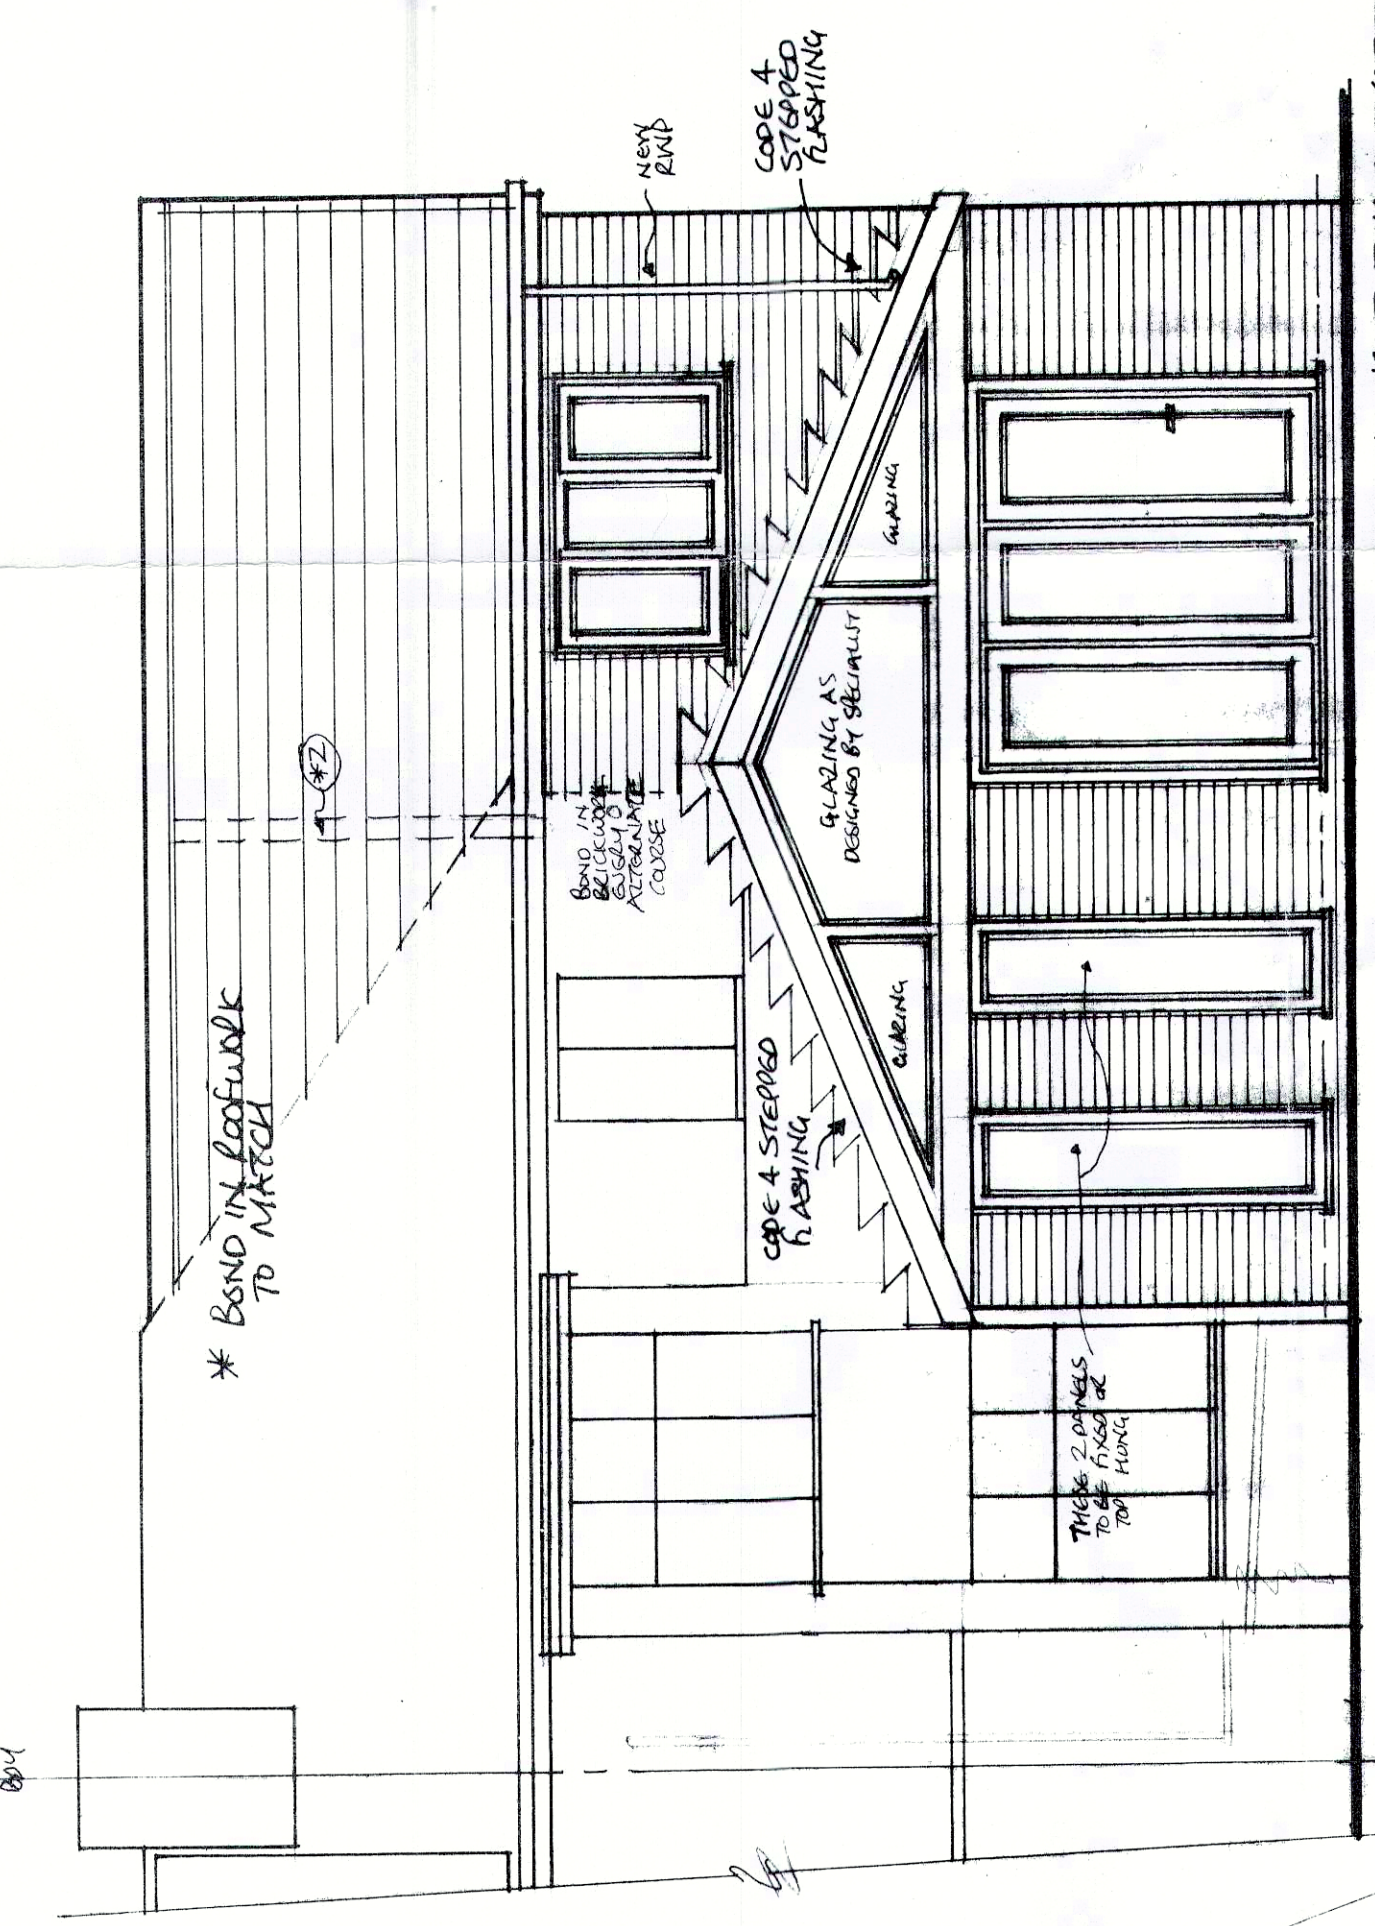


proposed rear elevation

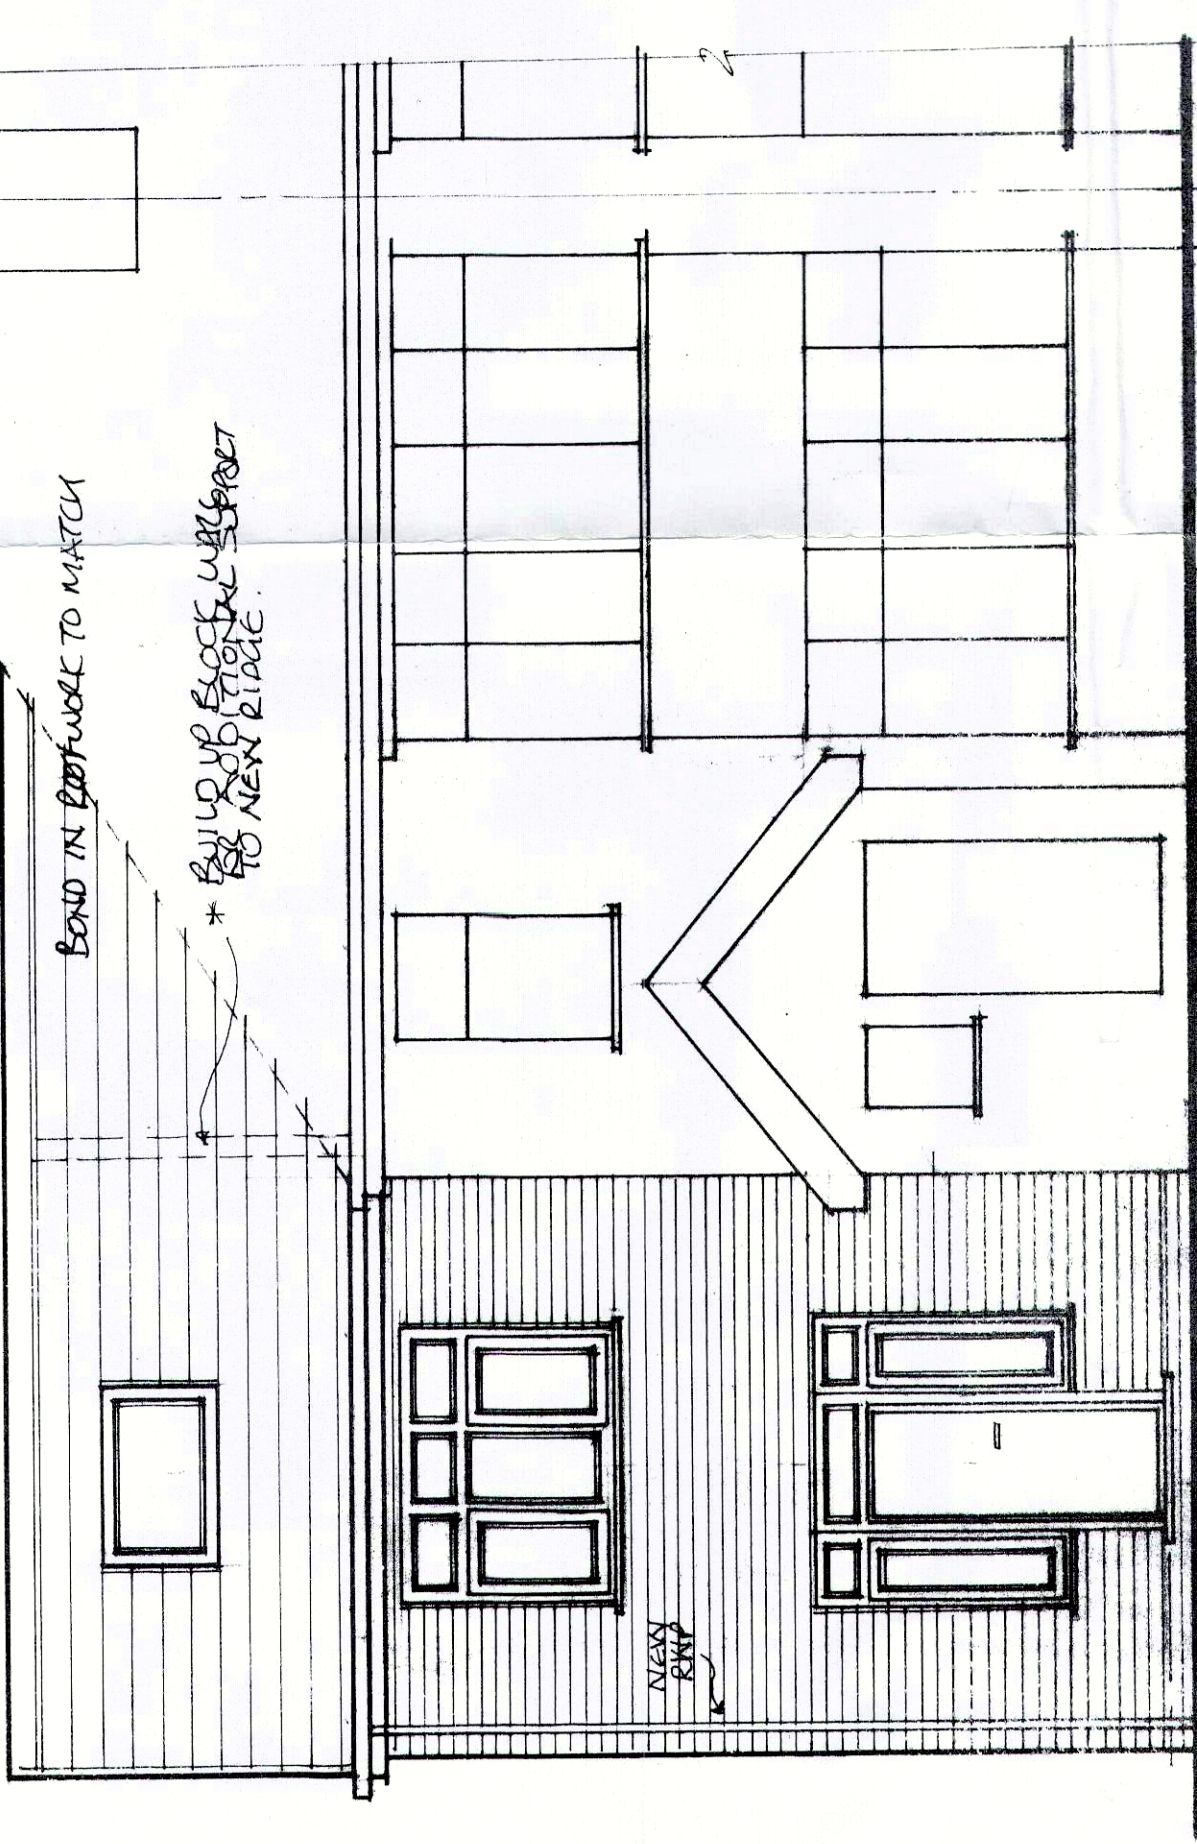


proposed front elevation

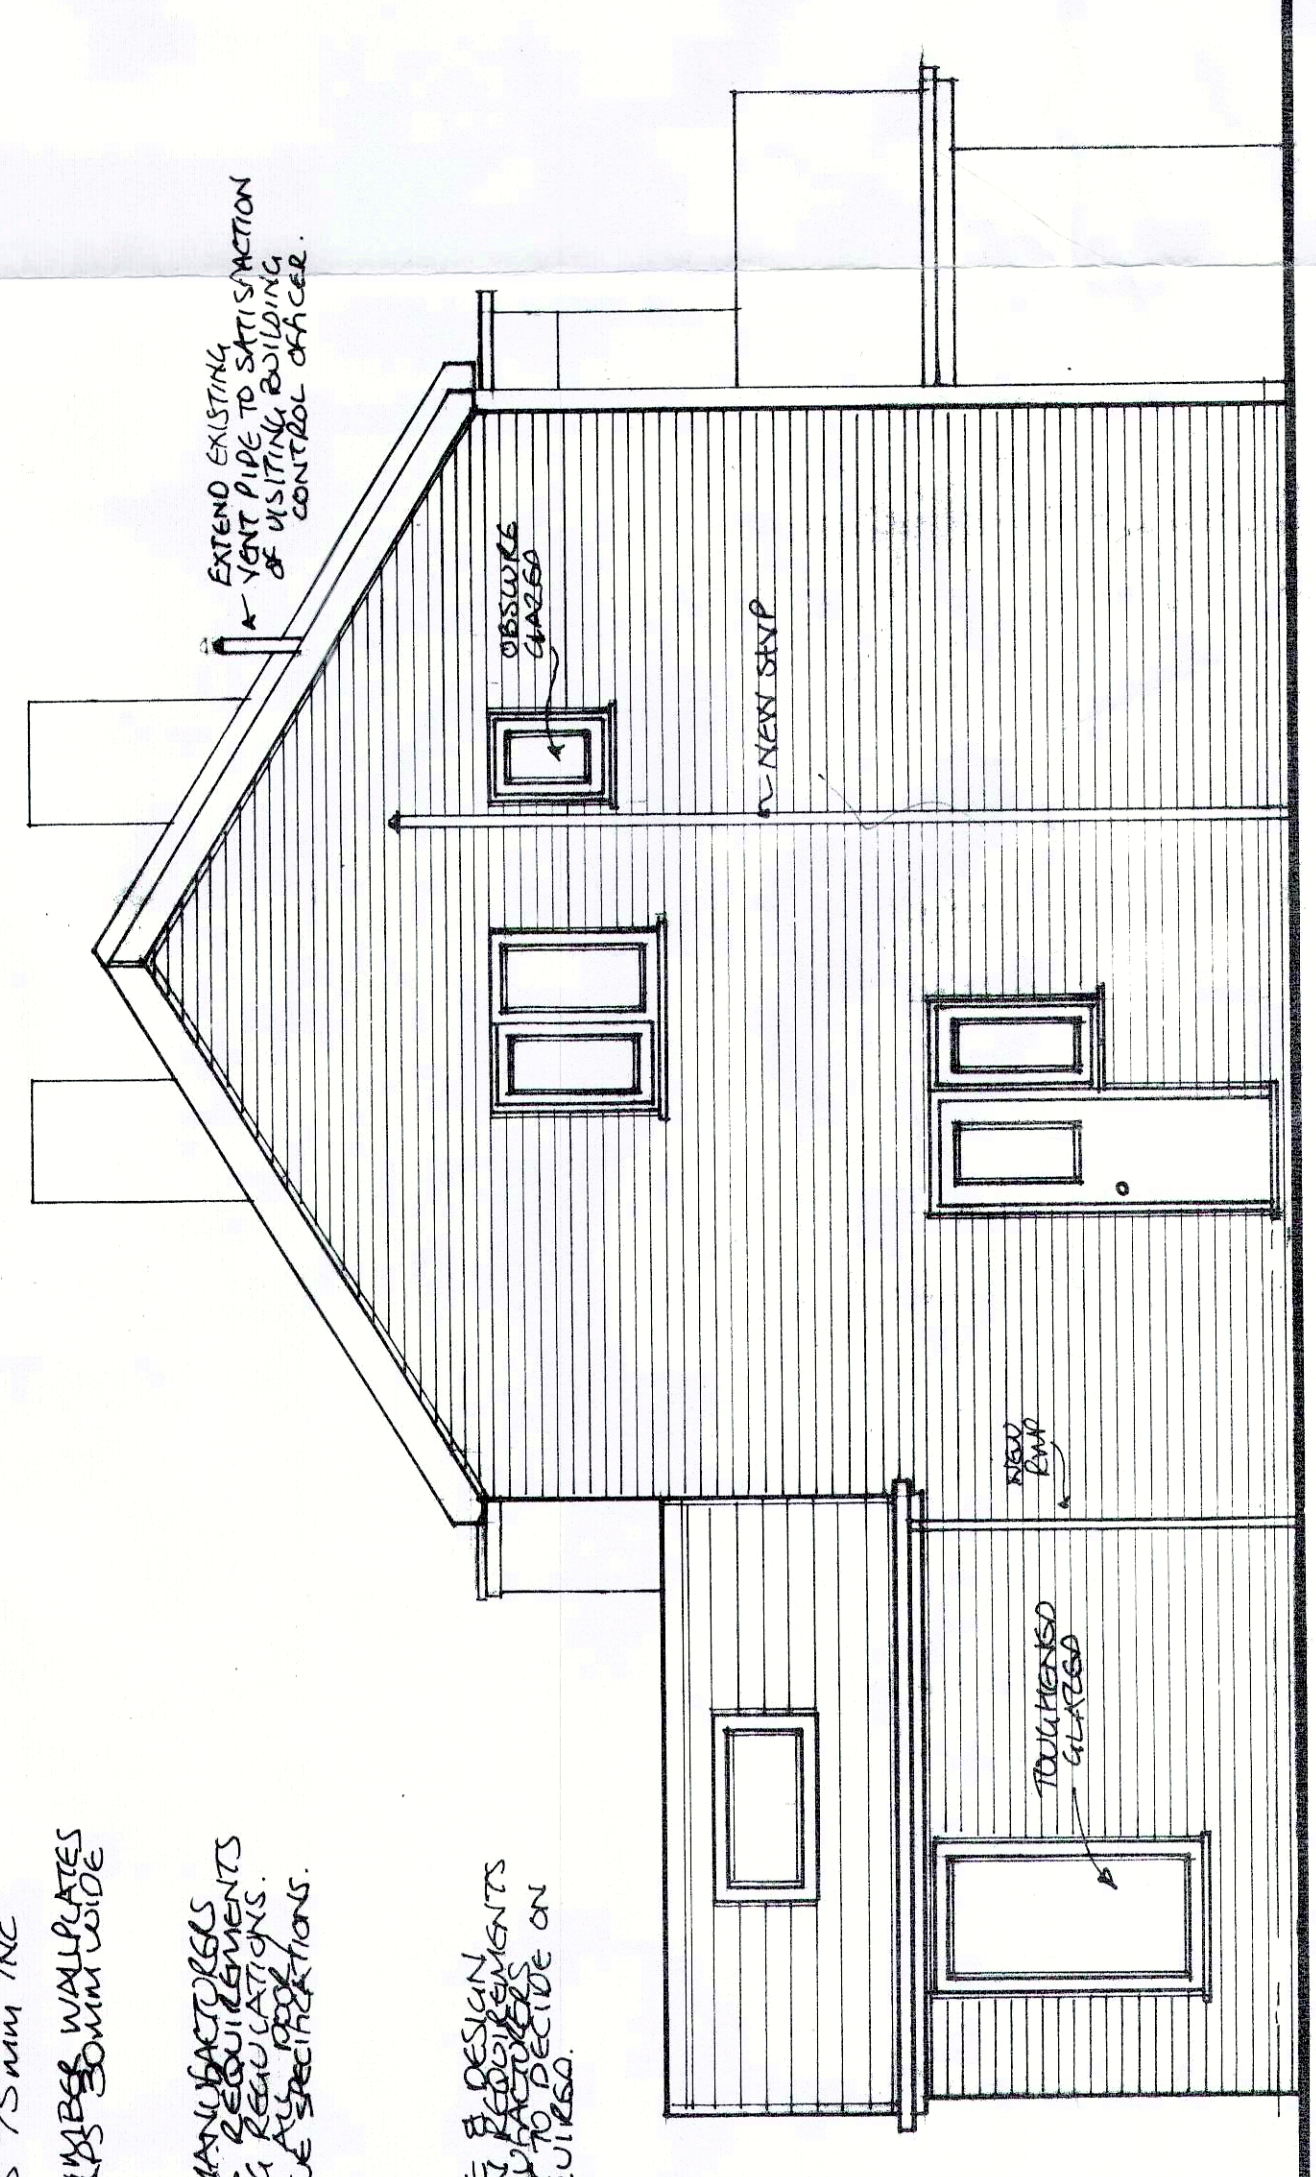


proposed gable elevation

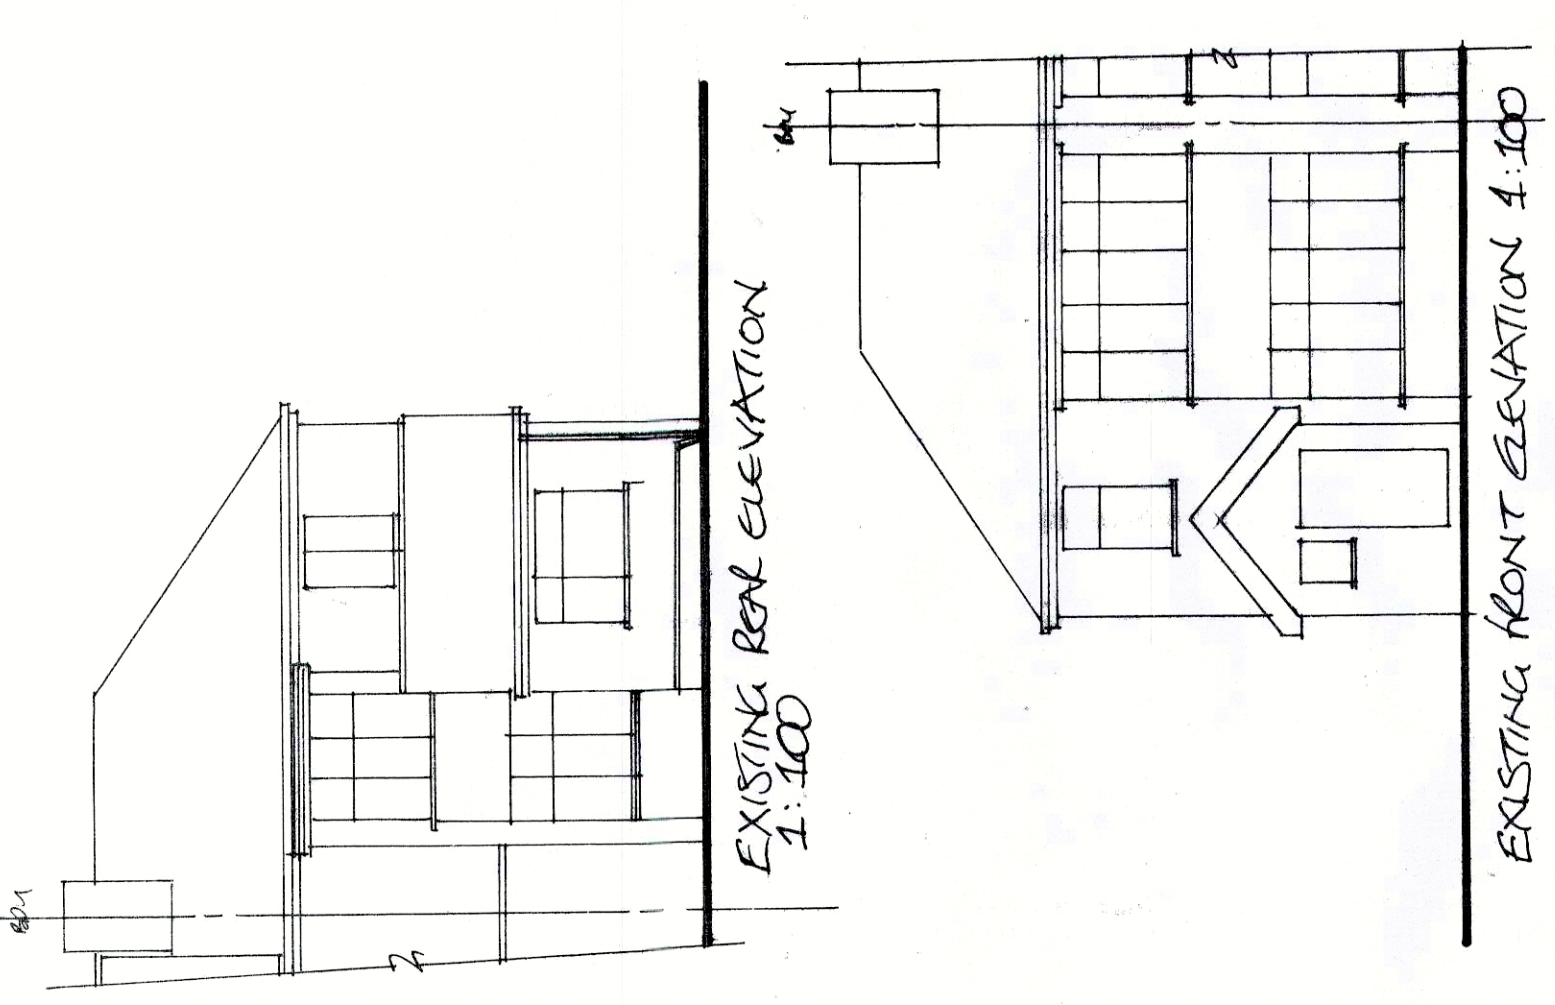


EXISTING REAR ELEVATION

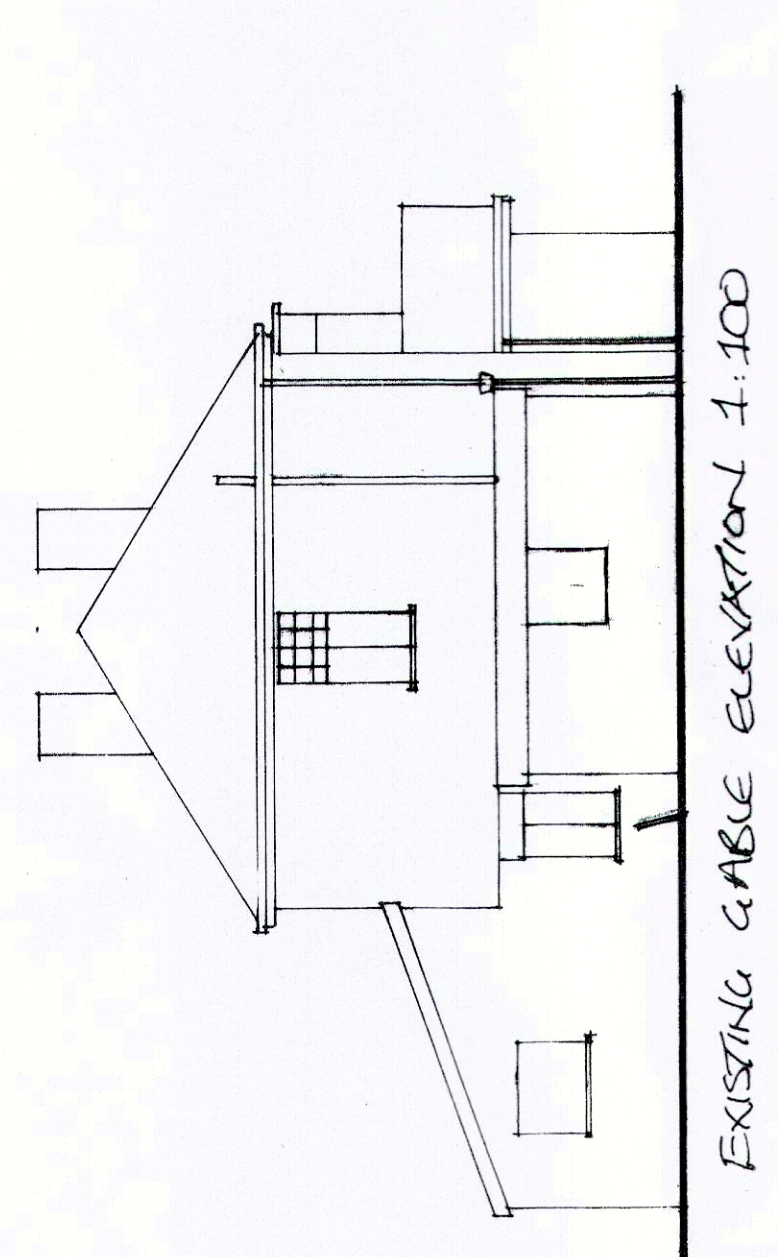


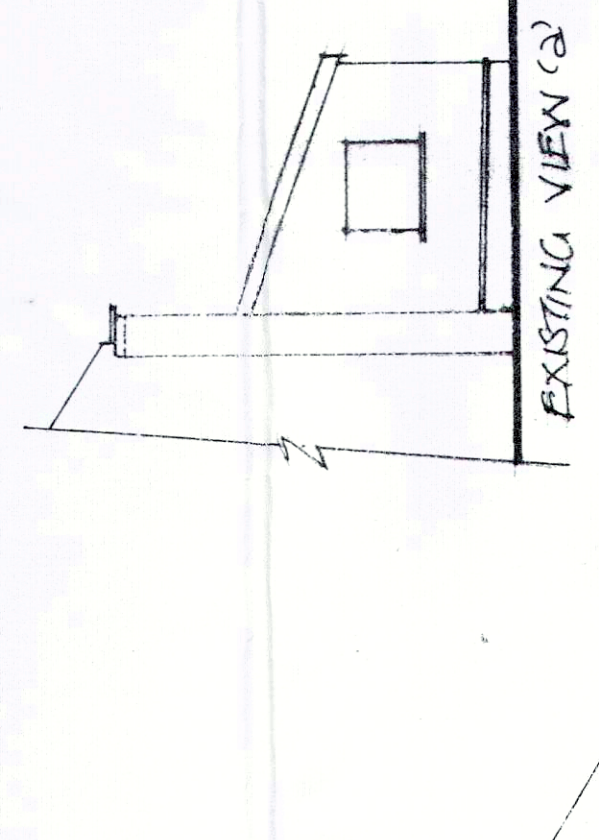


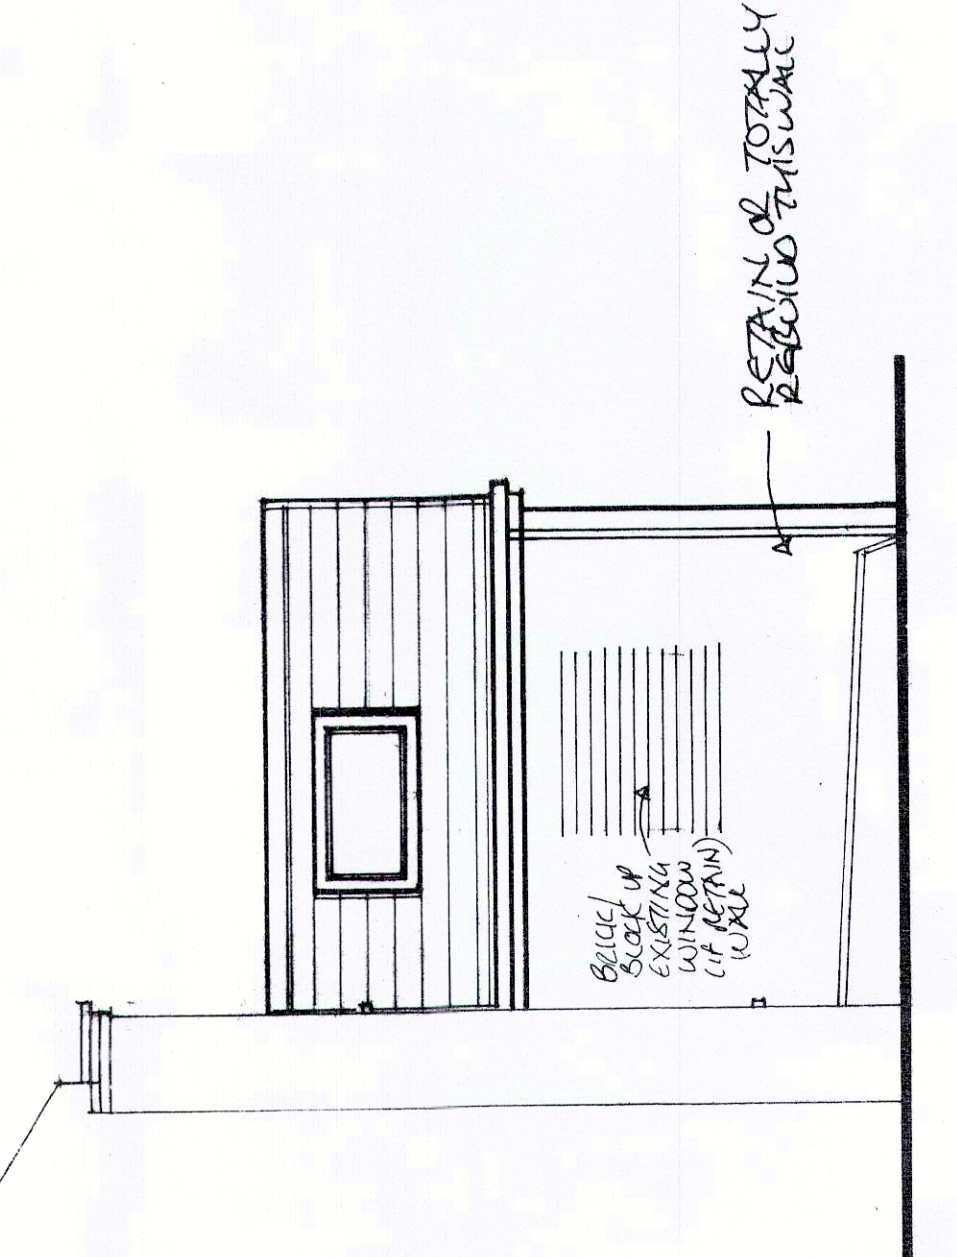

PROPOSED VIEW 'a'

proposed two/single storey
pitched roof extension
12 wembley grove, fallowfield, m/c.

scales -
proposed 1-50
existing 1-100