1 Level 0 - Proposed
1 : 50

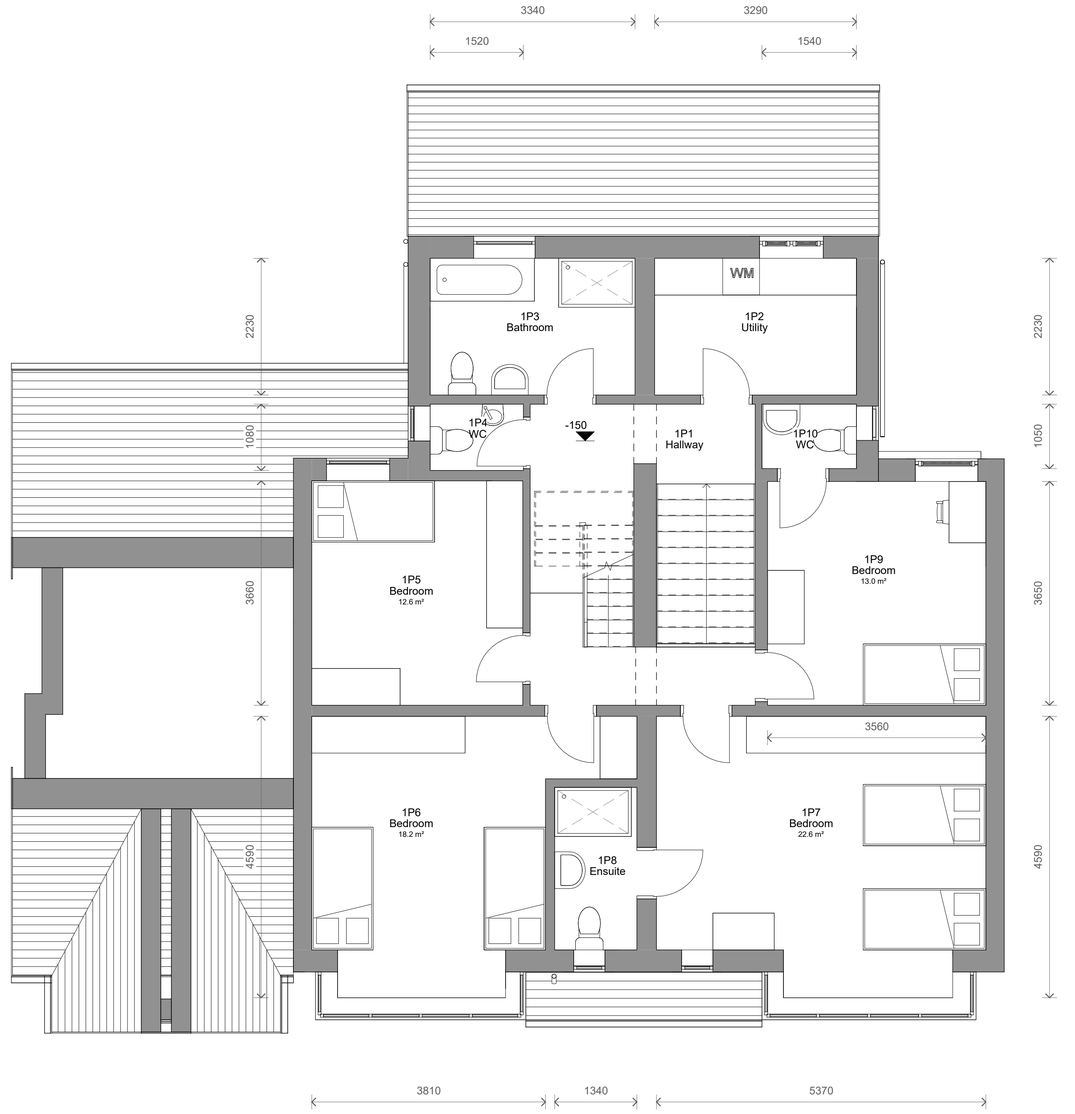

2 Level 1 - Proposed
1 : 50

No.	Description	Date	Initial
3	Revised Plans	19/04/2024	JB
2	Revised Plans - Client	26/02/2024	SG
1	Revised Plans - Client	21/02/2024	SG

0.5 0 0.5 1 1.5 2 2.5 m
SCALE 1: 50

1 0 1 2 3 4 5 m
SCALE 1: 100

PROJECT
8-10 Melton Road

TITLE
Proposed Plans

STATUS
DESIGN

DRAWN BY	DATE	SCALE (@ A1)
SG	14/02/2024	1 : 50

PROJECT NUMBER	DRAWING NUMBER	REV
GSS24007	003A	3

GOLD SKETCH
S T U D I O S
www.goldsketch.co.uk info@goldsketch.co.uk 0161 792 9595

NOTES
© COPYRIGHT. ALL RIGHTS RESERVED.
THIS DRAWING IS NOT TO BE REPRODUCED WITHOUT PRIOR WRITTEN CONSENT.
DRAWING TO BE USED FOR THE STATUS INDICATED ONLY.
ALL DIMENSIONS AND SETTING OUT SHALL BE CHECKED AND CONFIRMED ON SITE. ANY DISCREPANCIES TO BE REPORTED TO THE DESIGNER PRIOR TO THE COMMENCEMENT OF ANY WORK. ALL WORK AND MATERIALS TO BE IN ACCORDANCE WITH CURRENT STATUTORY LEGISLATION, RELEVANT CODES OF PRACTICE AND BRITISH STANDARDS. ALL DIMENSIONS ON THIS DRAWING ARE IN MILLIMETRES (UNLESS OTHERWISE STATED)