
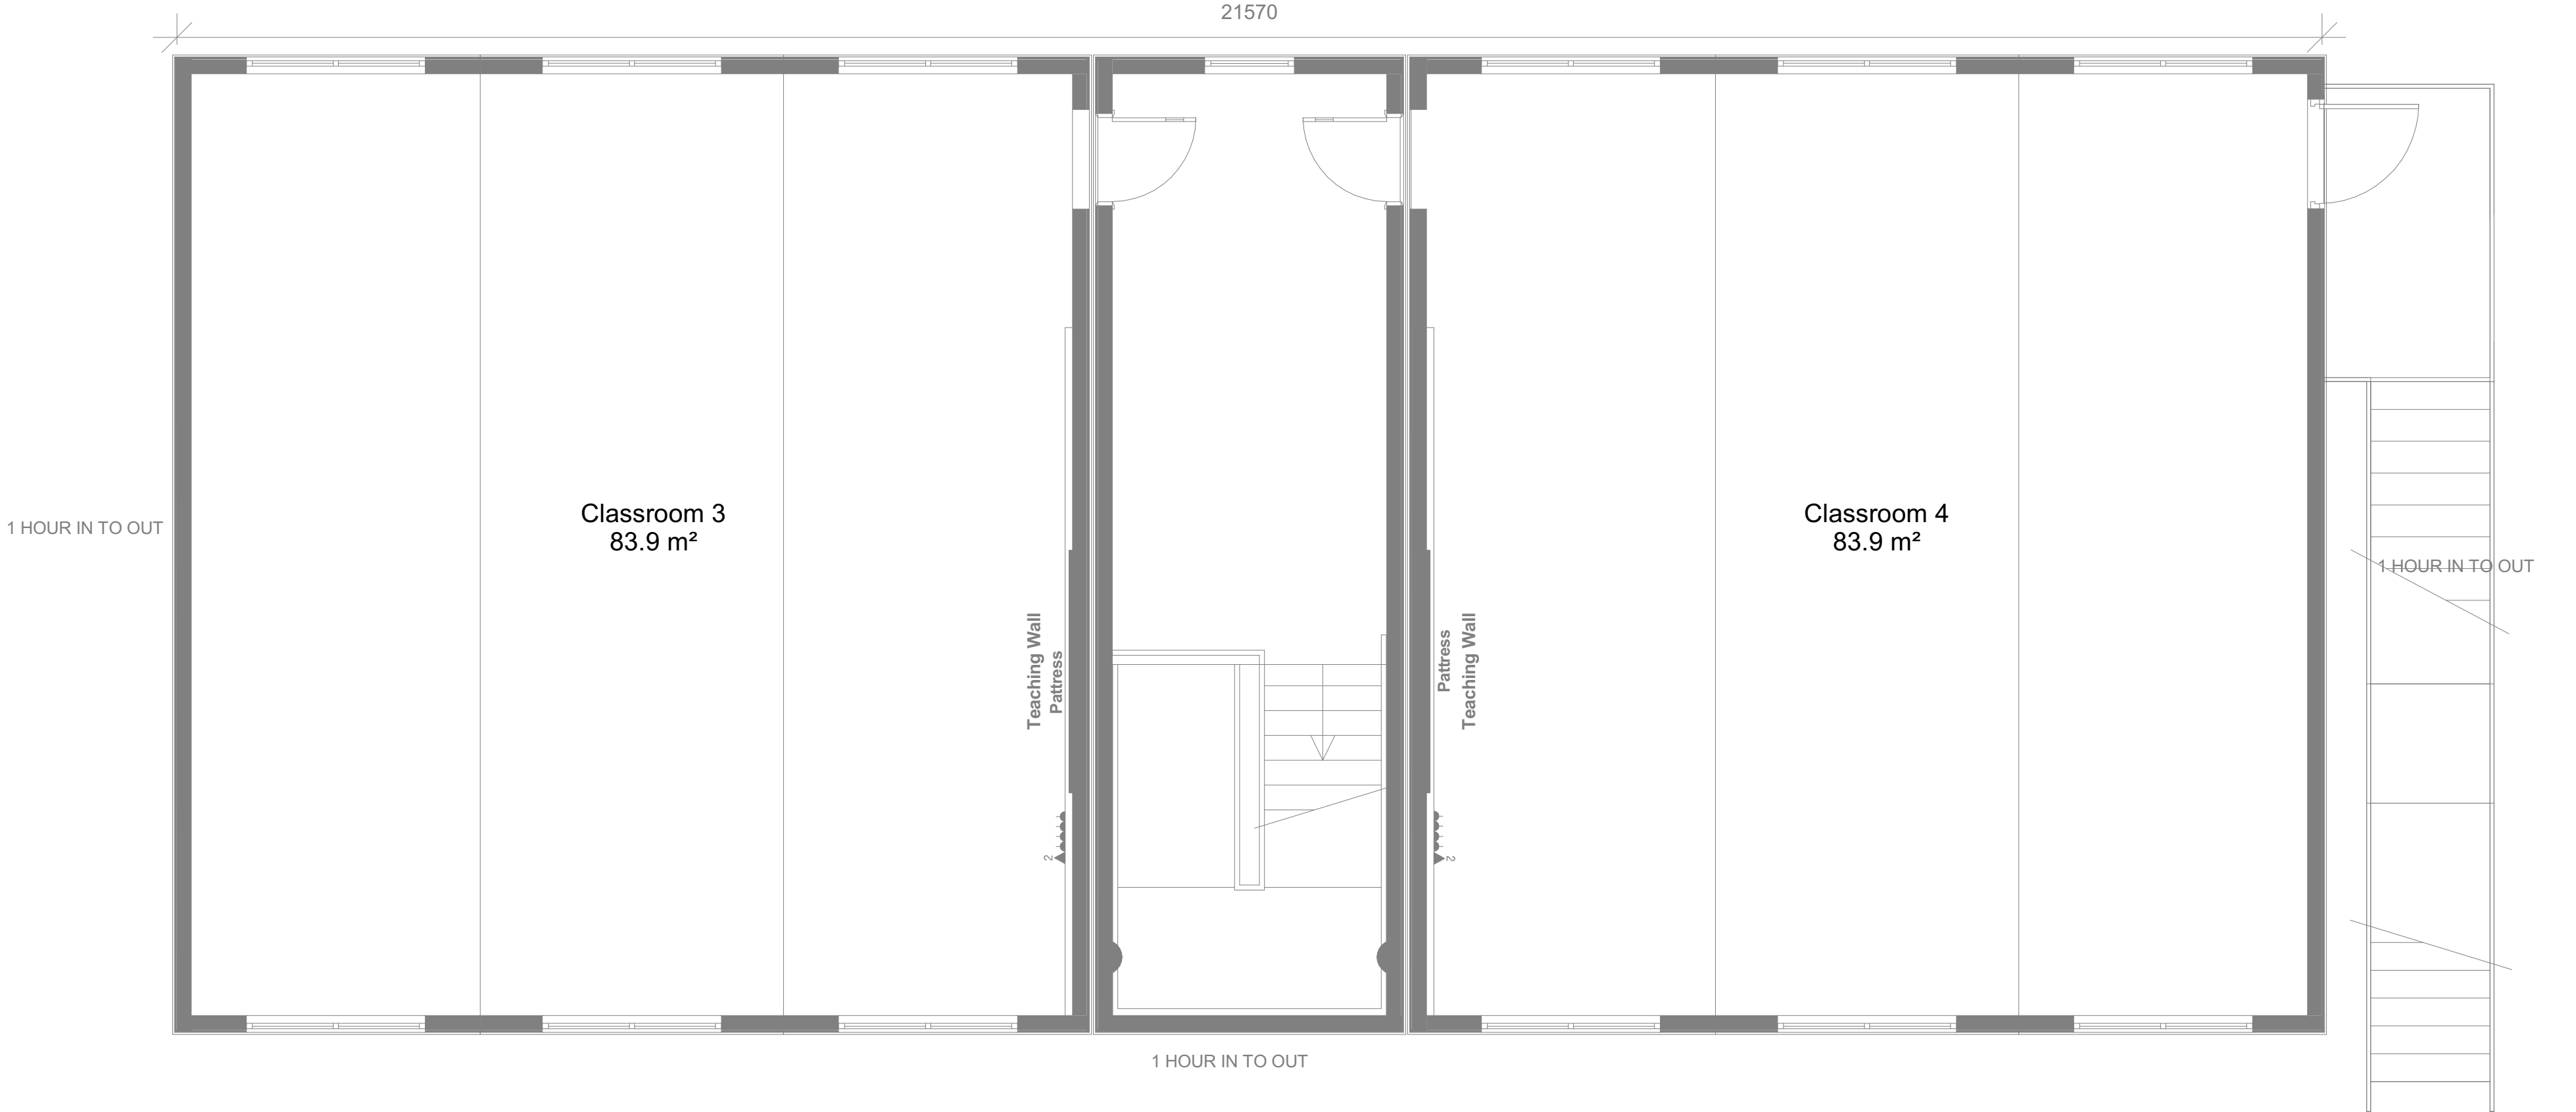


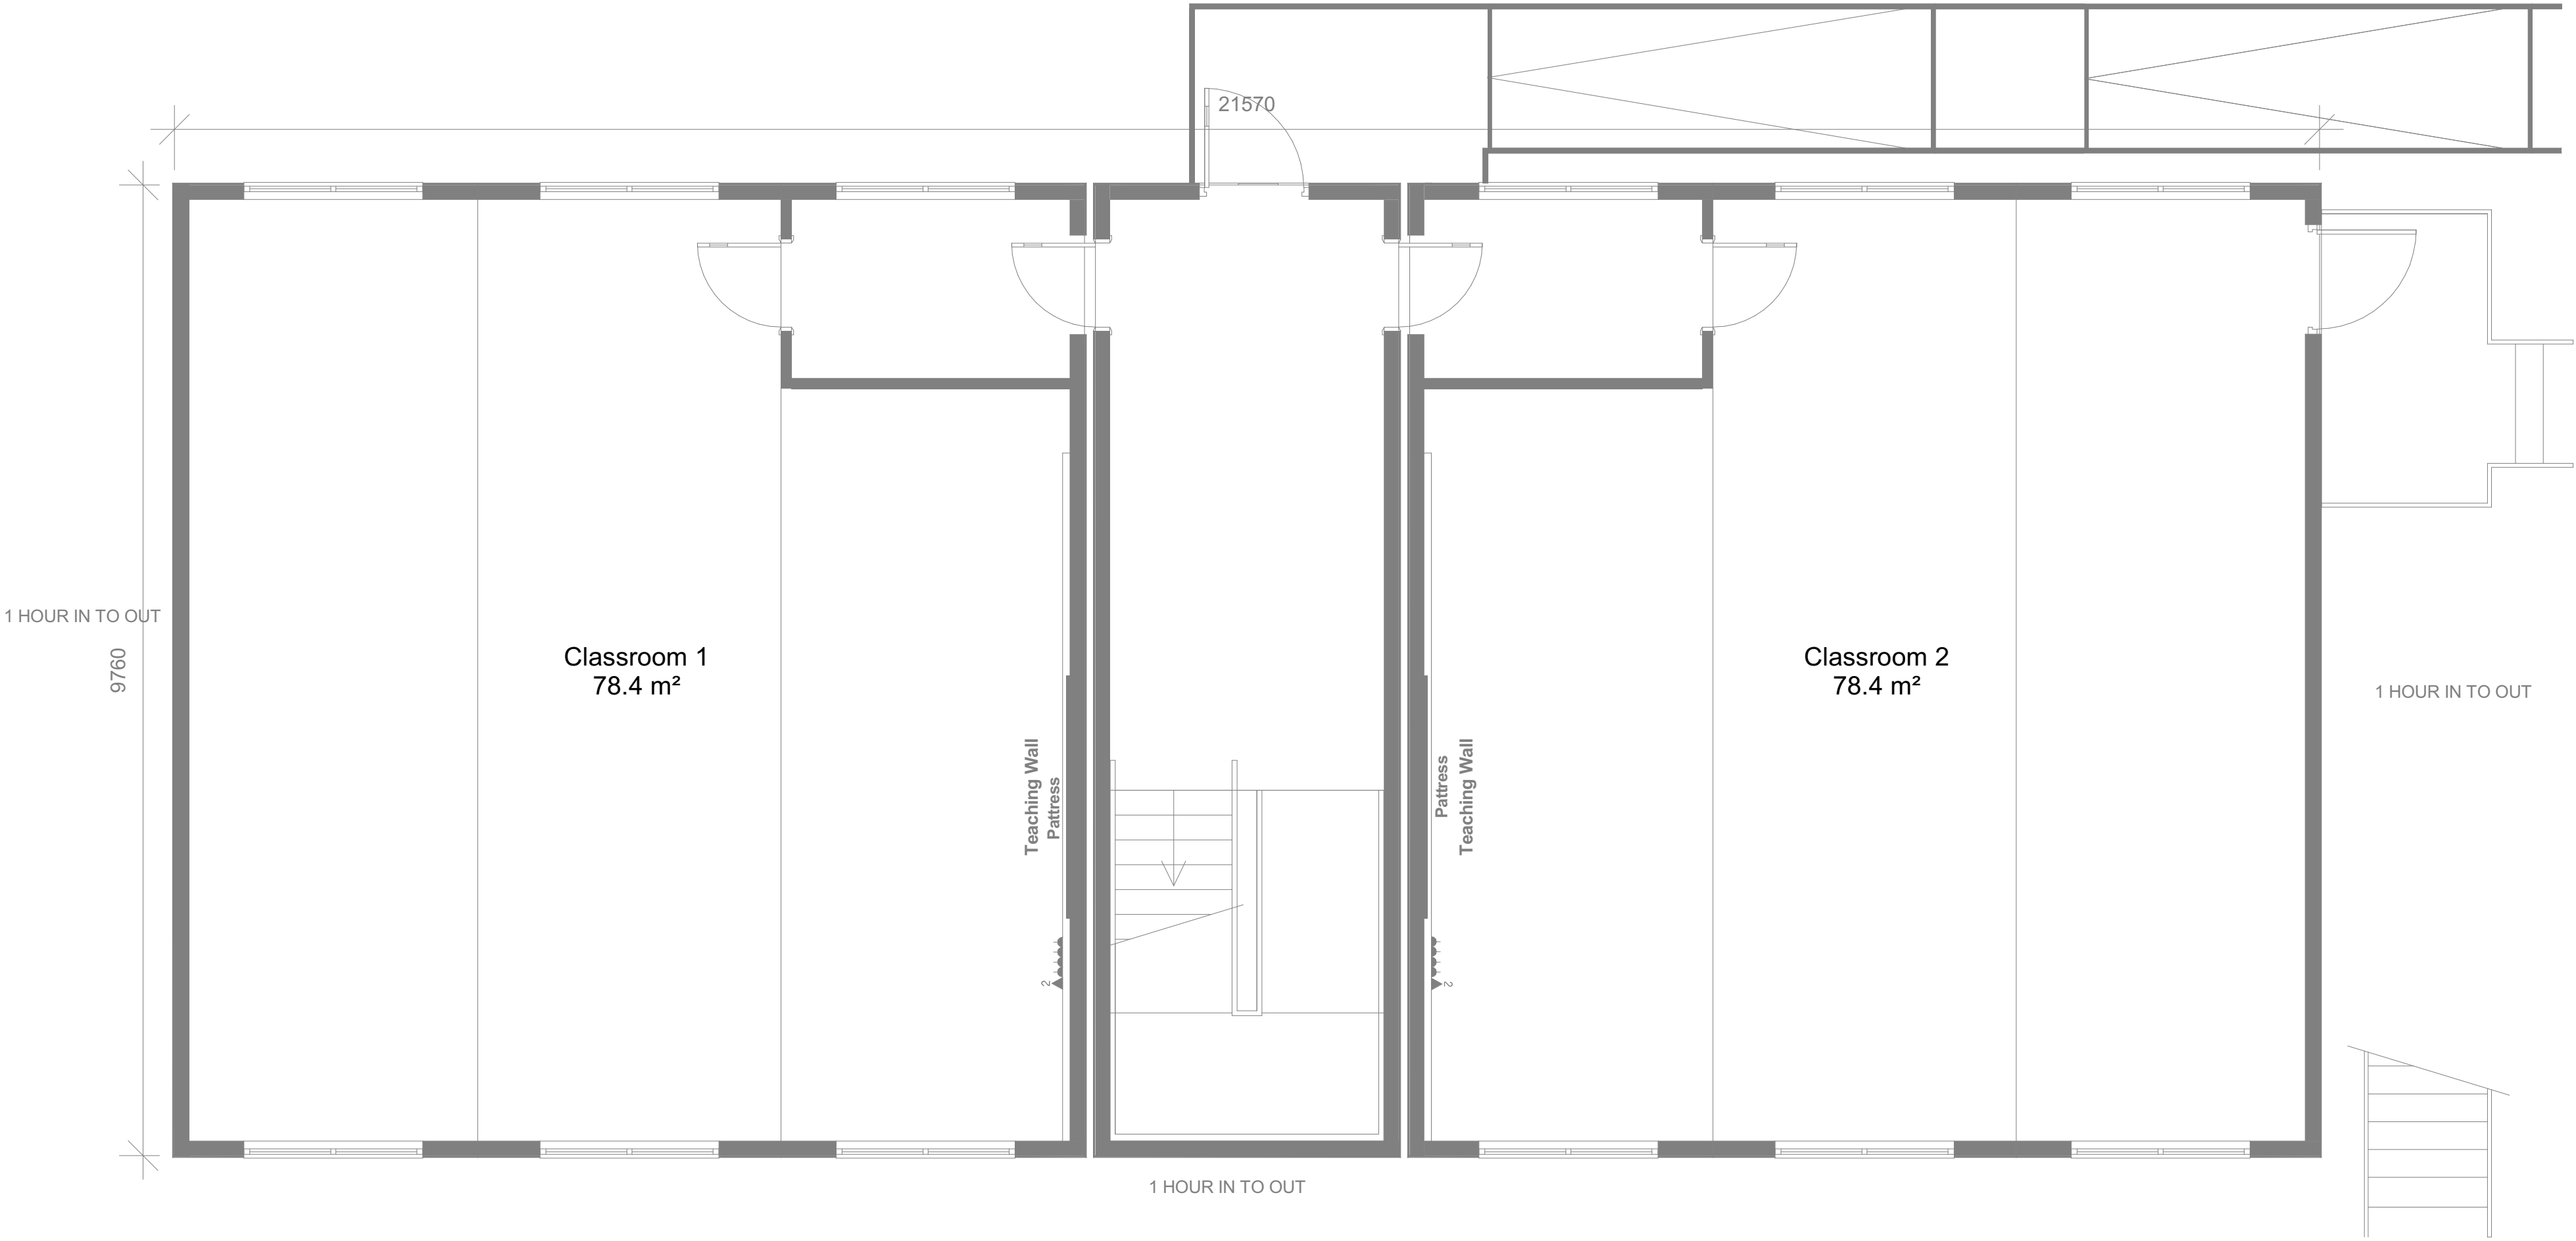

Notes
The Contractor is to check all dimensions and conditions on site before commencing. Do not scale from this drawing.
This drawing remains the copyright of POZZONI Architecture Ltd.

Scale Bars		TO BE USED ONLY AS GUIDANCE			
1:100	mm	0	1000	2000	3000
1:200	mm	0	1000	2000	3000
1:500	M	0	10	20	30
1:1250	M	0	10	20	30

P02	UPDATED PLANNING ISSUE	LY	08/05/24
P01	PLANNING ISSUE	LY	24/04/24
Rev	Description	By	Date
Client	Xaverian College		
Job	Temporary Classrooms Ward Hall Car Park		
Drawing	Planning - Proposed GA Plans		
Issue Ref	6217_1200	Rev	P02
Date	24/04/24	Scale	1 : 50
LY	LY	Approved	CSM
Planning	Tender	Construction	
Design	Contract	As Built	

pozzoni

10-12 Emerald Street
London
WC1N 3QA

Woodville House
2 Woodville Road
Altrincham
WA14 2PH

+44 20 7078 0079
architects@pozzoni.co.uk

+44 161 928 7848
www.pozzoni.co.uk

