



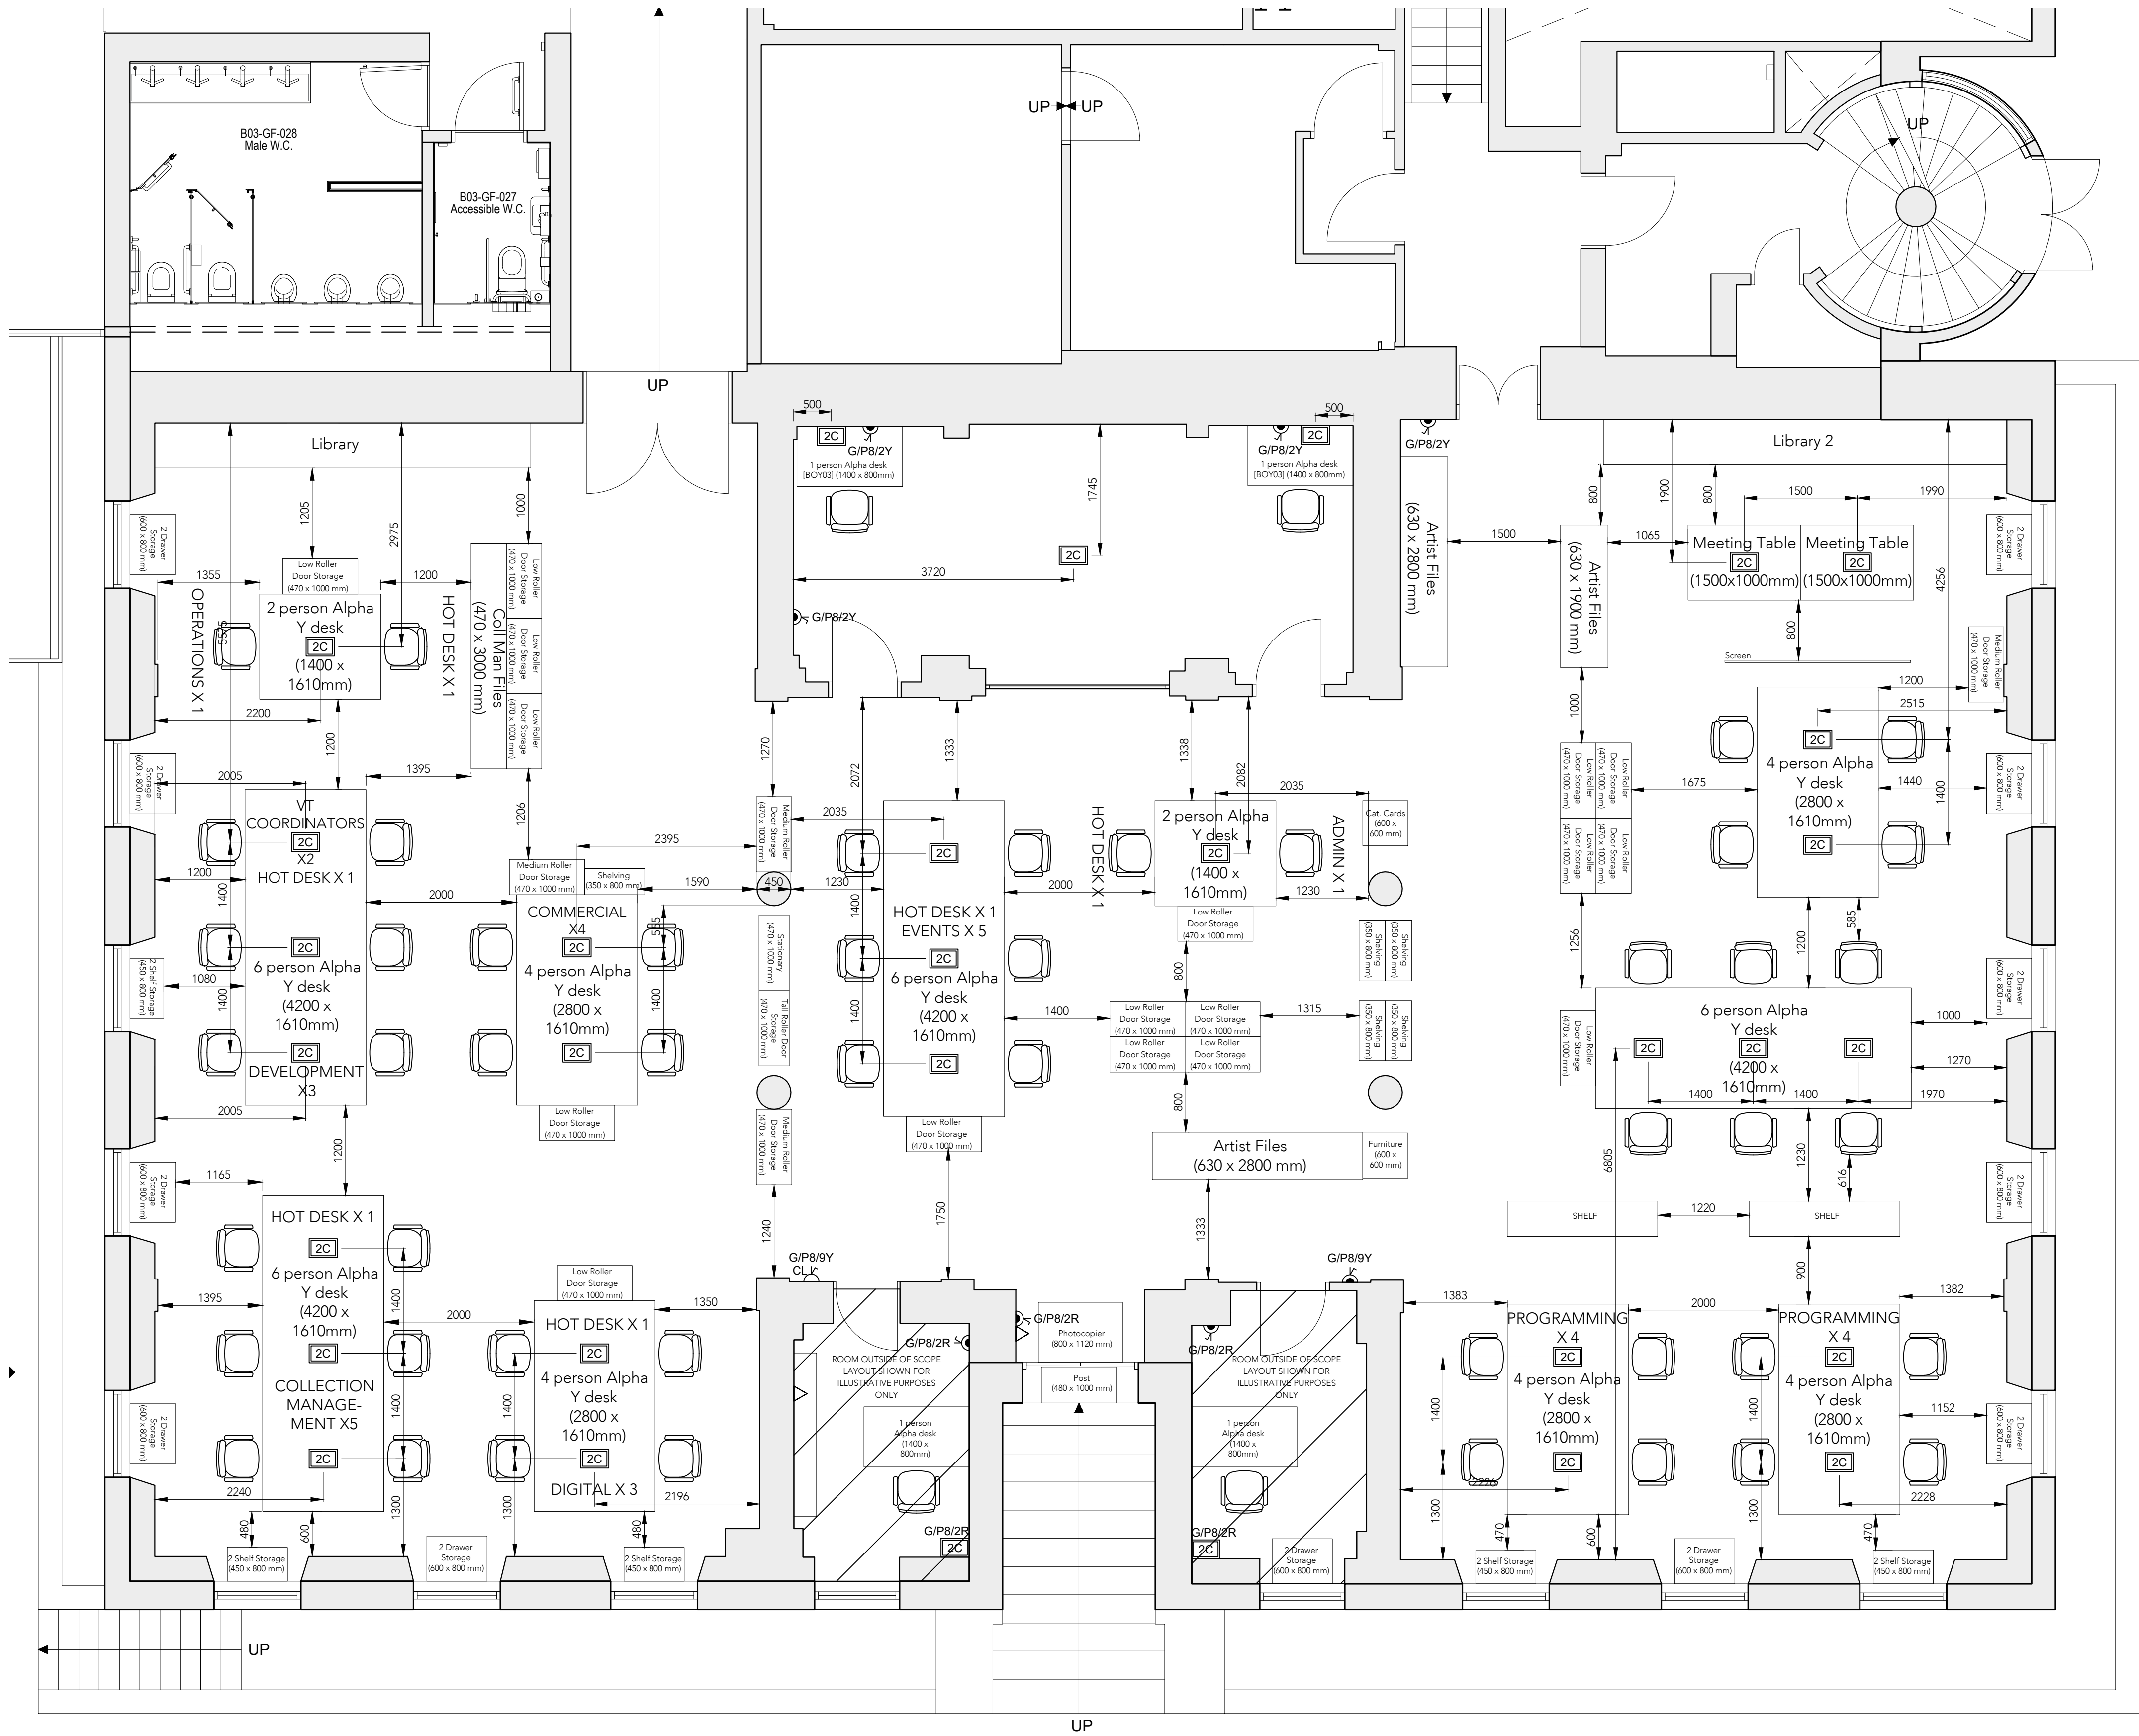

Note:
Do not scale from this drawing.
Dimensions are to be checked on site.
If in doubt please ask.

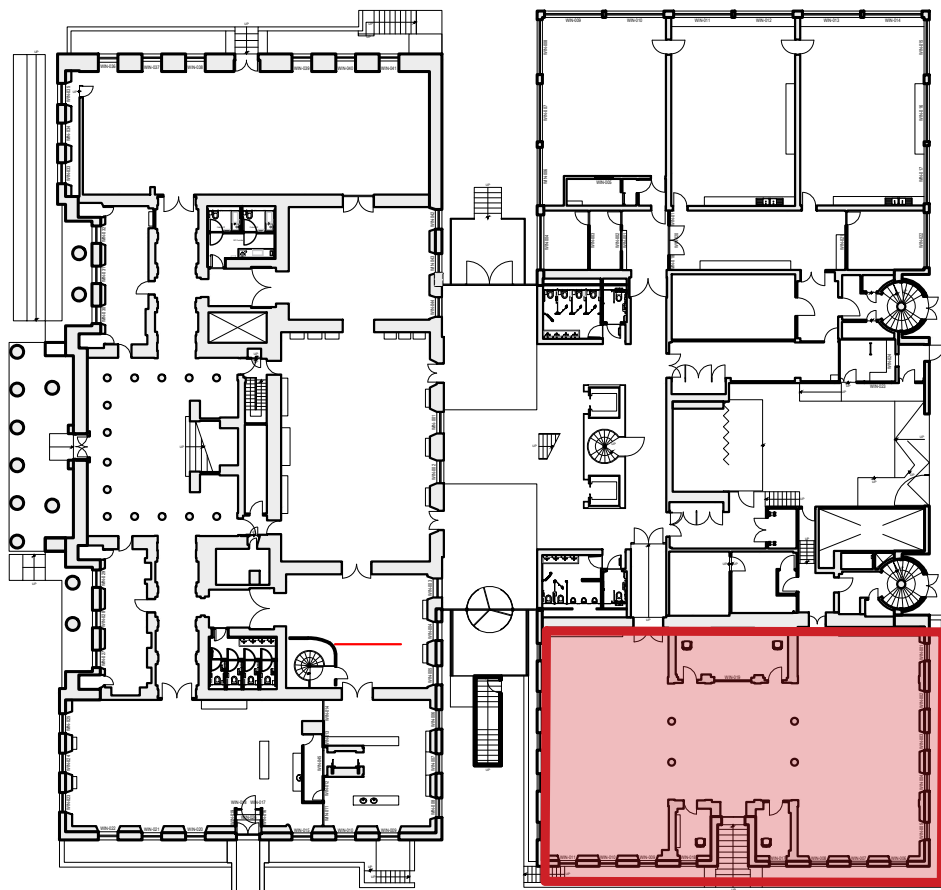

KEY PLAN



KEY

General Notes

- All dimensions must be checked on site before proceeding. Dimensions of new work are to be adjusted to suit the existing where necessary. Do not assume that the existing structure or details are plumb, square or level.
- Setting out is based on survey information provided by others. Any discrepancies to be brought to the Architects attention as soon as possible.
- All furniture including new 'Alpha Y' desks by spaceist is to be supplied by the client.
- Please note the final positions of the new floor boxes are TBC on site, to be adjusted in relation to the location of timber floor joists where required.
- All wall mounted sockets shown are existing and to be retained

PLEASE NOTE: Details of small power provided by MEP engineer, shown here for setting out purposes only

Small Power Legend

- DB Distribution board.
- Wall mounted twin switched flush floor flap socket outlet.
- CL Wall mounted single switched cleaner socket outlet
- Floor box 2C consists of -
2No. TSSOs and 1No. twin data outlets

Data and Comms Legend

- Wall mounted single data outlet.

C01	22/04/24	HB	Construction Issue
P02	13/02/24	HB	Stage 4 issue for acceptance
P01	02/11/23	HB	Updated as ACC comments
			Stage 4 Issue

Rev Date/Intls Details

© The moral rights of the author are hereby asserted.
This drawing and design is the sole property of Buttress Ltd and must not be reproduced without permission.
Buttress Ltd is Registered in England and Wales. 1381573.



Buttress

41 Bengal St
Manchester
M4 6AF

T 0161 236 3303
E contact@buttress.net
W www.buttress.net

Project Title Manchester Art Gallery
Client Manchester City Council
Location Mosley Street, Manchester

Drawing Title Ground Floor Staff Office Proposed Setting Out Drawing

Date 02/11/23
Checked EK

Scale 1:50
Orig Paper Size A1

Status Construction

Project: Origin: Zone: Level: Type: Disc: Code: Number: Rev:

MAG - BUT - 25 - 00 - DR - A - 00 - 0001 C01

GROUND FLOOR STAFF OFFICE PROPOSED LAYOUT

1:50