




Plot Stamp: C:\Users\ntessc4\OneDrive - The University of Manchester\8529 Academic Campus - boundary walls 2022-23\05 Drawings & Specifications\2 Existing\WAG\WGA031AA-F001.dwg Plot Date and Time Stamp: 01/11/2023 14:01:34

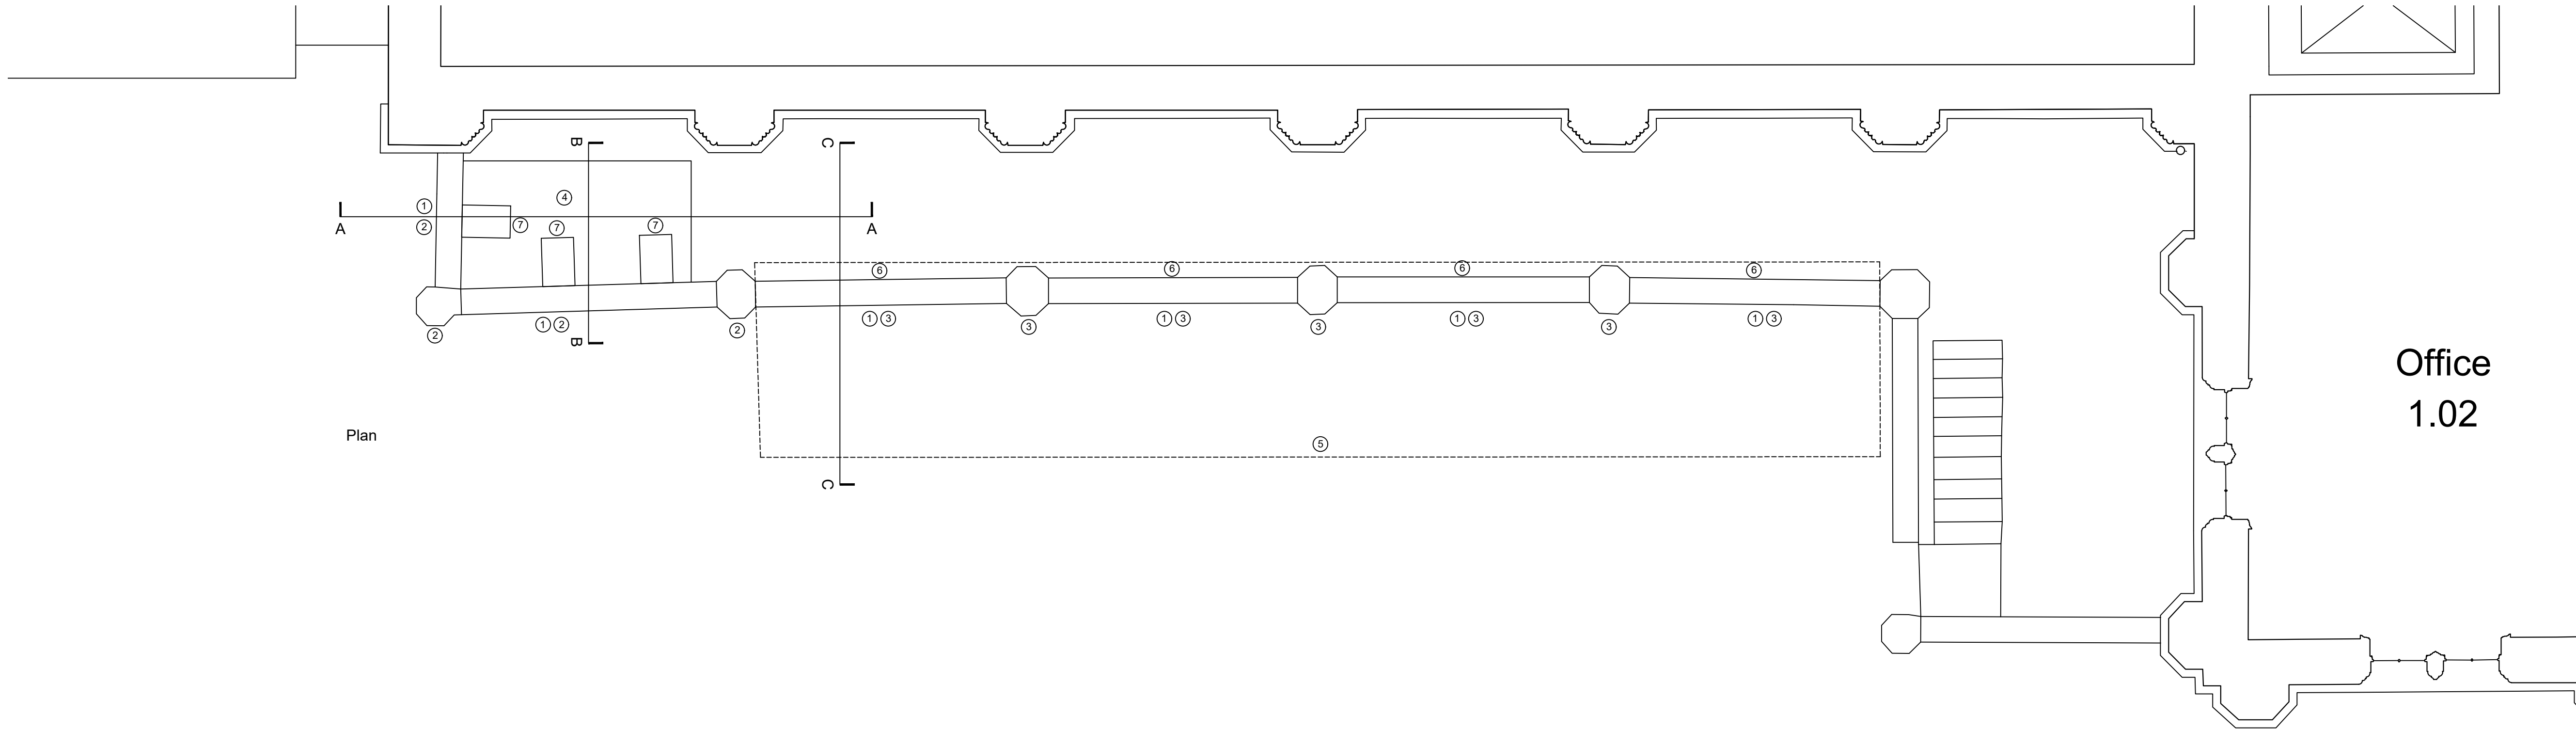


Plan

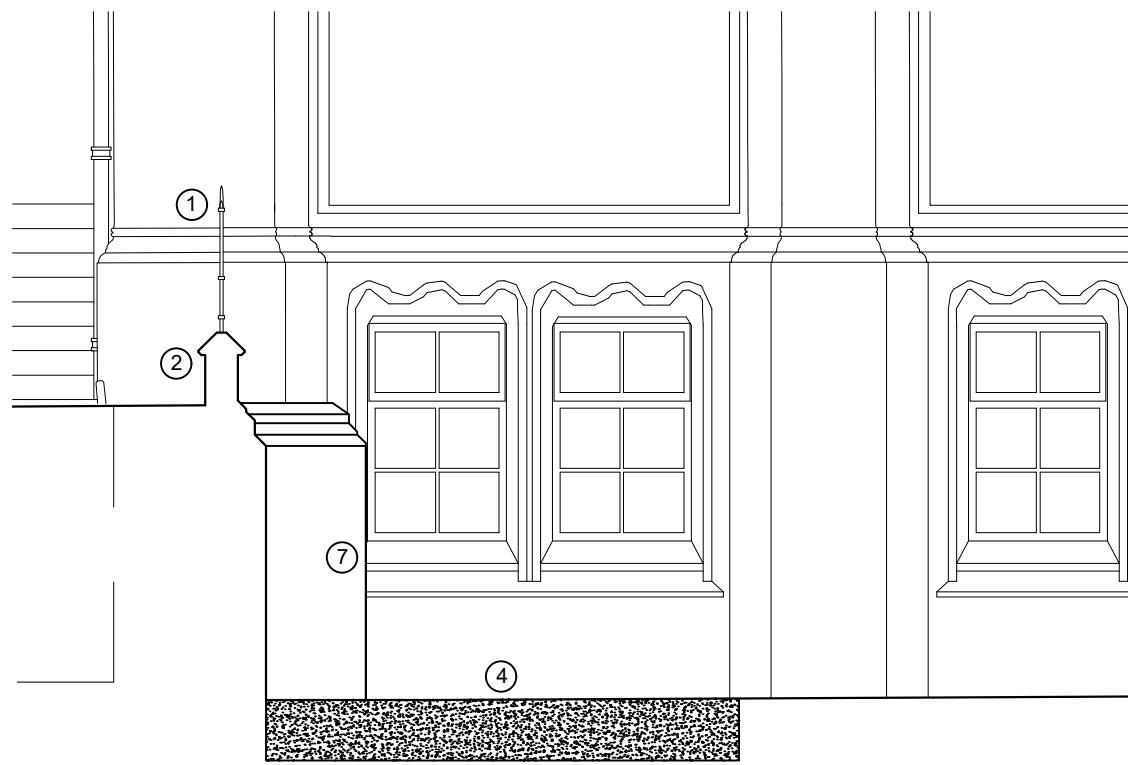

Section A-A

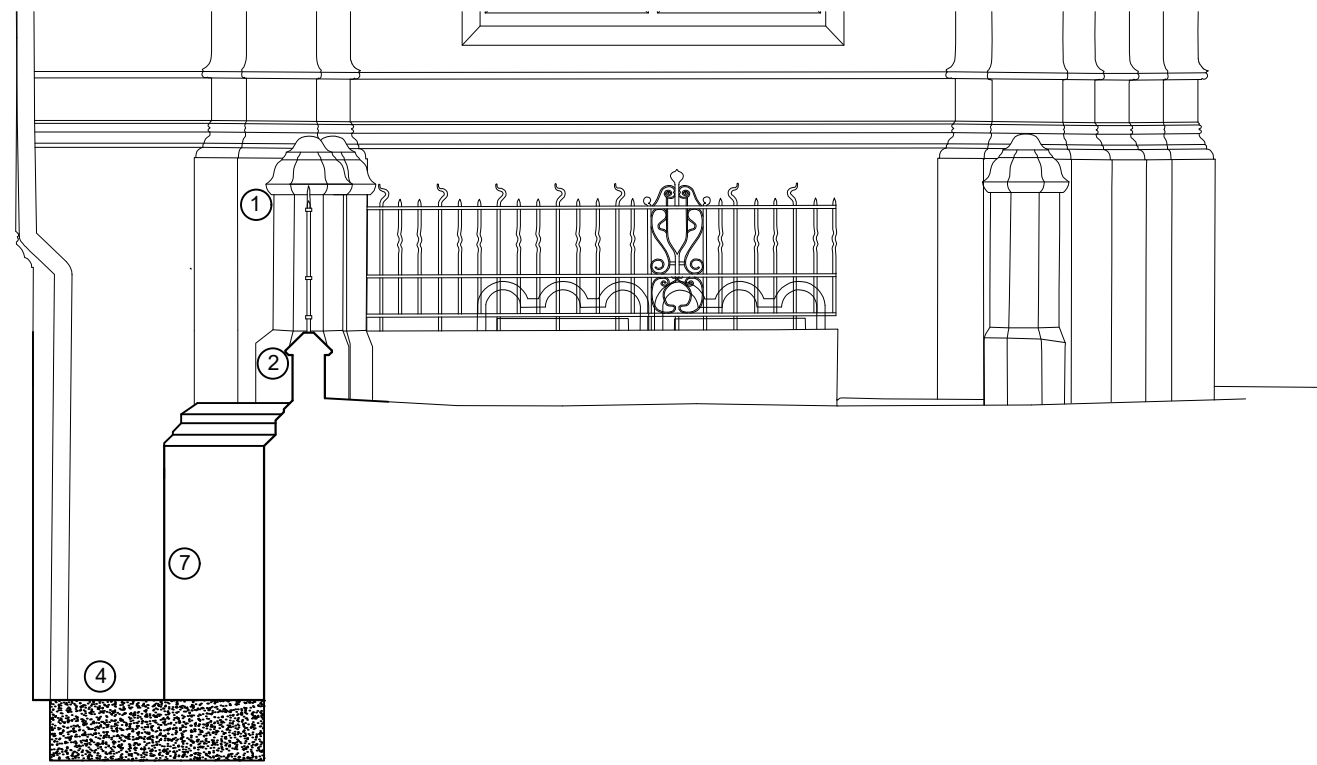

Section B-B

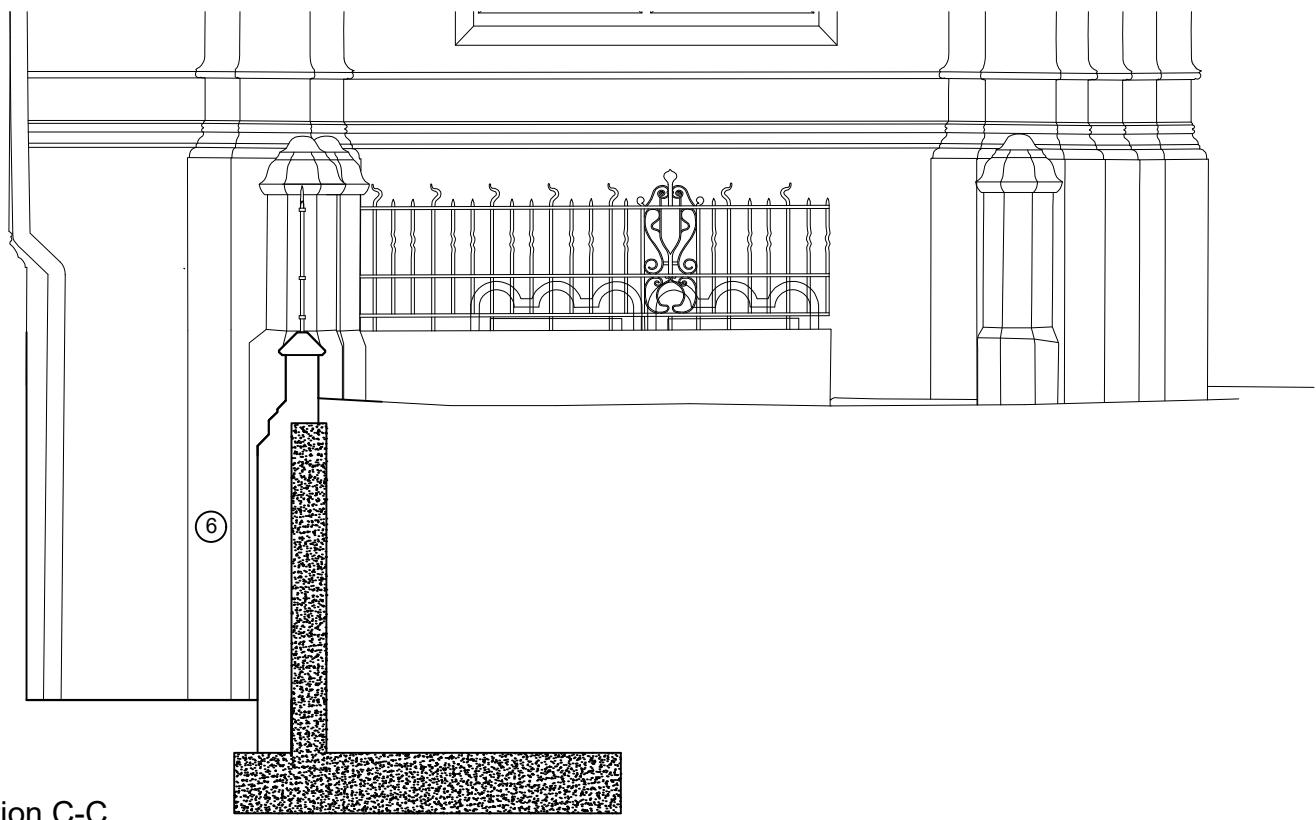

Section C-C

- NOTES**
- DO NOT SCALE FROM THIS DRAWING.
 - ALL MEASUREMENTS ARE IN MILLIMETERS UNLESS STATED OTHERWISE.
 - THIS DRAWING IS TO BE READ IN CONJUNCTION WITH THE SPECIFICATION AND ALL RELEVANT ARCHITECTURAL, ELECTRICAL, MECHANICAL AND STRUCTURAL DRAWINGS.
 - © UNIVERSITY OF MANCHESTER. THIS DRAWING MUST NOT BE REPRODUCED WITHOUT PERMISSION.
 - DIRECTORATE OF ESTATES AND FACILITIES TO BE NOTIFIED OF ANY DISCREPANCIES.

- KEY**
- Take down existing railings
 - Take down existing wall and piers down to external ground level.
 - Take down existing wall and piers down to foundation.
 - Break out locally existing slab. To allow for new concrete footing for buttress piers.
 - Excavate ground to allow installation of new reinforced concrete base foundation to new retaining wall.
 - Rebuild wall and piers in front of new retaining wall. Rebuild dwarf wall, piers and railings on top of new retaining wall.
 - New buttress piers to be constructed from reclaimed brick to match existing.

-	-	-	-	-	-
---	---	---	---	---	---

Rev	Description	Date	By	Chk'd	Auth
-----	-------------	------	----	-------	------

MANCHESTER
1824
The University of Manchester

Directorate of Estates and Facilities
Beyer Building
The University of Manchester
Oxford Road
Manchester
M13 9PL

Drawing Status: **PLANNING**

Project:
PN 8529 - ACADEMIC CAMPUS
BOUNDARY WALLS

Building Name: **THE WHITWORTH** Building No: **031AA**

Site Name:
OXFORD ROAD
Sub Site Name:
-

Drawing Title:
PROPOSED PLAN AND SECTIONS

PM	Drawn	Checked	Authorised
JW	CT	-	-
Scale @A1	Date	Date	Date
1:50	23/10/23	-	-
Drawing No.	Revision		
031AA-8529-A202	-		